


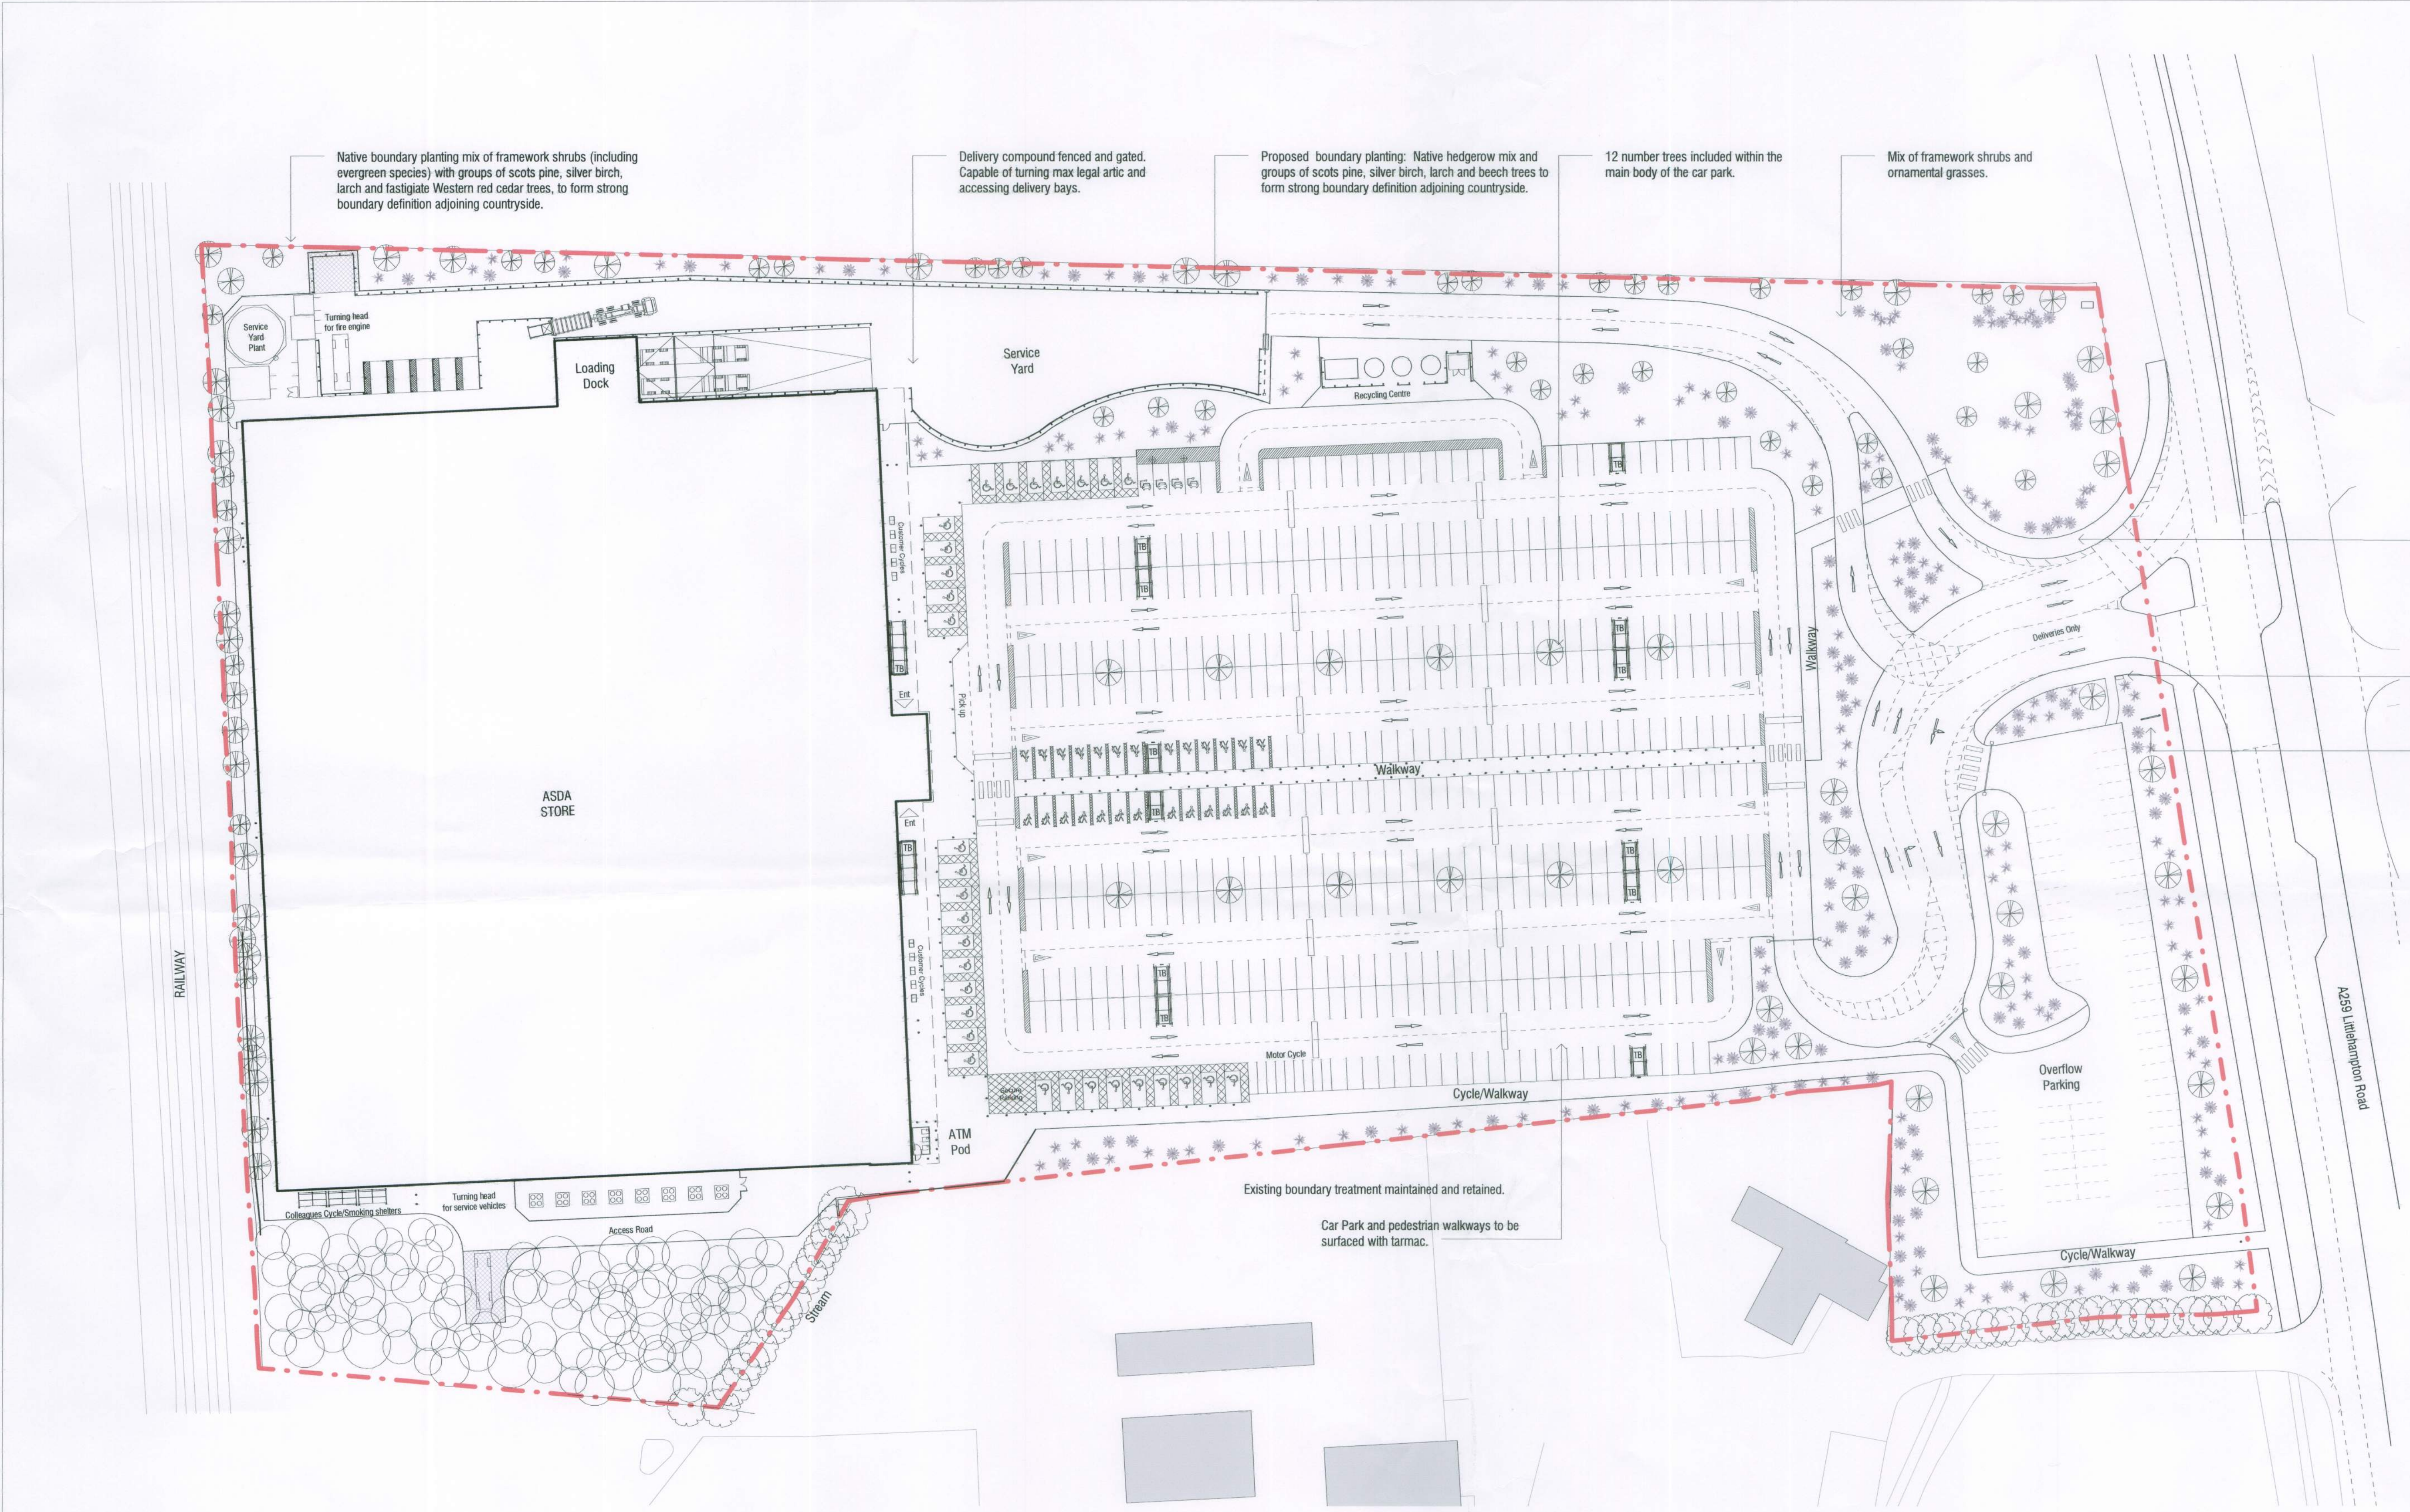

Parking Schedule	
Standard	473
Electric Car Charging Points	04
Disabled	31
Parent & Child	26
Total	522
Trolley Bays (TB)	14
Motor Cycles	10
Coll Cycles	16
Customer Cycles	54
Overflow Parking	64


Footpath provided to allow inclusive access for pedestrians from the West.

Signal Controller on concrete plinth with adjacent footway and maintenance bay provided in overflow parking.

Totem Sign subject to separate Advertisement Consent.



Proposed Site Plan

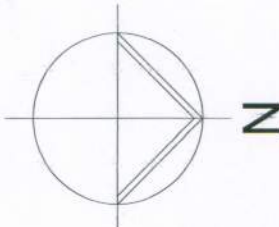

Rev	Date	Description	By	FM
A	23.05.12	Trees included within main body of car park along pedestrian walkway. General landscaping improvements in response to Committee member comments. Sliding Gate specification amendment for improved Health and Safety.	PS	LM

NOTES:

FOR PLANNING

CLIENT
ASDA STORES LTD

TITLE
West Worthing
Proposed Site Plan

HGP
ARCHITECTS

E: EMAIL@HGP-ARCHITECTS.CO.UK
W: WWW.HGP-ARCHITECTS.CO.UK

HEAD OFFICE
FURZEHALL FARM, WICKHAM ROAD
FAREHAM, HAMPSHIRE, PO16 7JH
T: 01329 283 225
LEEDS OFFICE
SUITE 16, CALLS WHARF,
2 THE CALLS, LEEDS, LS2 7JH
T: 0113 237 2750

HGP Architects Ltd.
Copyright Reserved
Check date: 2012

Scale: 1 : 500 @ A1
Date: Jan 2012 ©

Drawn by: PS
Checked by: LM

Drawing No.:
10.120. A(00)01_02

Revised:

A

