



Existing East Elevation

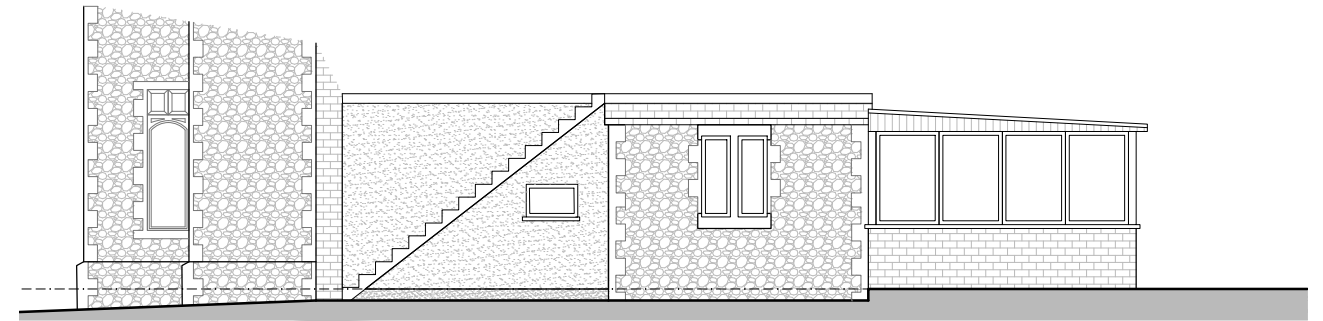

Existing North Elevation

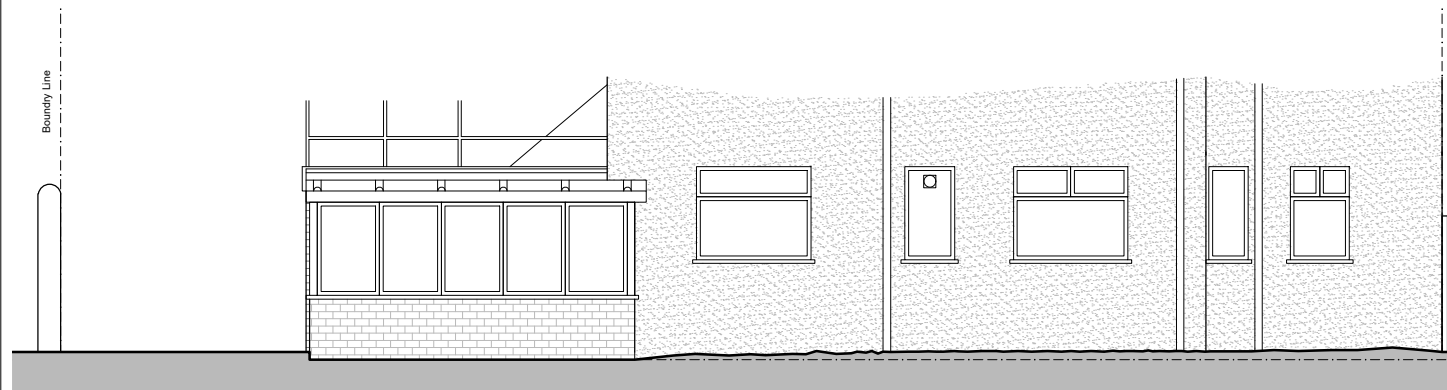

Existing West Elevation



Existing South Elevation



E: Cre8tivelines@outlook.com M:07500181917
No.2 Old School, Old School Lane, Fittleworth, RH20 1JZ

THESE DRAWINGS ARE FOR PLANNING PERMISSION ONLY.
ALL MEASUREMENTS TO BE TAKEN ON SITE FOR BUILDING WORKS.

PROJECT Morton ,No.1	DRAWING NO. 1467-P300	SCALE 1:100 @ A3	27	A
ADDRESS No.1 Ferring Grange Gardens	DRAWING TITLE Existing Elevations	DRAWN BY CRE8TIVE LINES - ROZ NOWAK	Oct	2020