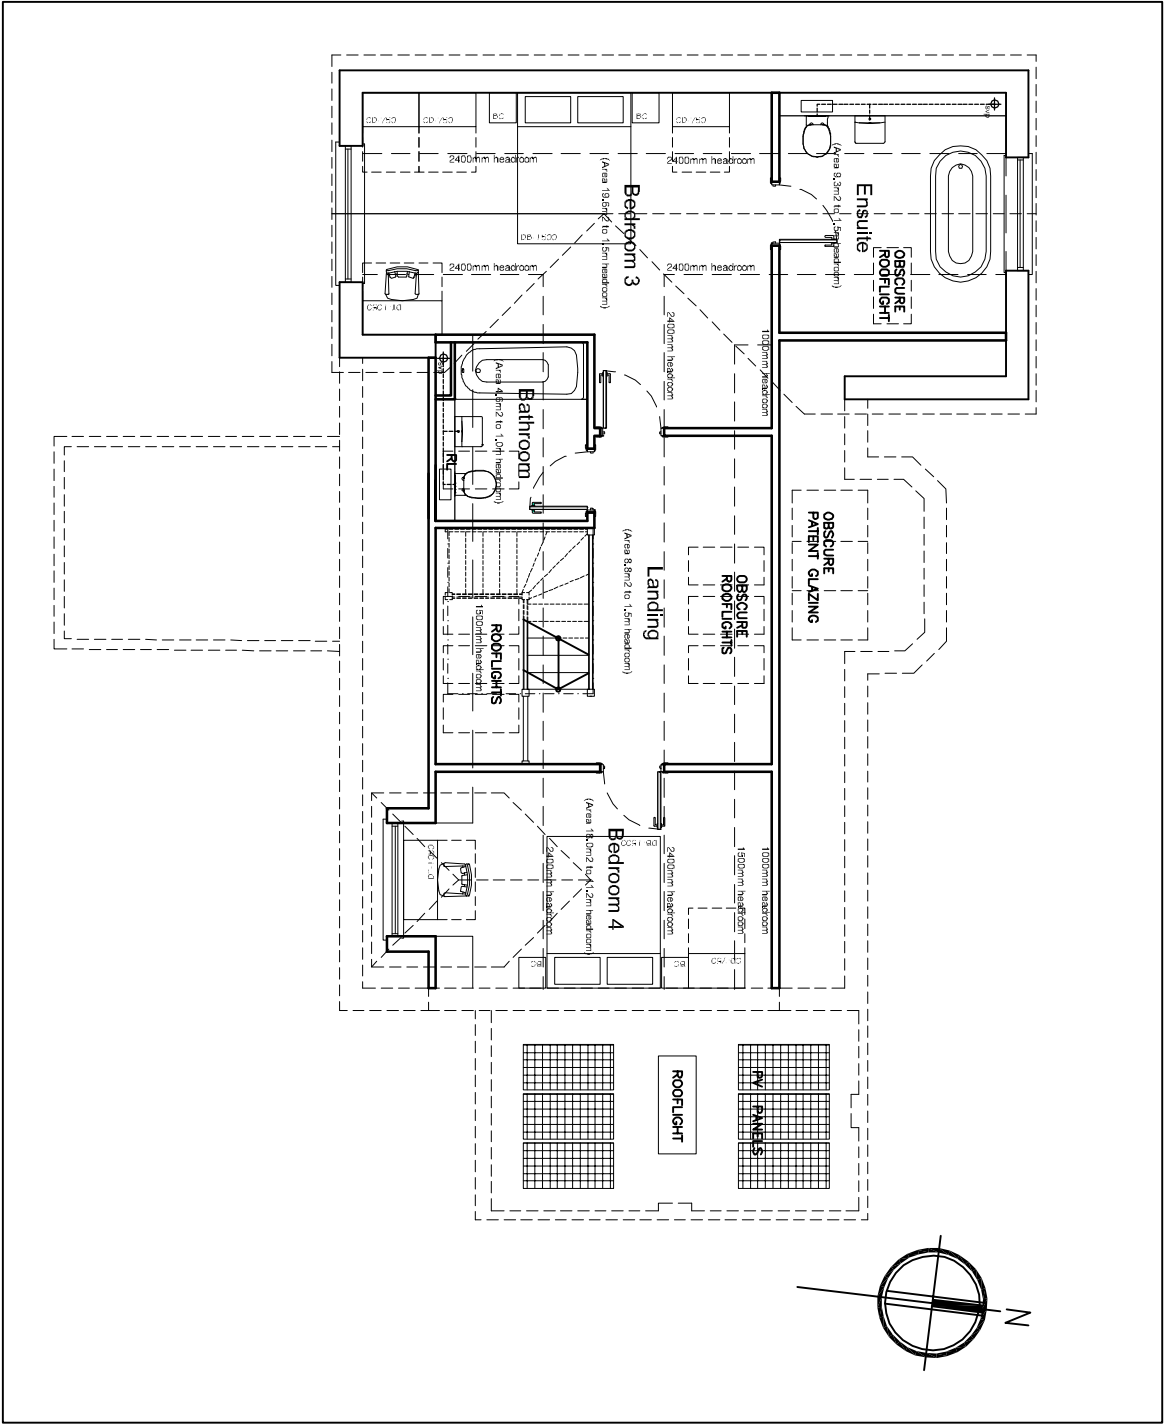
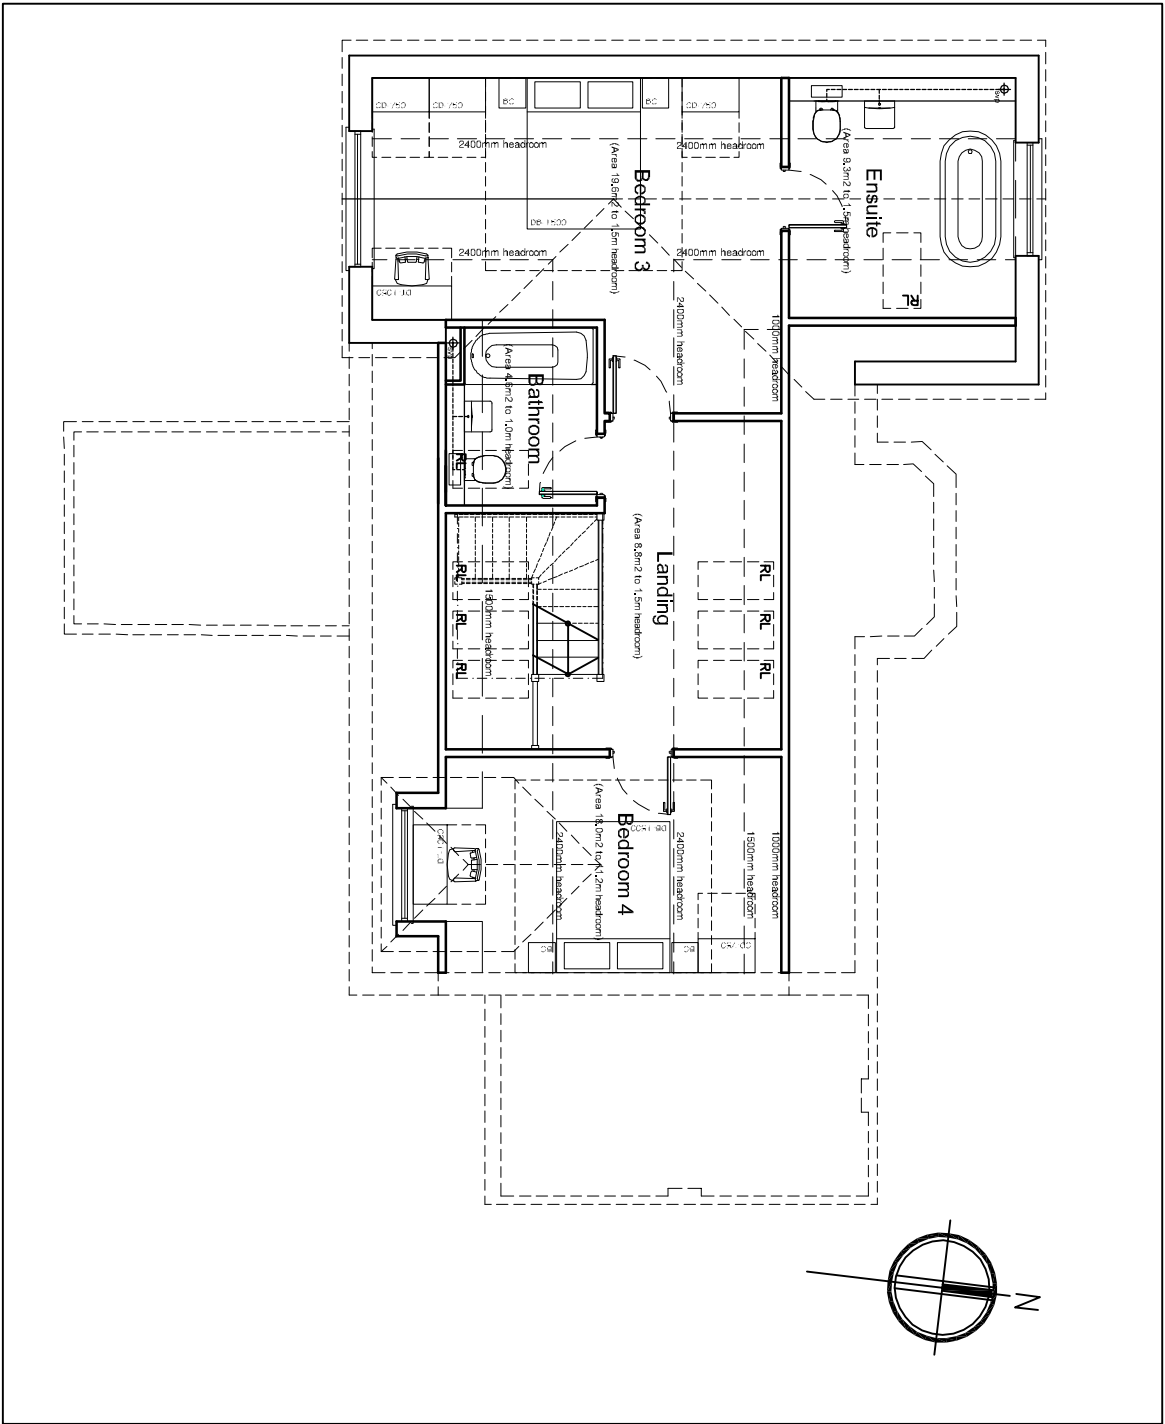


4 South Drive, Ferring

 **saville jones** | architects

First Floor Plan as Proposed

PLANNING

date: Feb 2026	25005	SK	03
scale: 1 : 100 @A3			

DWG: \DRAWINGS\PROFORM\SJA_A1_200.DWG