




Proposed Extension to Existing Dwelling Ferring Street

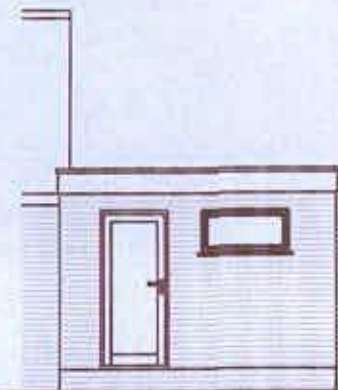


Existing Side Elevation (South)

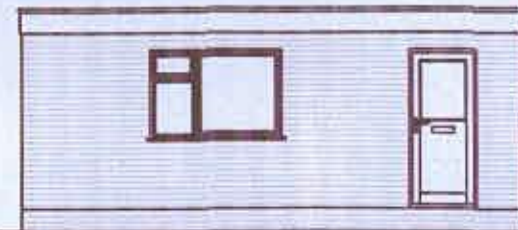


Existing Front Elevation (East)

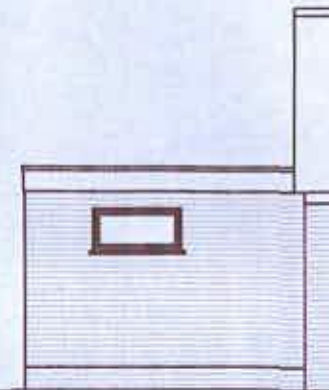


Existing Side Elevation (North)

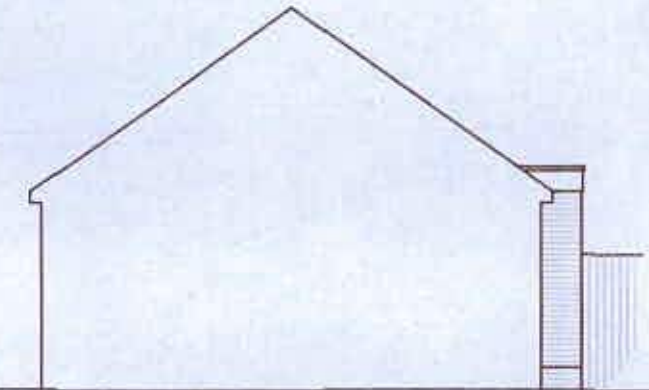

Existing Rear Elevation (West)

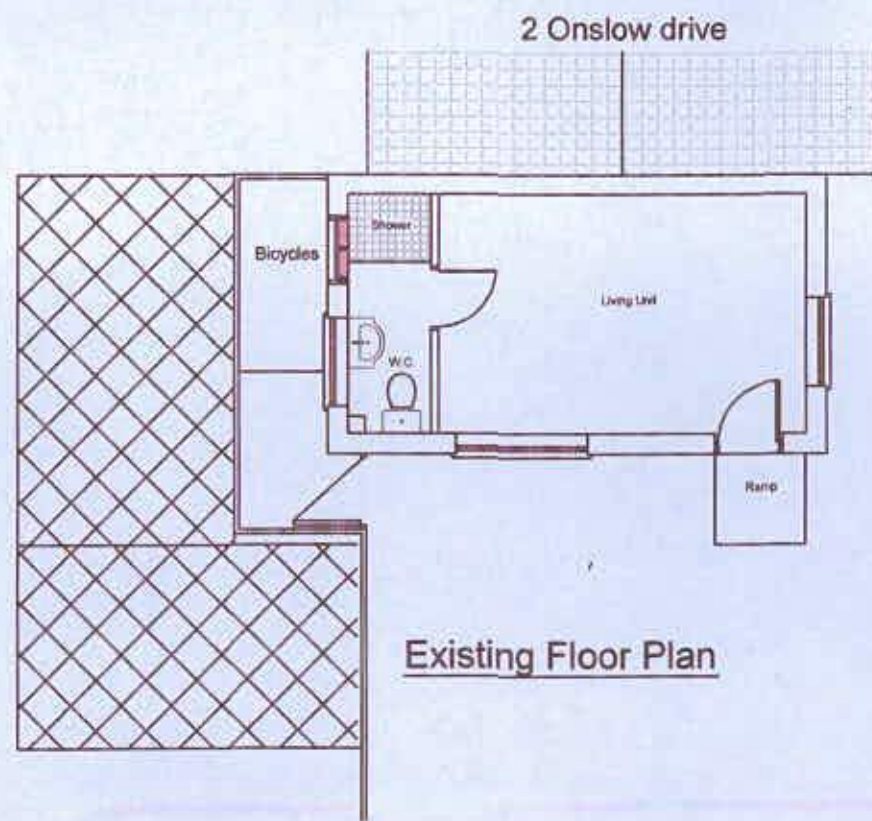

Existing Floor Plan

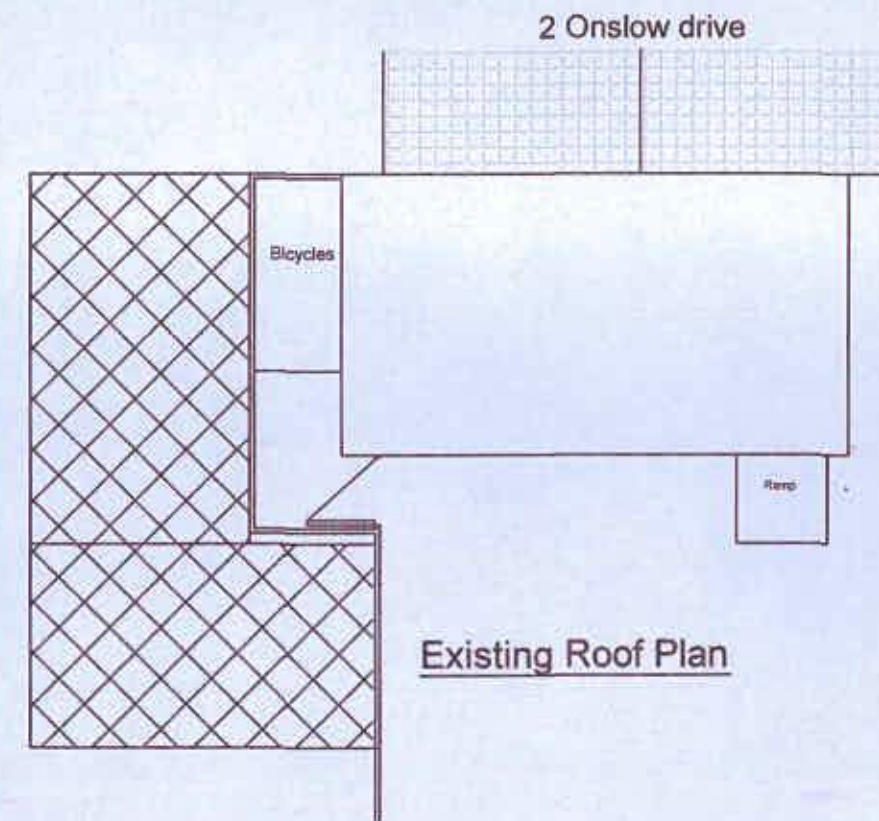

Existing Roof Plan



Scale 1:100 @ A3

Client's Name	Drawing Title	Client	Date
Tony Maio	Ex. Floor Plan - Roof Plan and Elevations		20.08.18
Job Title	Scale	Drawing No.	Rev.
Pied A Terre Ferring Street Ferring West Sussex BN12 5JW	1:100	FS4	01
		Status	

Dimensions shown are for Planning /Building Regulation purposes and should be independently checked on site