




Proposed Extension to Existing Dwelling Ferring Street

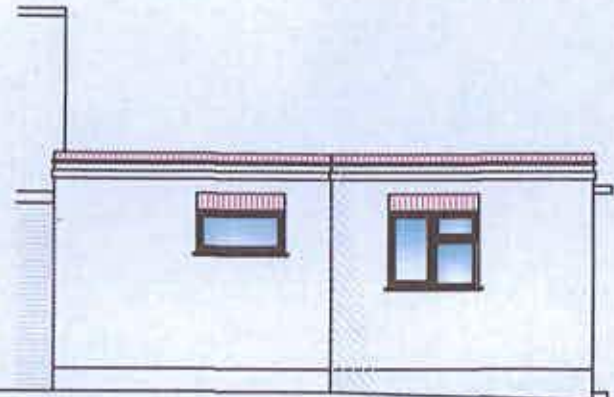


Proposed Side Elevation (South)

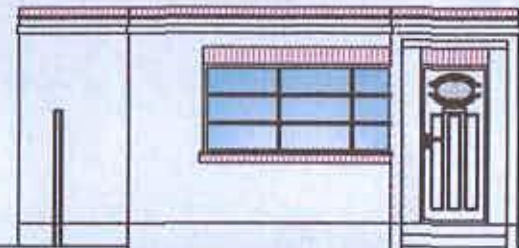


Proposed Front Elevation (East)

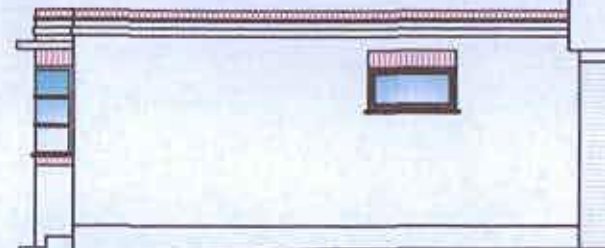


Proposed Side Elevation (North)

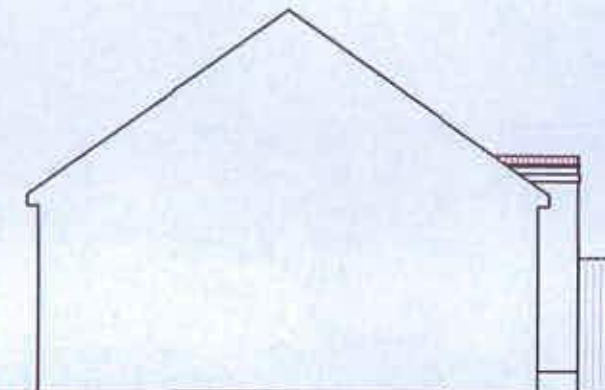

Proposed Rear Elevation (West)

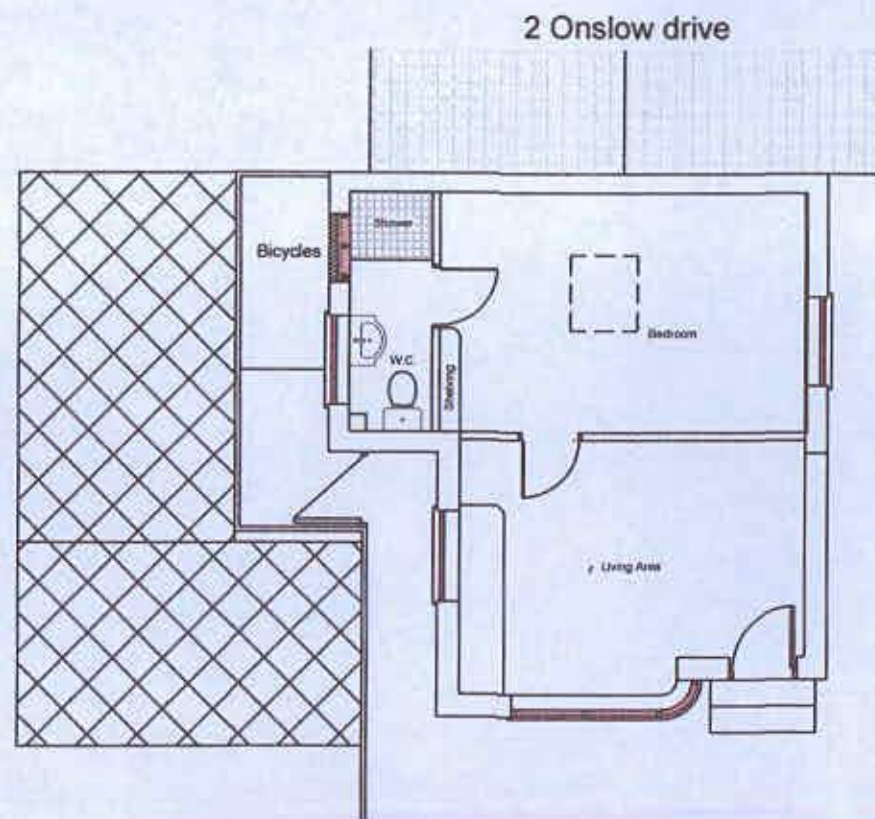

Proposed Floor Plan

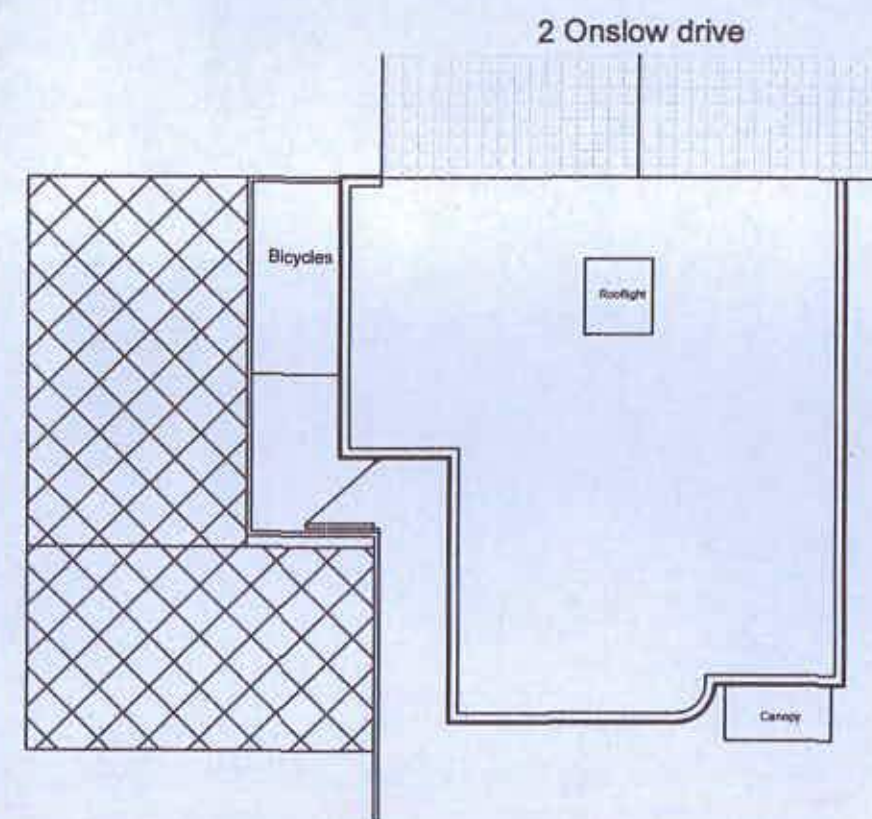

Proposed Roof Plan

External Materials:

White painted s/c render;
Brick on eave parapet with
crossing tiles below;
Profiled masonry band course;
Grey aluminium windows with
brick soldier course above and
brick sills;
Cantilevered masonry canopy
over front door;
Painted hardwood front door;



Dimensions shown are for Planning /Building Regulation purposes and should be independently checked on site

Scale 1:100 @ A3

Client Name	Drawing Title	Drawn	Date
Tony Maio	Prop. Floor Plan - Roof Plan and Elevations		20.08.18
Job Title	Scale	Drawing No.	Rev.
Pied A Terre Ferring Street Ferring West Sussex BN12 5JW	1:100	FS5	01
		Status	