



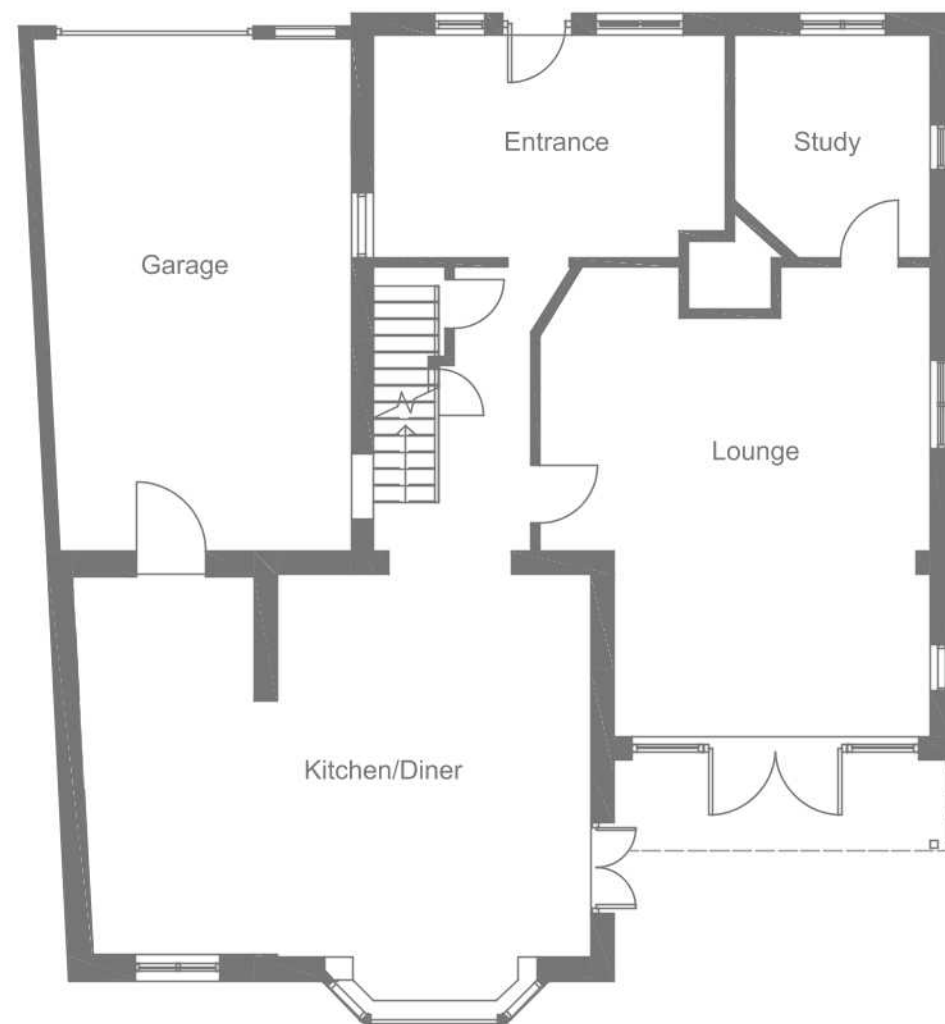


FLOOR PLAN

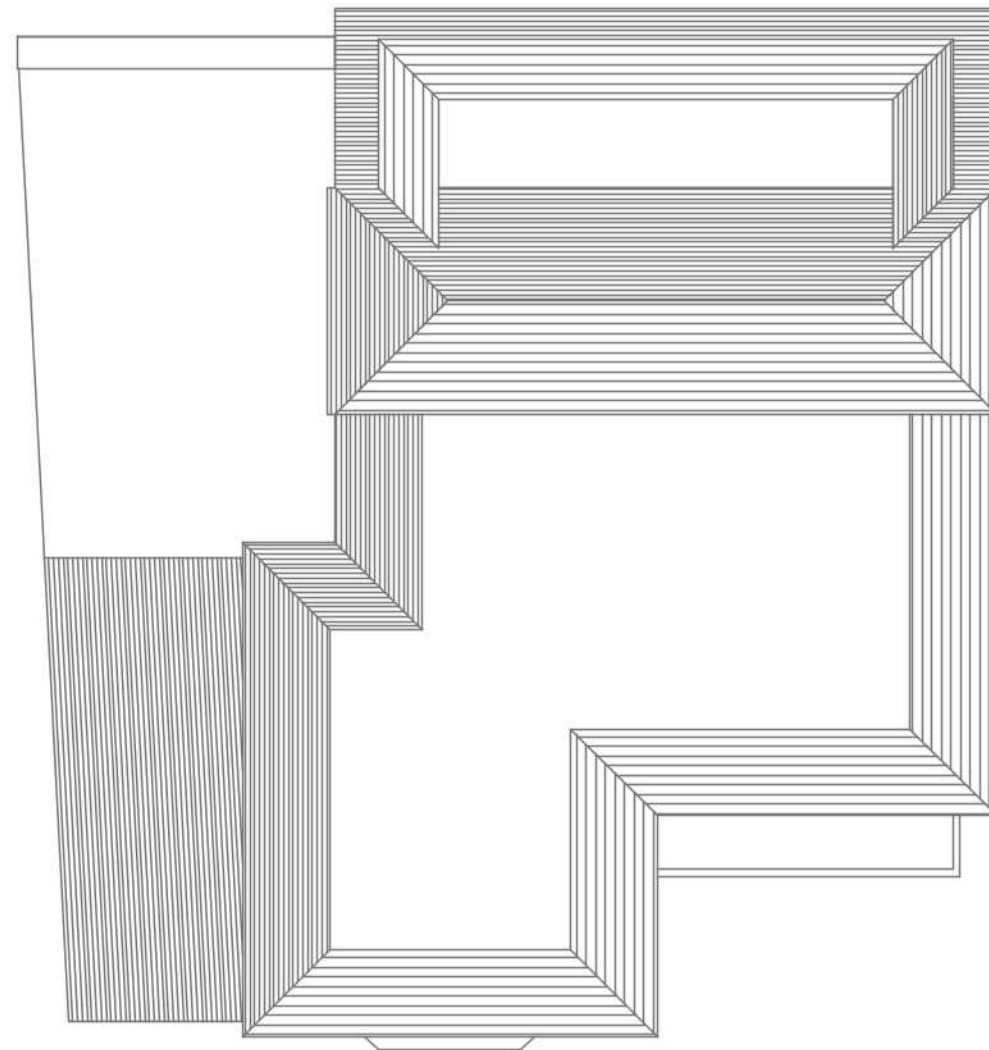

ROOF PLAN

SCALE- 1:100 @ A3

 

notes
As proposed according
to previous application
FG/57/20/HH

no.	revision/issue	date
-	-	-

eden
VERANDAS

Eden Verandas Ltd.
Unit 13, Southwood Business Park,
Armstrong Mall,
Farnborough,
GU14 0NR
01252451580
www.edenverandas.co.uk info@edenverandas.co.uk

job title
**Mr Jones,
31 Ferringham Lane,
Ferring, Worthing
West Sussex,
BN12 5NB**

drawing title
**Plans
As Proposed
(Phase 1)**

drawing status
PLANNING

job no. 91192	drawing no. 91192-02
date 15/12/2020	
scale 1:100 @A3	