



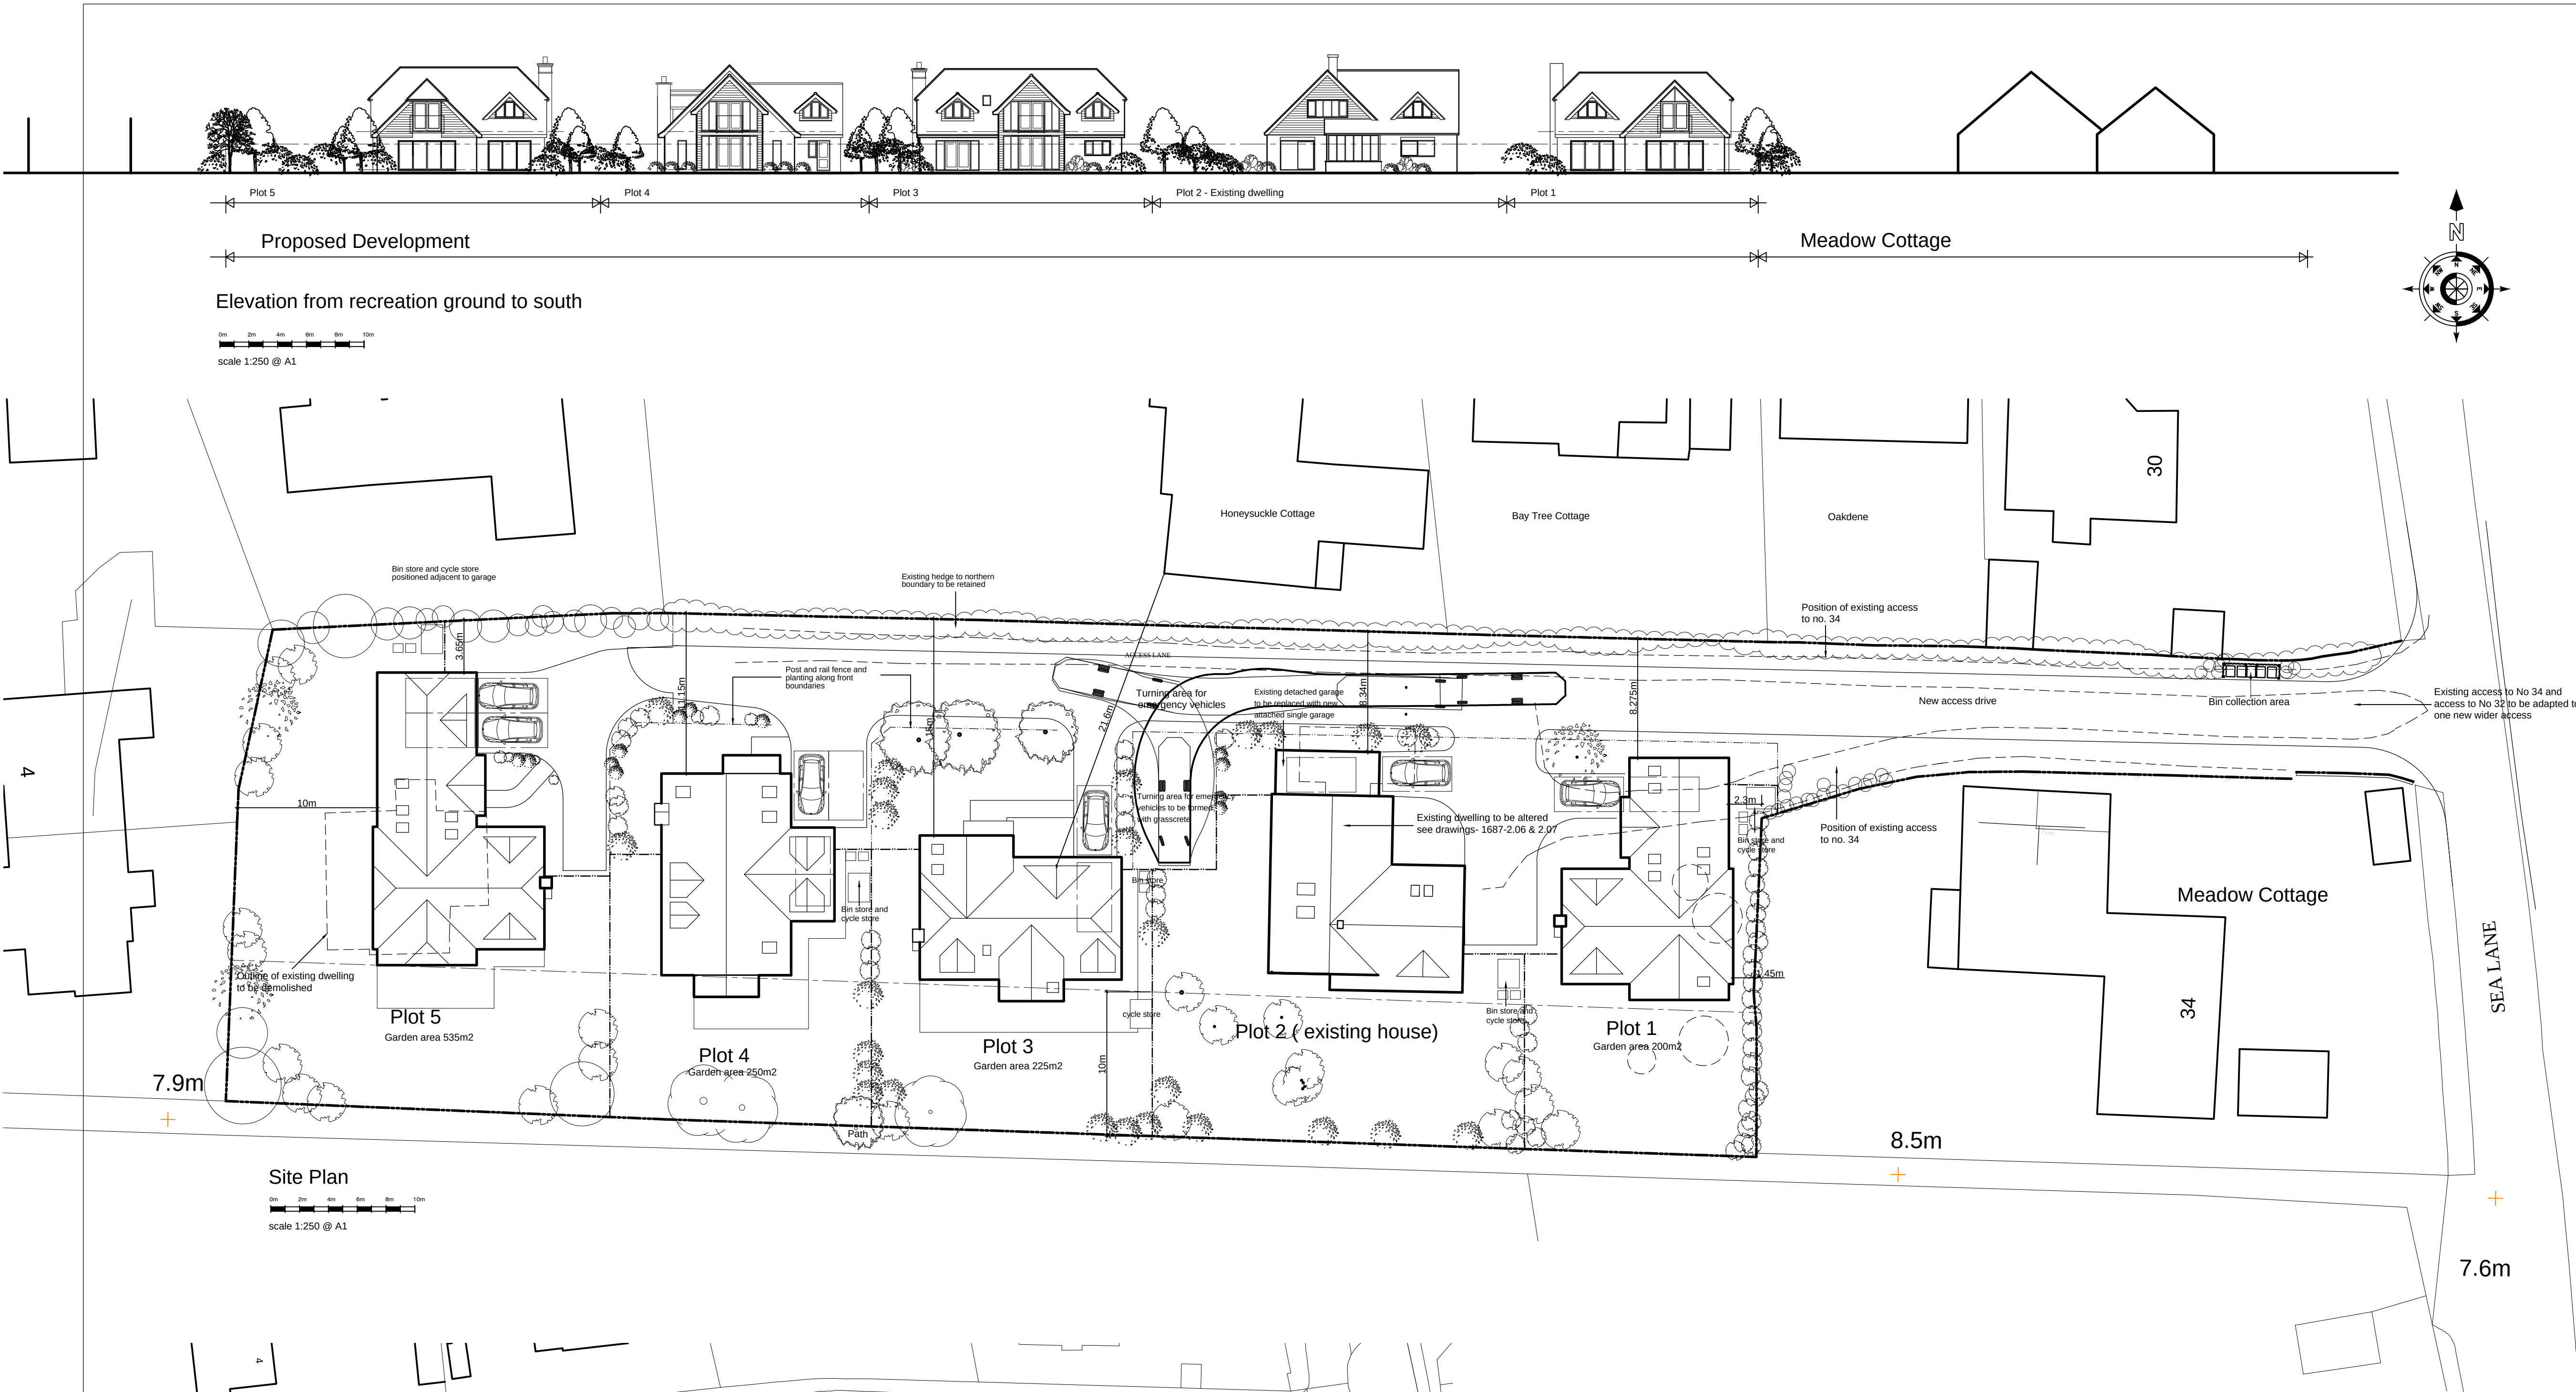

Site Plan

0m 2m 4m 6m 8m 10m
scale 1:250 @ A1

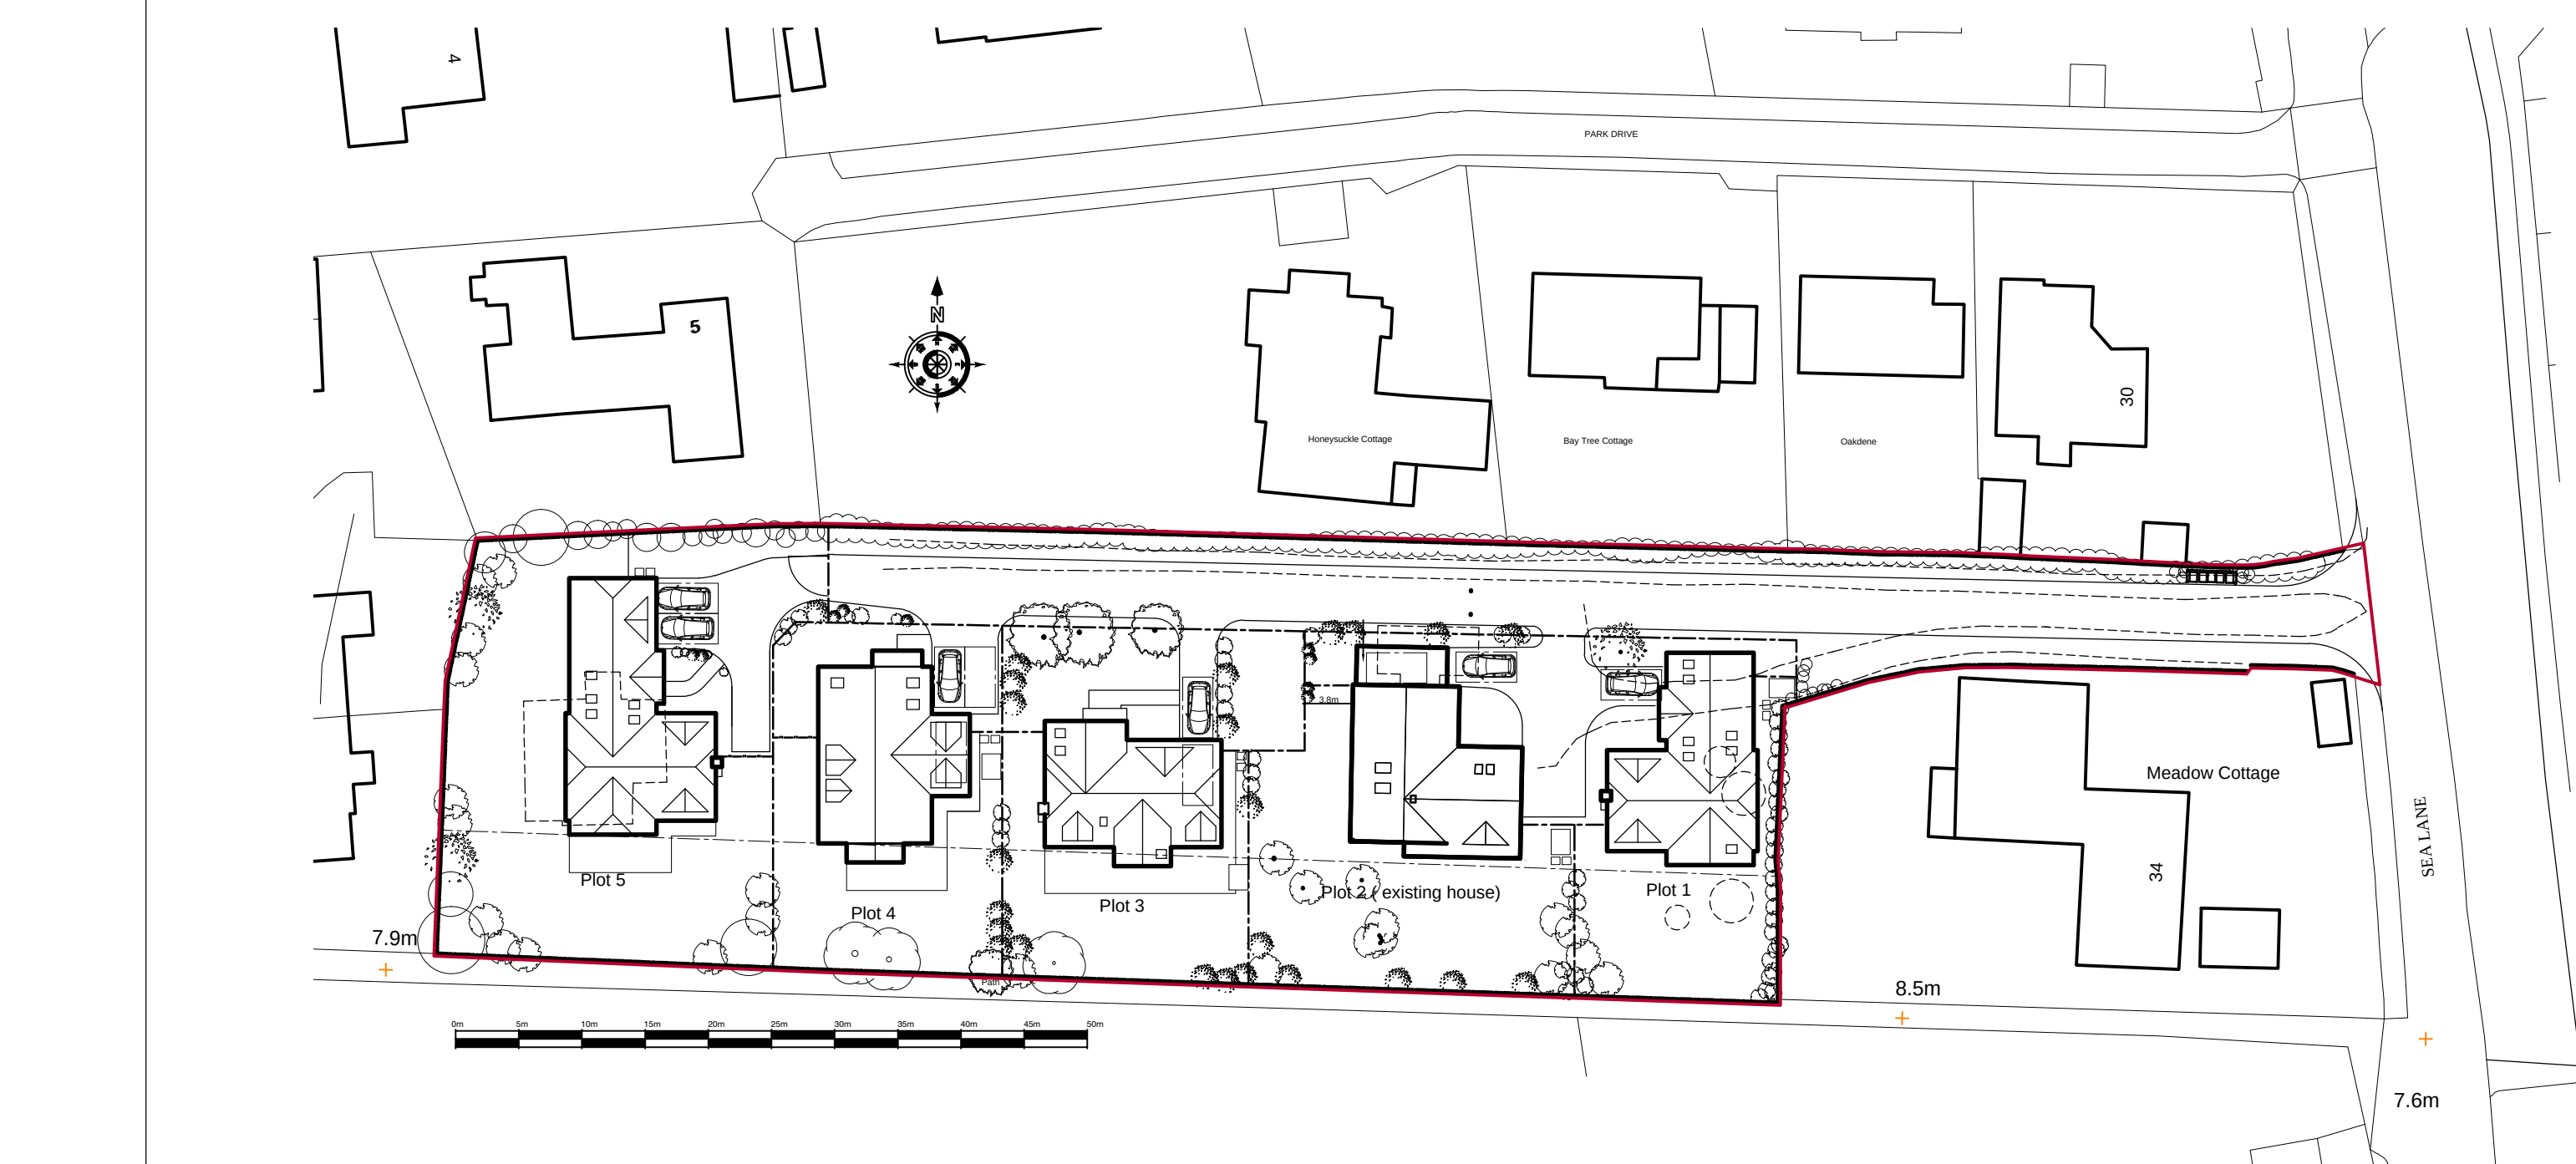

Location Plan


scale 1:1250 @ A1

Site Plan


scale 1:500 @ A1

NOTES


DO NOT SCALE OFF THIS DRAWING [EXCEPT FOR PLANNING PURPOSES]
CHECK ALL DIMENSIONS ON SITE BEFORE ANY WORK IS COMMENCED
ALL GOODS MATERIALS AND WORKMANSHIP MUST CONFORM WITH CURRENT BUILDING REGULATIONS, BRITISH STANDARDS AND CODES OF PRACTICE
COPYRIGHT OF THIS DRAWING IS RETAINED BY THE ARCHITECT AND IT MUST NOT BE REPRODUCED WITHOUT WRITTEN CONSENT

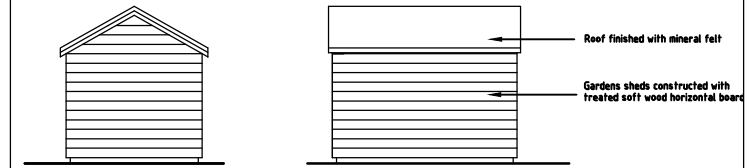

Elevations

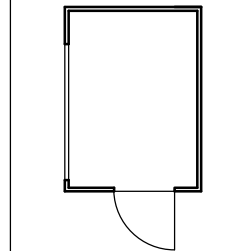

Garden Sheds

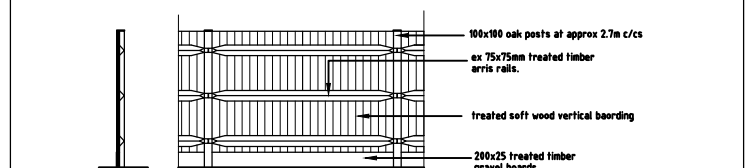

Detail of close boarded fence

0m 2m 4m

scale 1:100 @ A1

REV	DATE	BY	AMENDMENT
A	30/10/2017	GM	Planning issue



folkes architects

THE DESIGN STUDIO
94 High Street
Seymour
West Sussex
BN44 3RD

1.01903 888829
1.01903 816486
info@folkesarchitects.co.uk

CLIENT
Oliver Designer Homes

JOB TITLE
Proposed Residential Development at
34 Sea Lane, Ferring

DRAWING TITLE
Proposed Site Plan, Location Plan
and elevation from south

DATE	SCALE	DRAWN BY	GIM
March 2017		CHECKED BY	
JOB NO.	DRAWING NO.	REVISION	
1687	2.01	A	