



NOTES


DO NOT SCALE OFF THIS DRAWING EXCEPT FOR PLANNING PURPOSES.
CHECK ALL DIMENSIONS ON SITE BEFORE ANY WORK IS COMMENCED.
ALL GOODS MATERIALS AND WORKMANSHIP MUST CONFORM WITH CURRENT BUILDING REGULATIONS, BRITISH STANDARDS AND CODES OF PRACTICE.
COPYRIGHT OF THIS DRAWING IS RETAINED BY THE ARCHITECT AND IT MUST NOT BE REPRODUCED WITHOUT WRITTEN CONSENT.

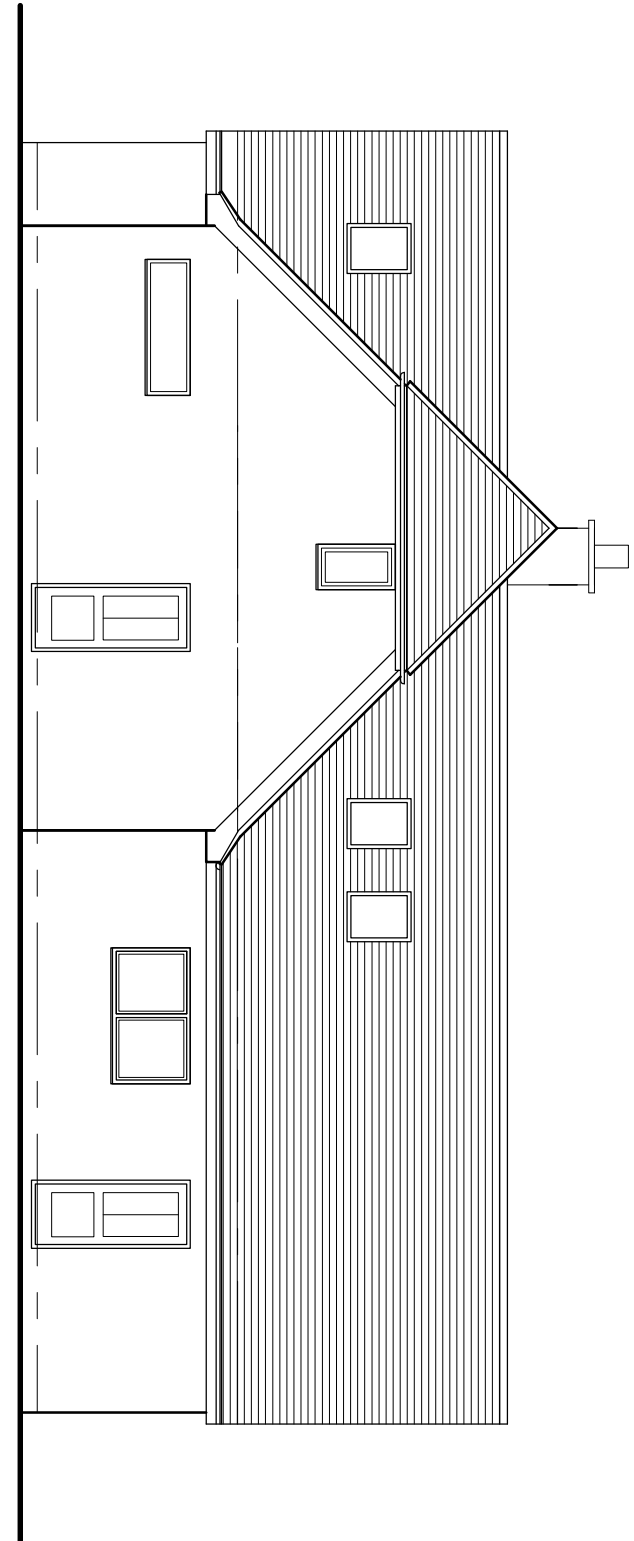


East Elevation

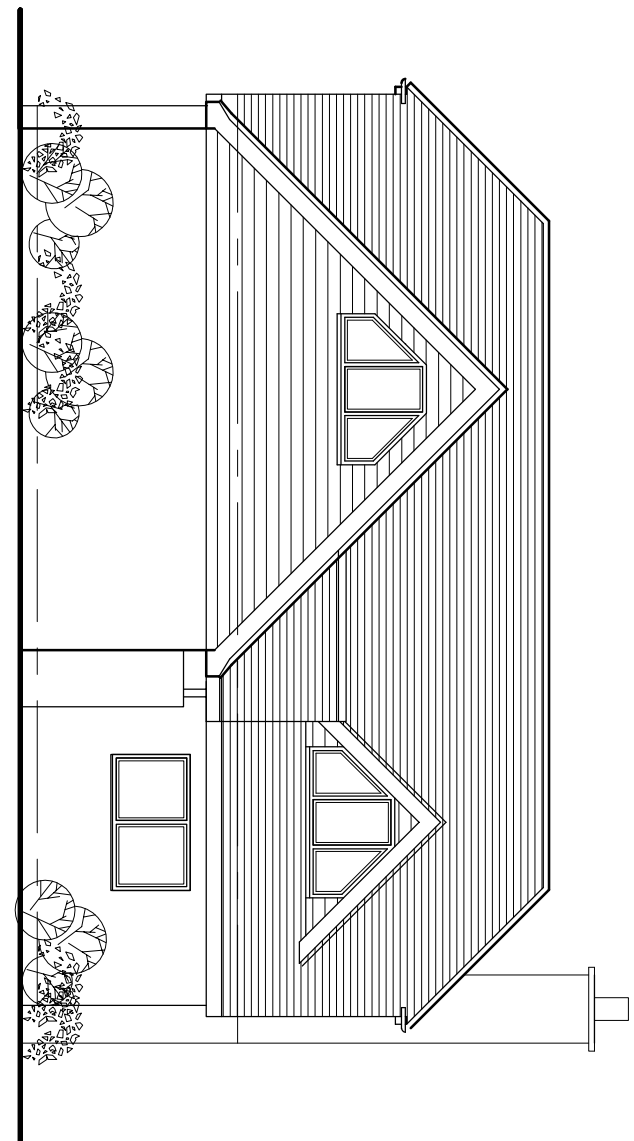

North Elevation

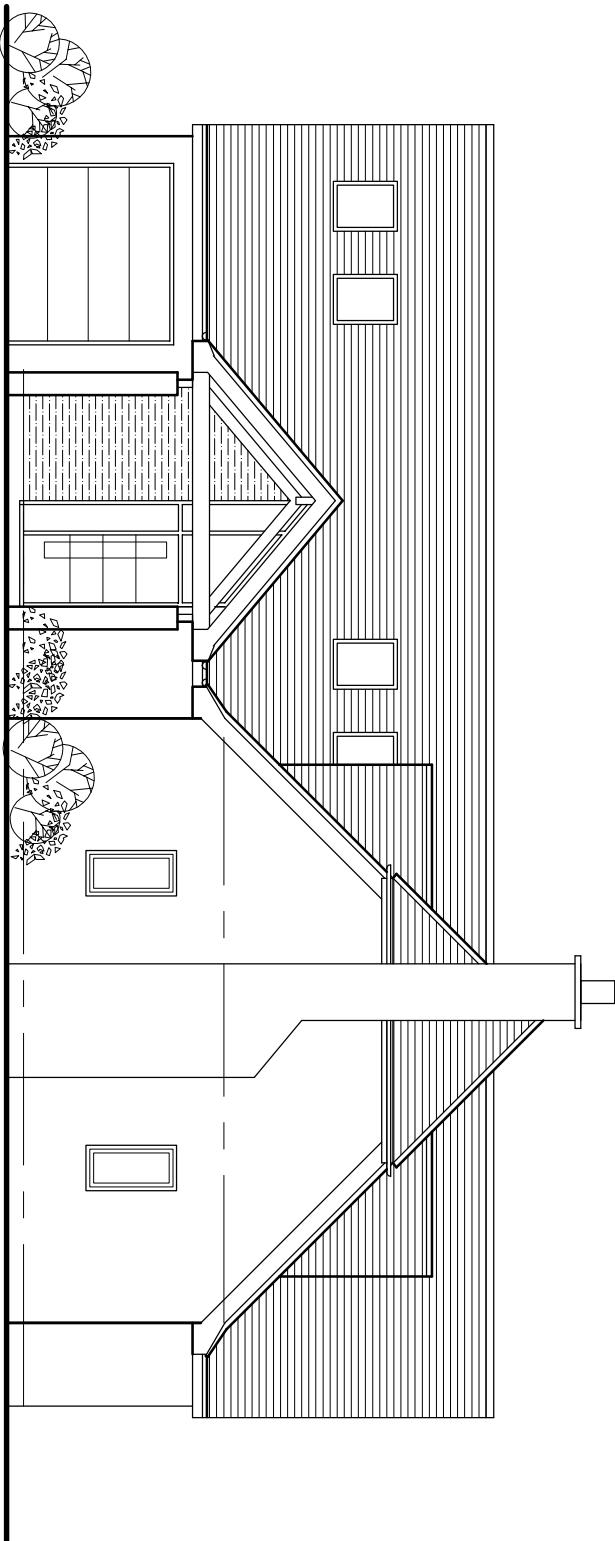

West Elevation

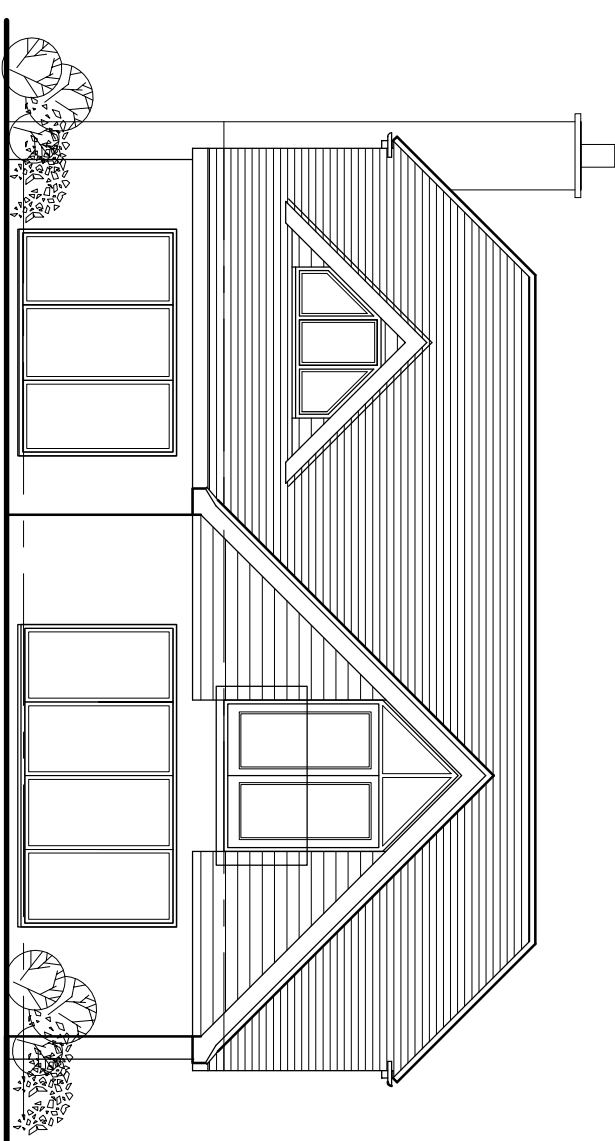


South Elevation

External Finishes

- Roof
Roof clad with grey artificial slates
Dormer windows to be clad with fibre cement boarding
- Walls
Walls to be rendered with a proprietary through colour render
Where shown on elevations walls clad with fibre cement boarding.
Wall adjacent to front entrance clad with stacked slate - Norstone rock panel in Charcoal


- Doors and windows
Windows and patio doors to be grey UPVC
Front door to be timber.

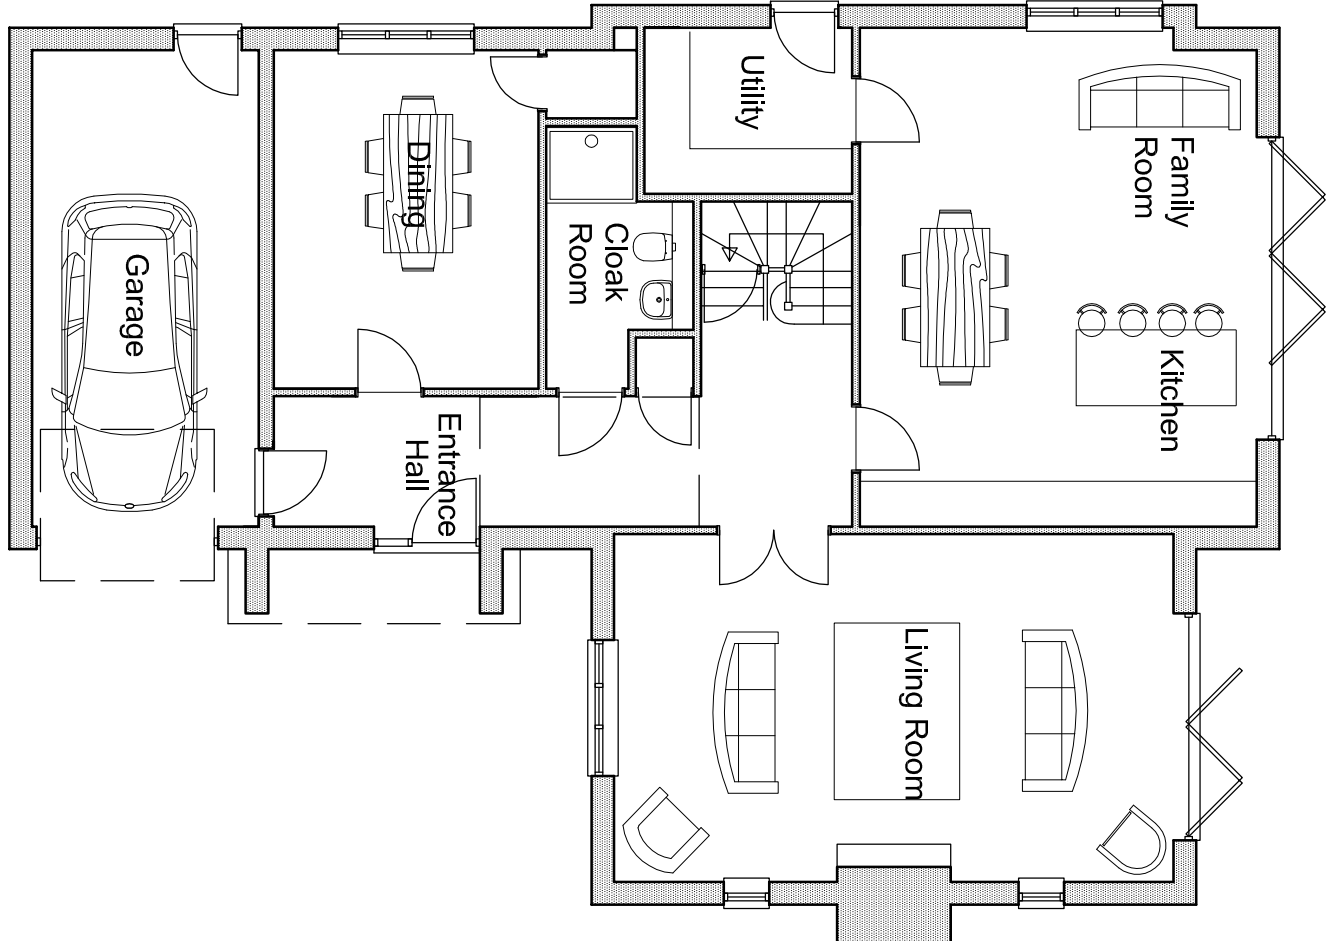


Ground Floor

GIA= 232m² (2497sq. ft.)


Plot 1

 

scale 1:100 @ A1

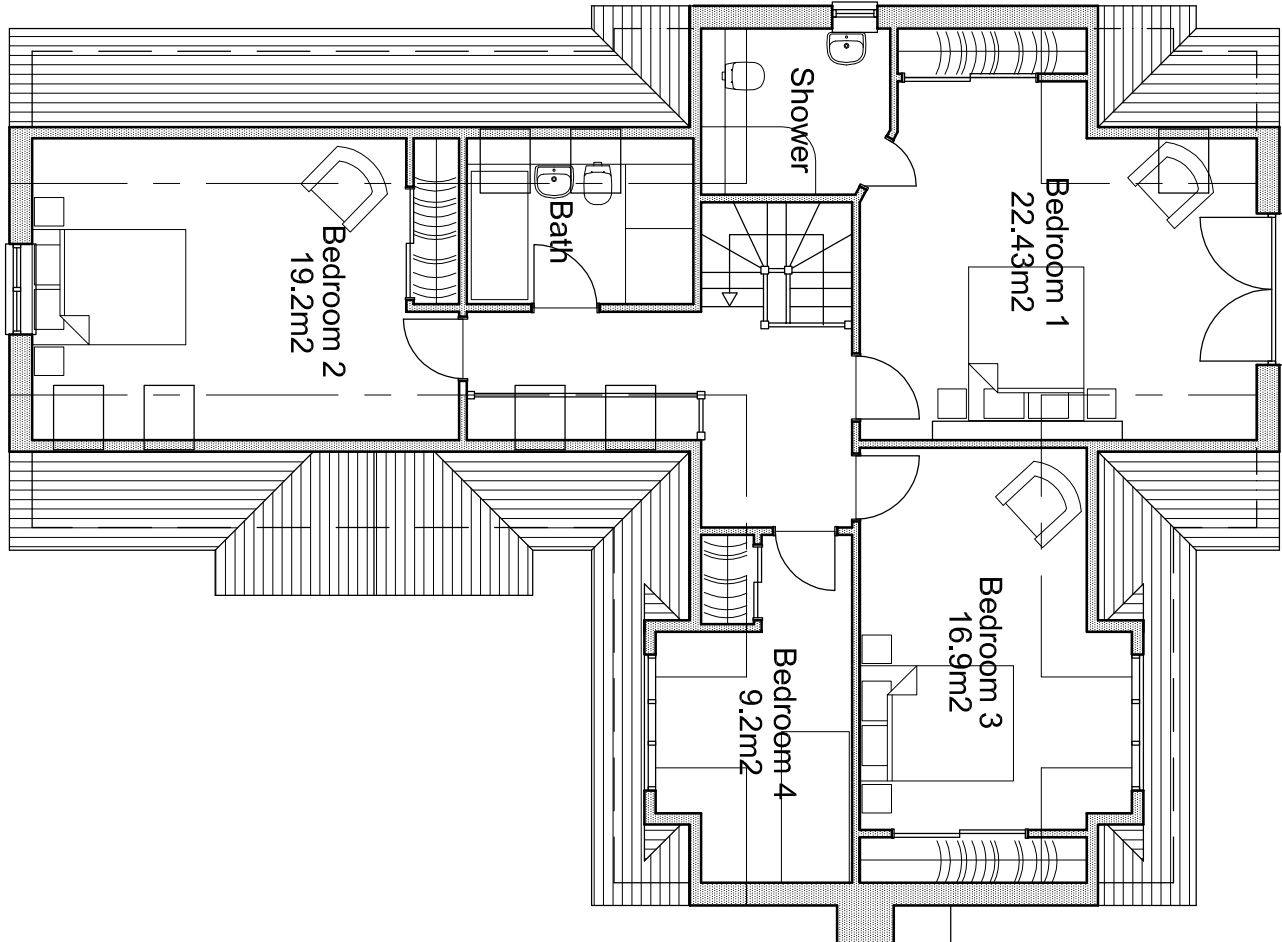

First Floor

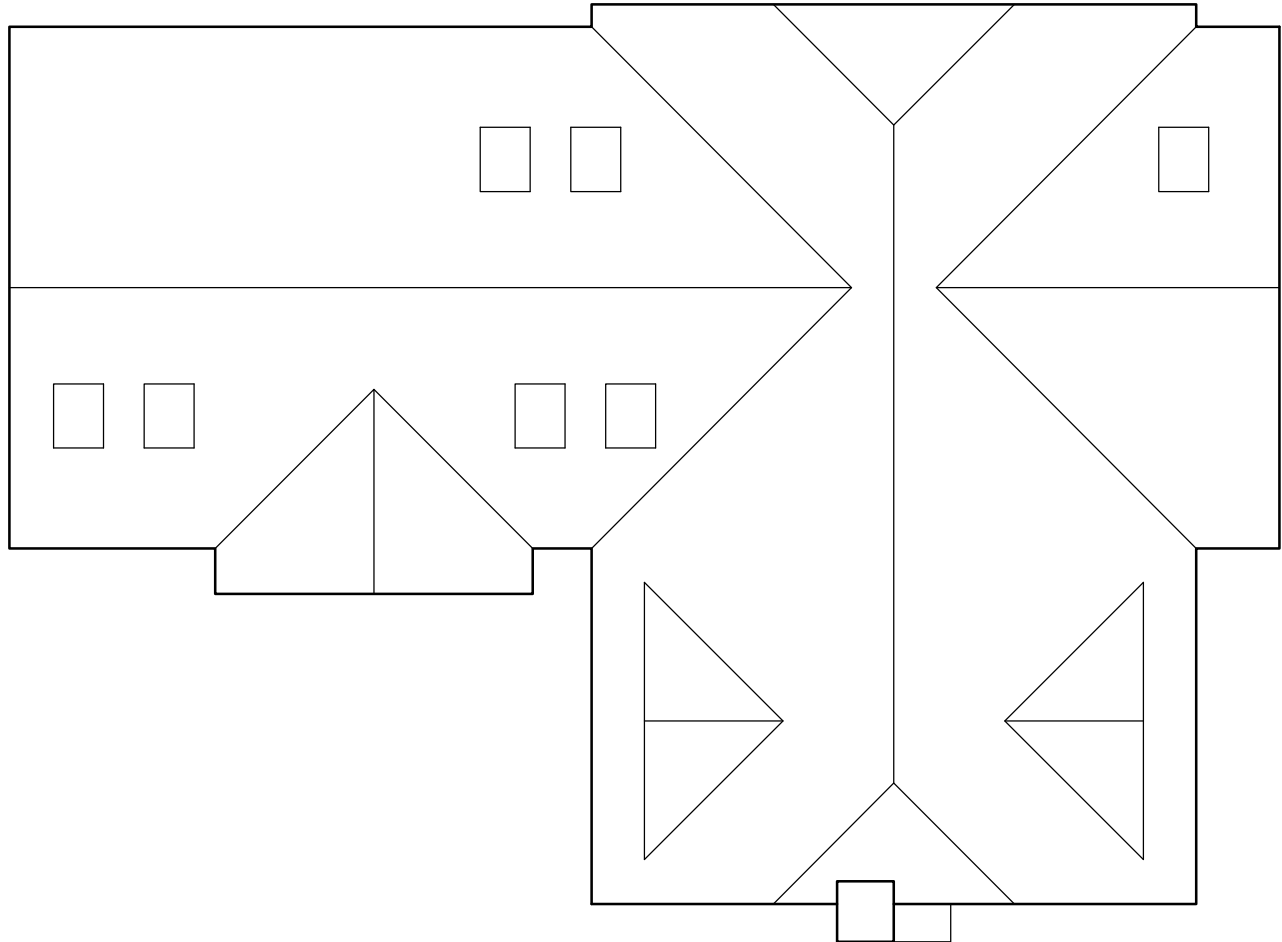

Roof Plan



folkes architects
THE DESIGN STUDIO
14 High Street
2, 10103 30488
01473 640000, 01473 640001
BPM - 000

CLIENT
Oliver Designer Homes

JOB TITLE
Proposed Residential Development at
34, Sea Lane, Ferring

DRAWING TITLE

Plot 1
Proposed Plans and Elevations

DATE	SCALE	DRAWN BY	CHECKED BY
Mar 2017		GM	
JOB NO.	DRAWING NO.	REVISION	
1687	2.02	B	