


NOTES

DO NOT SCALE OFF THIS DRAWING FOR PLANNING PURPOSES


CHECK ALL DIMENSIONS ON SITE BEFORE ANY WORK IS COMMENCED

ALL GOODS MATERIALS AND WORKMANSHIP MUST CONFORM WITH CURRENT BUILDING REGULATIONS, BRITISH STANDARDS AND CODES OF PRACTICE.


COPYRIGHT OF THIS DRAWING IS RETAINED BY THE ARCHITECT AND IT MUST NOT BE REPRODUCED WITHOUT WRITTEN CONSENT

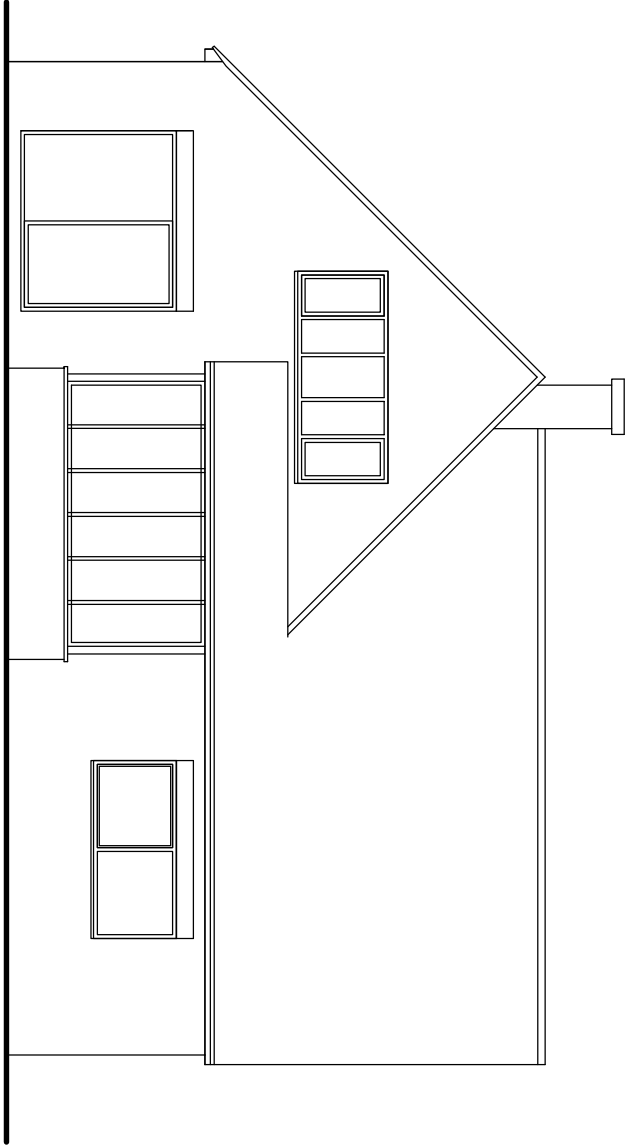


South Elevation

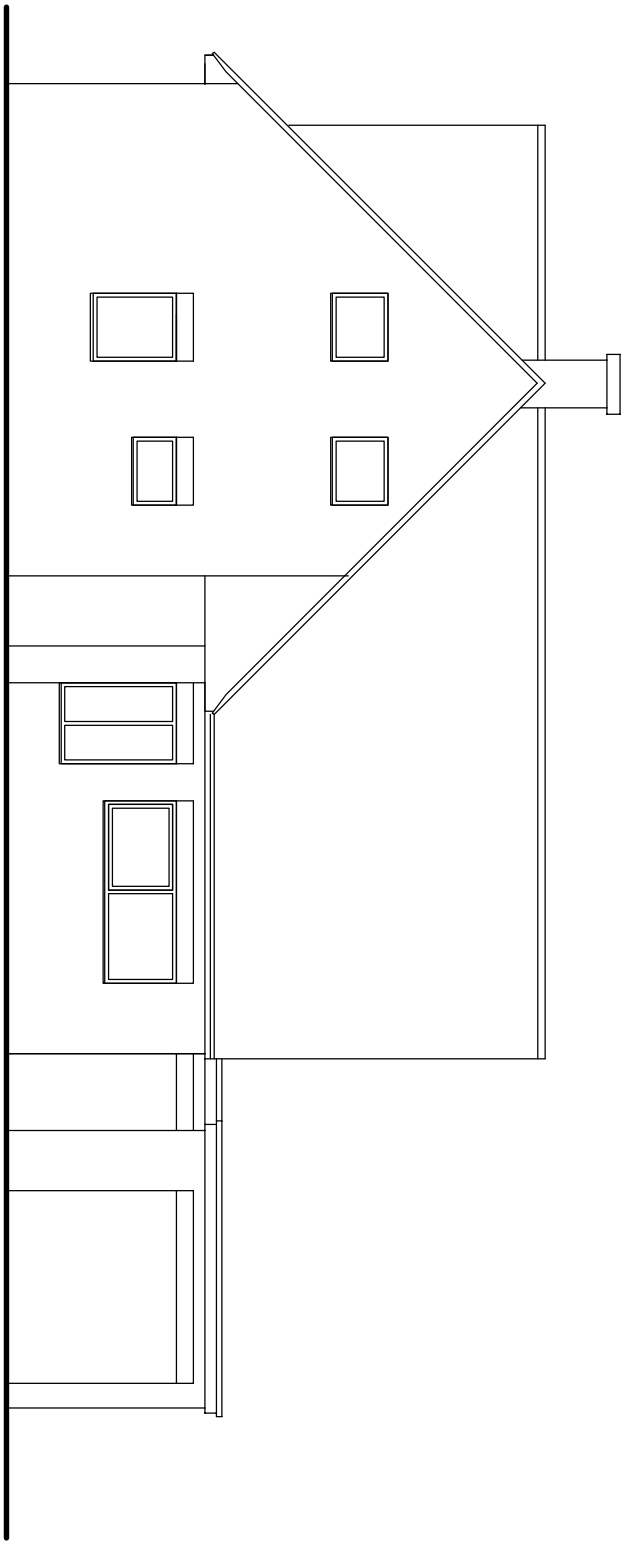


East Elevation

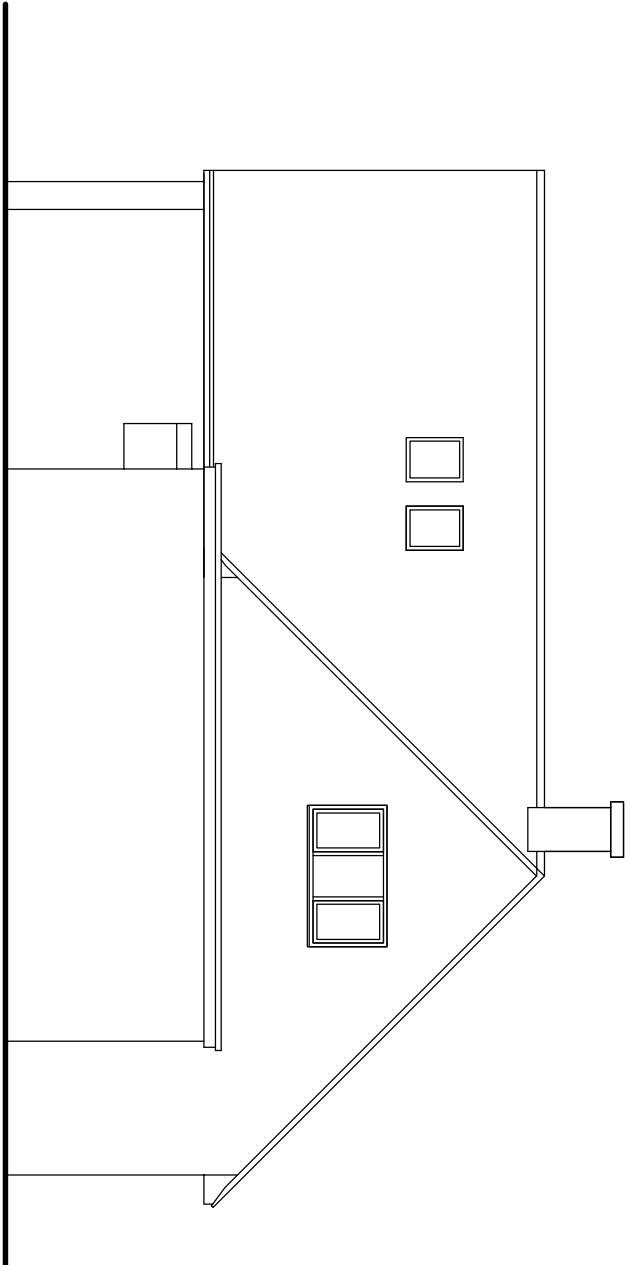


North Elevation

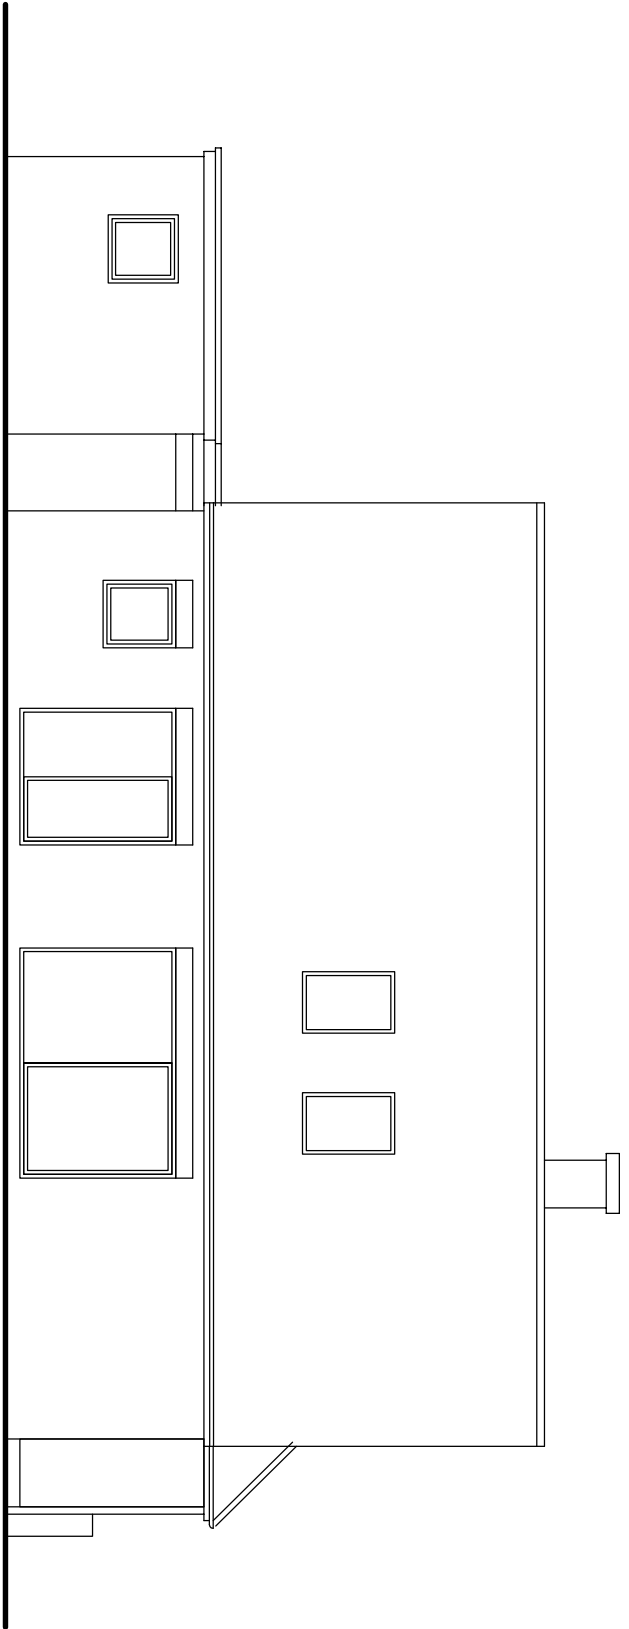

West Elevation

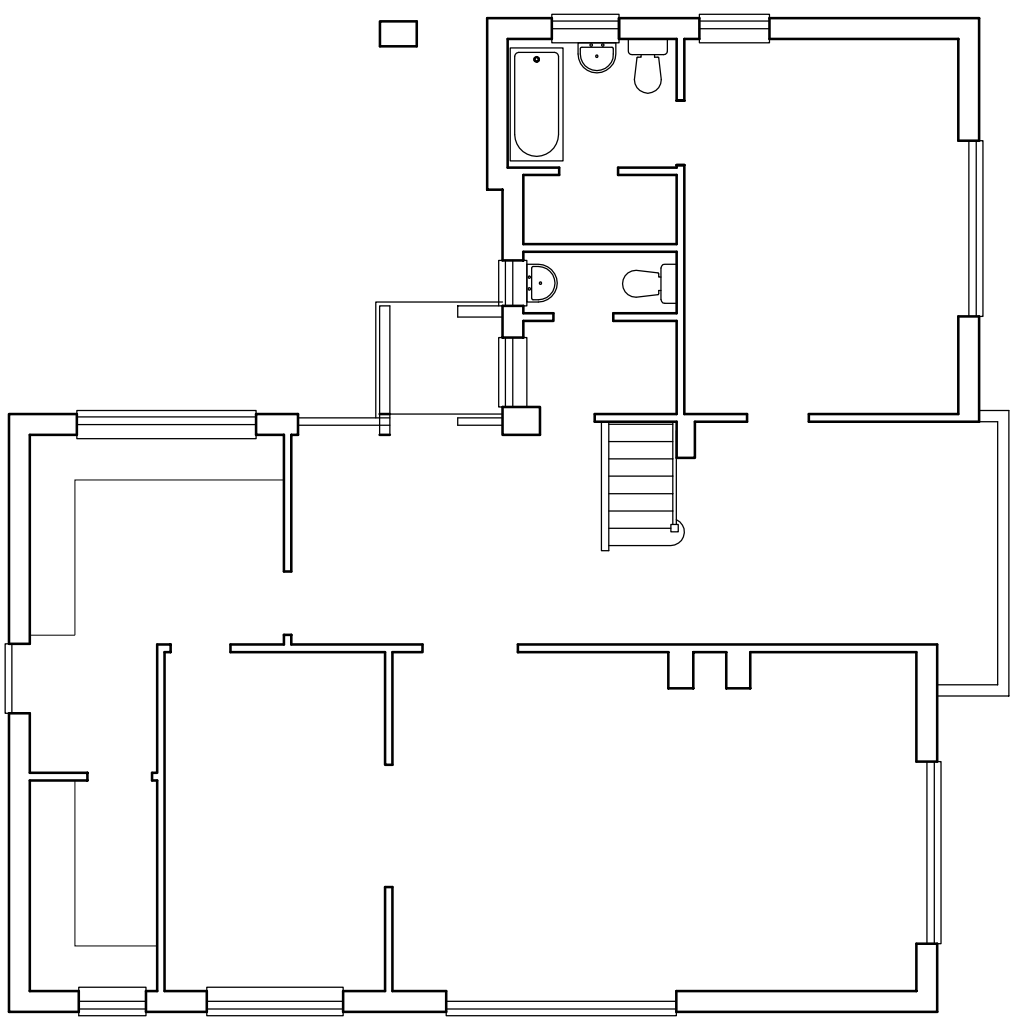

Ground Floor

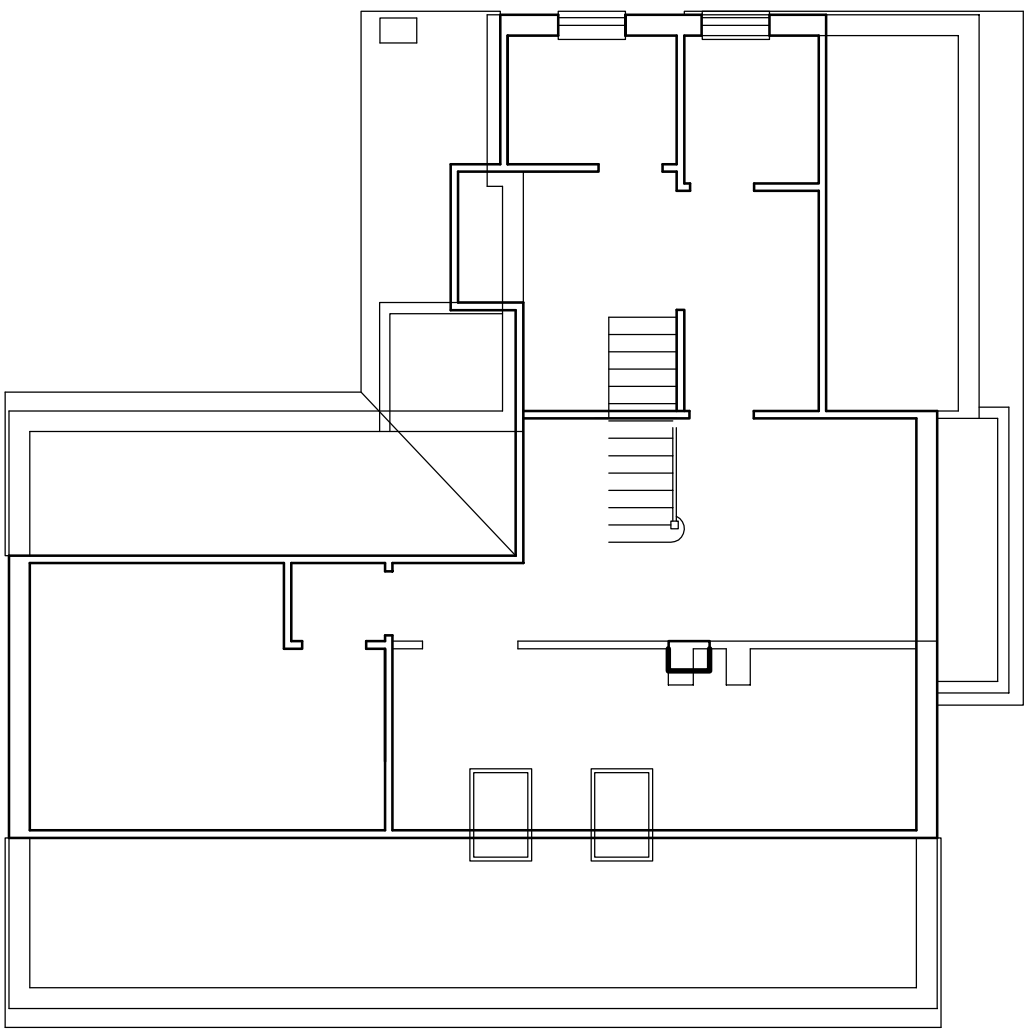

First Floor

B	15/11/17	GM	First floor plan amended
A	6/11/17	GM	Planning Issue
REV	DATE	BY	AMENDMENT



folkes architects

THE DESIGN STUDIO

L 01923 888628

E 01923 888628

A 01923 888628

folkesarchitects.co.uk

34 Sea Lane

Ferring

West Sussex

BN14 9SD

CLIENT

Oliver Designer Homes

JOB TITLE

Proposed Residential Development at
34 Sea Lane, Ferring

DRAWING TITLE

PLOT 2 - Plans and elevations of existing house

DATE	SCALE	DRAWN BY	CHECKED BY
Sept 2017		GM	
JOB NO.	DRAWING NO.	REVISION	
1687	2.07	C	

ARUN DISTRICT COUNCIL FGD17017PL