



NOTE
THIS DRAWING MAY BE SCALED FOR PLANNING PURPOSES ONLY.
ALL DIMENSIONS TO BE CHECKED ON SITE PRIOR TO COMMENCEMENT OF WORK. ALL DIMENSIONS RELATING TO SUB-CONTRACTORS OR SUPPLIERS WORK MUST BE CHECKED AND AGREED BETWEEN THE GENERAL CONTRACTOR, THE SUB-CONTRACTOR(S) AND / OR SUPPLIER(S). ALL DIMENSIONS ARE IN MILLIMETRES. ALL WORKS OR MATERIALS INDICATED ON THE DRAWING ARE TO BE TO THE LATEST BRITISH STANDARDS AND ARE TO BE CARRIED OUT IN ACCORDANCE WITH THE RELEVANT CODES OF PRACTICE OR RECOGNISED TRADE ASSOCIATION RECOMMENDATIONS AND PUBLICATIONS.
THIS DRAWING TO BE READ IN CONJUNCTION WITH ALL RELEVANT DRAWINGS AND SPECIFICATIONS OF OTHER CONSULTANTS.
ANY DISCREPANCIES TO BE BROUGHT TO THE ATTENTION OF PDK ARCHITECTURE AND SURVEYING. IF IN DOUBT ASK.
© THIS DRAWING IS THE COPYRIGHT OF PDK ARCHITECTURE AND SURVEYING.

APPR DATE STATUS

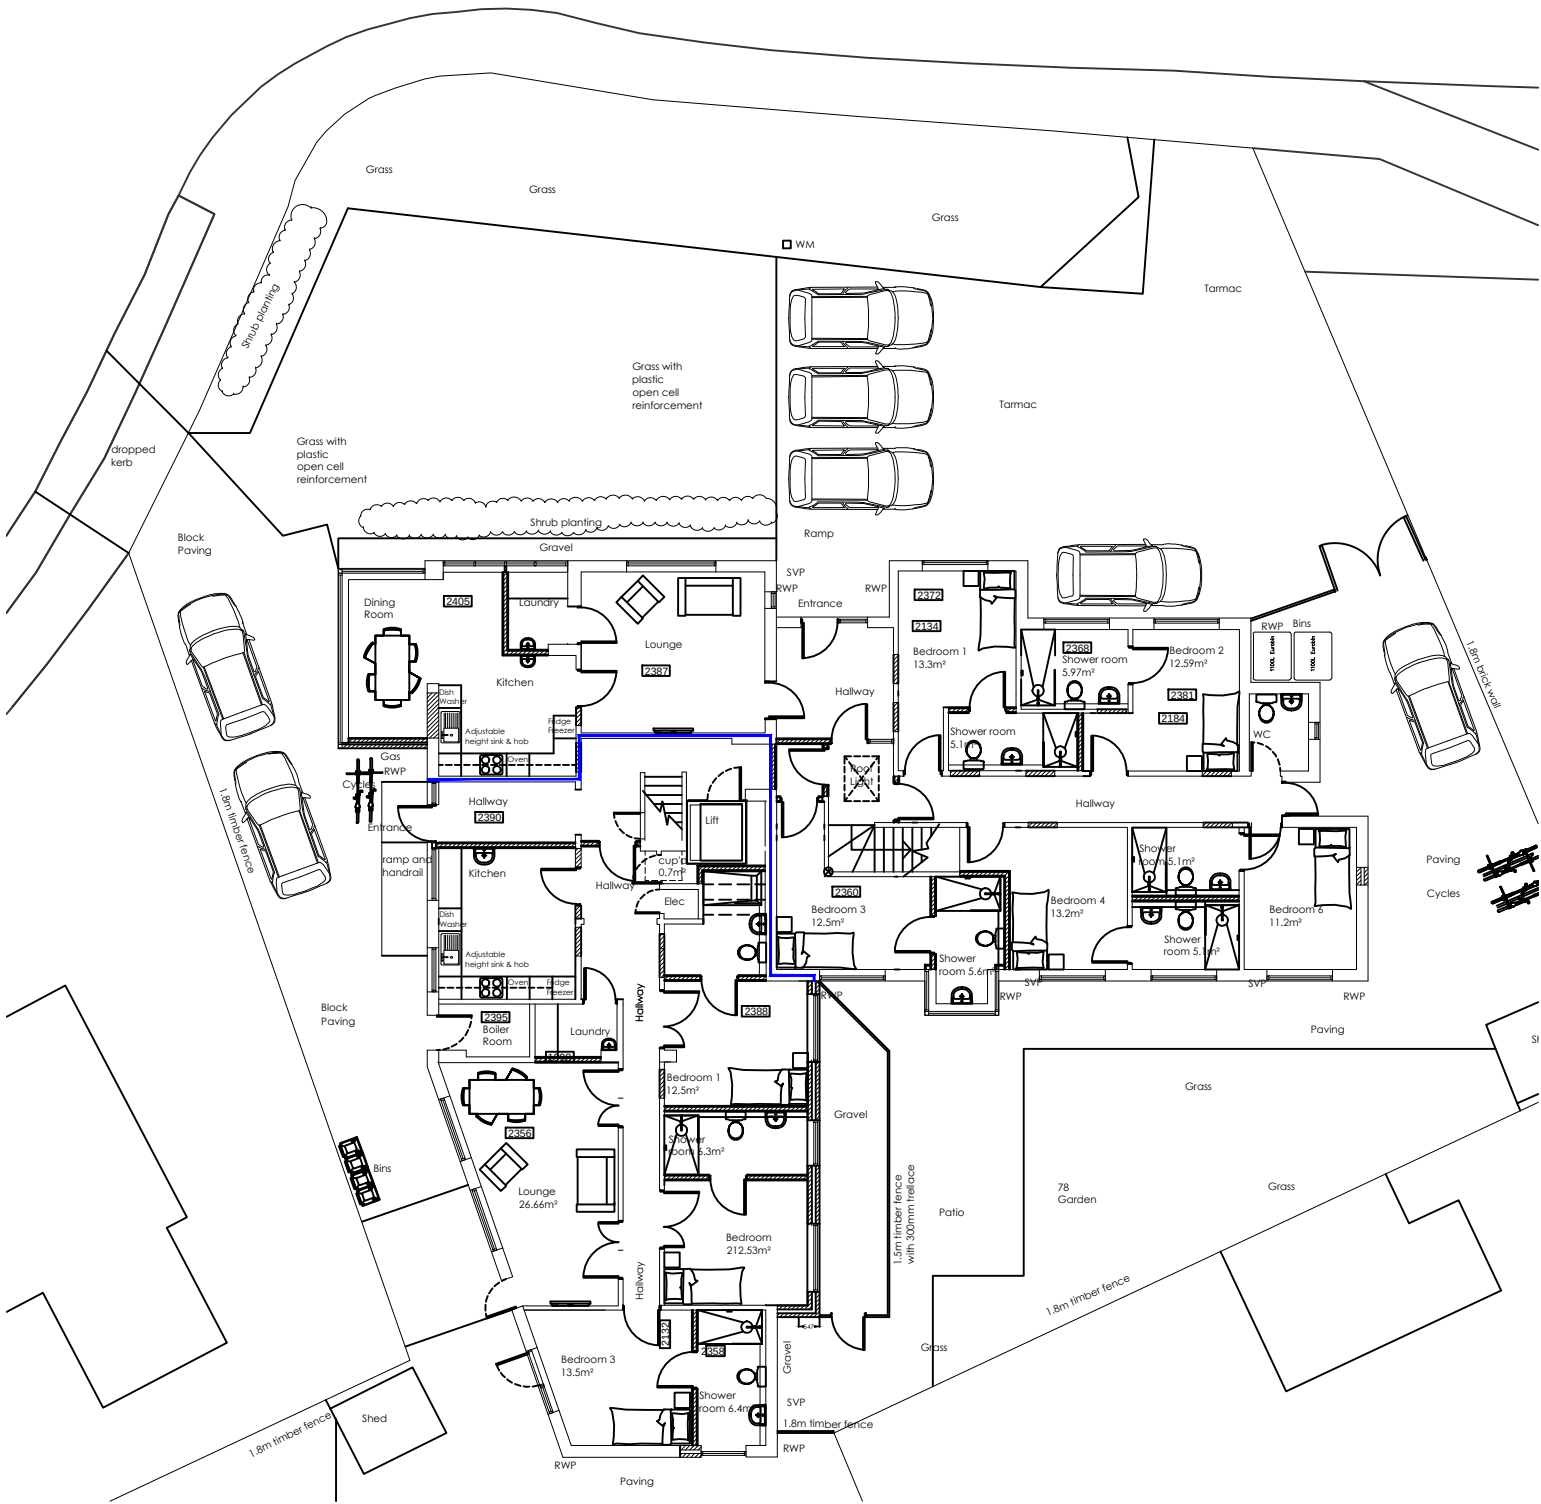


EXISTING

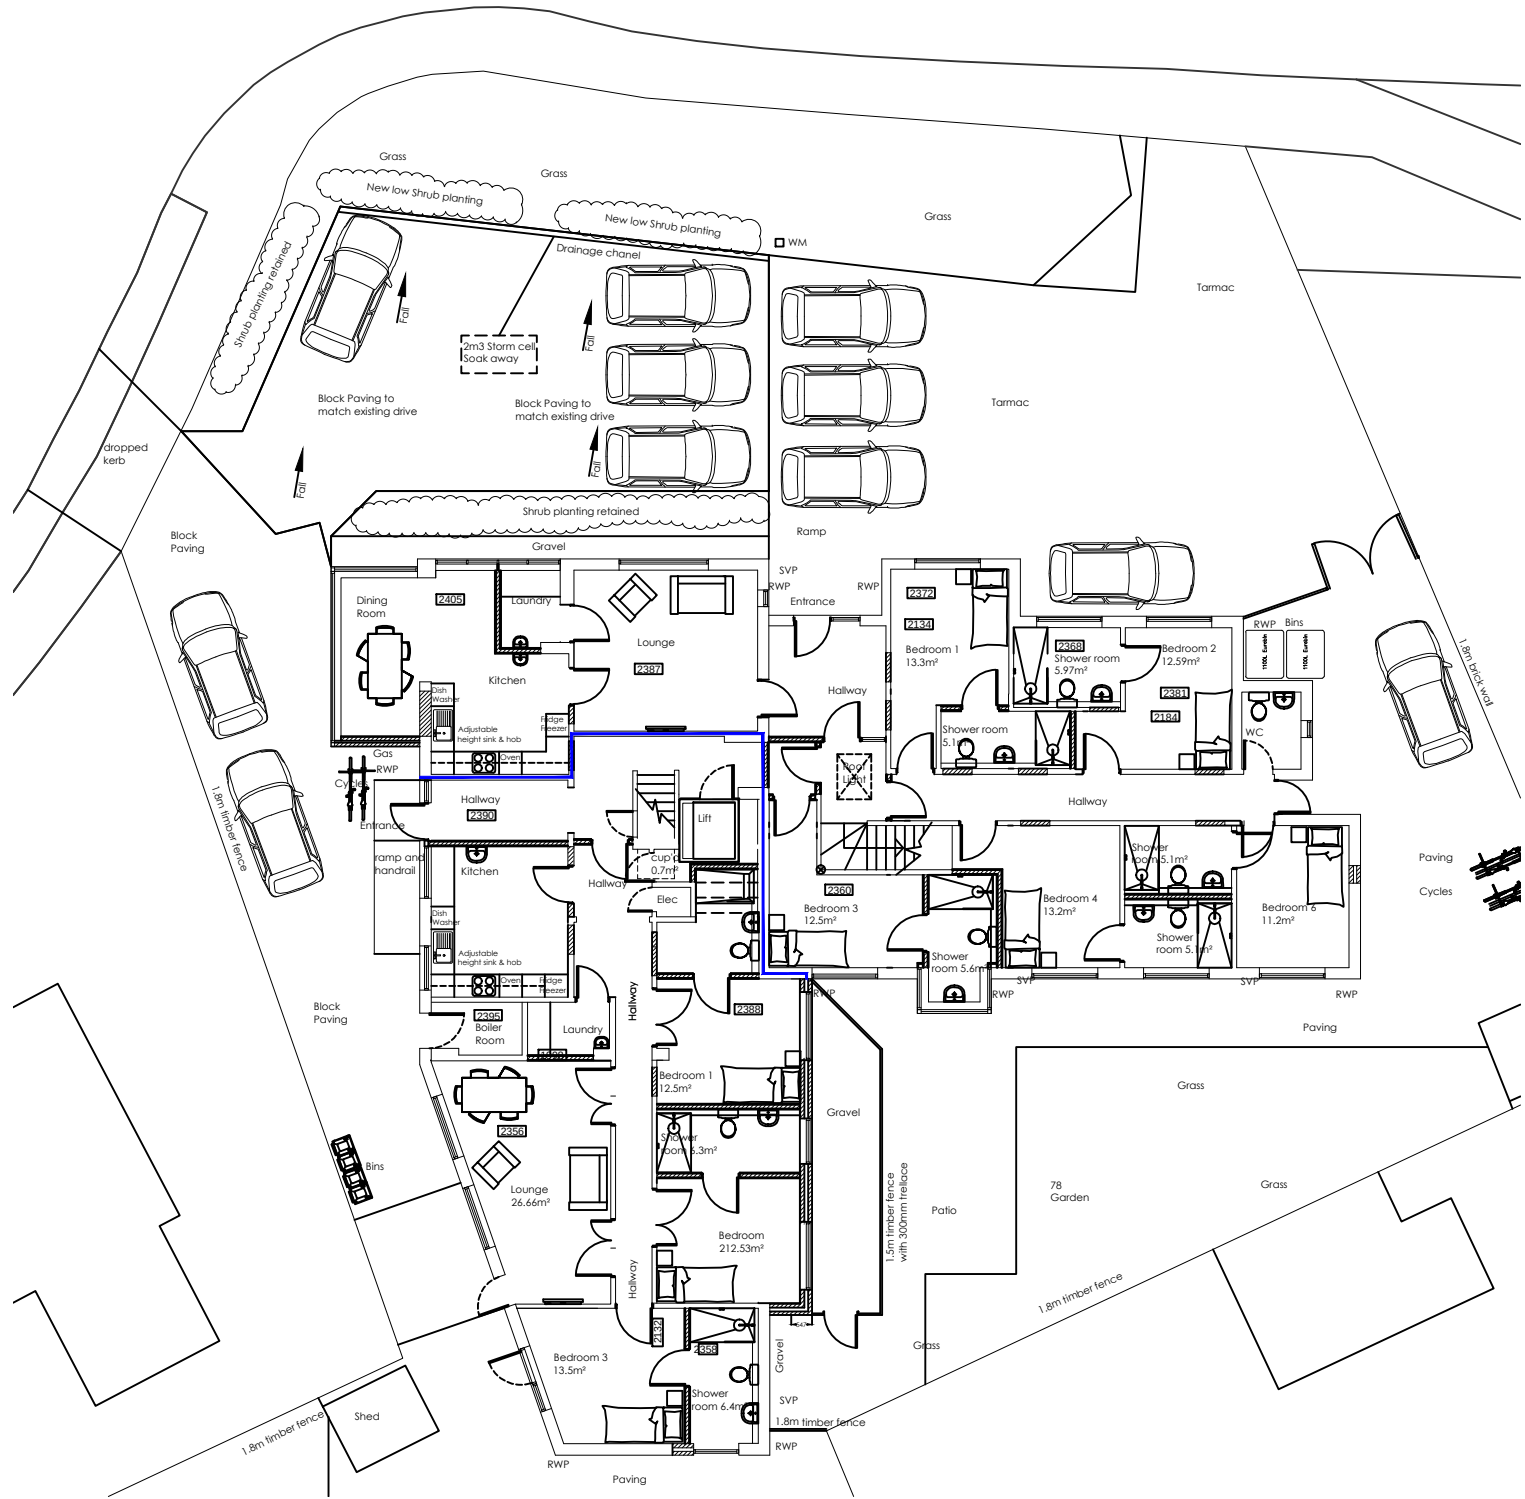

PROPOSED


1:200 @ A3

 

REV	DATE	AMENDMENT	BY
PROJECT 78 LANGBURY LANE FERRING, WORTHING SUSSEX. BN12 6QE			
DRAWING EXISTING and PROPOSED SITE PLAN			
Date Sept 2021	Drawn By PJC		
Scale 1: 200 @A3	Iss. App. By DKC		
Drawing No 201	File Location 0247		



Chartered Institute of
Architectural Technologists
Registered Practice

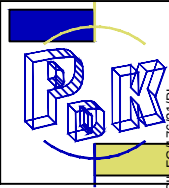

PDK
Architecture
and
Surveying

29 Breach Avenue,
Southbourne,
Emsworth,
Hampshire, PO10 8NB
T: 01243 697164
M: 07879471666
www.pdkconsulting.co.uk

ARUN DISTRICT COUNCIL