


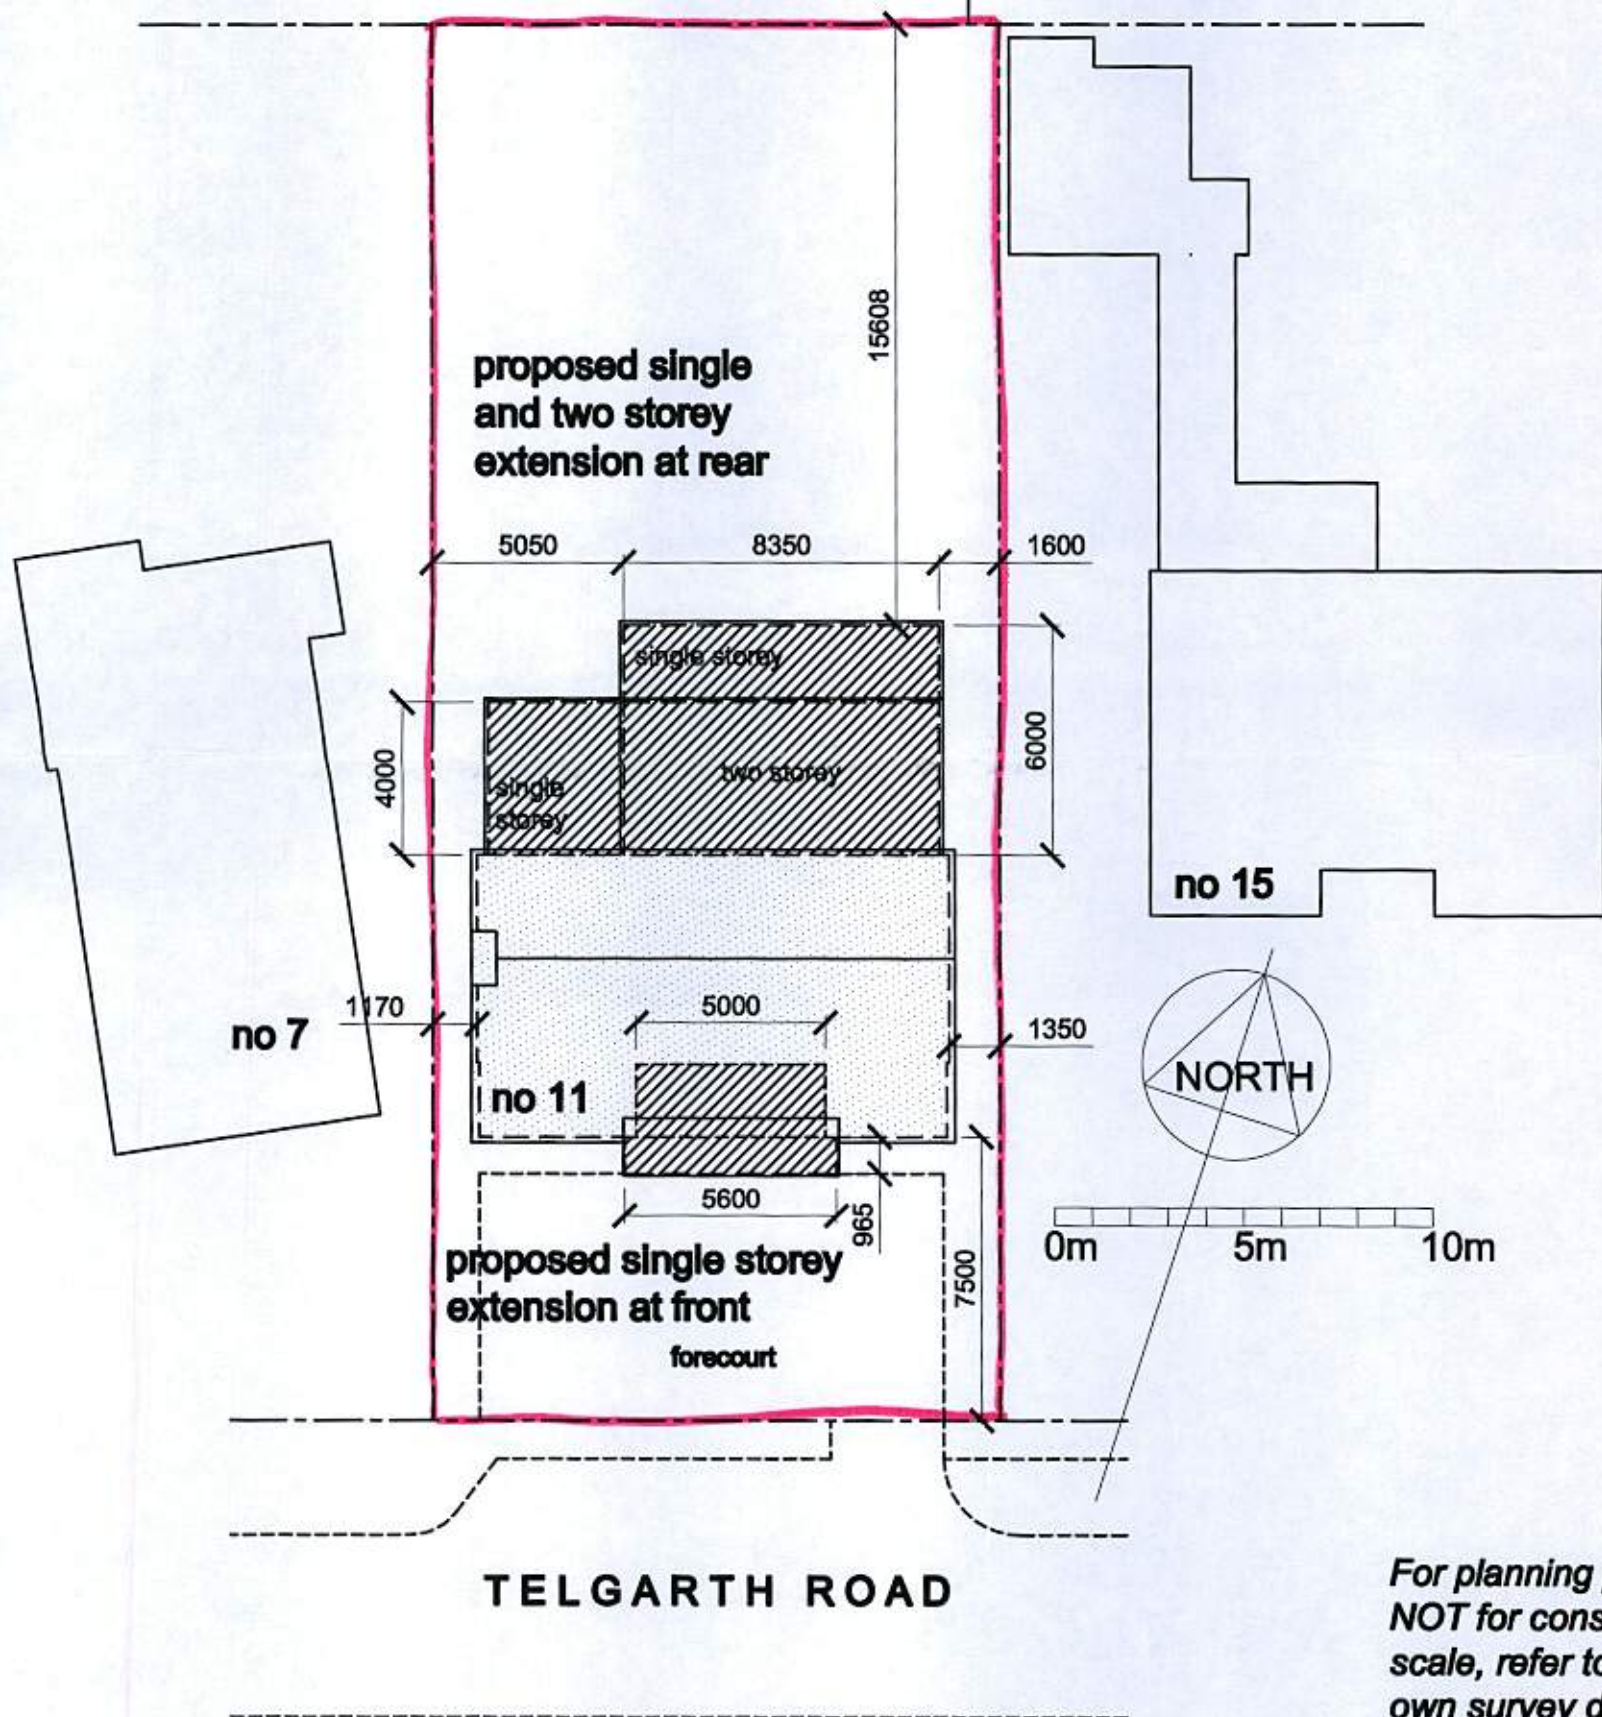

*For planning purposes only:
NOT for construction, do not
scale, refer to applicant's
own survey drawings.*

A3 size

11 Telgarth Road, Ferring BN12 5PX
Proposed refurbishment and extensions
scale 1 : 200 October 2016

Roger Minost RIBA Architect Chates Studio, Stonepit Lane, Henfield BN5 9QT

PROPOSED SITE PLAN

420.00F
rev F: 06.10.2017