

For planning
purposes only: NOT
for construction, do
not scale, refer to
applicant's own
survey drawings


A3 size

420.04M

rev M: 06.10.2017

Proposed West elevation

0m 1m 2m 3m 4m 5m

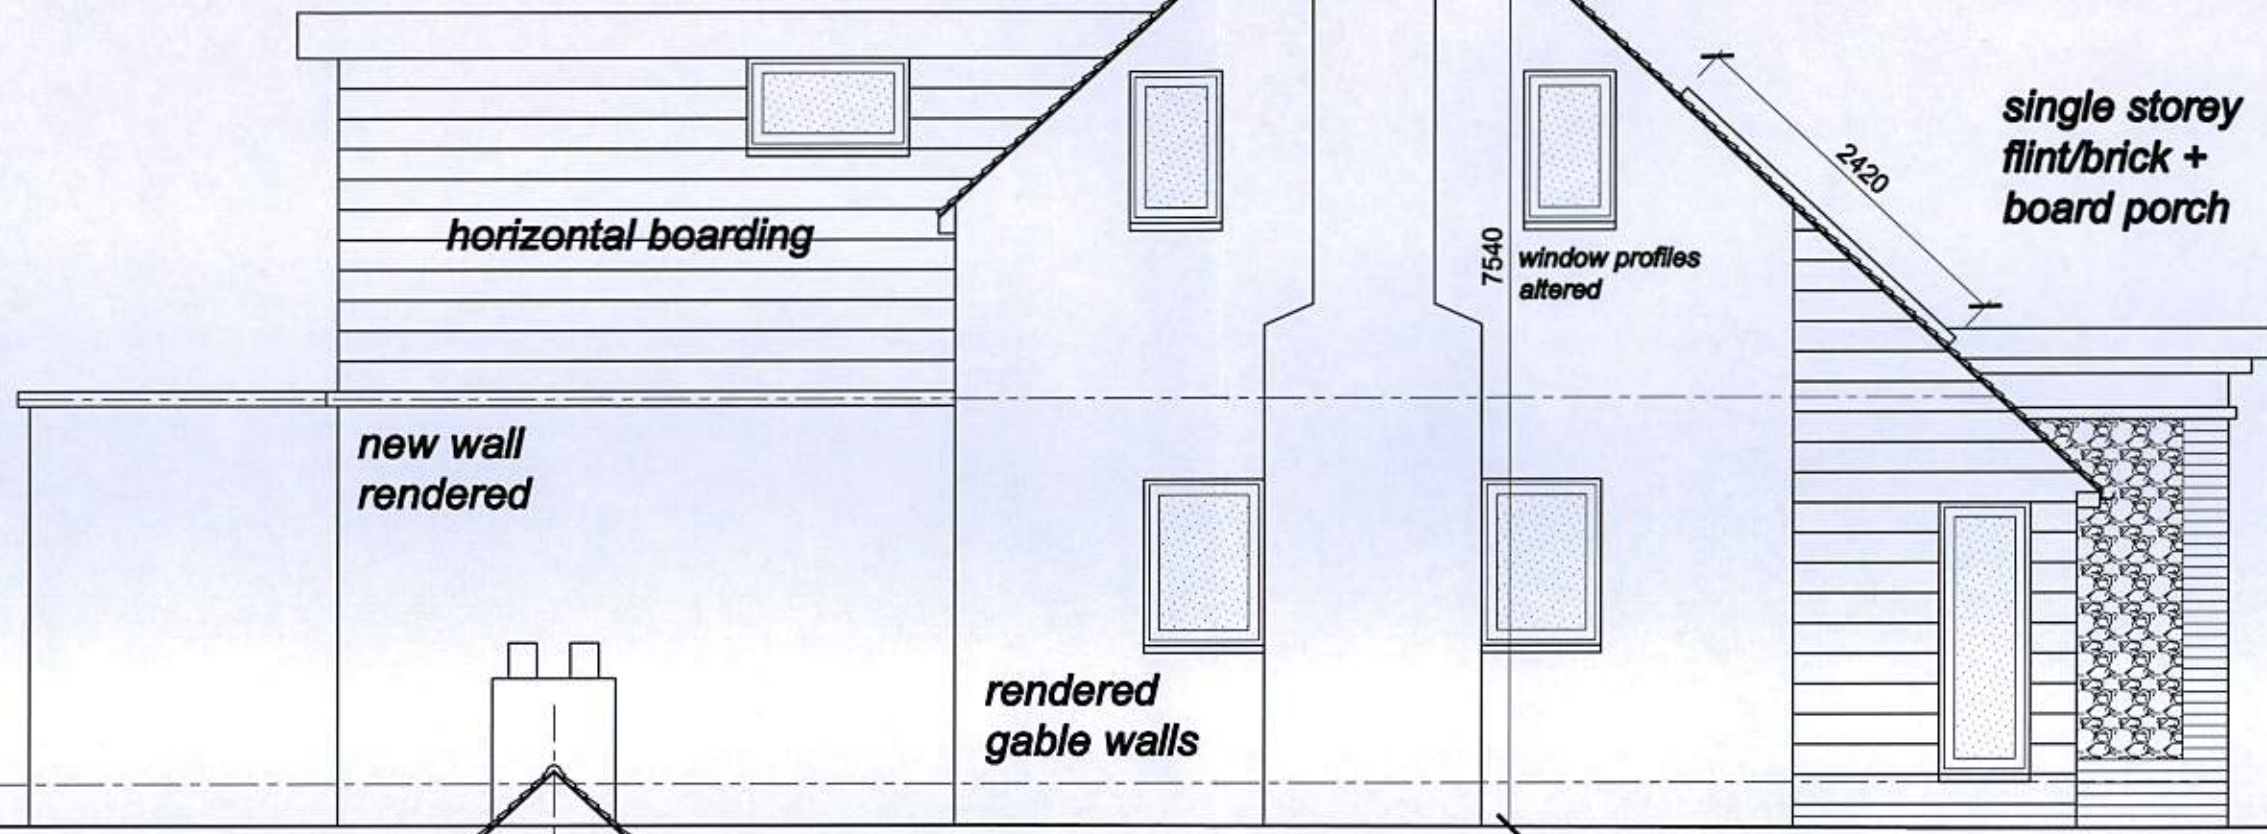

Proposed East elevation

rendered gable walls

window enlarged to become door

6000

5260
rendered side walls

11 Telgarth Road, Ferring BN12 5PX

Proposed refurbishment and extensions PROPOSED ELEVATIONS

scale 1 : 50 October 2016

Roger Minost RIBA Architect Chates Studio, Stonepit Lane, Henfield BN5 9QT