



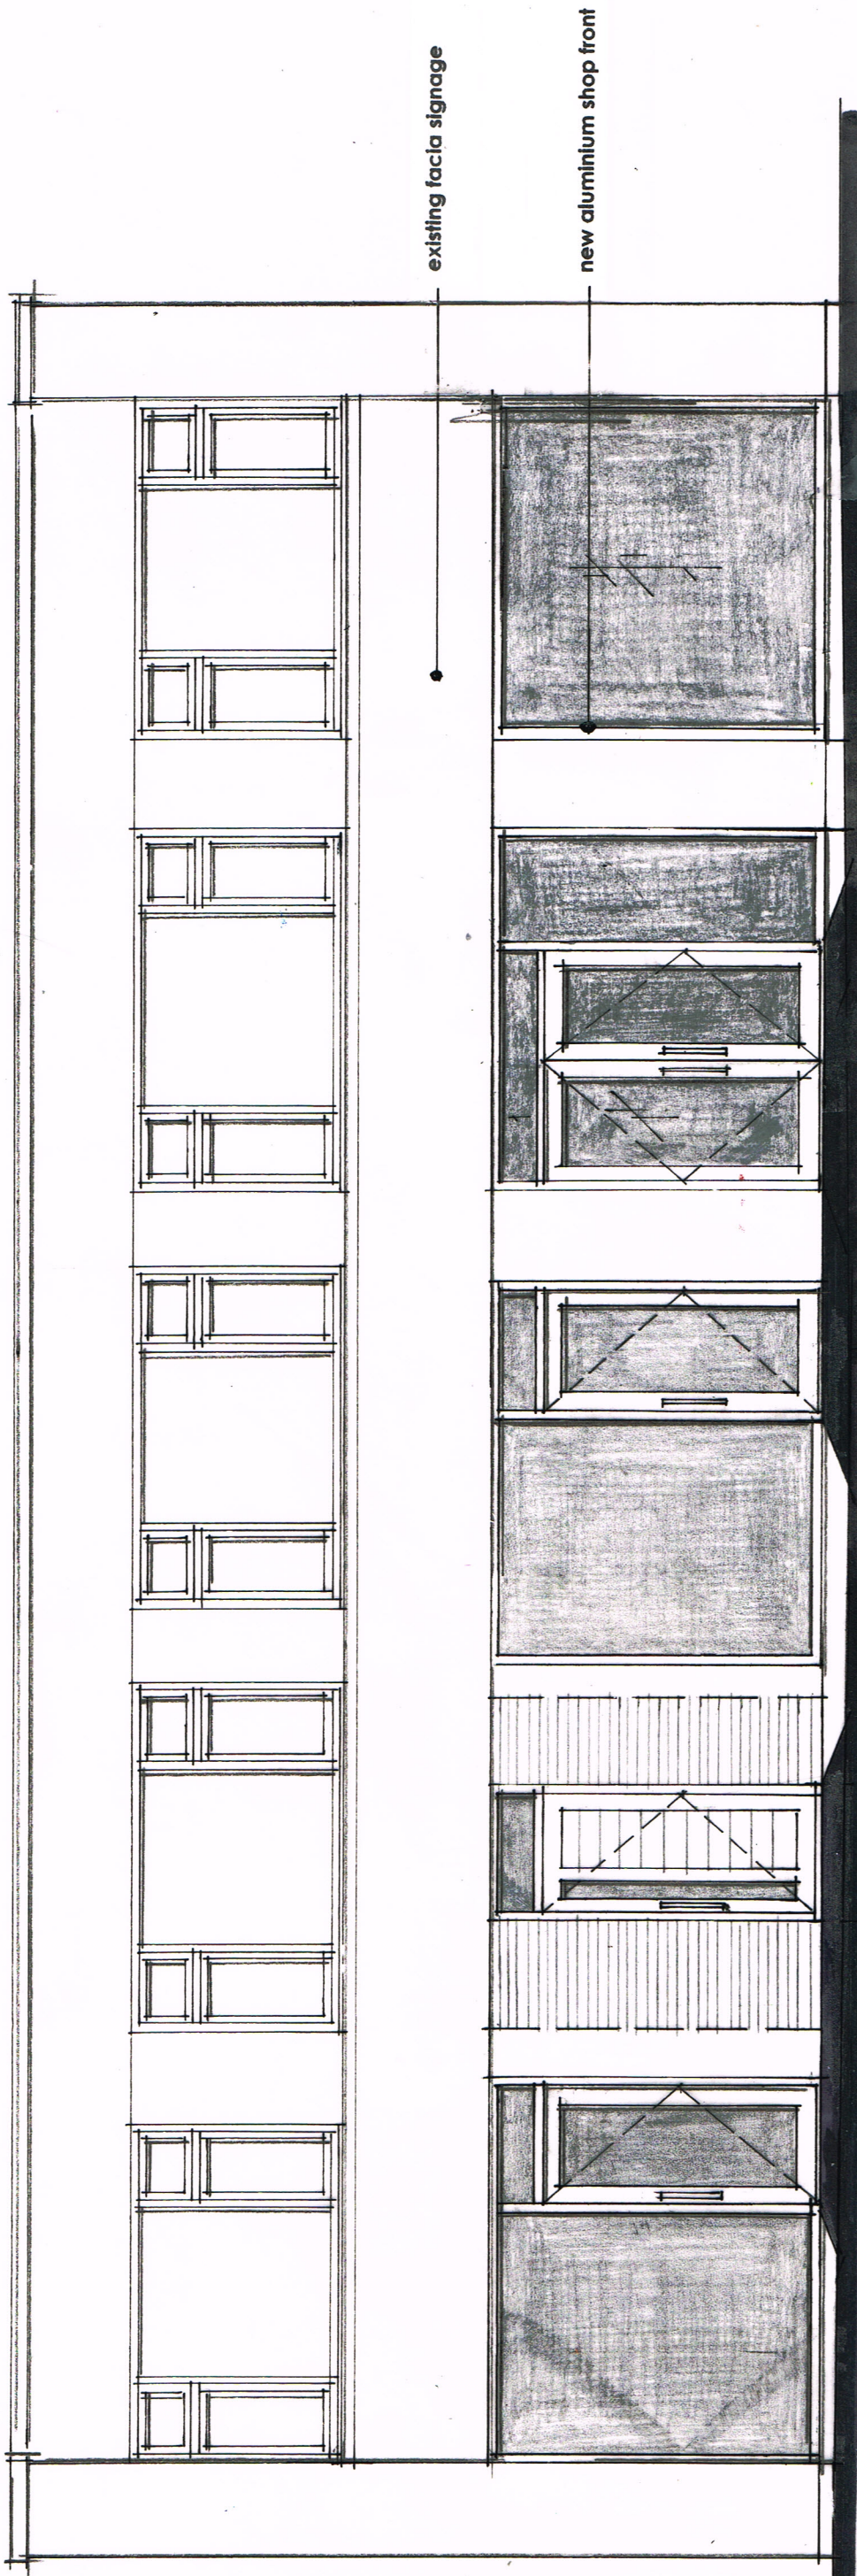

FRONT (s/w) ELEVATION 1:50 @ A3

 

Figured dimensions to take precedence over scaled dimensions. The contractor is to verify all dimensions on site before commencing any work. Any discrepancies whatsoever to be brought to the attention of the client immediately.

The copyright of this drawing is reserved and the drawing must not be disclosed without authority.

Project

11 SEA LANE, FERRING

Proposed front elevation

Client

Drawing no. FG/SL/05 A

Scale AS SHOWN Date Oct 2020

Drawn By WG

WAYNE GANDER MCIAT
Chartered Architectural Technologist

98 Durrington Lane
WORTHING
West Sussex
BN13 2RQ
Tel/Fax 01903 694817
Email - waynegander08@gmail.com

Reviews A - Shopfront design amended 8/2/21