


General Notes:

- No liability for the drawings, except the planning purpose.
- The drawings are for information only and are not to be used for any other purpose without the written consent of the architect.
- Any discrepancy reported to Environ Architectural Services, and the written specification are to be applied to Environ Architectural Services.
- The drawings are to be used in conjunction with relevant construction and specialist services.
- All works to comply with the relevant British Standards (Code of Practice).
- Any other services, including any other services, shall be the responsibility of the client.
- The drawings are the copyright of Environ Architectural Services and are not to be reproduced in any form without prior written consent.

Drawing Notes:

1. Proposed Development Shown in Blue
2. Existing Development Shown in Grey
3. Proposed Fences and Gates Shown in Blue
4. All dimensions shown in Meters

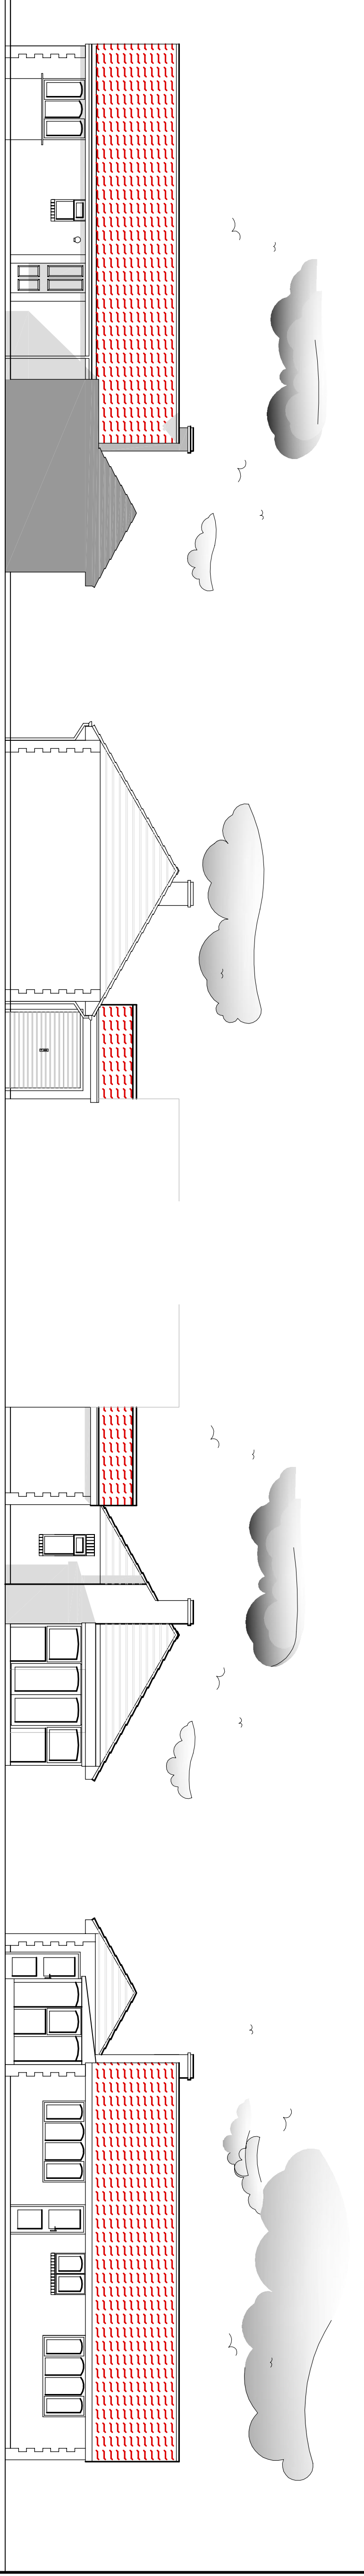


Existing North Elevation

Existing East Elevation

Existing West Elevation

Existing South Elevation

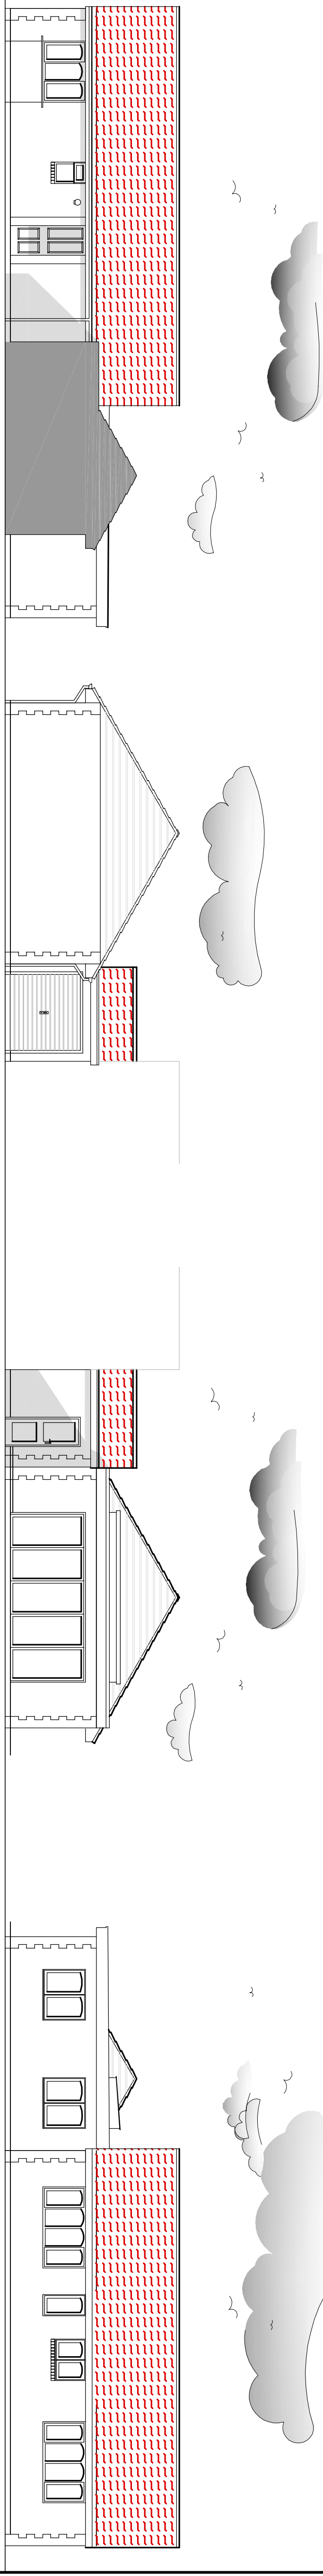


Proposed North Elevation

Proposed East Elevation

Proposed West Elevation



Proposed South Elevation

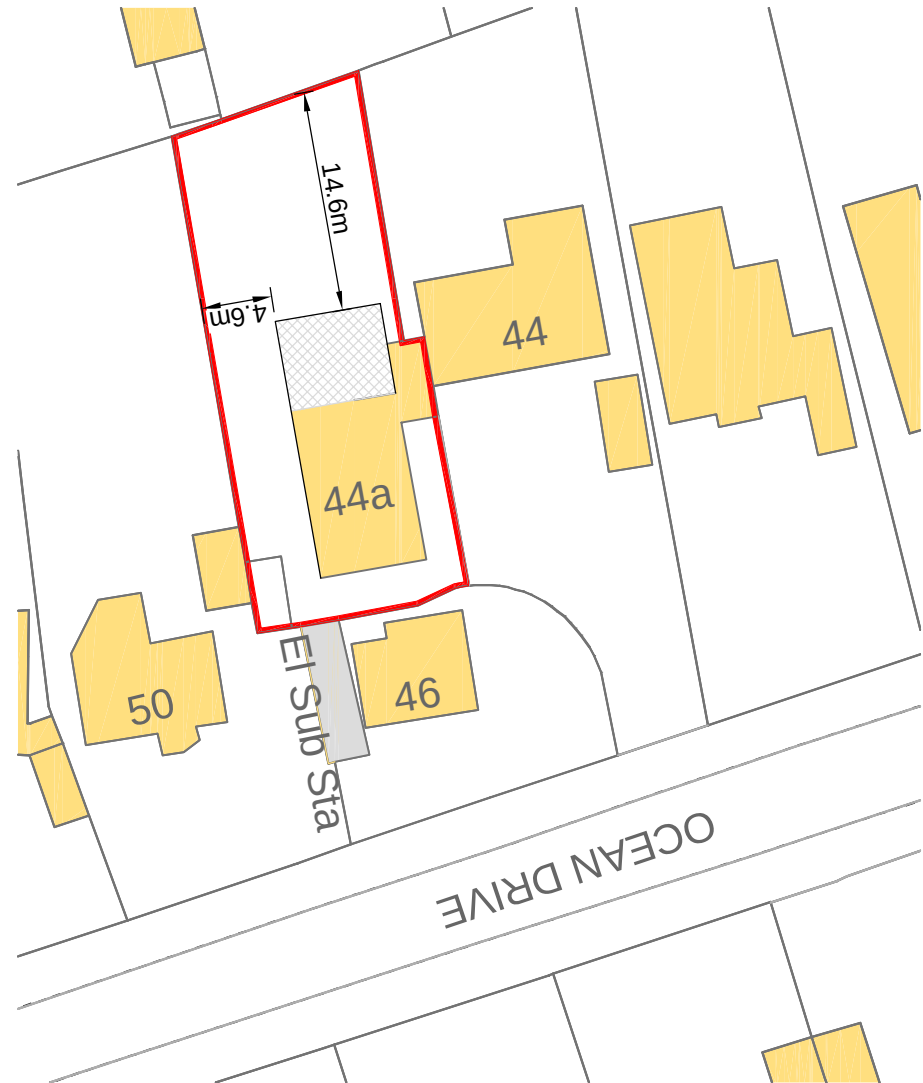


SITE PLAN 1:500 @ A1




1:500

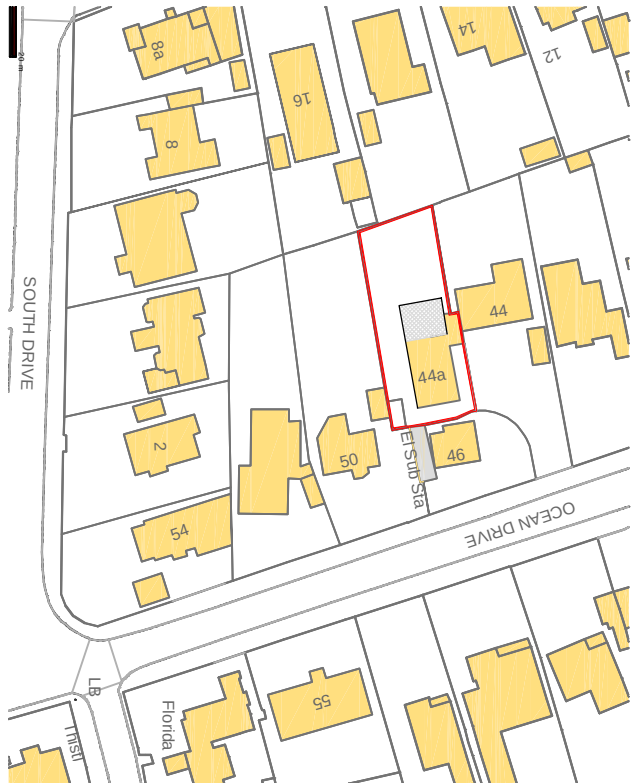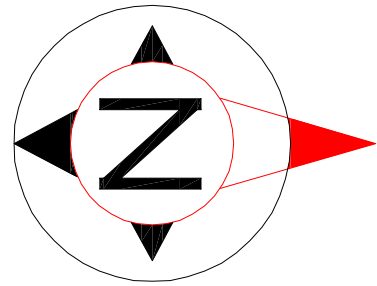


Location Plan 1:1250 @ A1

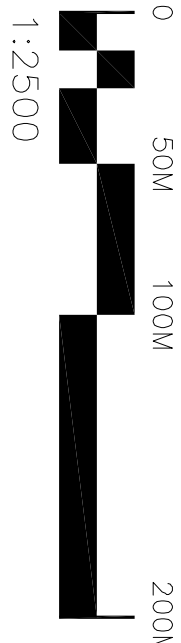


1:2500

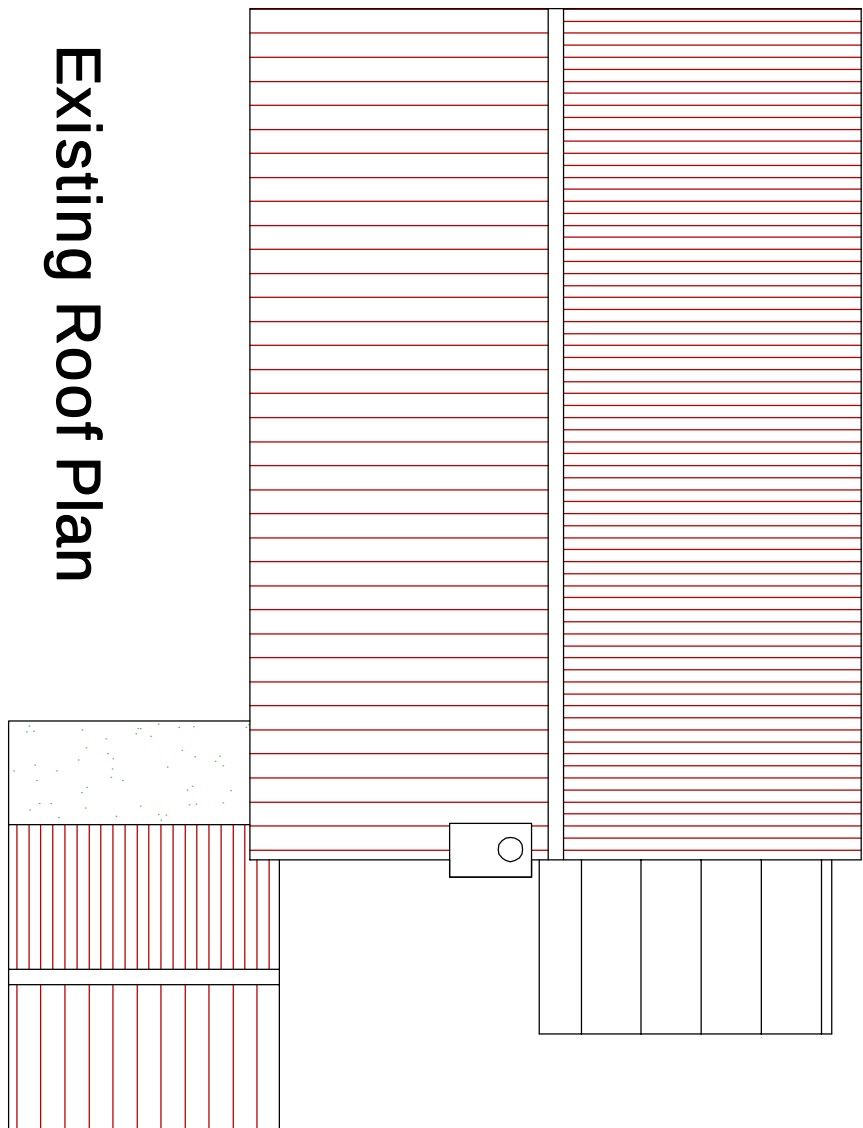


Existing Roof Plan

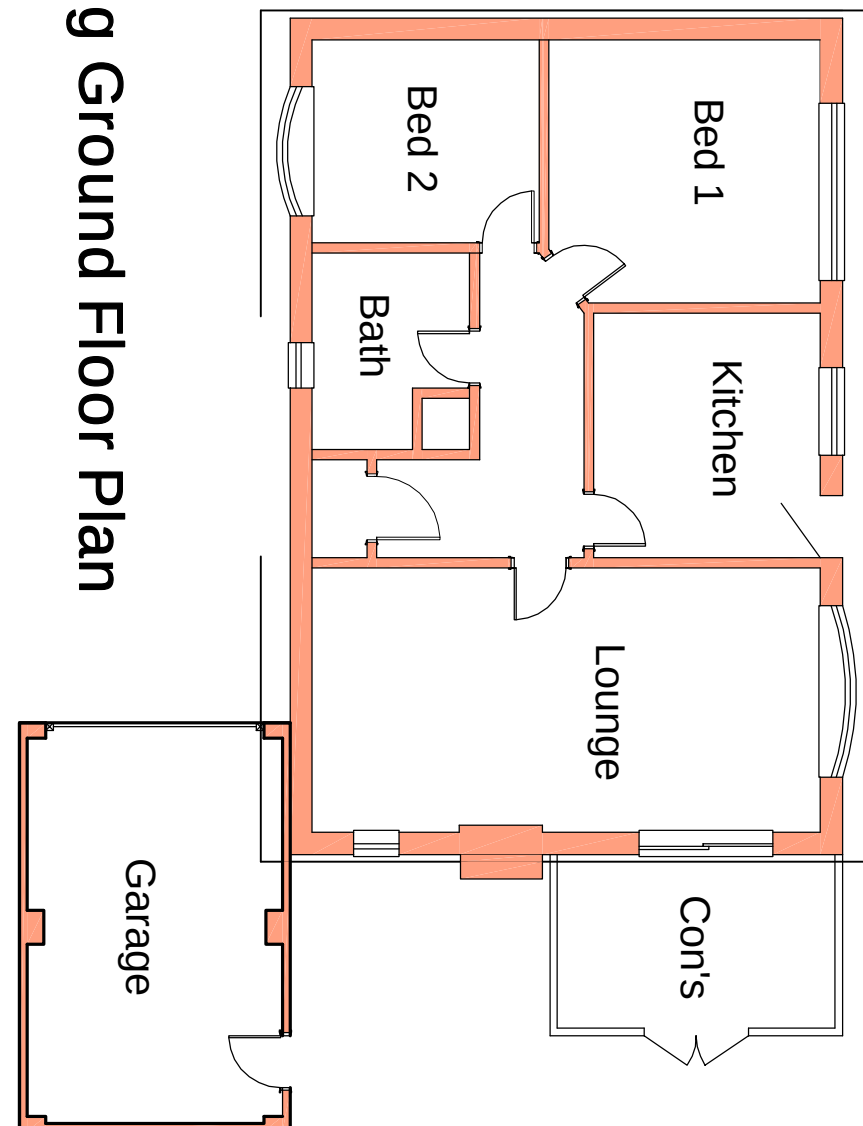

Existing Ground Floor Plan

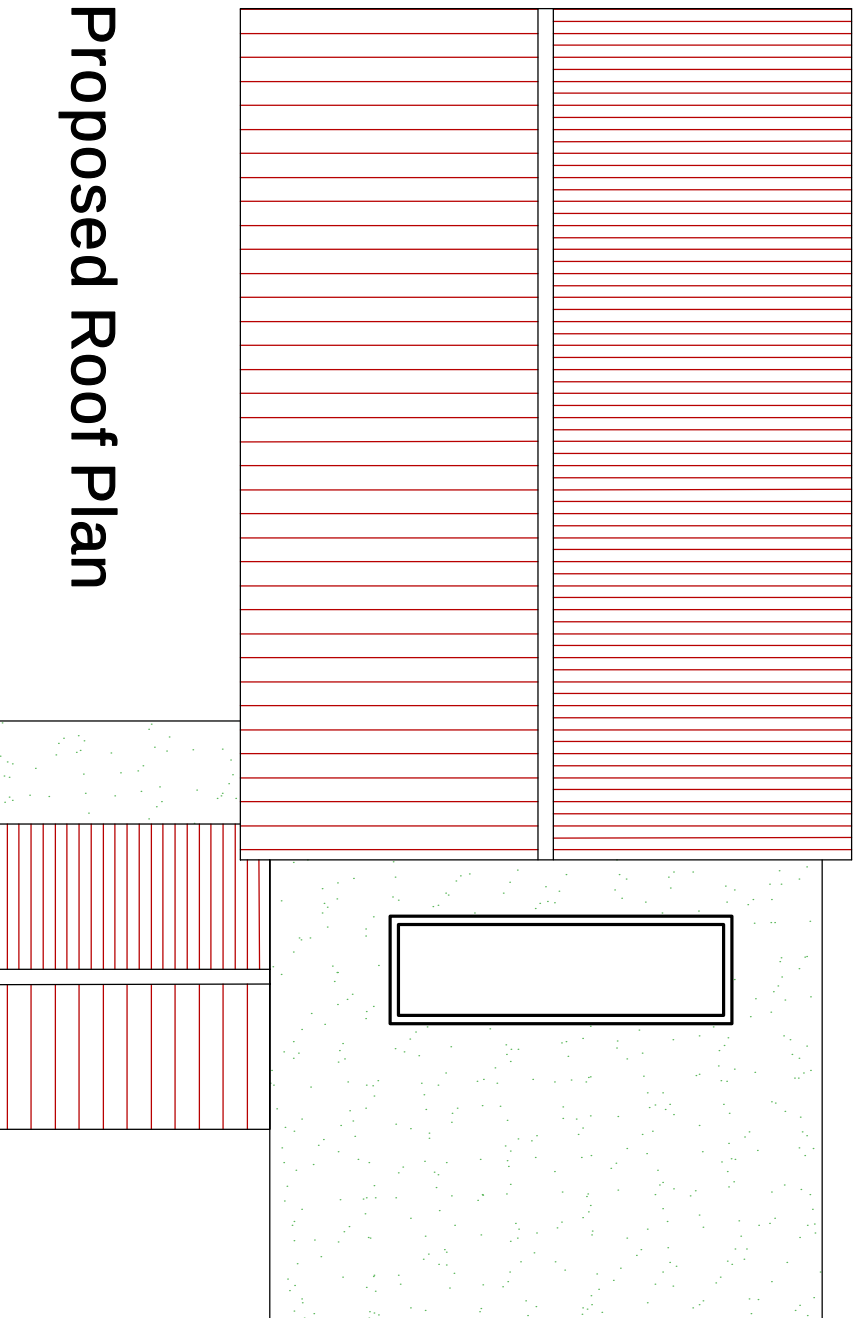

Proposed Roof Plan

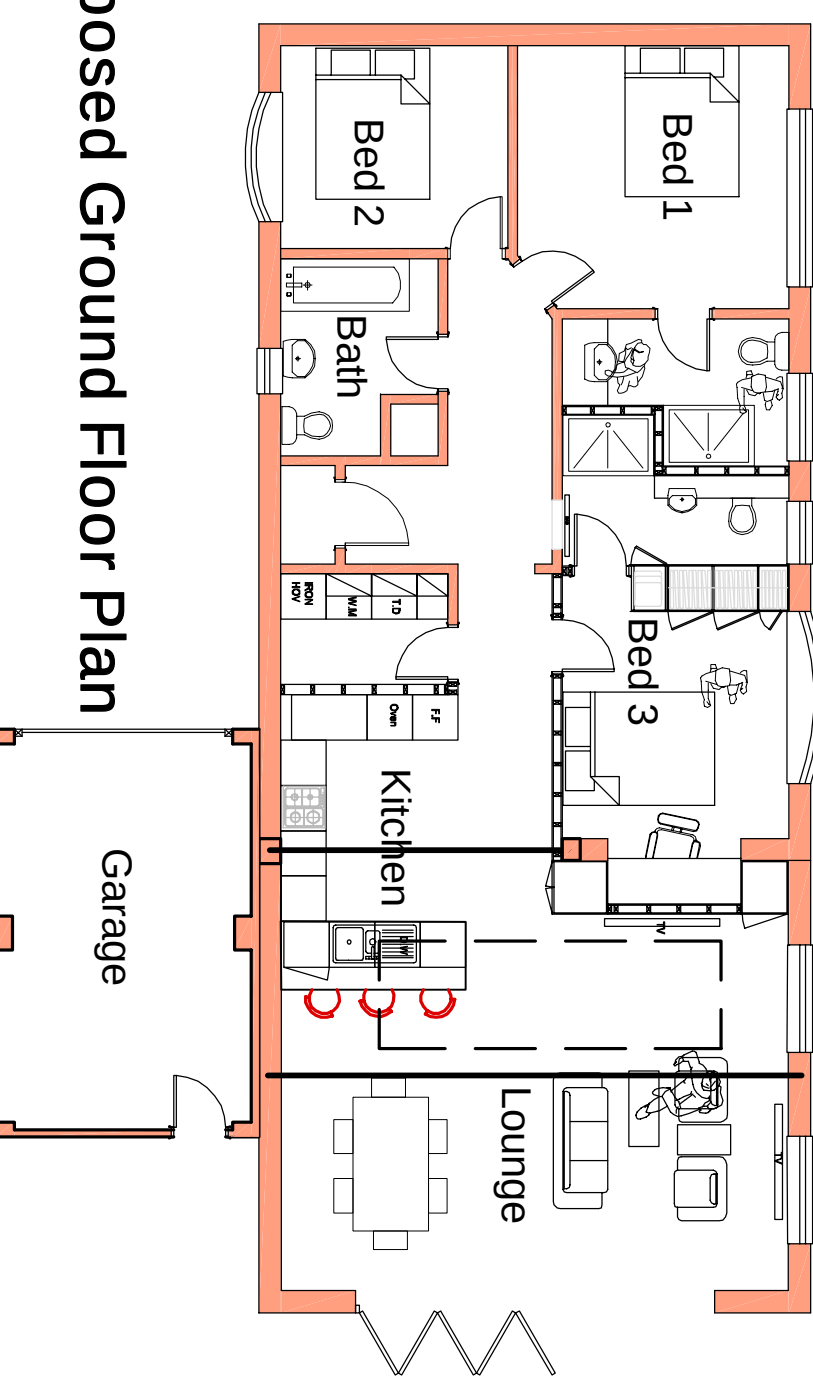

Proposed Ground Floor Plan

For Planning

Project : **Rear Ground Extension**

Adrian Dighe
44a Ocean Drive
Ferring
West Sussex
BN12 5QP

Drawing

**Elevations, Floor Plans,
Site plan & Location Plan.**

Scale : **1:100 /1:500/1:1250 @A1**

Job No: **A-148**

Drawing No : **148 / 01**

Revision : **-**



Drawn By: **G.A**

Drawing Status