




SITE PLAN
SCALE 1:500

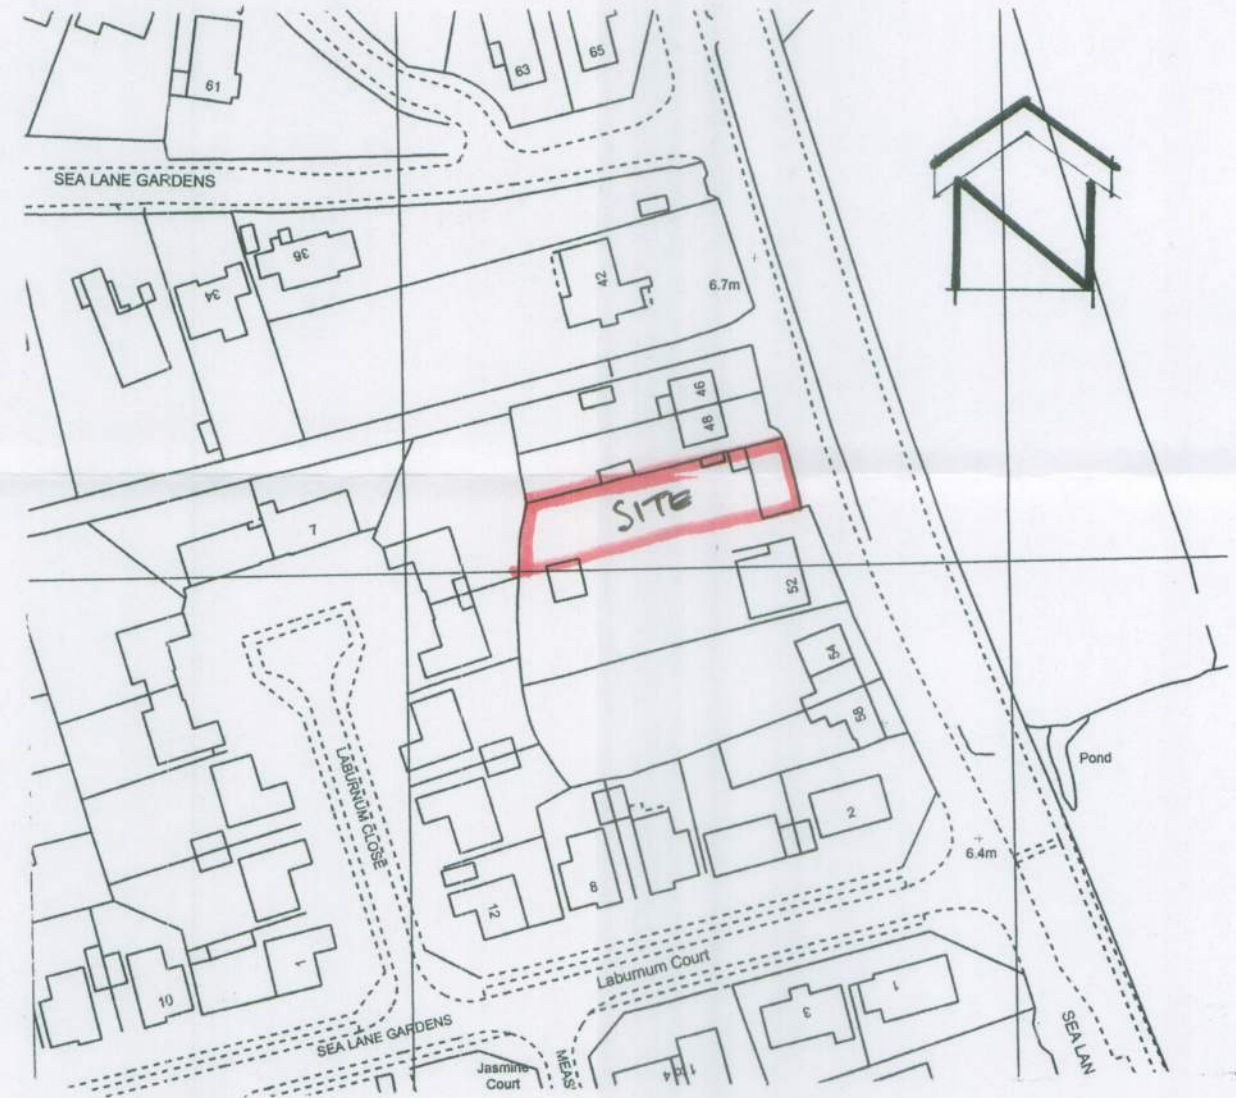

LOCATION PLAN
SCALE 1:1250

PROPOSAL TO REPLACE
TWO WINDOWS AT:
BRAMBLE COTTAGE,
50 SEA LANE,
WORTHING, BN12 5EH

SITE AND LOCATION PLAN

DRAWING NO 02	BRAMBLE NOV 2014
---------------	------------------