


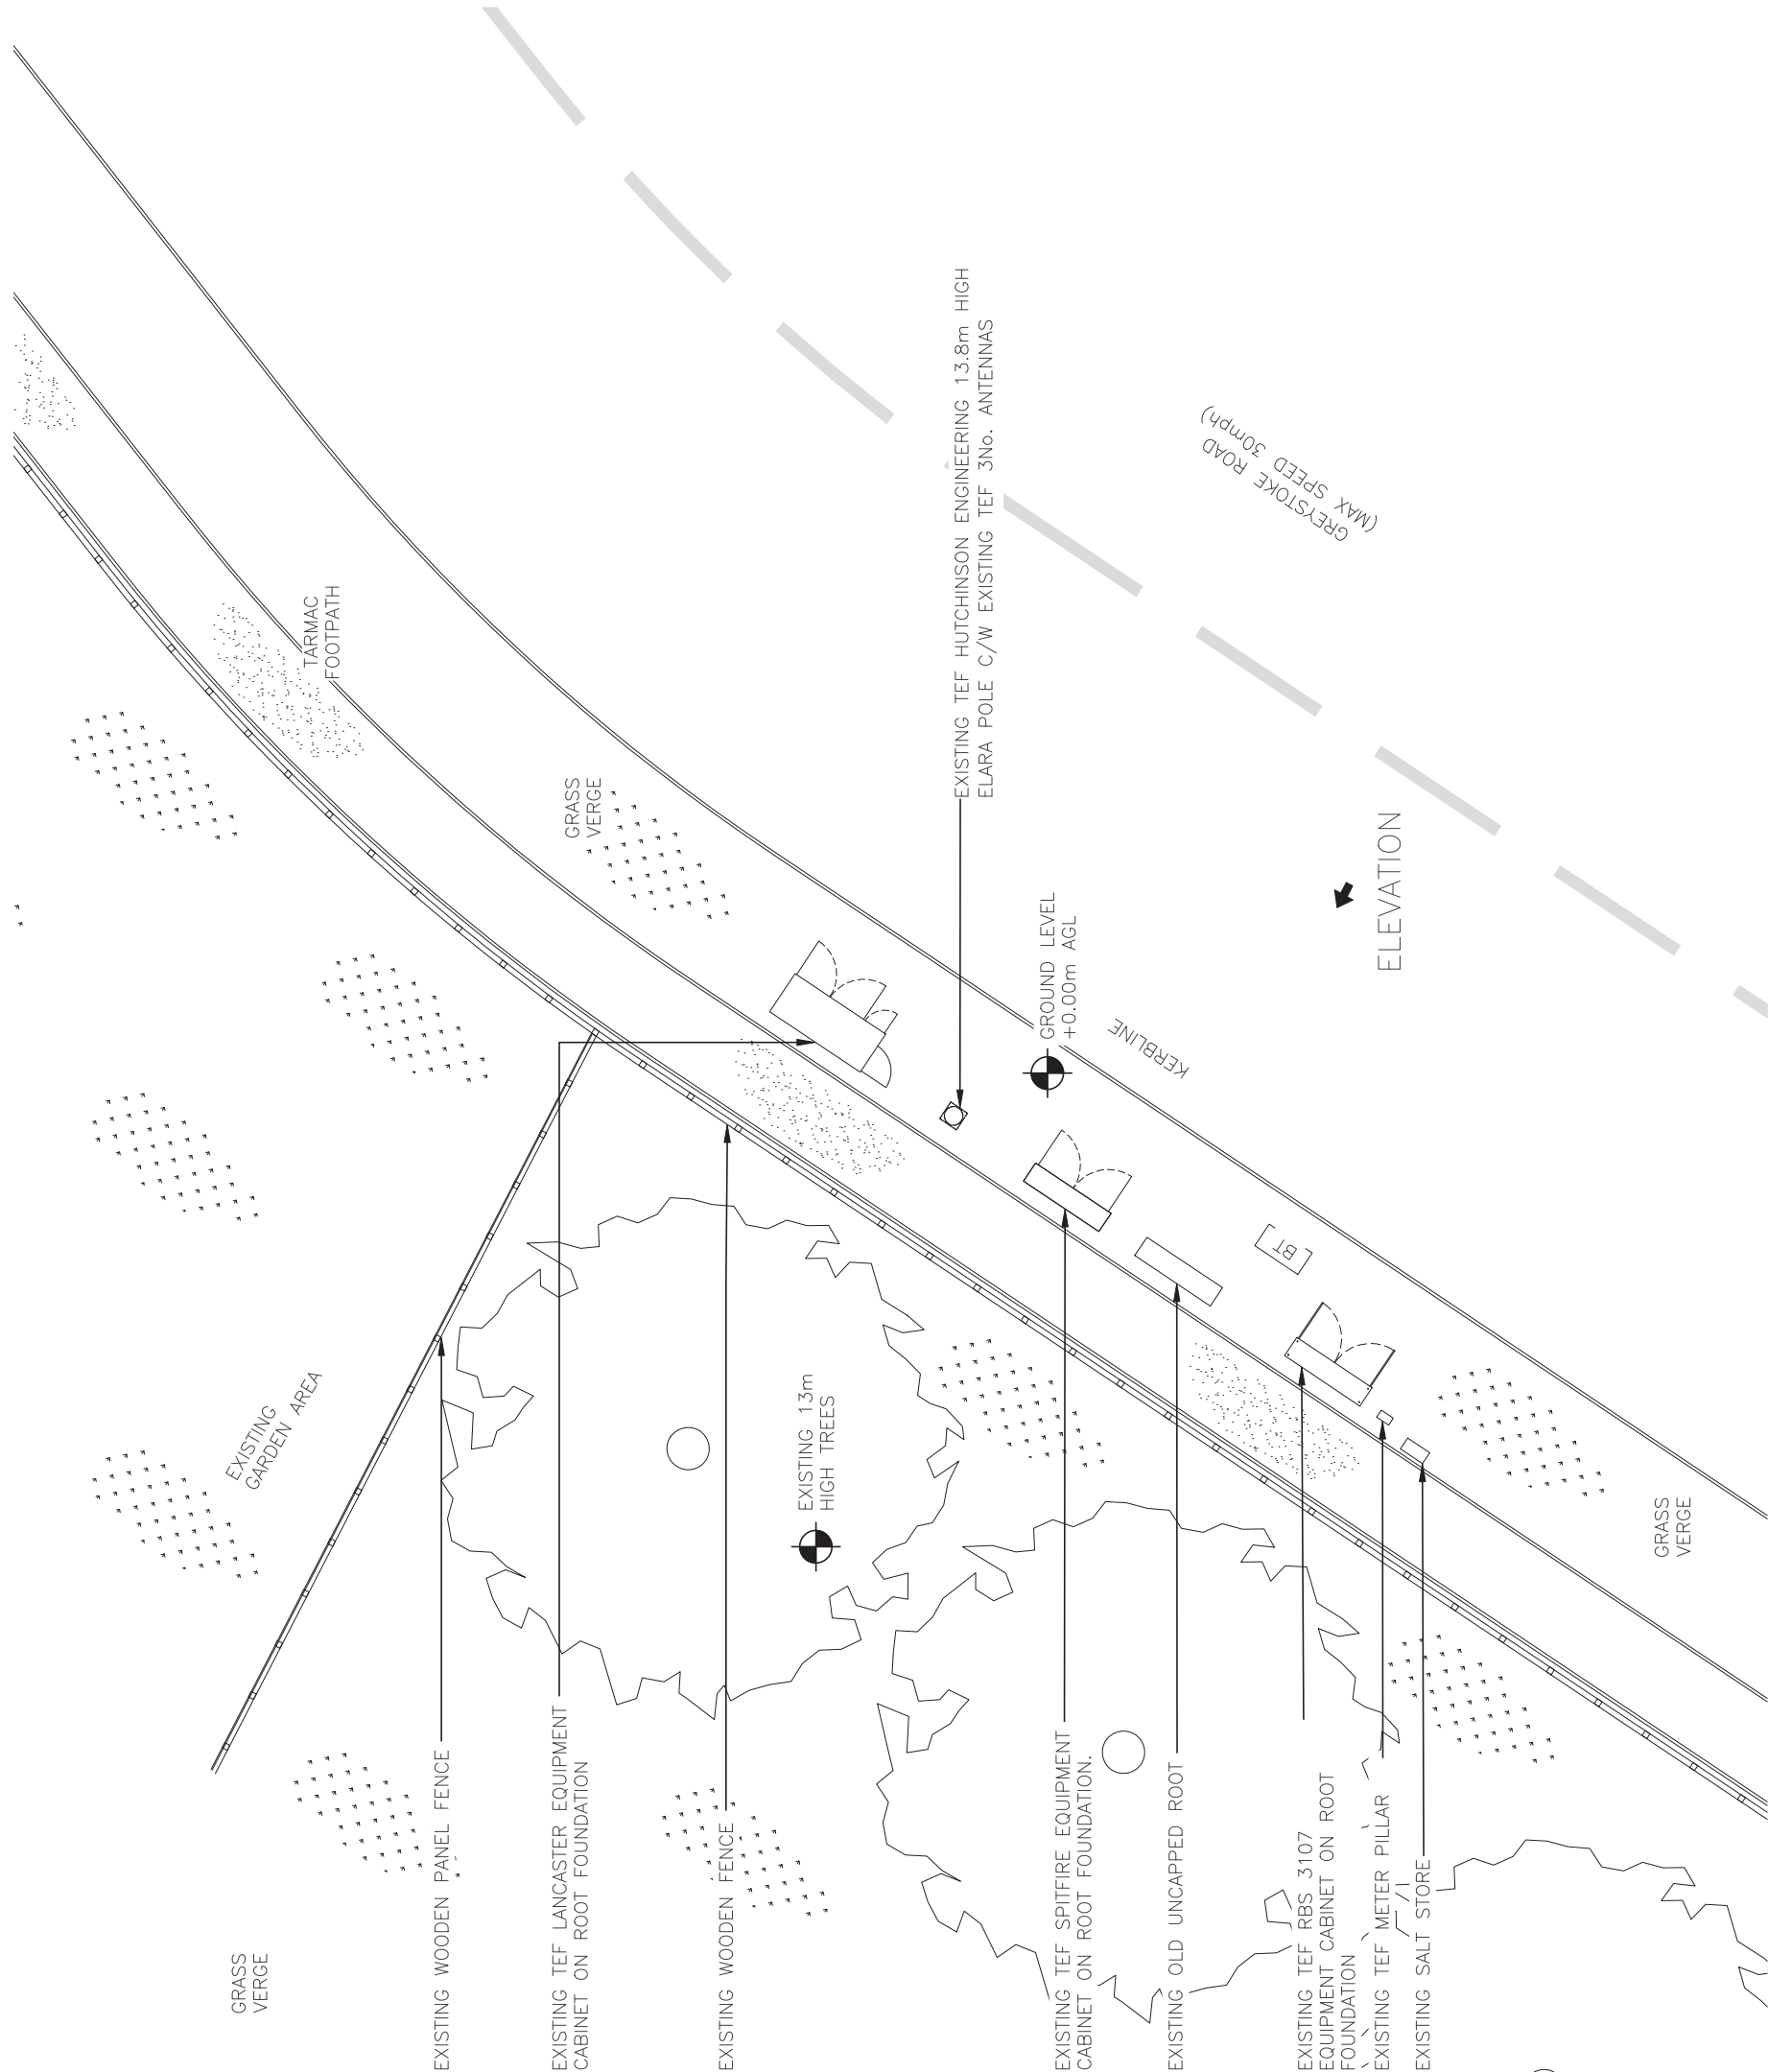

ORIGINAL SCALE AT A3 – 1:125

ALL DIMENSIONS ARE IN mm UNLESS NOTED OTHERWISE					
N.G.R	E: 509405	N: 102776			
NOTES:					
A	Issued for Approval	INS US0	29.04.21		
REV	MODIFICATION	BY CH	DATE		
 Great British Communications Lapwing House, Block 3 Forward Point, Ton House Lane, Widnes, Cheshire, W48 0SL t. +44 (0)151 420 4128 www.gbcservices.co.uk					
 TEF SOUTH EAST					
Cell Name		Opt.			
FERRING STREET FURNITURE		-			
Cell ID No					
CORNERSTONE	TEF	VF			
116488	45386	N/A			
Site Address / Contact Details					
FERRING STREET FURNITURE GREYSTOKE ROAD LITTLEHAMPTON WEST SUSSEX BN12 5JL					
Drawing Title: EXISTING SITE PLAN					
Purpose of issue:		Dwg Rev:			
PLANNING		A			
Drawing Number:		200			
Surveyed By:		Original Sheet Size:			
INS		A3			
Drawn:	Date:	Checked:	Date:	Pack Issue:	
INS	29.04.21	US0	29.04.21	A	