




Drawing No.	Revision 0
Client Mrs H Tombs	

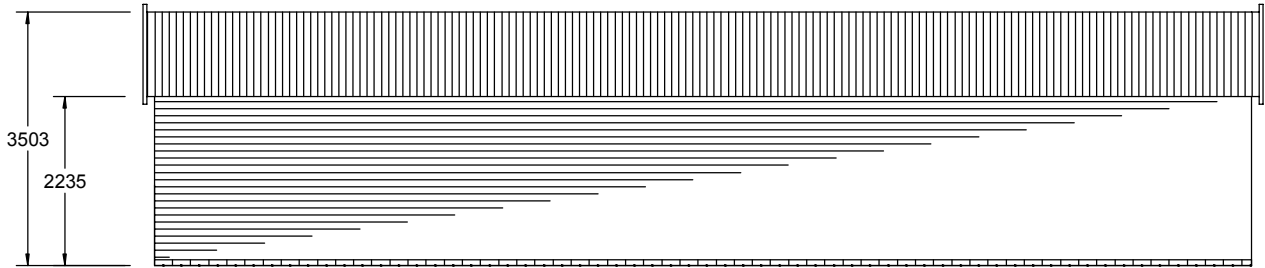


Front Elevation

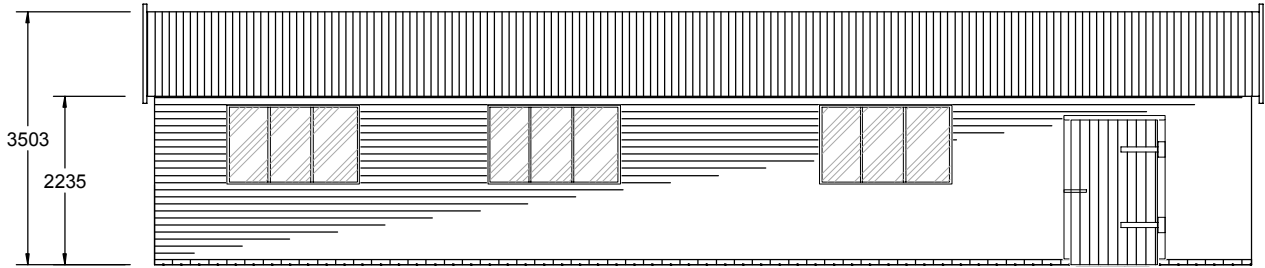


Rear Elevation

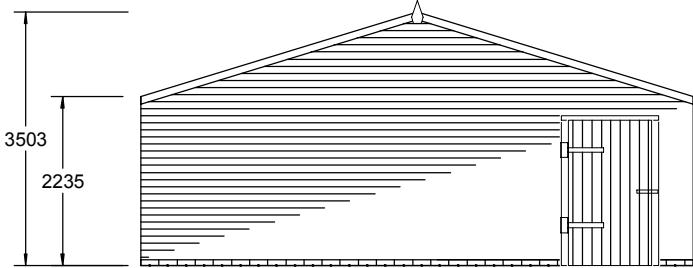



Side Elevations

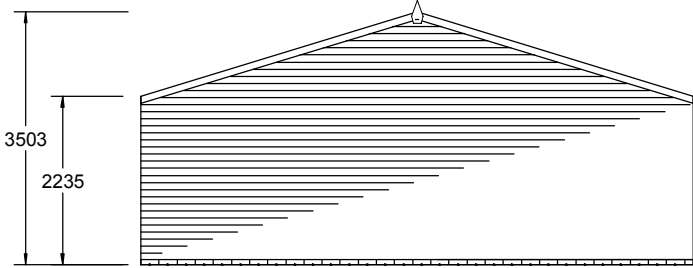

Base Plan

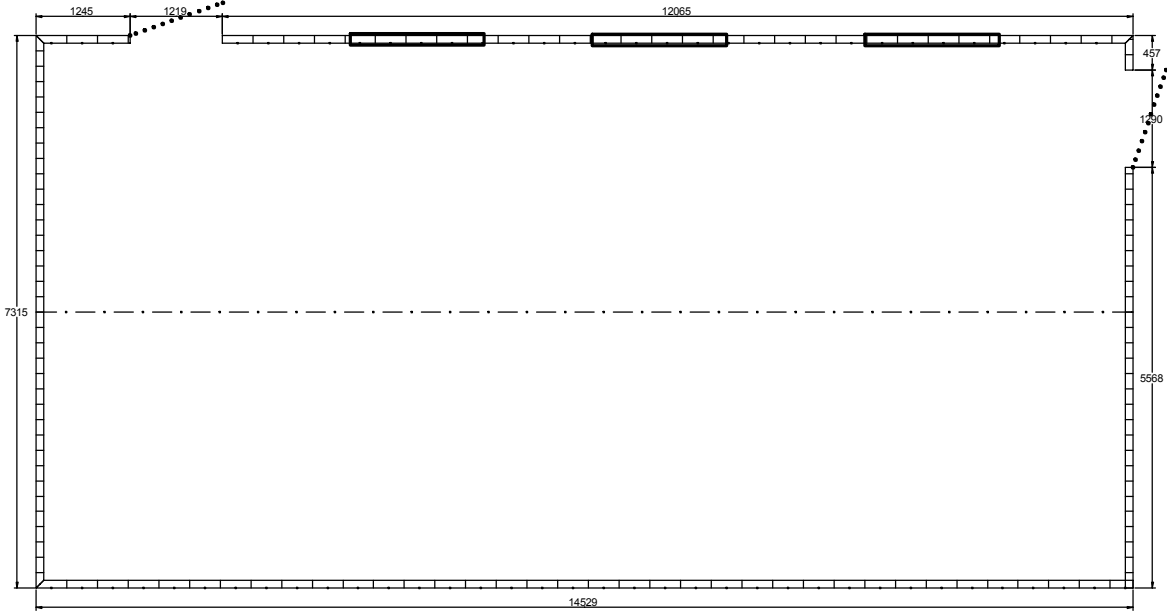

Roof Plan

 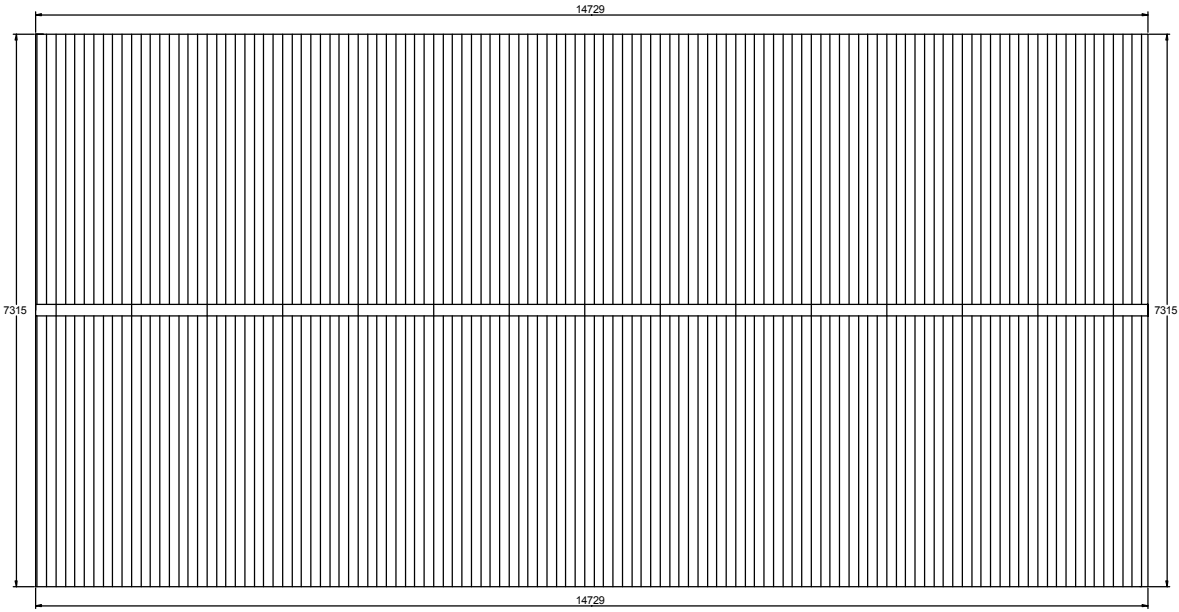

Scale Bar 1:100

Drawn by: [Fred Pragnell](#) Date: [04.12.18](#)

CHART TIMBER BUILDINGS

Scale: 1:100 on A3
Client: Mrs H Tombs
Sign & Return: _____

ALL
DIMENSIONS
ARE IN MM



Description / Range
(refer to above plan for exact dims)
1 x 14.6m x 7.3m Chart Garage
CHART GARAGE - 12mm Shiplap Cladding

Order No.
Revision
0

Walls are constructed by using 88mm x 38mm cls spaced at 600mm centres, then covered in pressure impregnated Shiplap exterior cladding. Roof purlins are 150mm x 38mm cls held in place by Jiffy joist holders on pre-fabricated trusses pitched at 17°, then lined with 11mm OSB and covered in Black Onduline. All fittings are galvanised.

This Drawing is NOT intended for Ground Works. When laying a Base refer to Manufacturer for base details in IMPERIAL dimensions.