

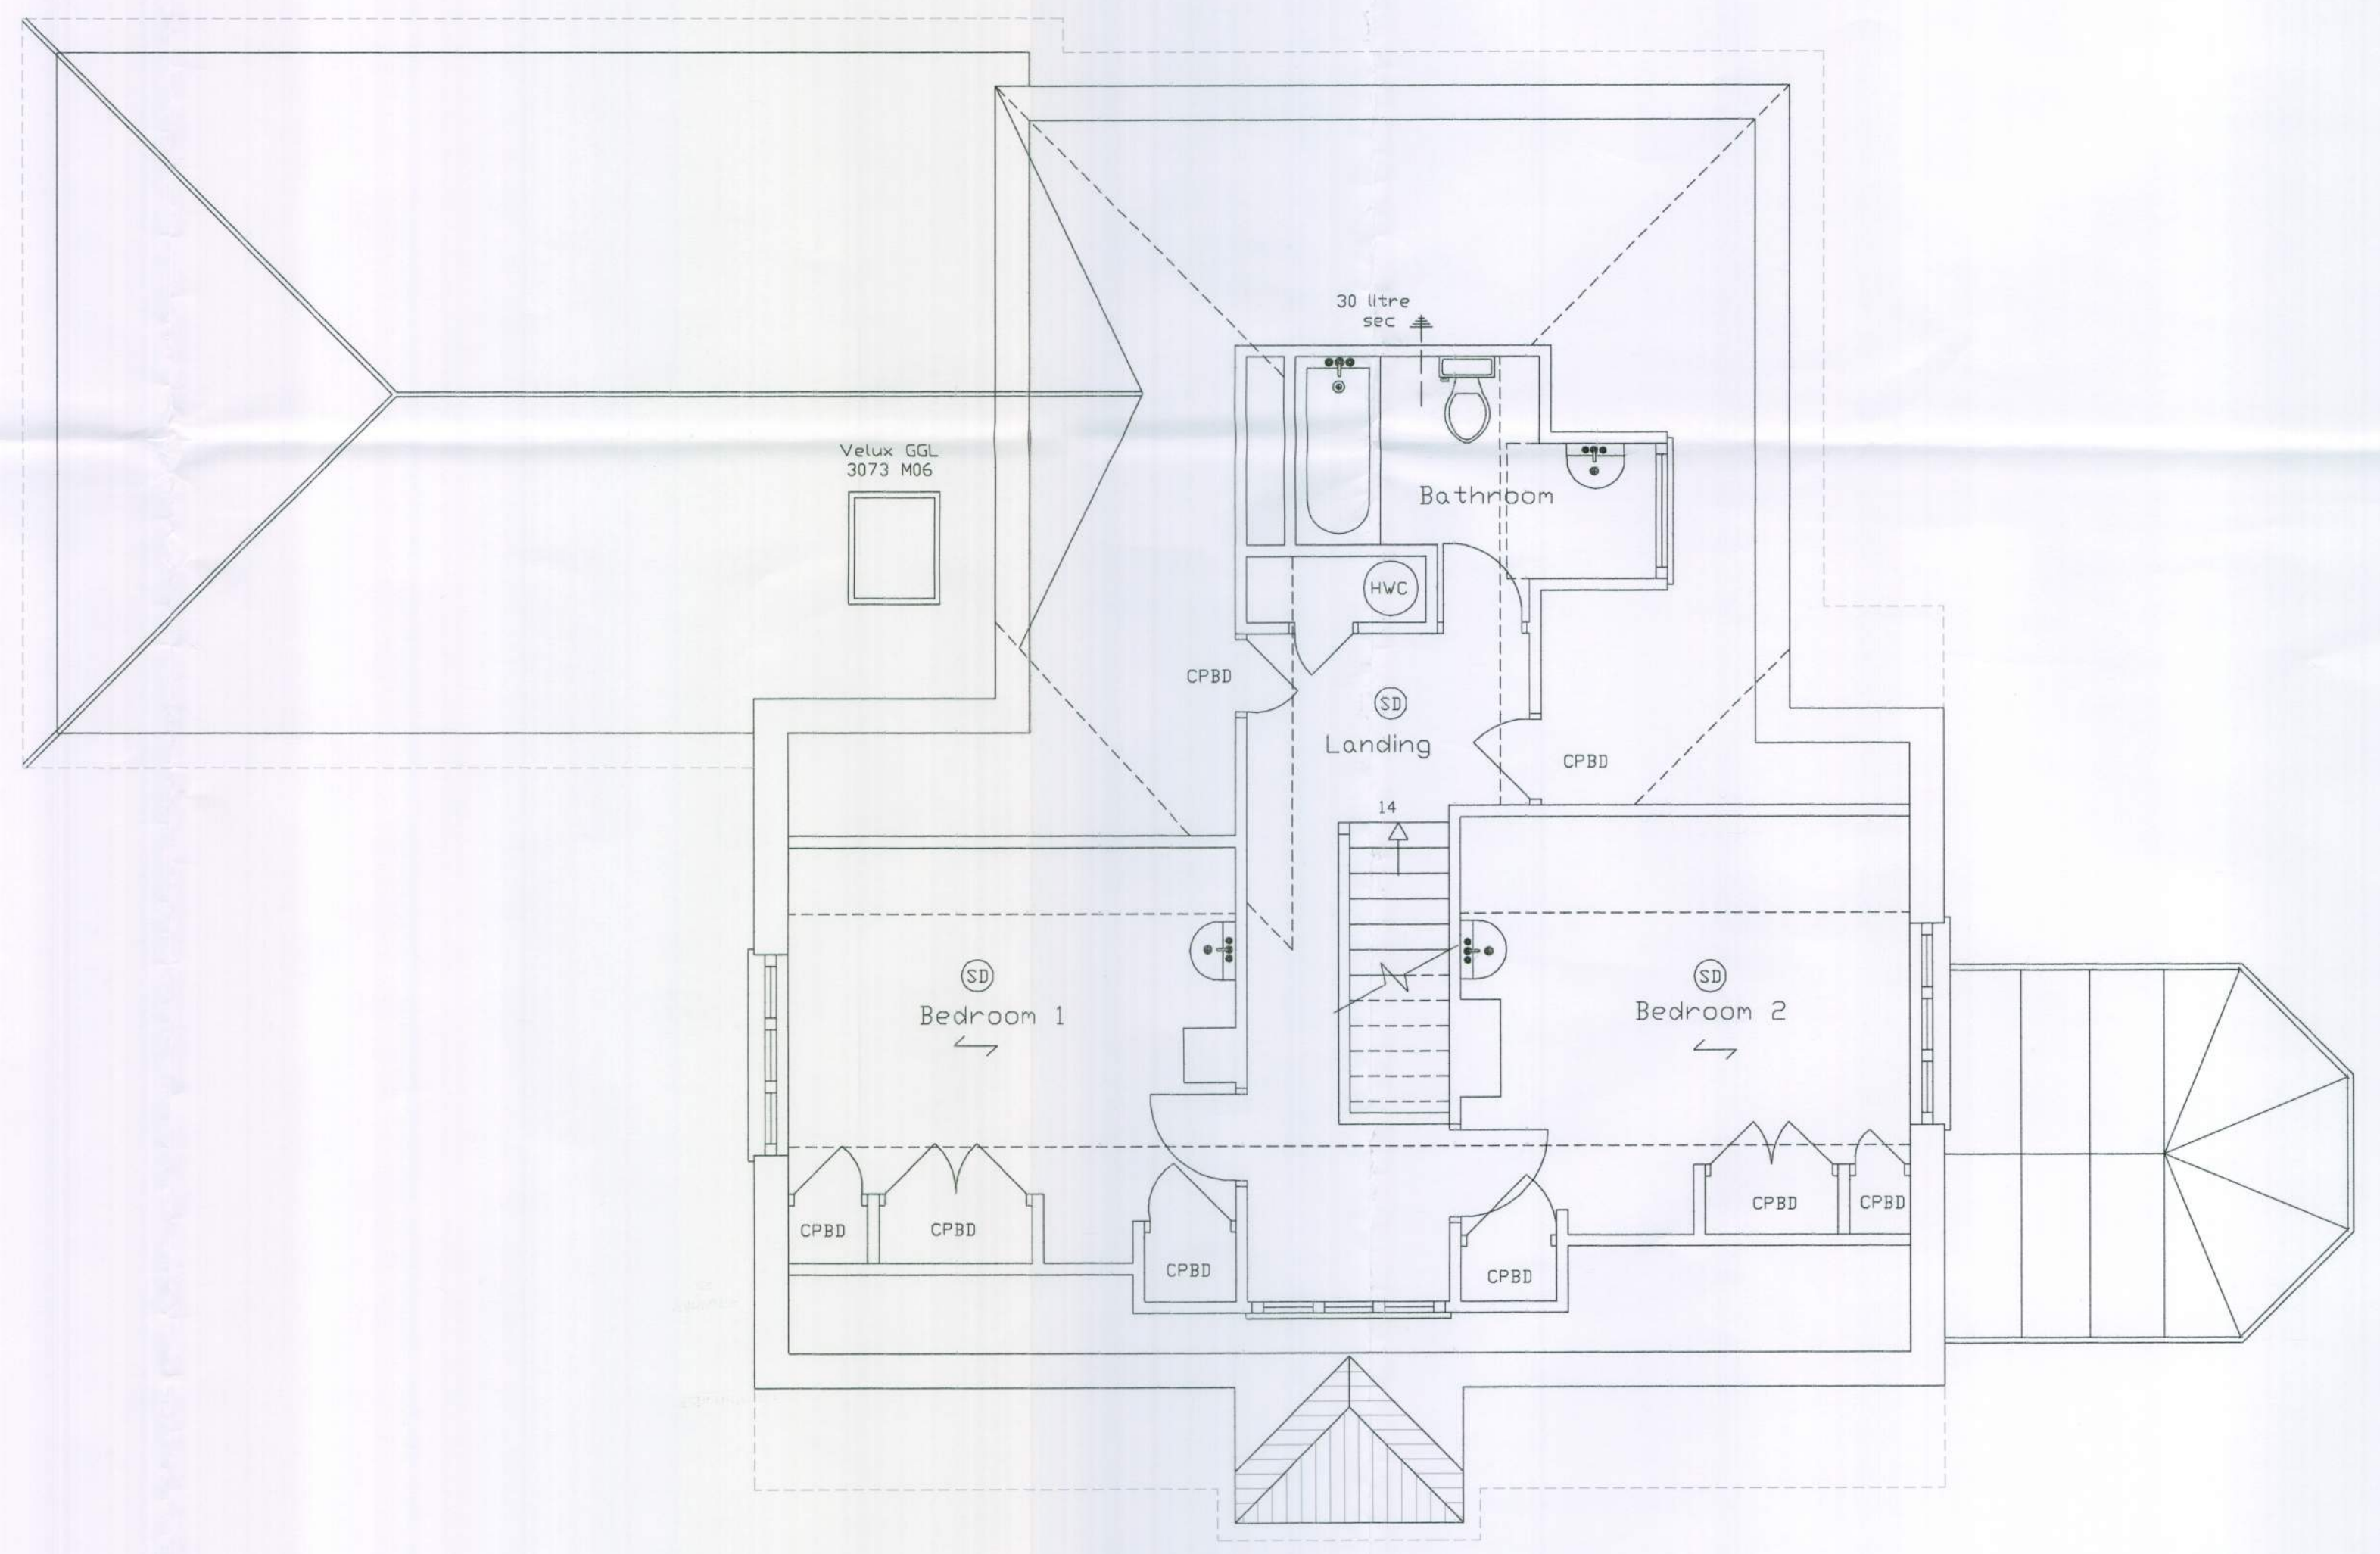


| Schedule of Materials |                                 |
|-----------------------|---------------------------------|
| Main Roof             | : Plain tiles                   |
| Extension Roof        | : Natural Slates                |
| Elevations            | : Render with colourwash finish |
| Windows               | : Upvc                          |
| Doors                 | : Upvc                          |

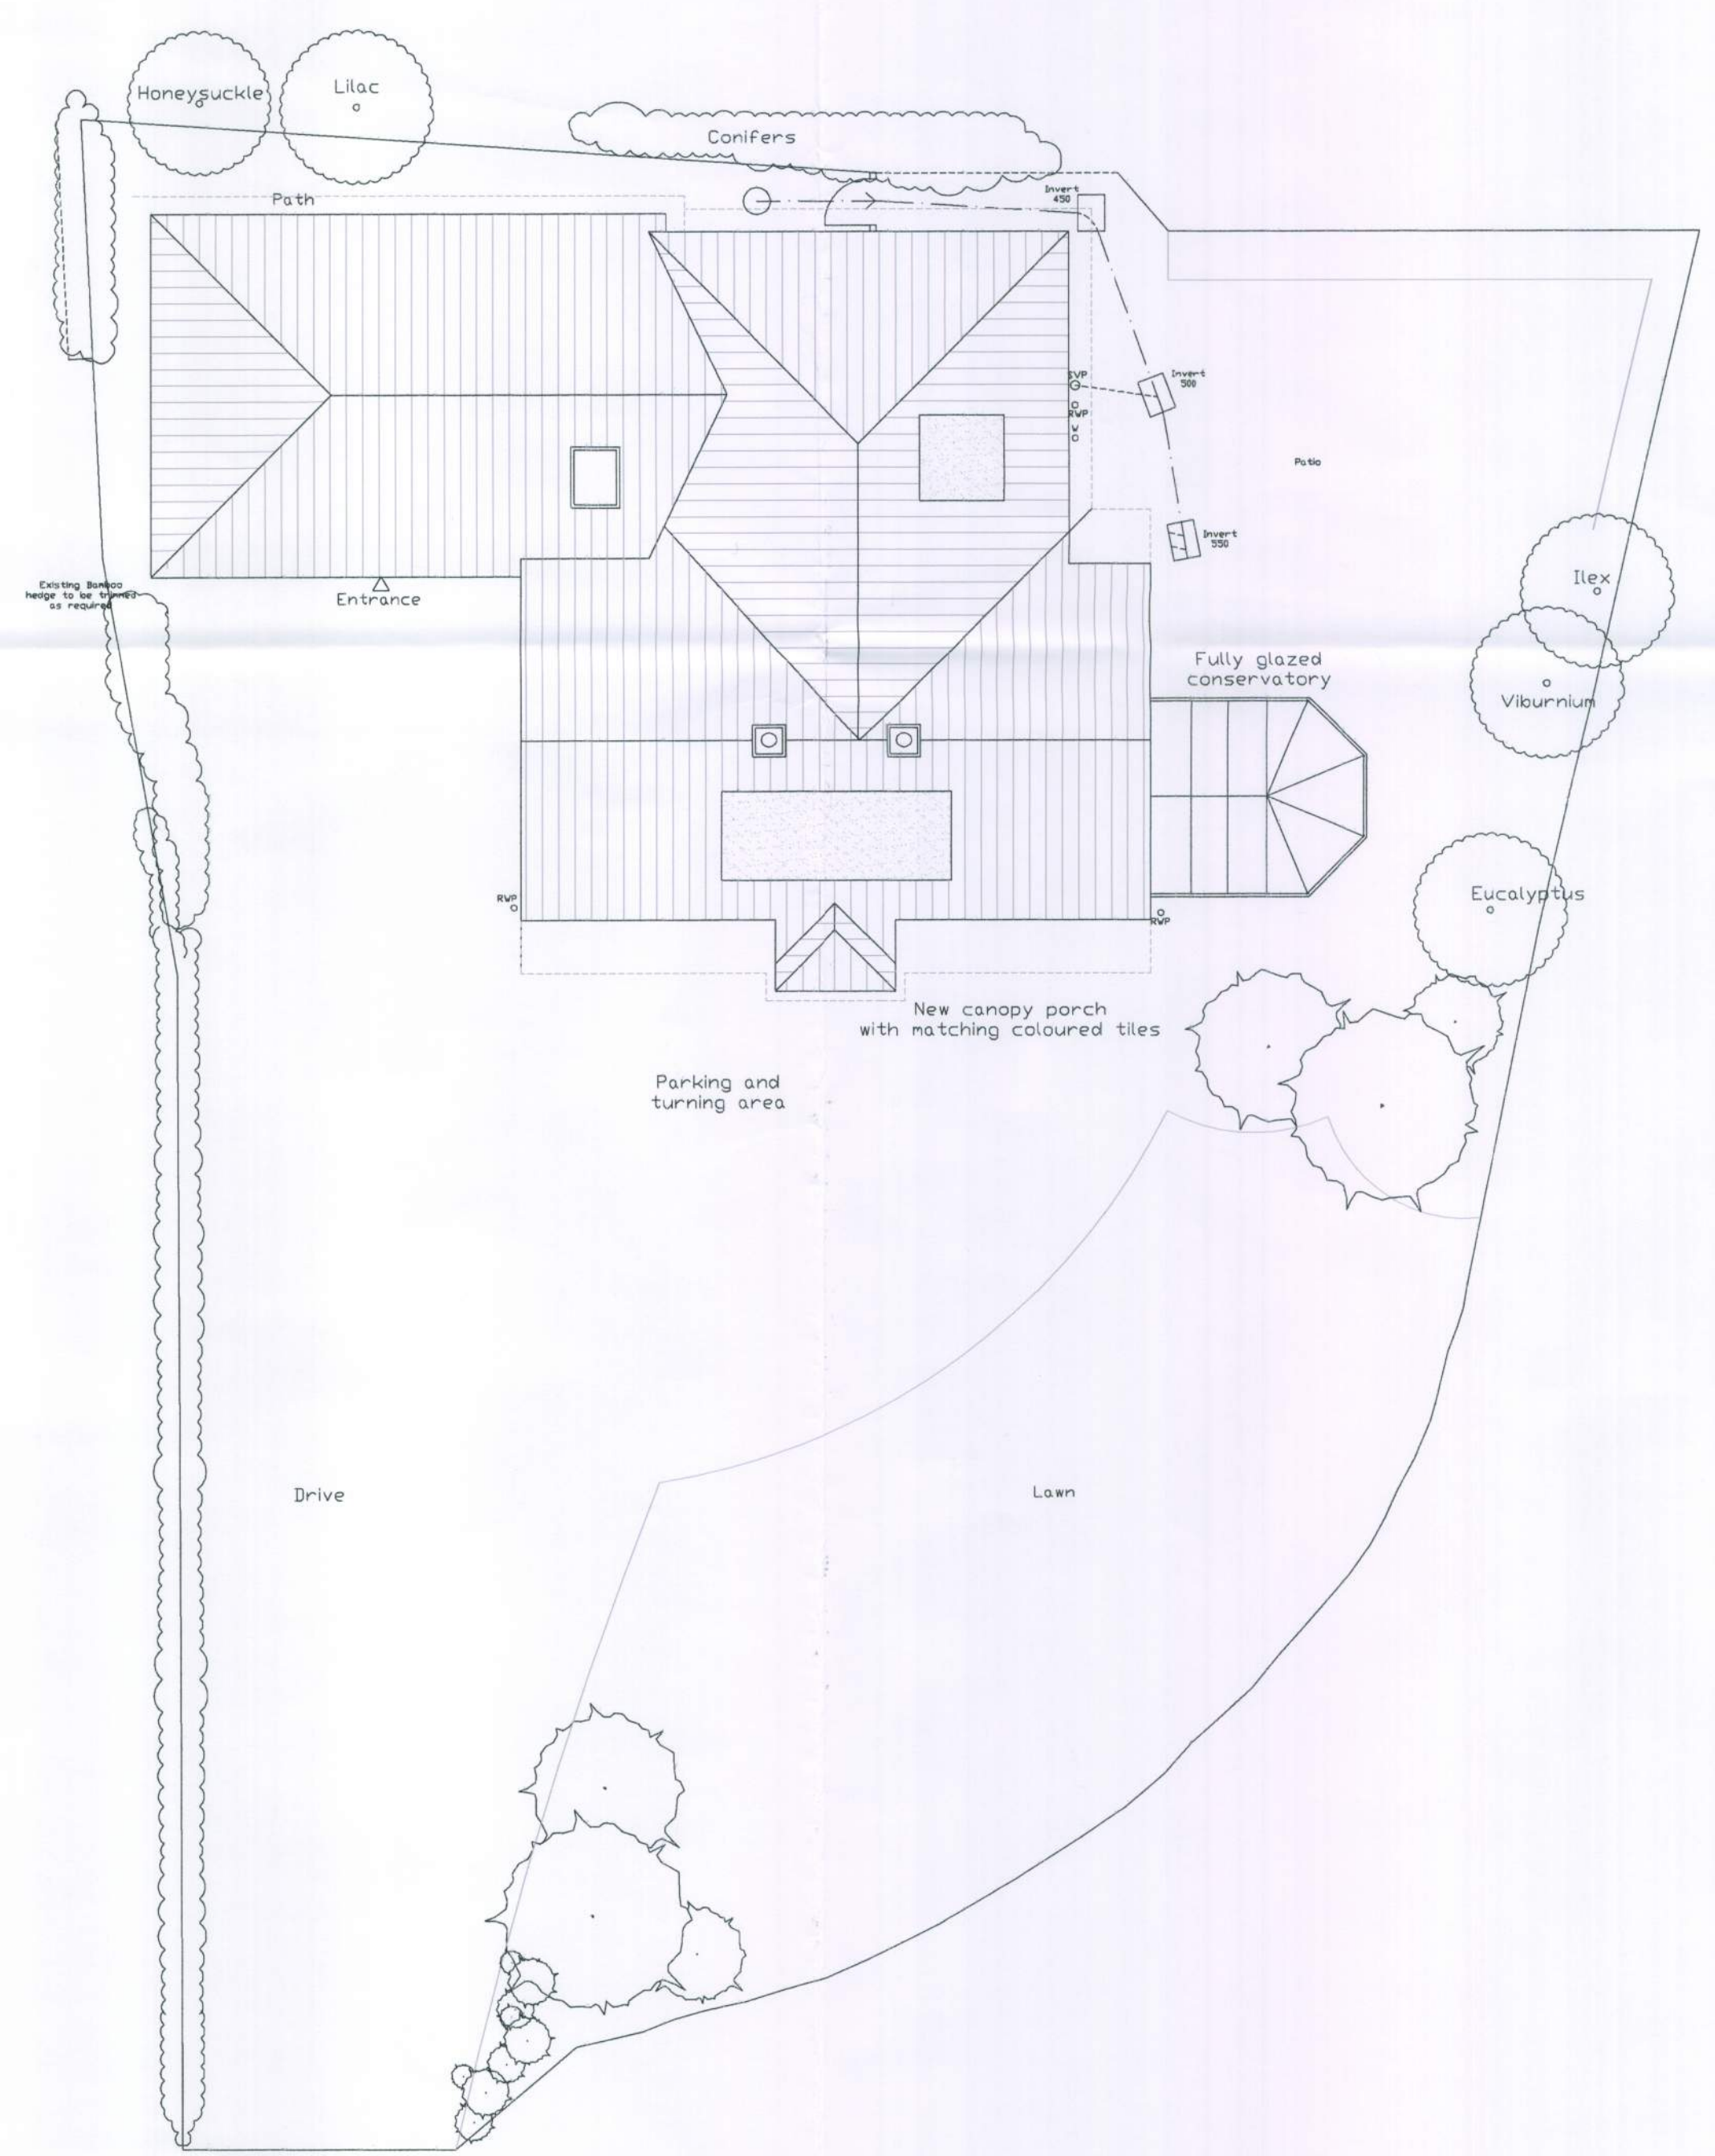

First Floor

 

Block & Roof Plan 1:100

**COLIN JESSEY ASSOCIATES**  
29 Parkfield Road, Worthing, BN13 1EP, Tel. 01903 212019, www.colinjessey.co.uk

|           |                                                          |            |              |
|-----------|----------------------------------------------------------|------------|--------------|
| Client    | Ms B Whale                                               | Paper Size | A1           |
| Contract  | Granny Annex                                             |            |              |
| At        | 2 Clover Lane, Ferring, BN12 5LY                         |            |              |
| Title     | Proposed Elevations, First Floor Plan, Block & Roof Plan |            |              |
| DWG. No.  | 191.10.04                                                | Scale:     | 1:50 & 1:100 |
| Rev.      |                                                          | Date:      | 3.12.10      |
| Drawn By: | S.D.                                                     |            |              |
| Details:  |                                                          | Date:      |              |
| Details:  |                                                          |            |              |