




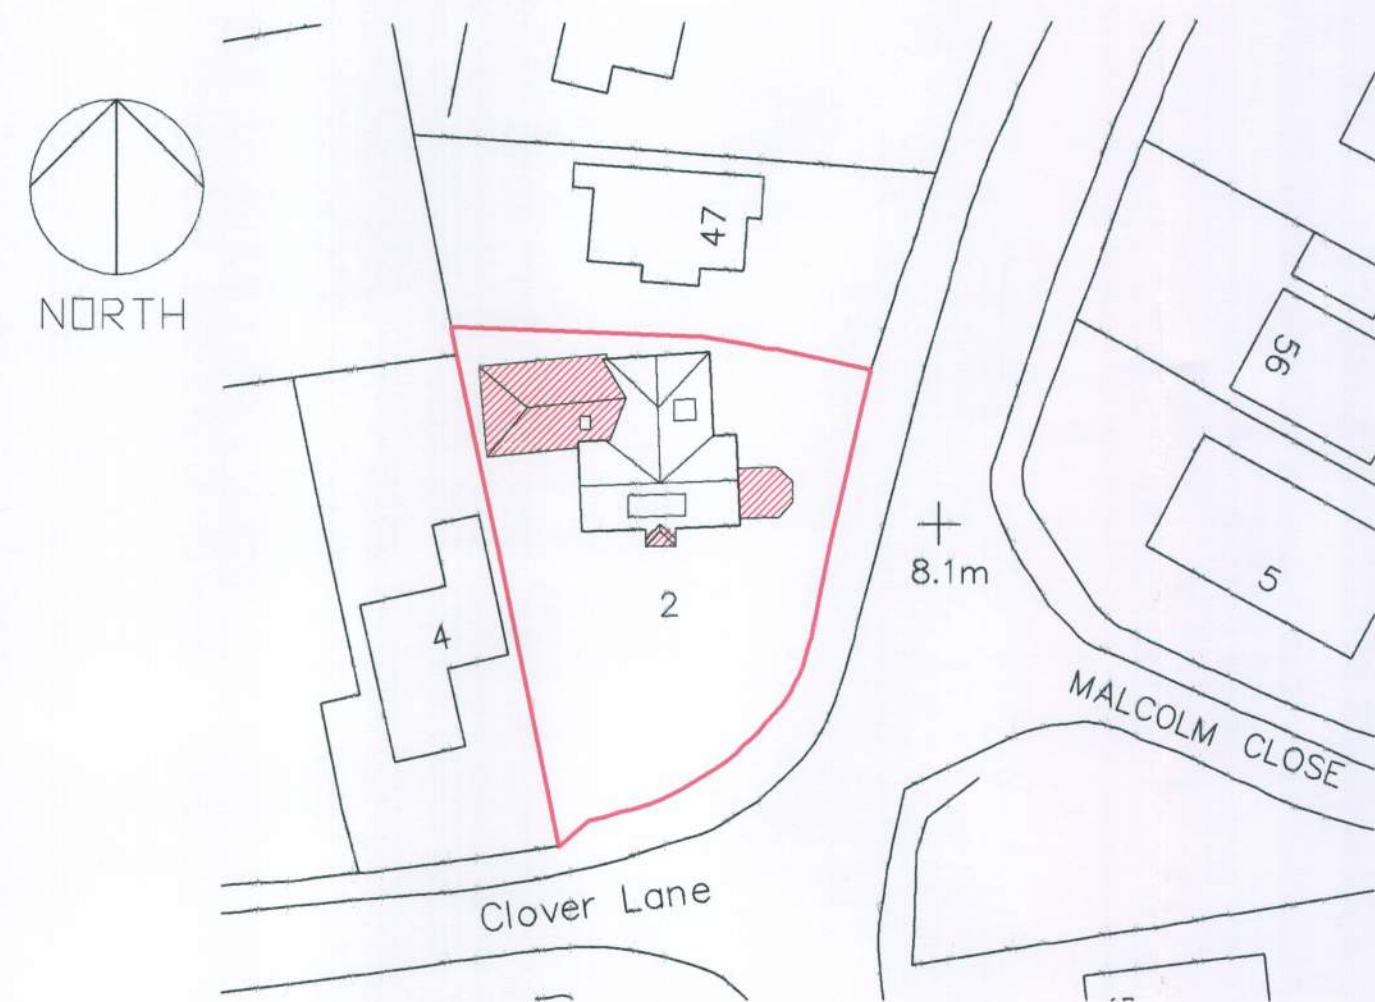


Block Plan 1:500

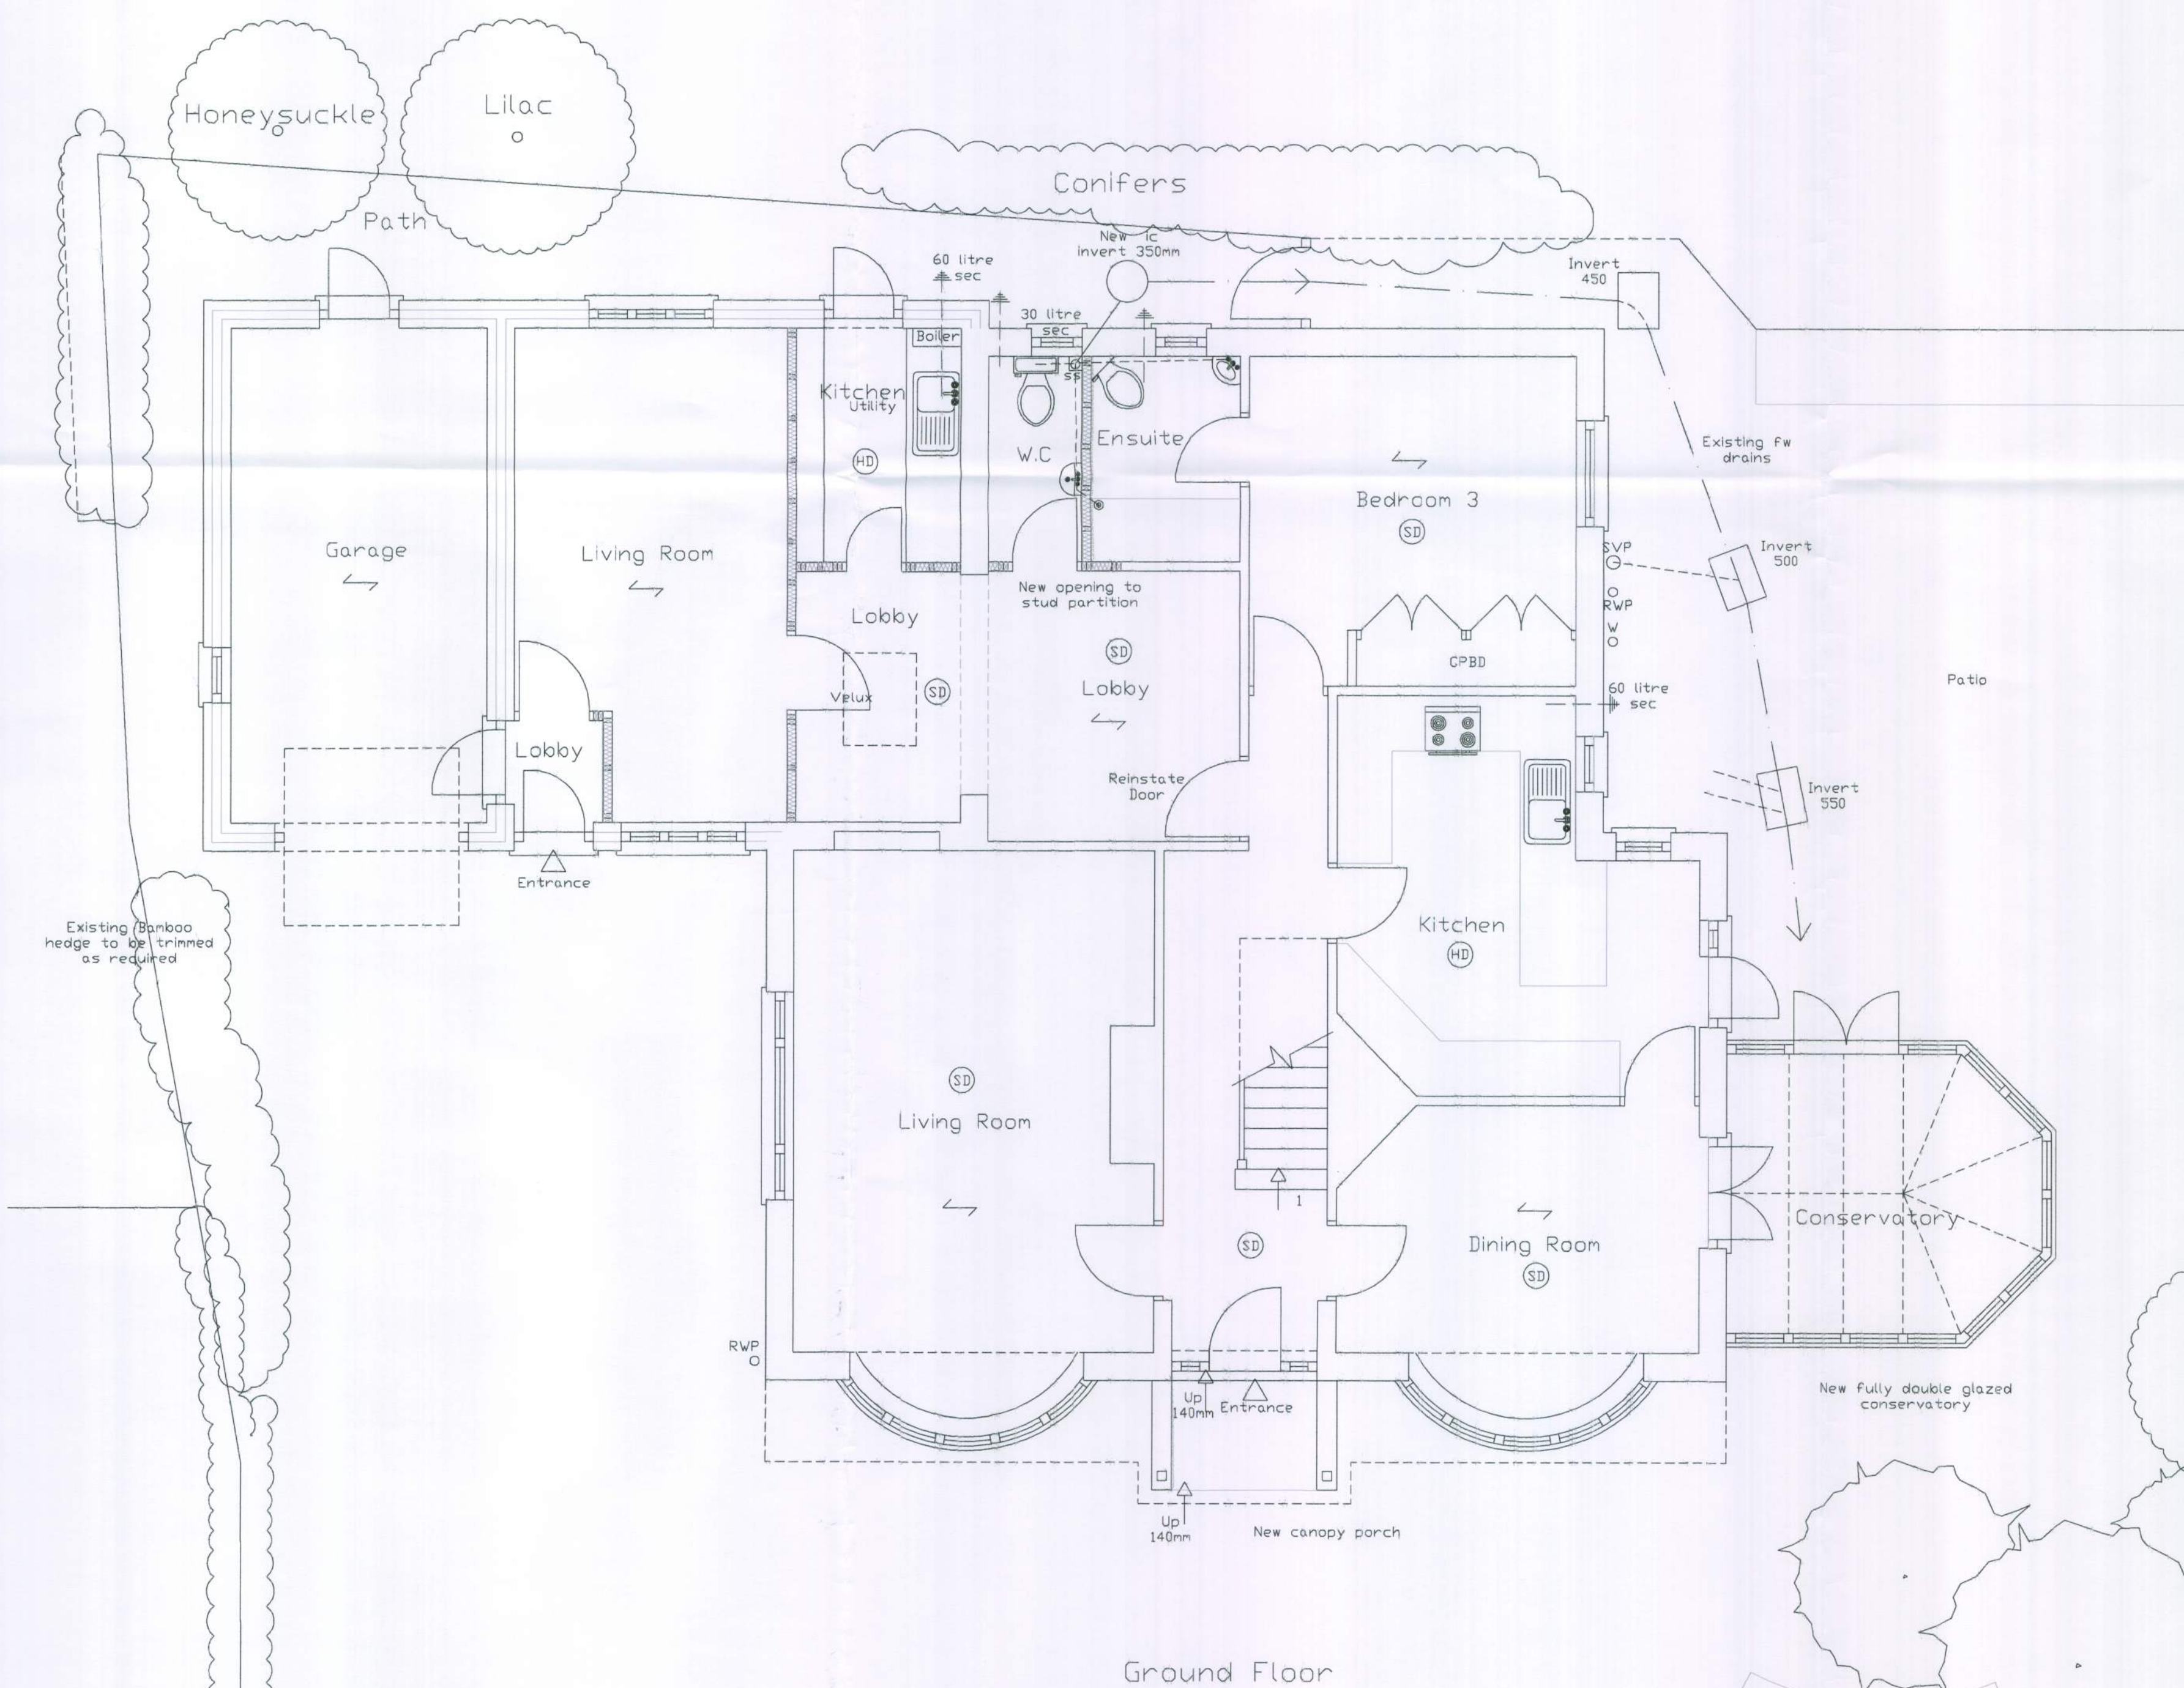

Ground Floor

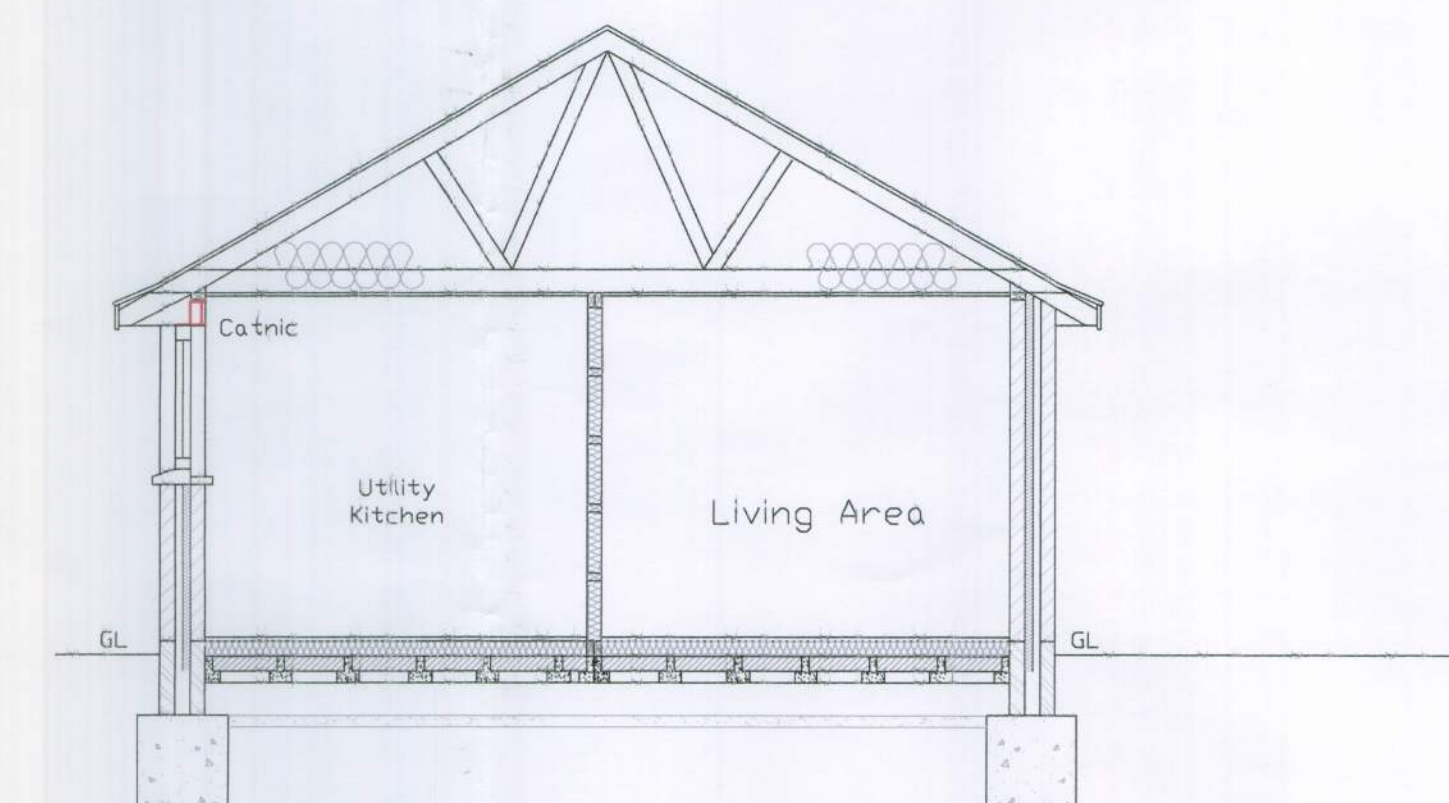

Typical Cross Section

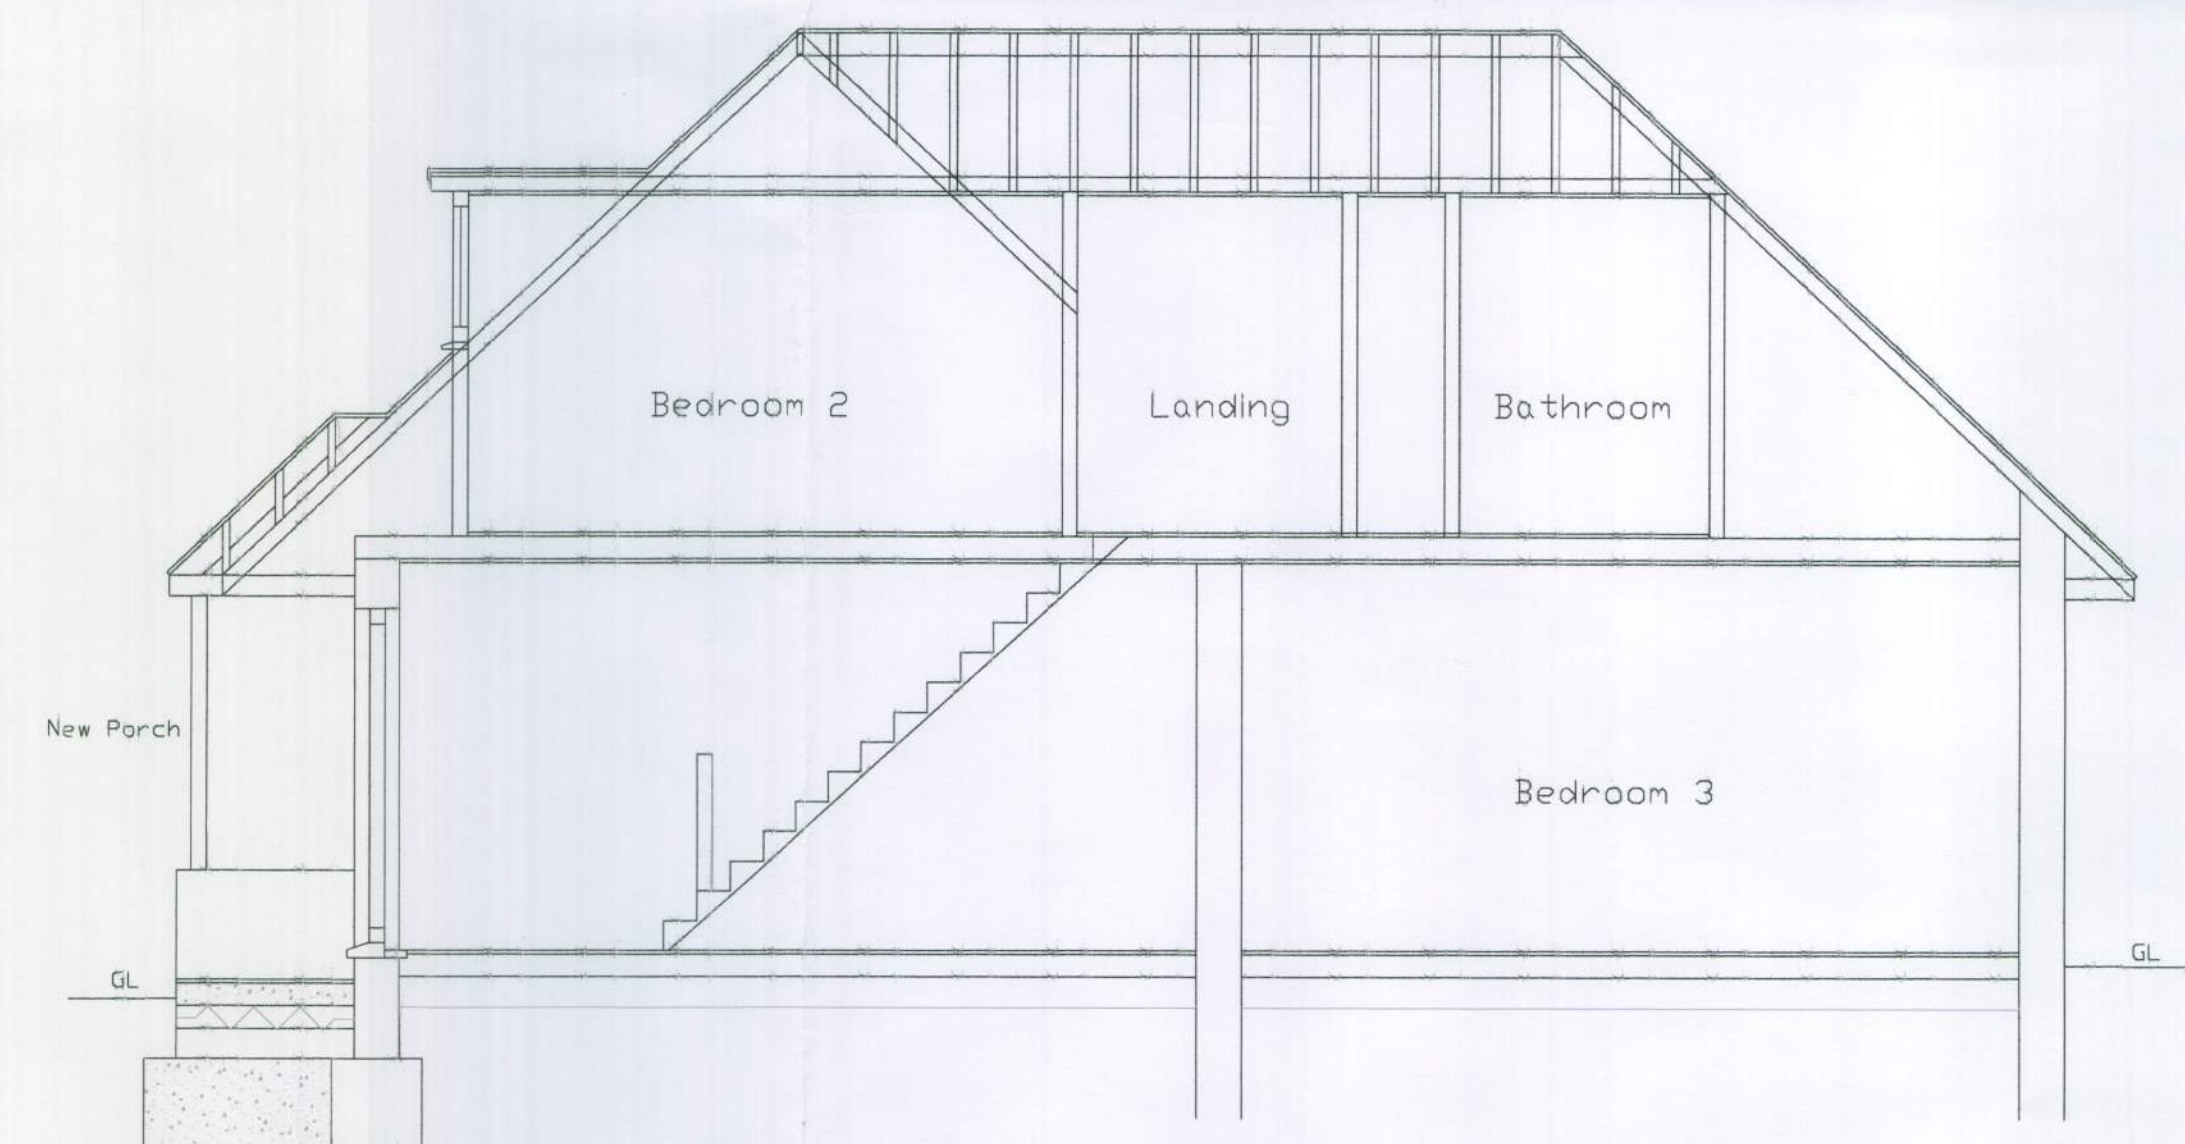

Typical Cross Section

COLIN JESSEY ASSOCIATES				
29 Parkfield Road, Worthing, BN13 1EP, Tel. 01903 212019, www.colinjessey.co.uk				
Client	Ms B Whale	Paper Size A1		
Contract	Granny Annex			
At	2 Clover Lane, Ferring, BN12 5LY			
Title	Proposed Ground Floor Plan, Block Plan & Cross Sections			
DWG. No.	191.10.03	Scale:	1:50 & 1:500	Date: 3.12.10
Rev.				Drawn By: S.D.
Details				Date:
Details				
Details				

Scale 1:50 0 1m 2m 3m 4m 5m
1:100 2m 4m 6m 8m 10m