


Schedule of Materials	
Roof	: Plain tiles
Elevations	: Render with colourwash finish
Windows	: Upvc
Doors	: Upvc



West Side Elevation





Front Elevation

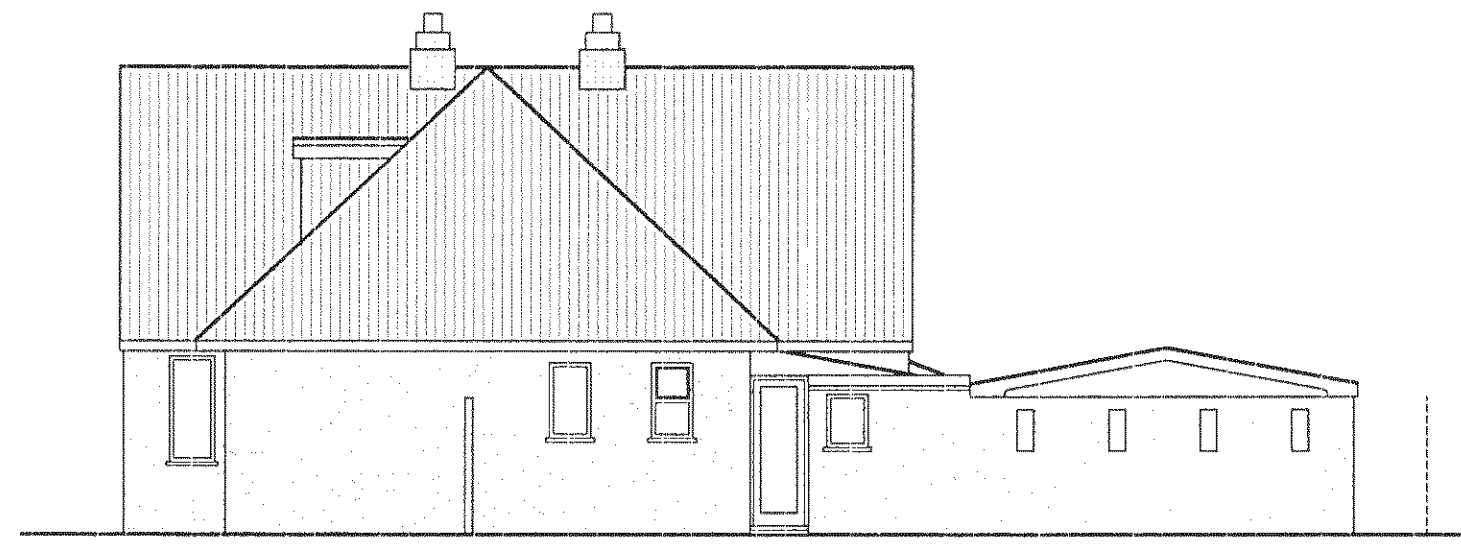


Rear Elevation



East Side Elevation

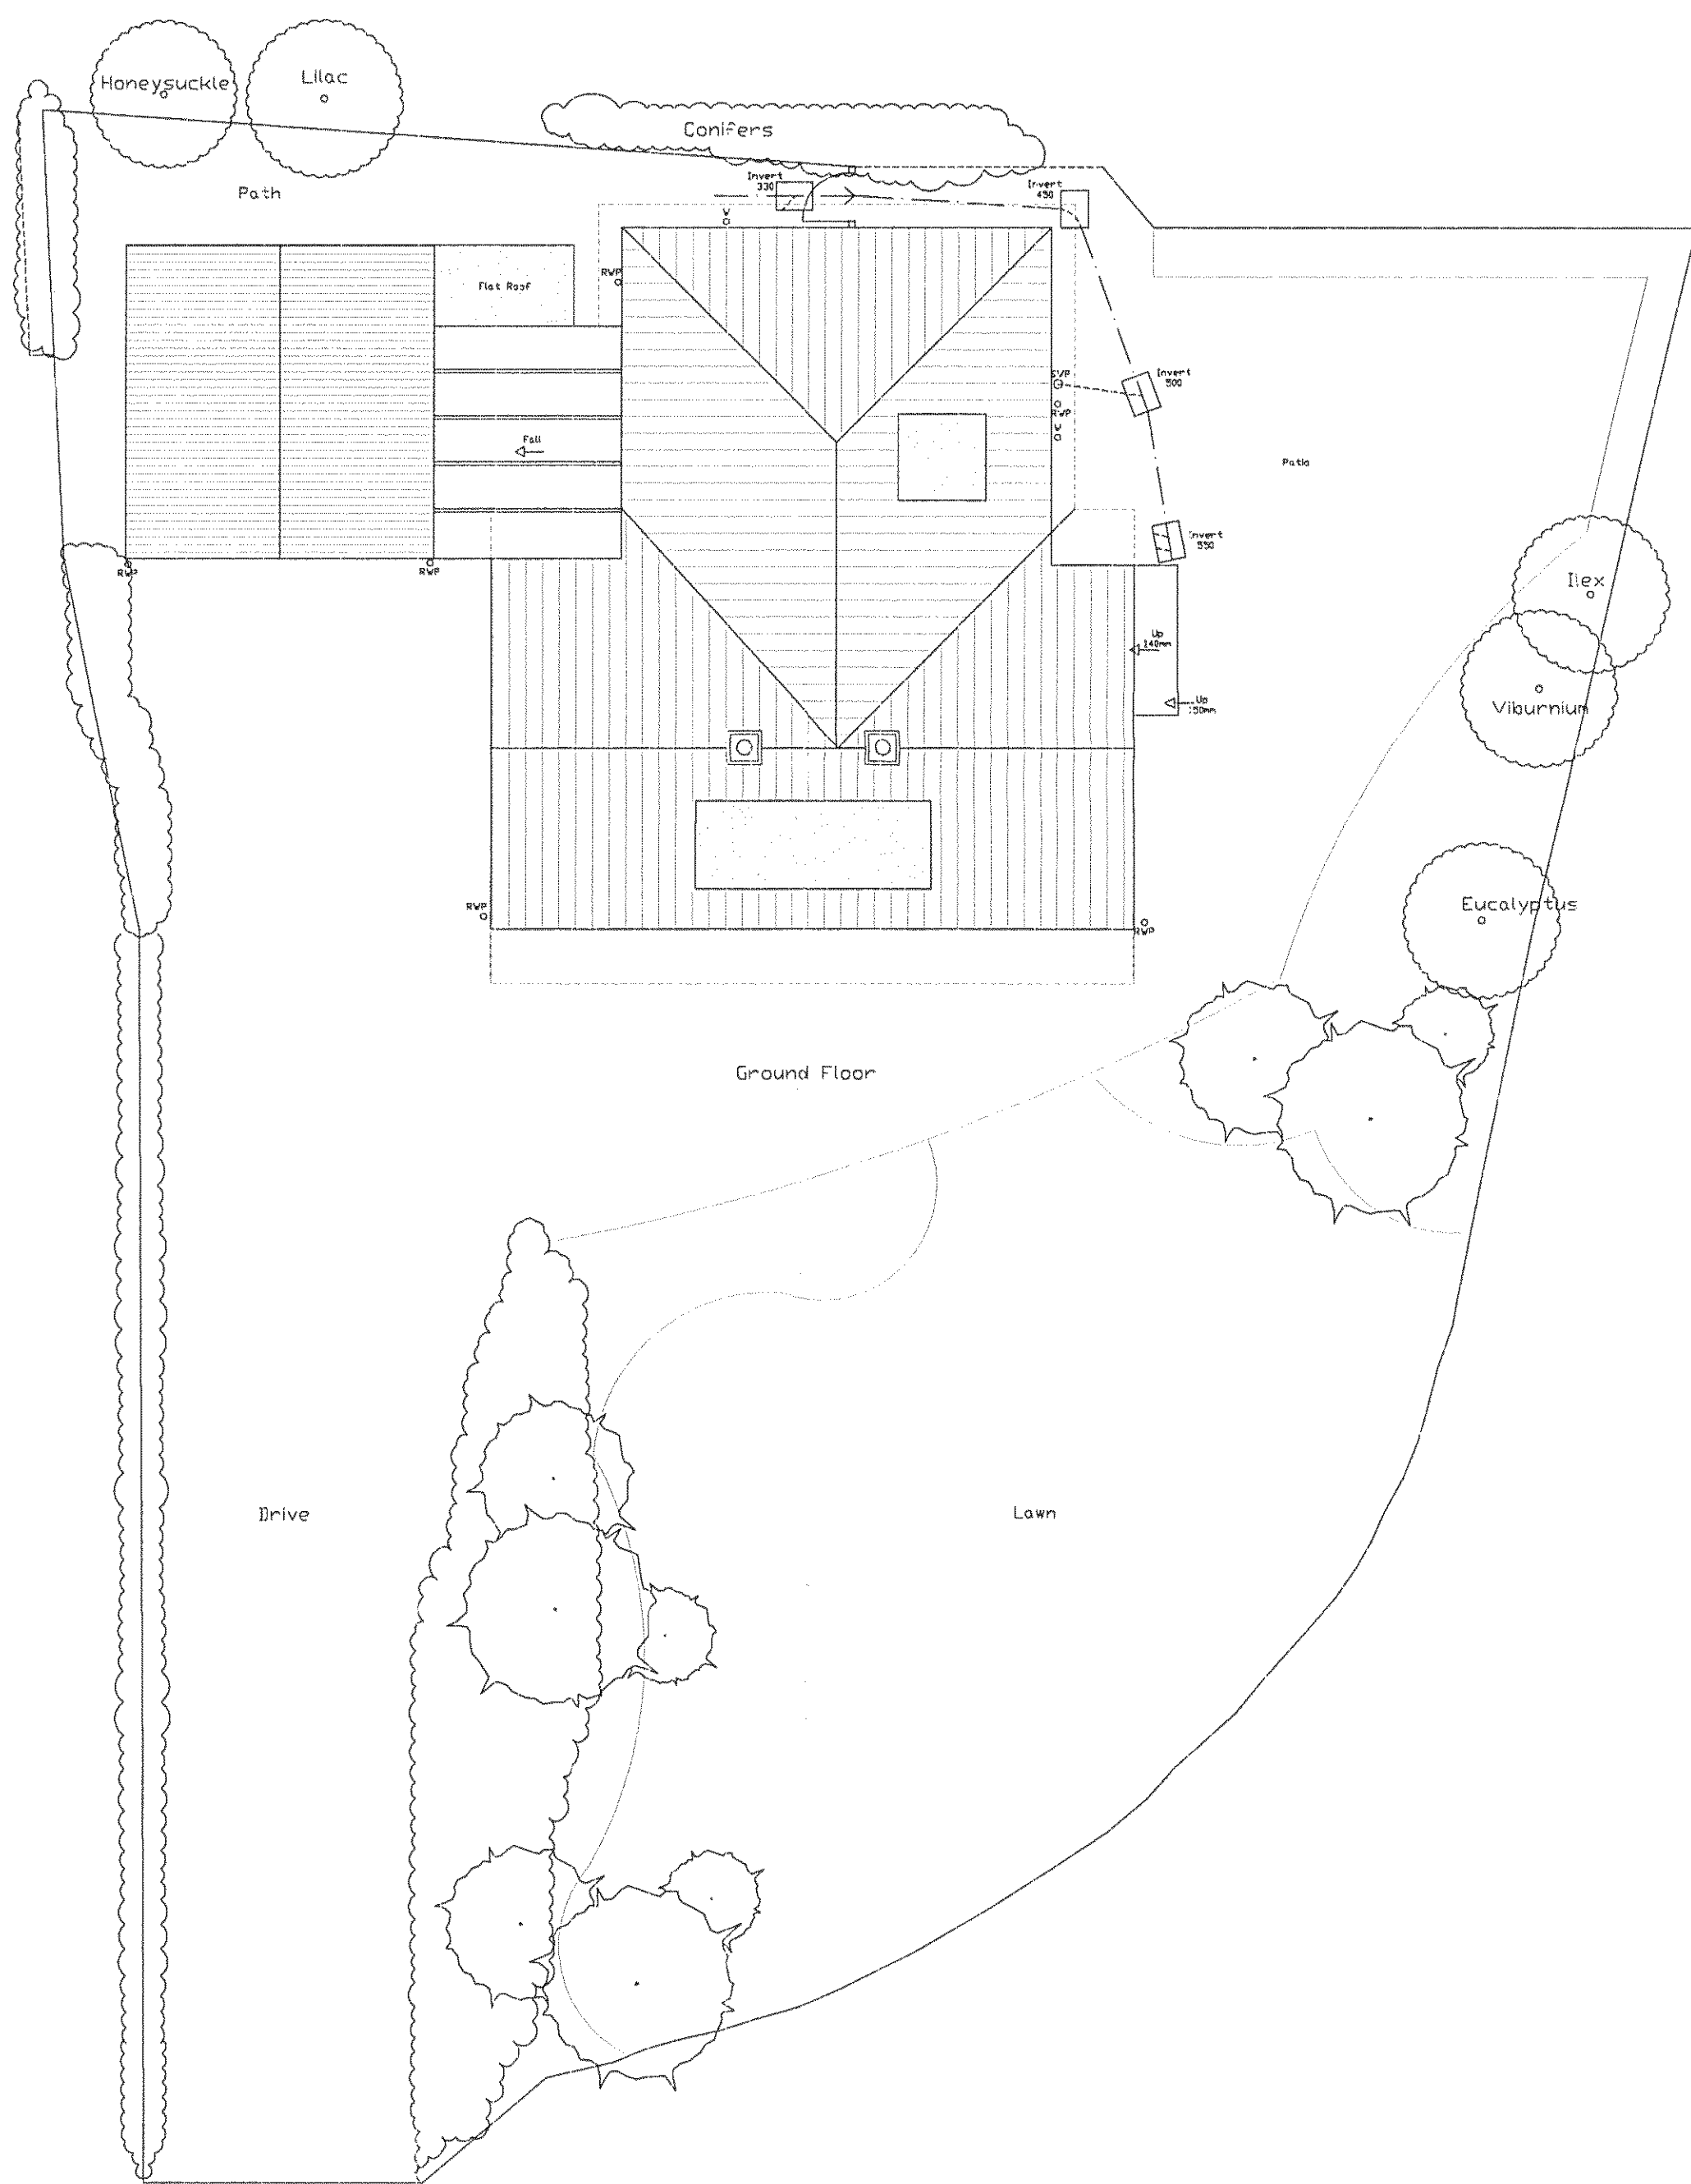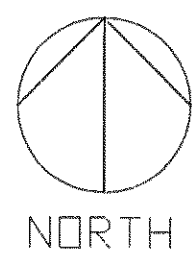

Block & Roof Plan 1:100

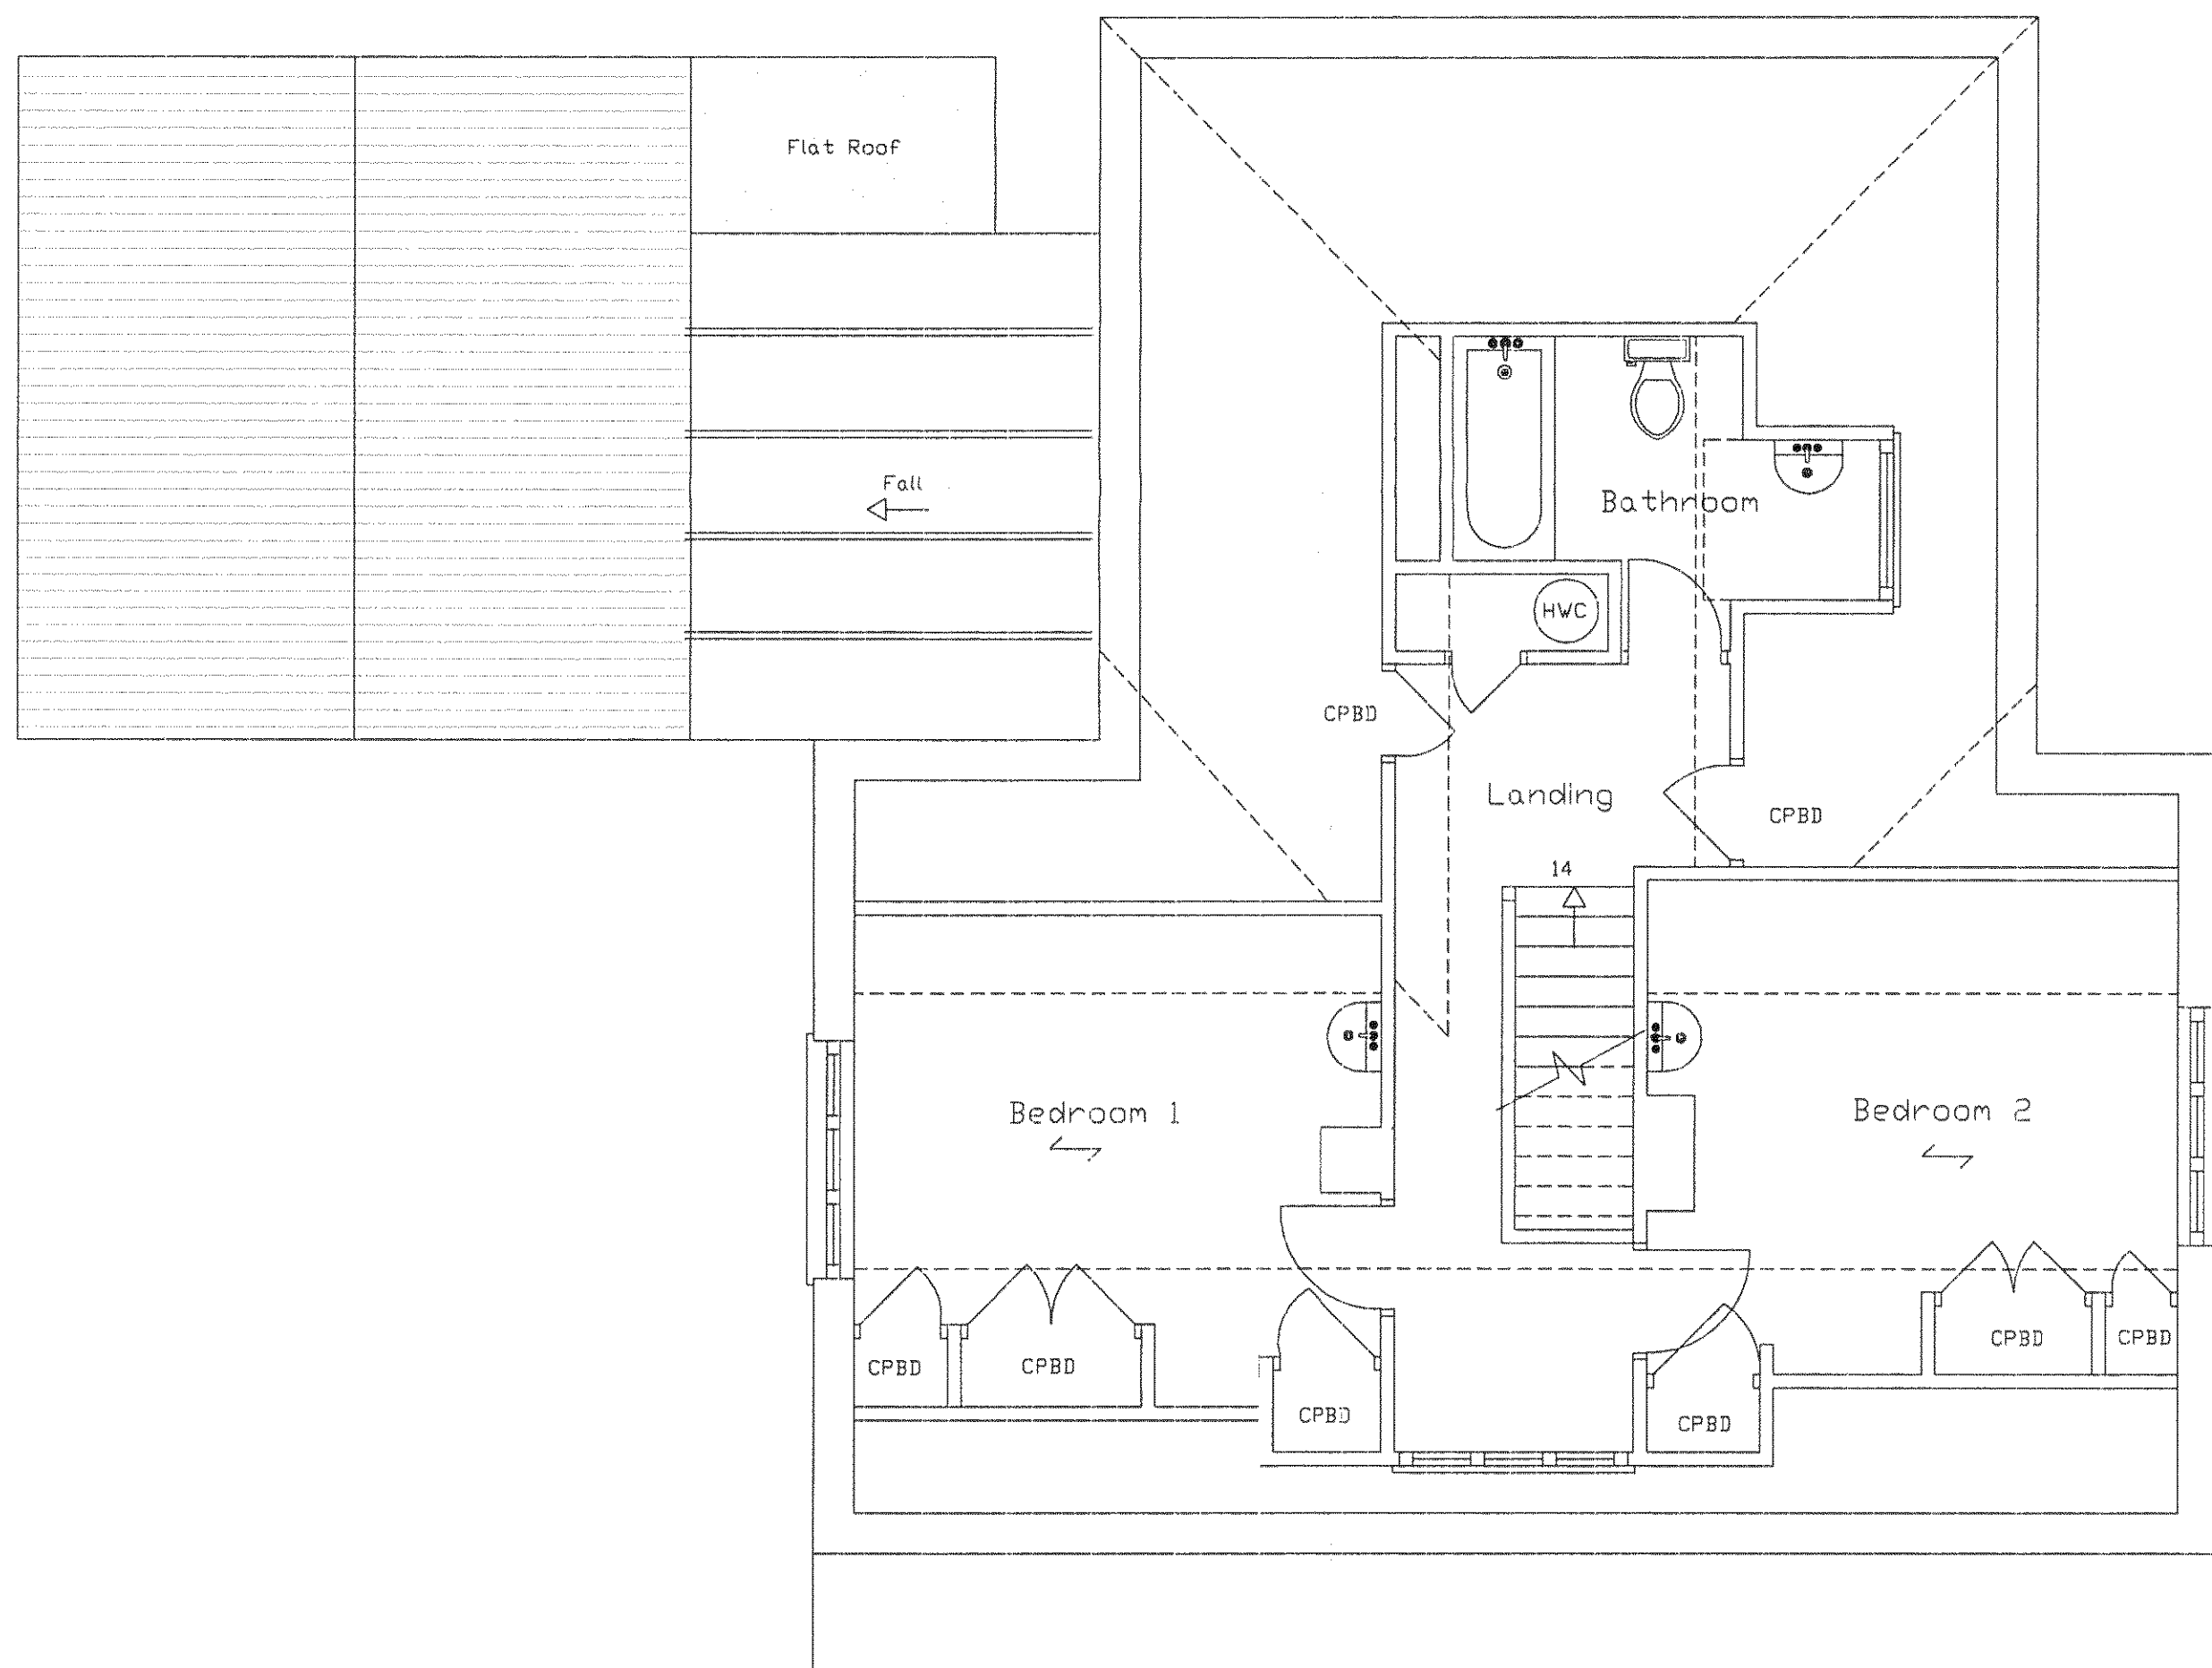

First Floor

Scale 1:50 0 1m 2m 3m 4m 5m
1:100 2m 4m 6m 8m 10m

COLIN JESSEY ARCHITECTS

29 Parkfield Road, Worthing, BN13 1EP, Tel. 01903 212019, www.colinjessey.co.uk

Client	Ms B Whale	Paper Size	A1
Contract	Granny Annex		
At	2 Clover Lane, Ferring, BN12 5LY		
Title	Survey Elevations, First Floor Plan, Block & Roof Plan		
DWG. No.	191.10.02	Scale:	1:50 & 1:100
Rev.		Date:	8.07.08
Drawn By:	S.D		
Details:		Date:	
Details:			
Details:			