


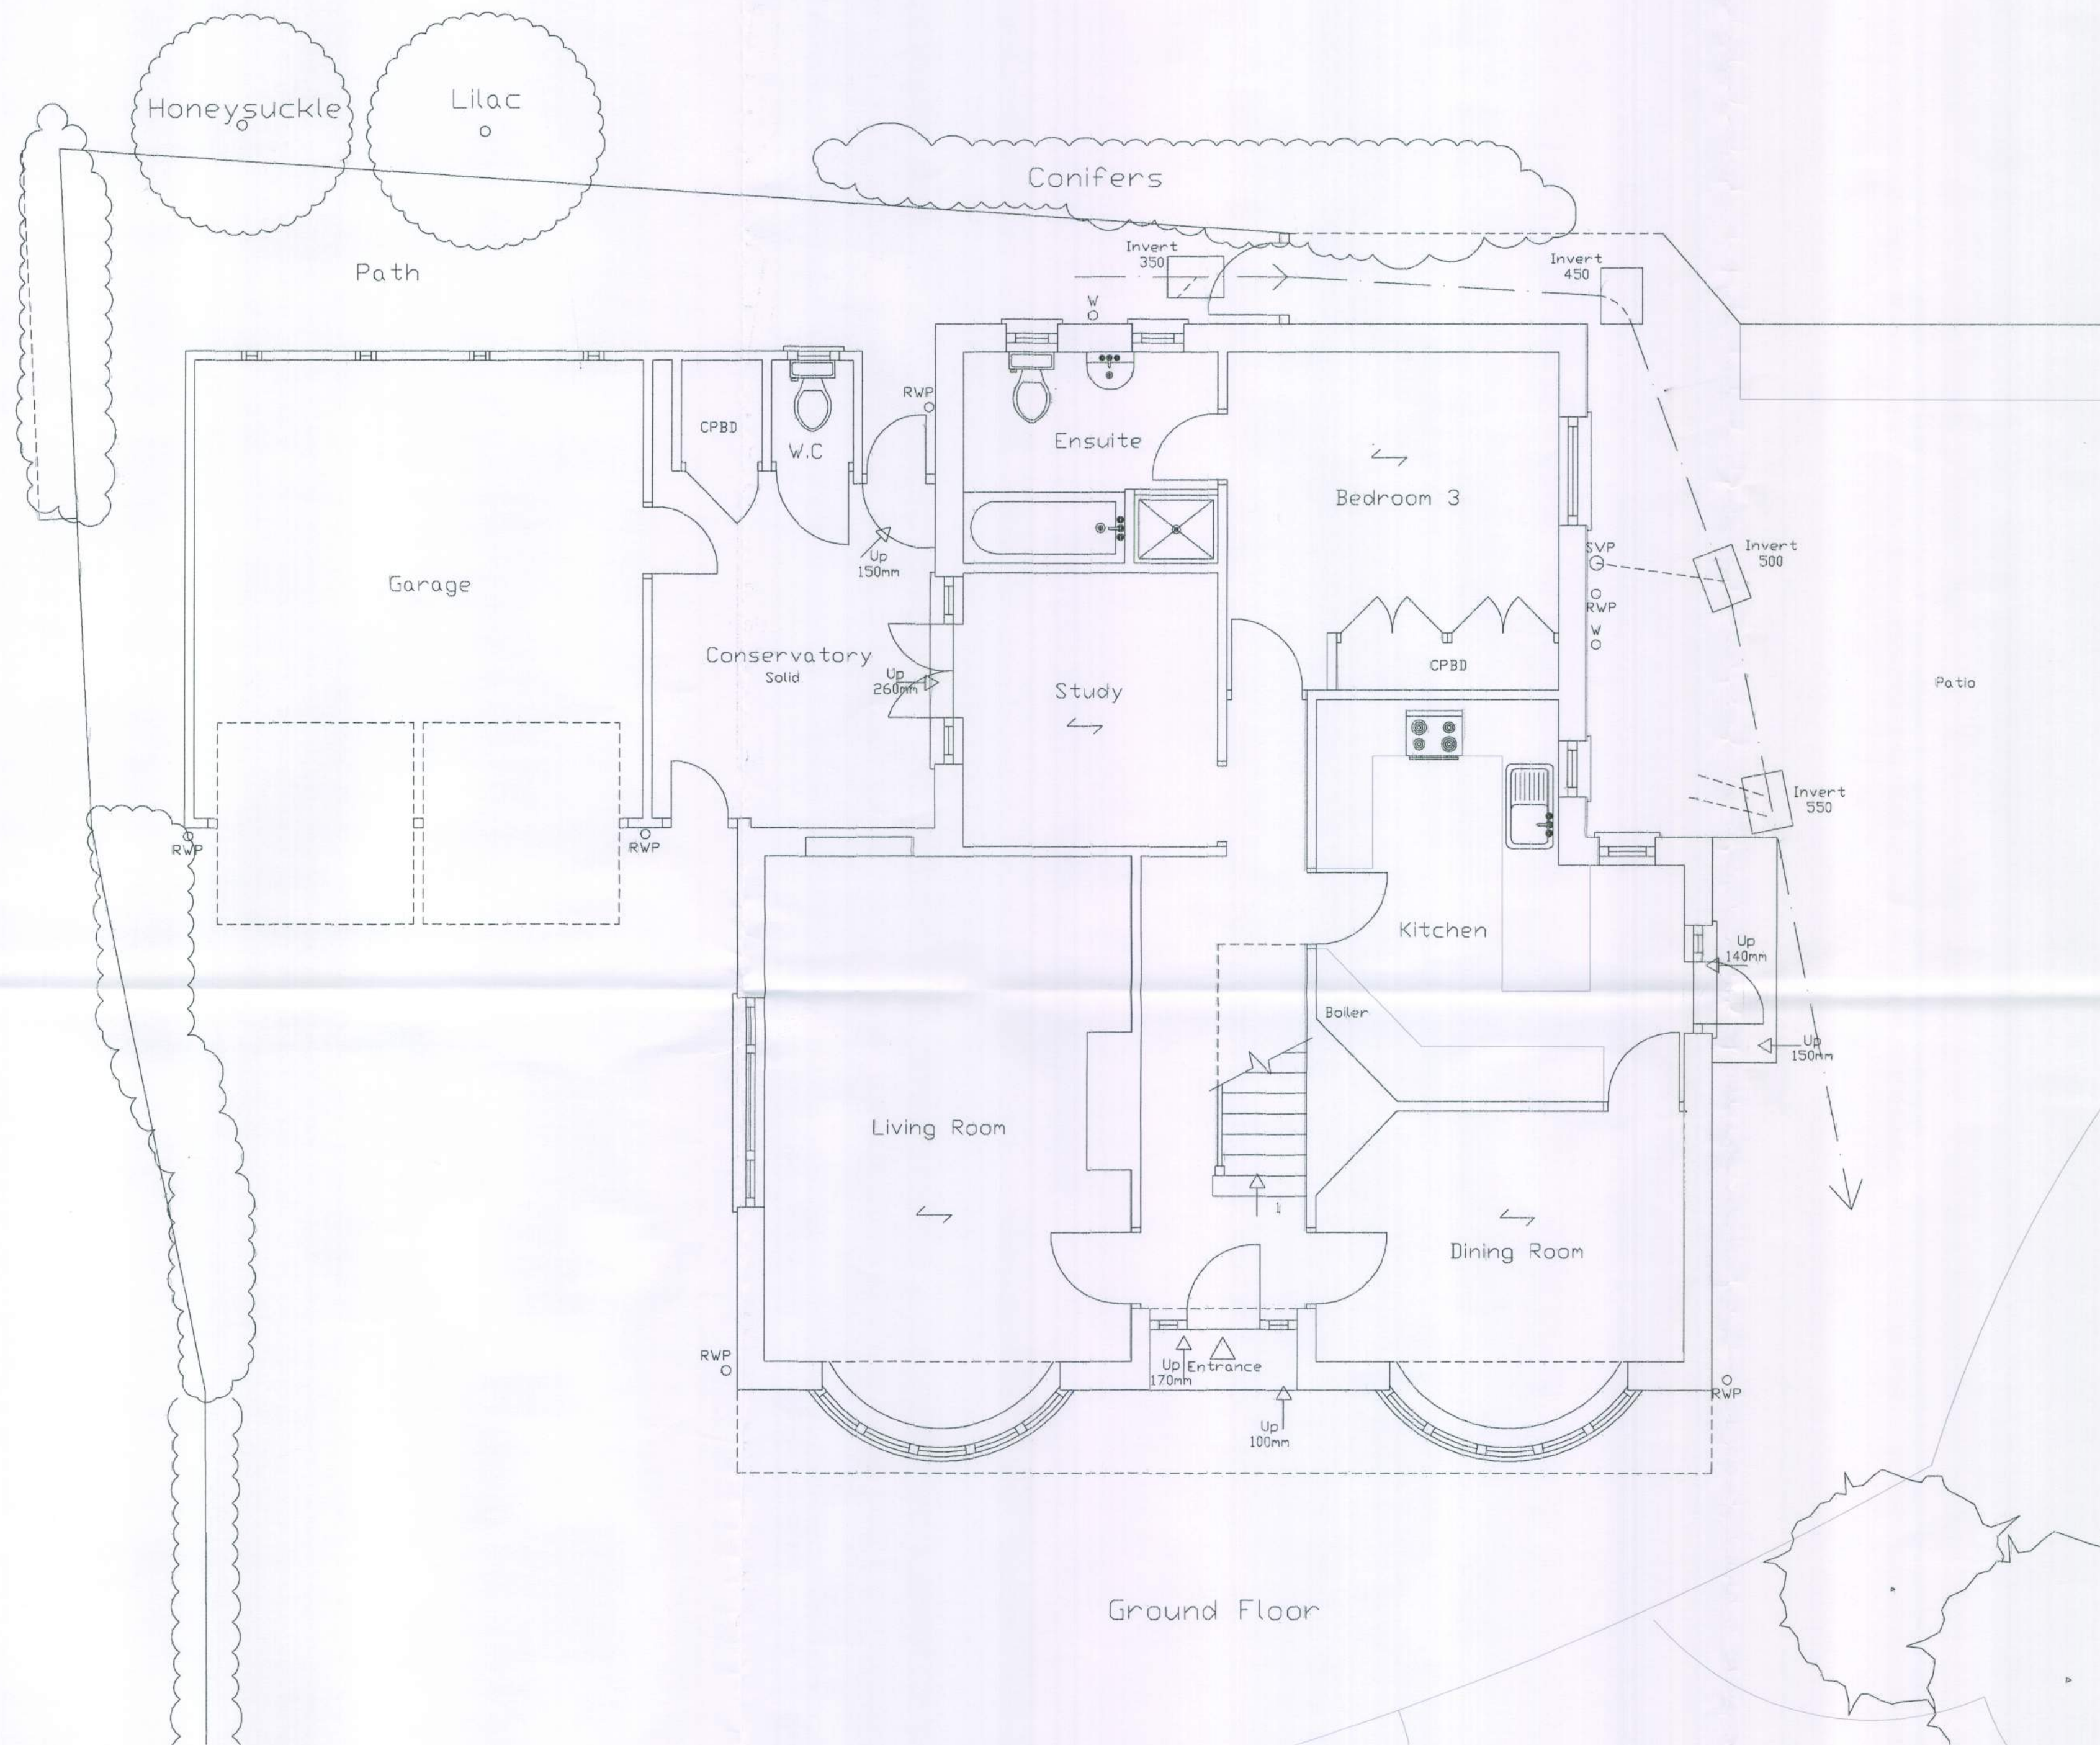


Ground Floor



© Crown Copyright 2008
Reproduction in whole or in part is prohibited
without the prior permission of Ordnance Survey.

Location Plan 1:1250

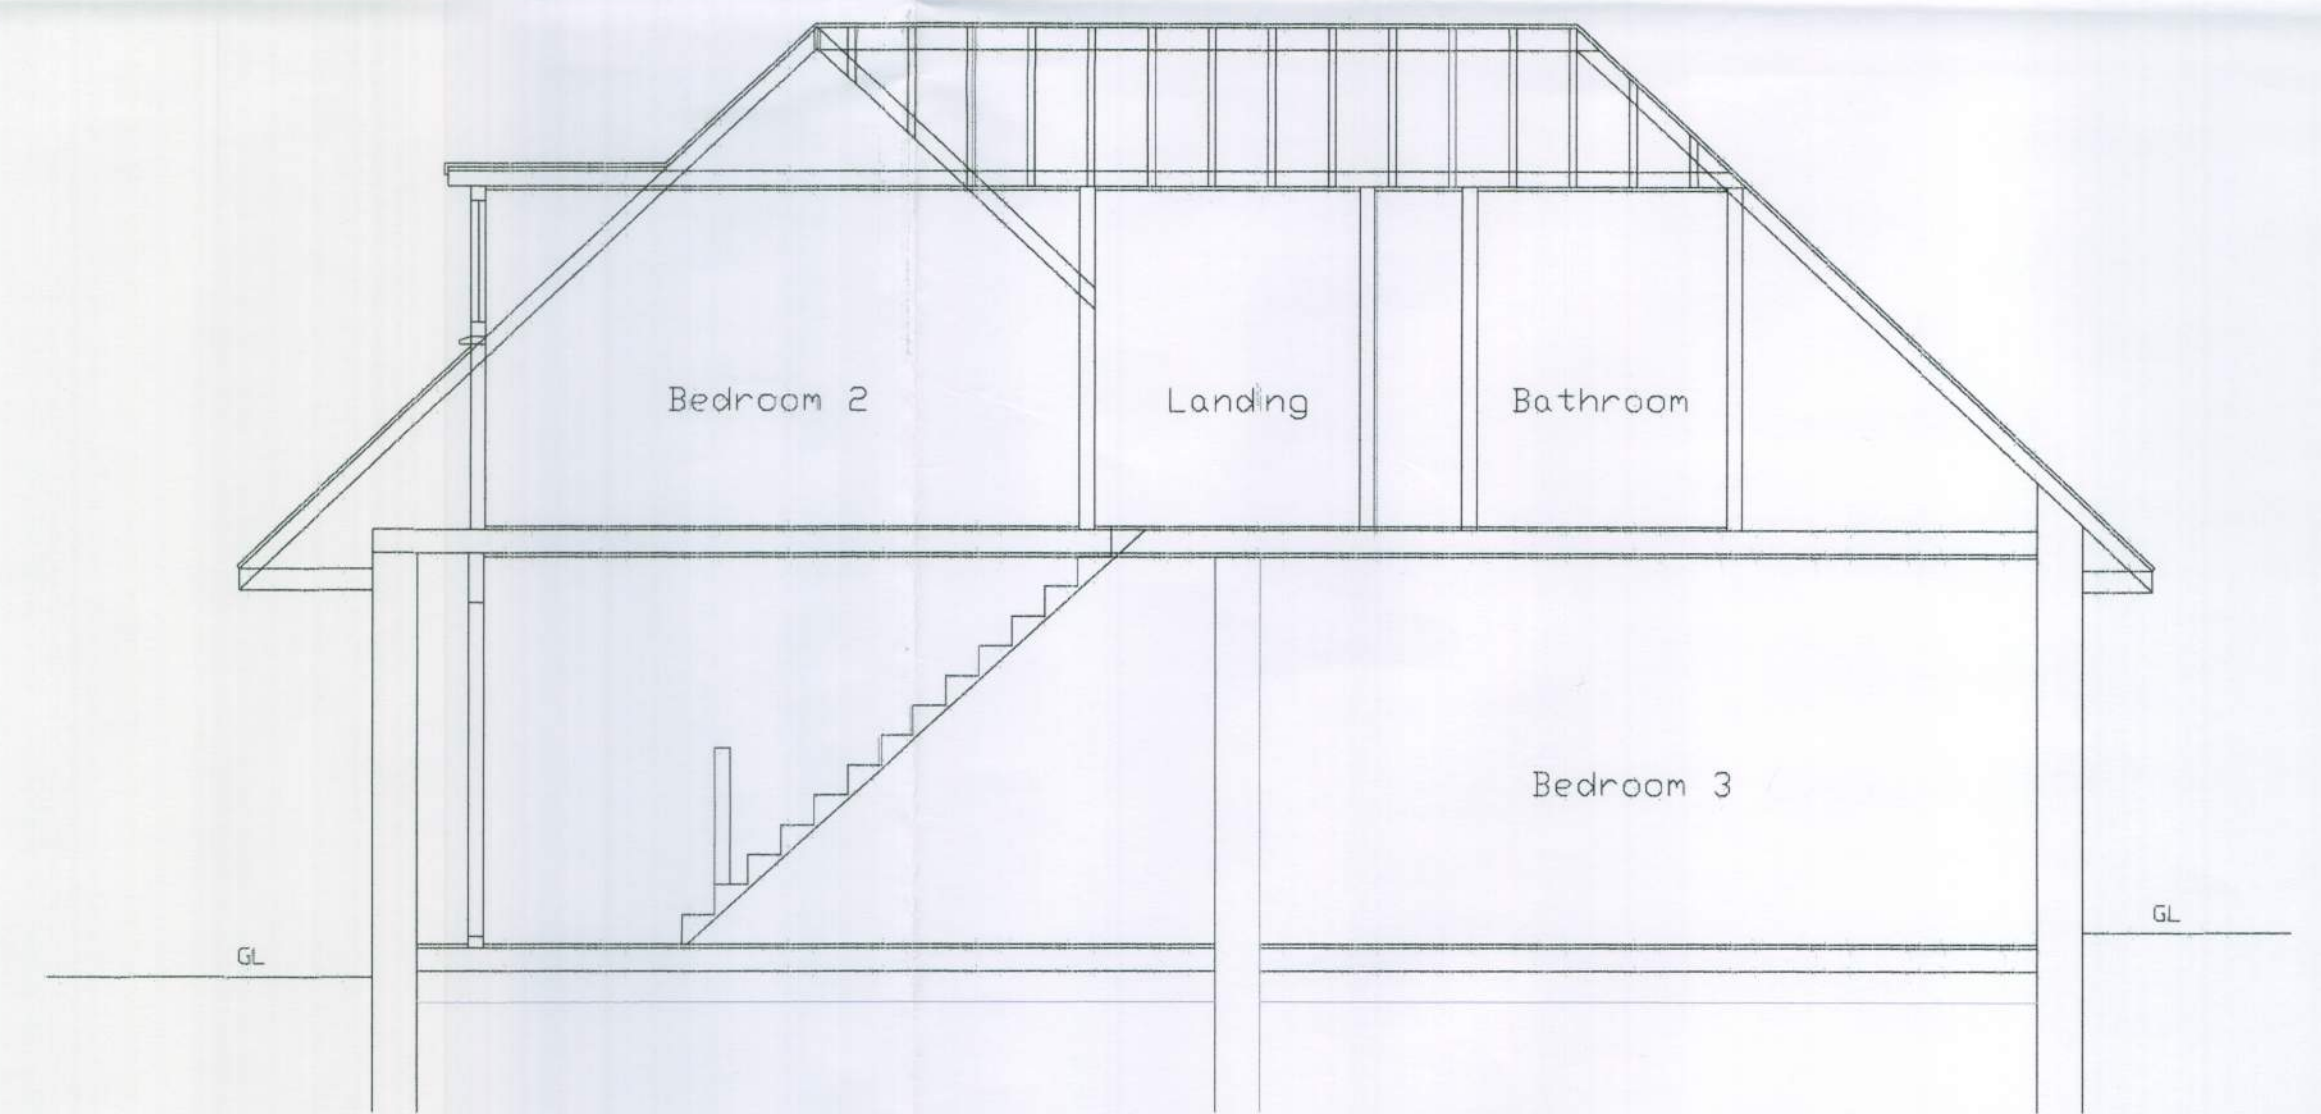

Typical Cross Section

COLIN JESSEY ASSOCIATES

29 Parkfield Road, Worthing, BN13 1EP, Tel. 01903 212019, www.colinjessey.co.uk

Client	Ms B Whale	Paper Size	A1
Contract	Granny Annex		
At	2 Clover Lane, Ferringham, BN12 5LY		
Title	Survey Ground Floor Plan, Location Plan & Cross Section		
DWG. No.	191.10.01	Scale:	1:50 & 1:1250
Rev.		Date:	08.07.08
Drawn By:	S.D.		
Details:		Date:	
Details:			
Details:			

Scale 1:50 0 1m 2m 3m 4m 5m
1:100 2m 4m 6m 8m 10m