

NOTES

DO NOT SCALE OFF THIS DRAWING | EXCEPT FOR PLANNING PURPOSES

CHECK ALL DIMENSIONS ON SITE BEFORE ANY WORK IS COMMENCED

ALL MATERIALS AND WORKMANSHIP MUST CONFORM WITH CURRENT BUILDING REGULATIONS, BRITISH STANDARDS AND CODES OF PRACTICE

COPYRIGHT OF THIS DRAWING IS RETAINED BY THE ARCHITECT AND IT MUST NOT BE REPRODUCED WITHOUT WRITTEN CONSENT

External Materials

Roof


Roof clad with metal cladding with standing seams.

Walls


Walls clad with profiled metal sheeting# and panels of vertical cedar boarding

Doors and windows


All doors and windows to be powder coated aluminium finished in dark grey.

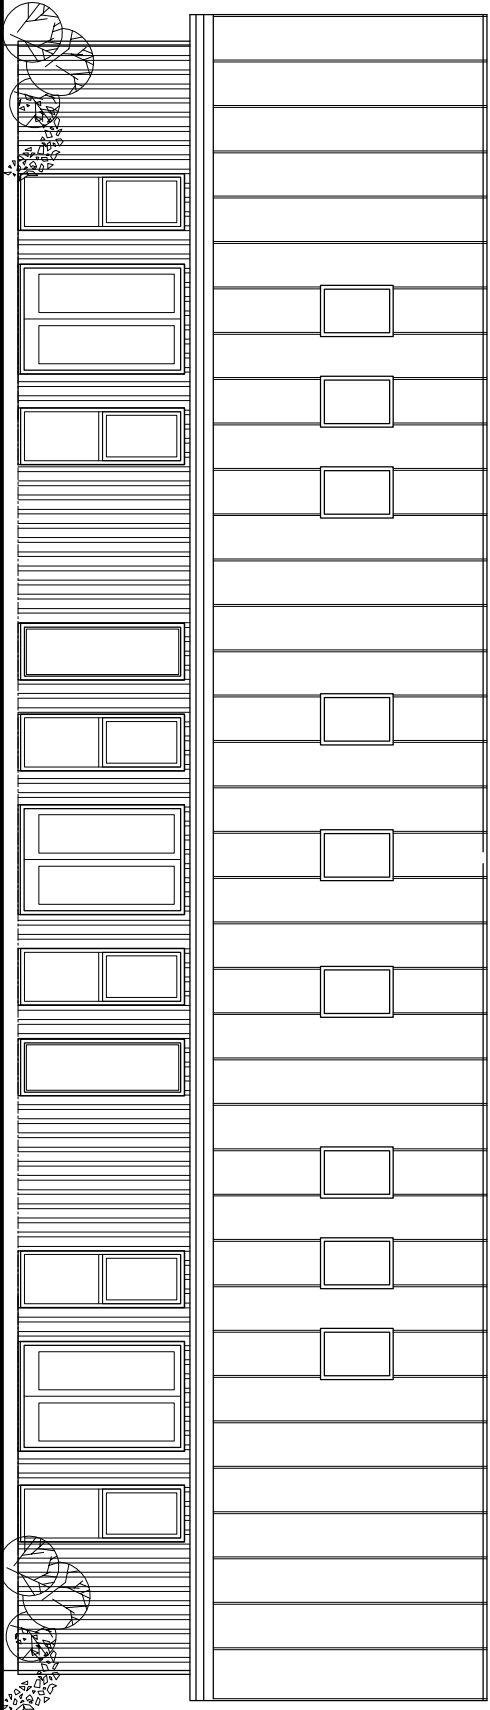


North Elevation

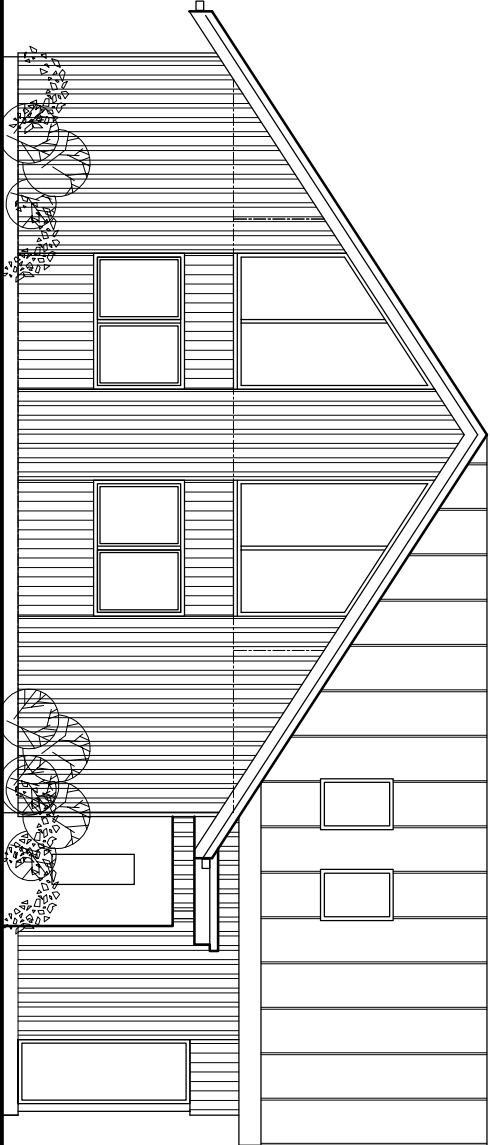


West Elevation

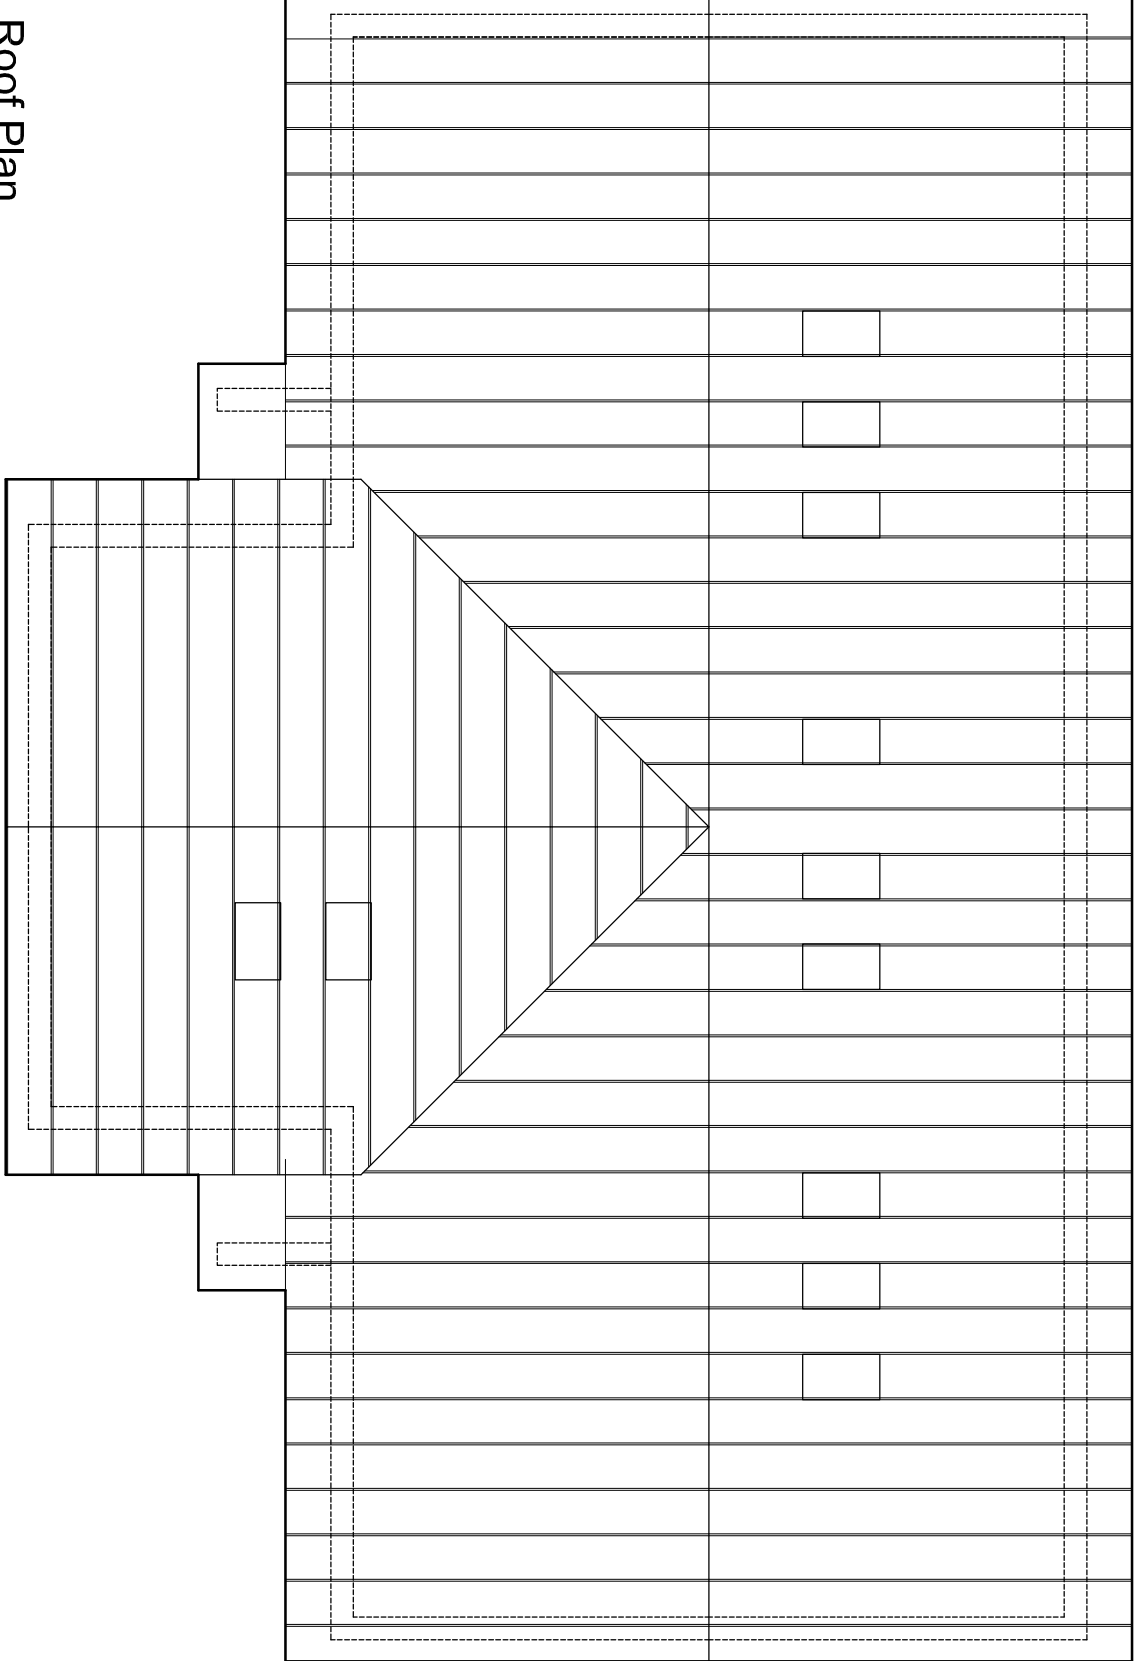


Roof Plan

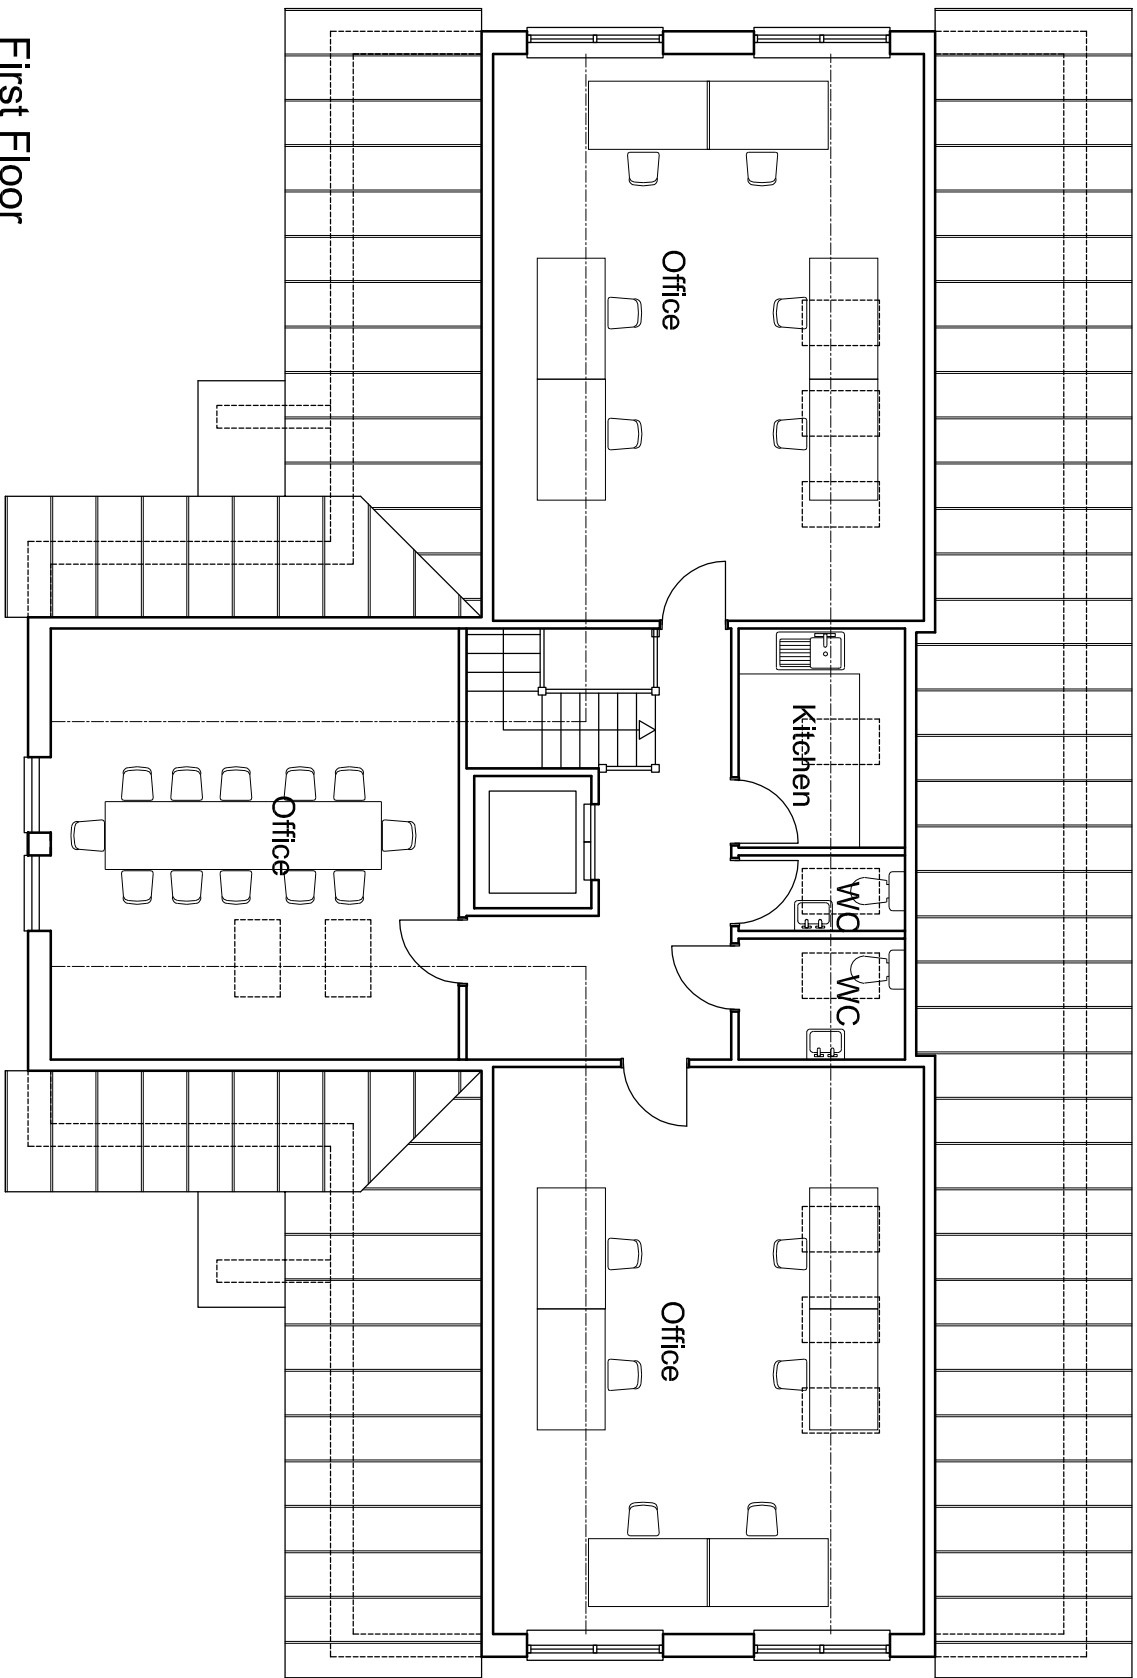


First Floor
151m2

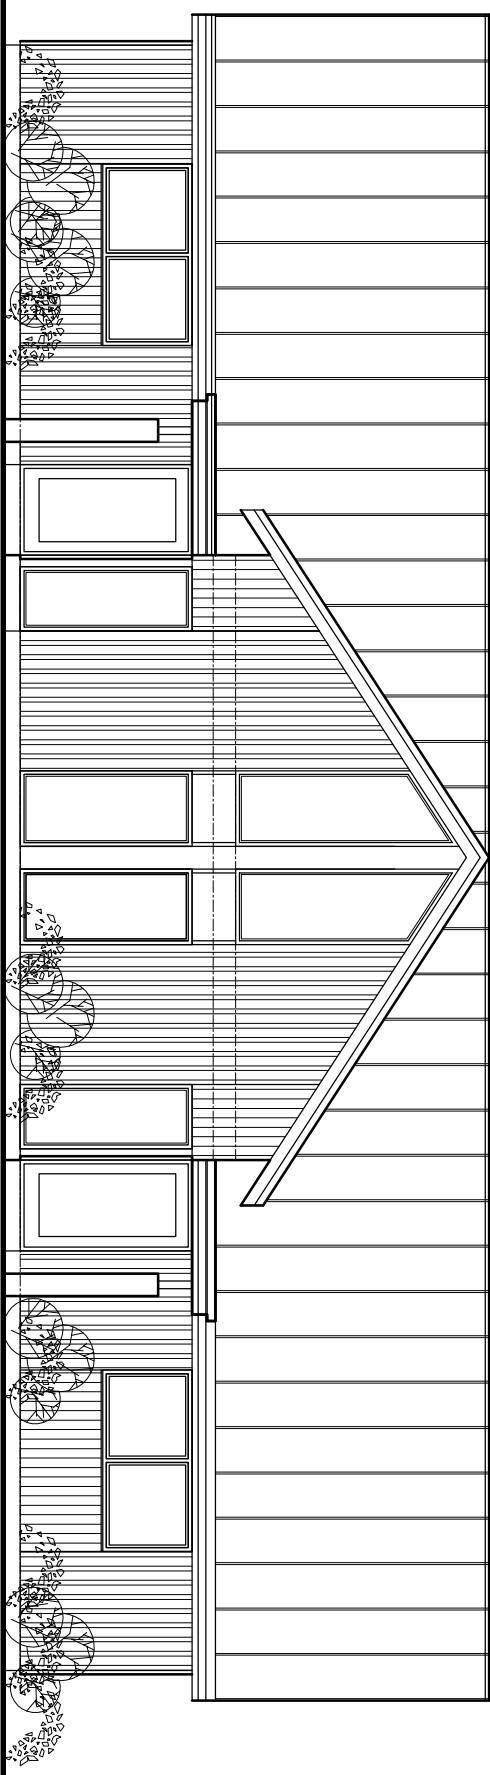

South Elevation

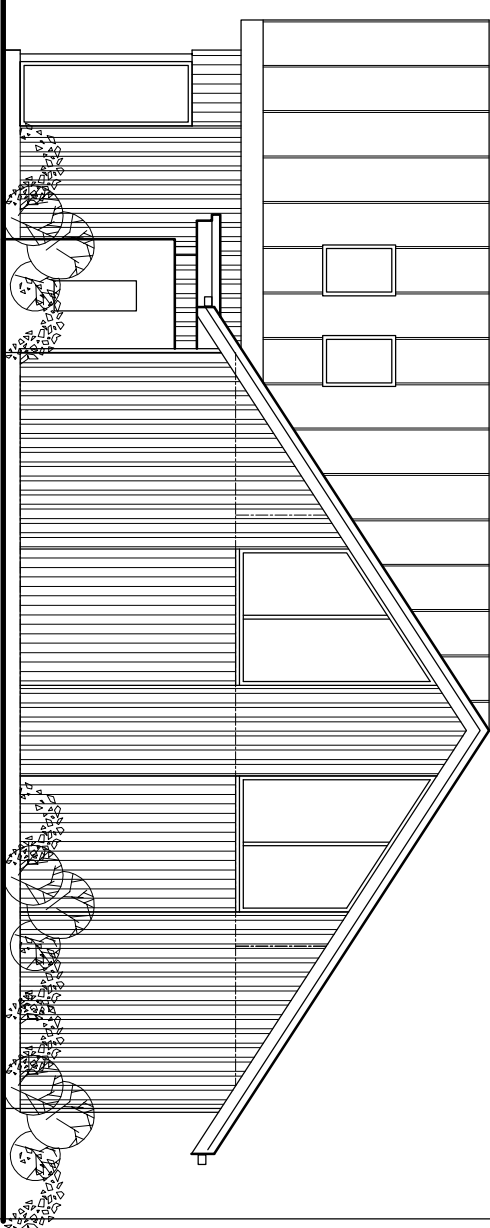


East Elevation

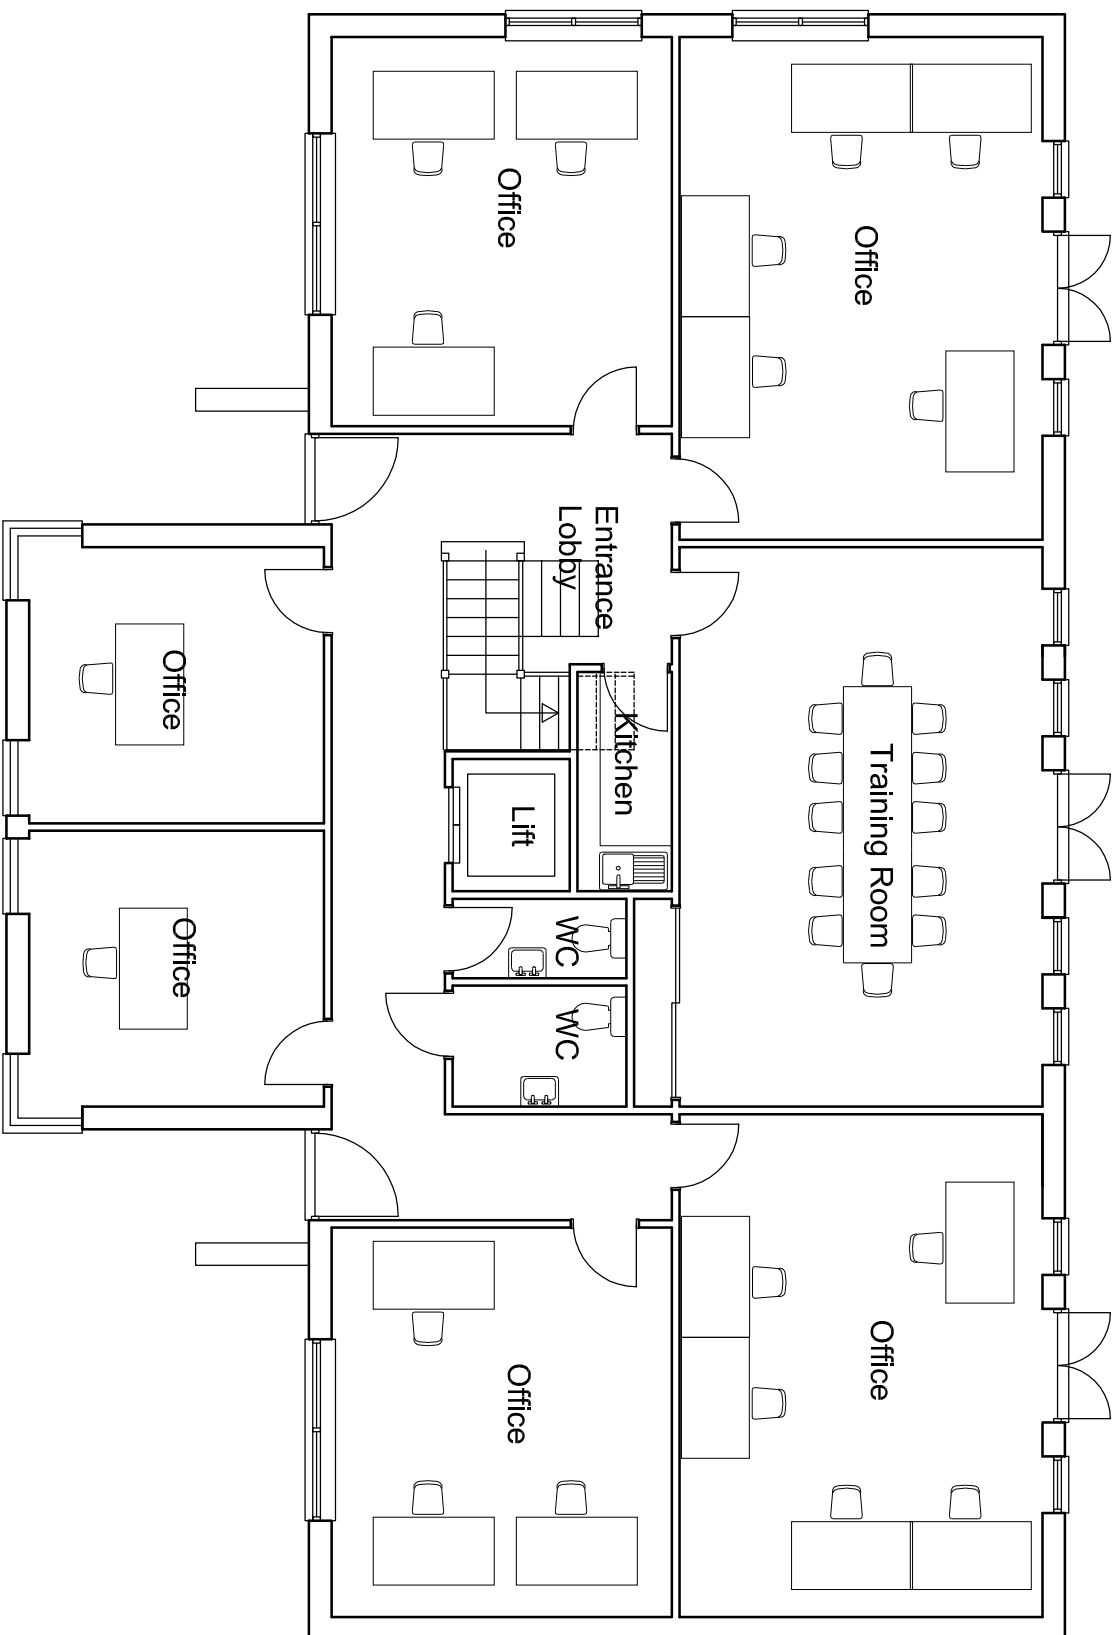


Ground Floor
226m2



scale 1: 100 @ A1

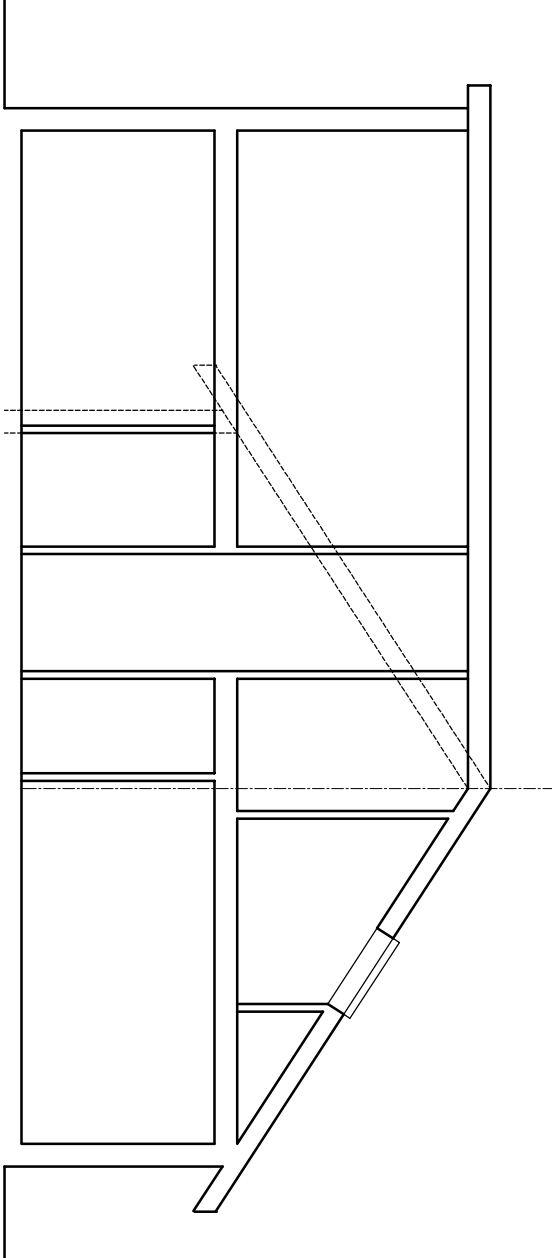

Section AA

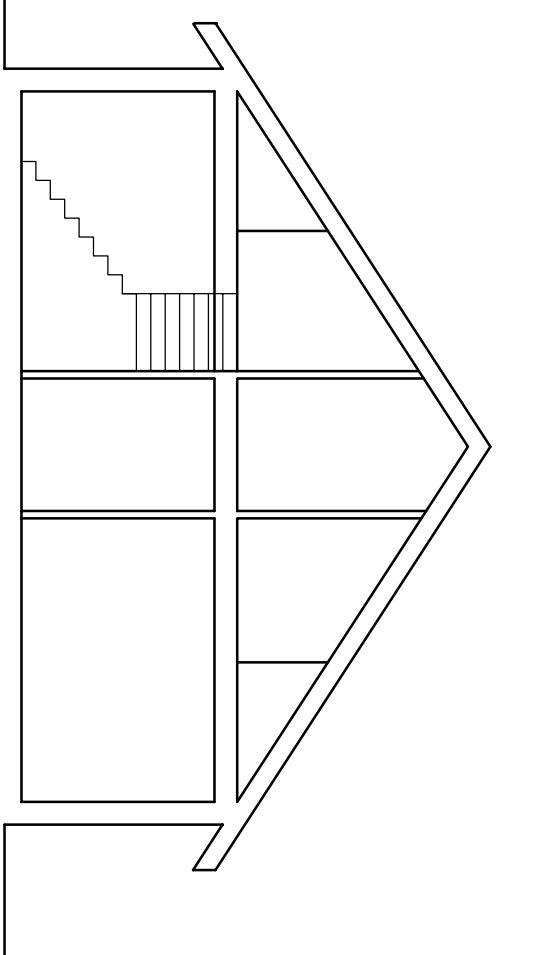

Section BB

REV	DATE	BY	AMENDMENT		
folkes architects THE DESIGN STUDIO 84 High Street Waltham Crosson Salford S14 6PB					
CLIENT Sussex District Carers					
JOB TITLE Proposed new offices at Hangleton Nursery, Hangleton Lane, Ferring					
DRAWING TITLE Proposed Plans and Elevations					
DATE	SCALE	DRAWN BY		GIM	
	1:100 @ A1	CHECKED BY			
JOB NO.	DRAWING NO.	REVISION			
1675	2.02				