



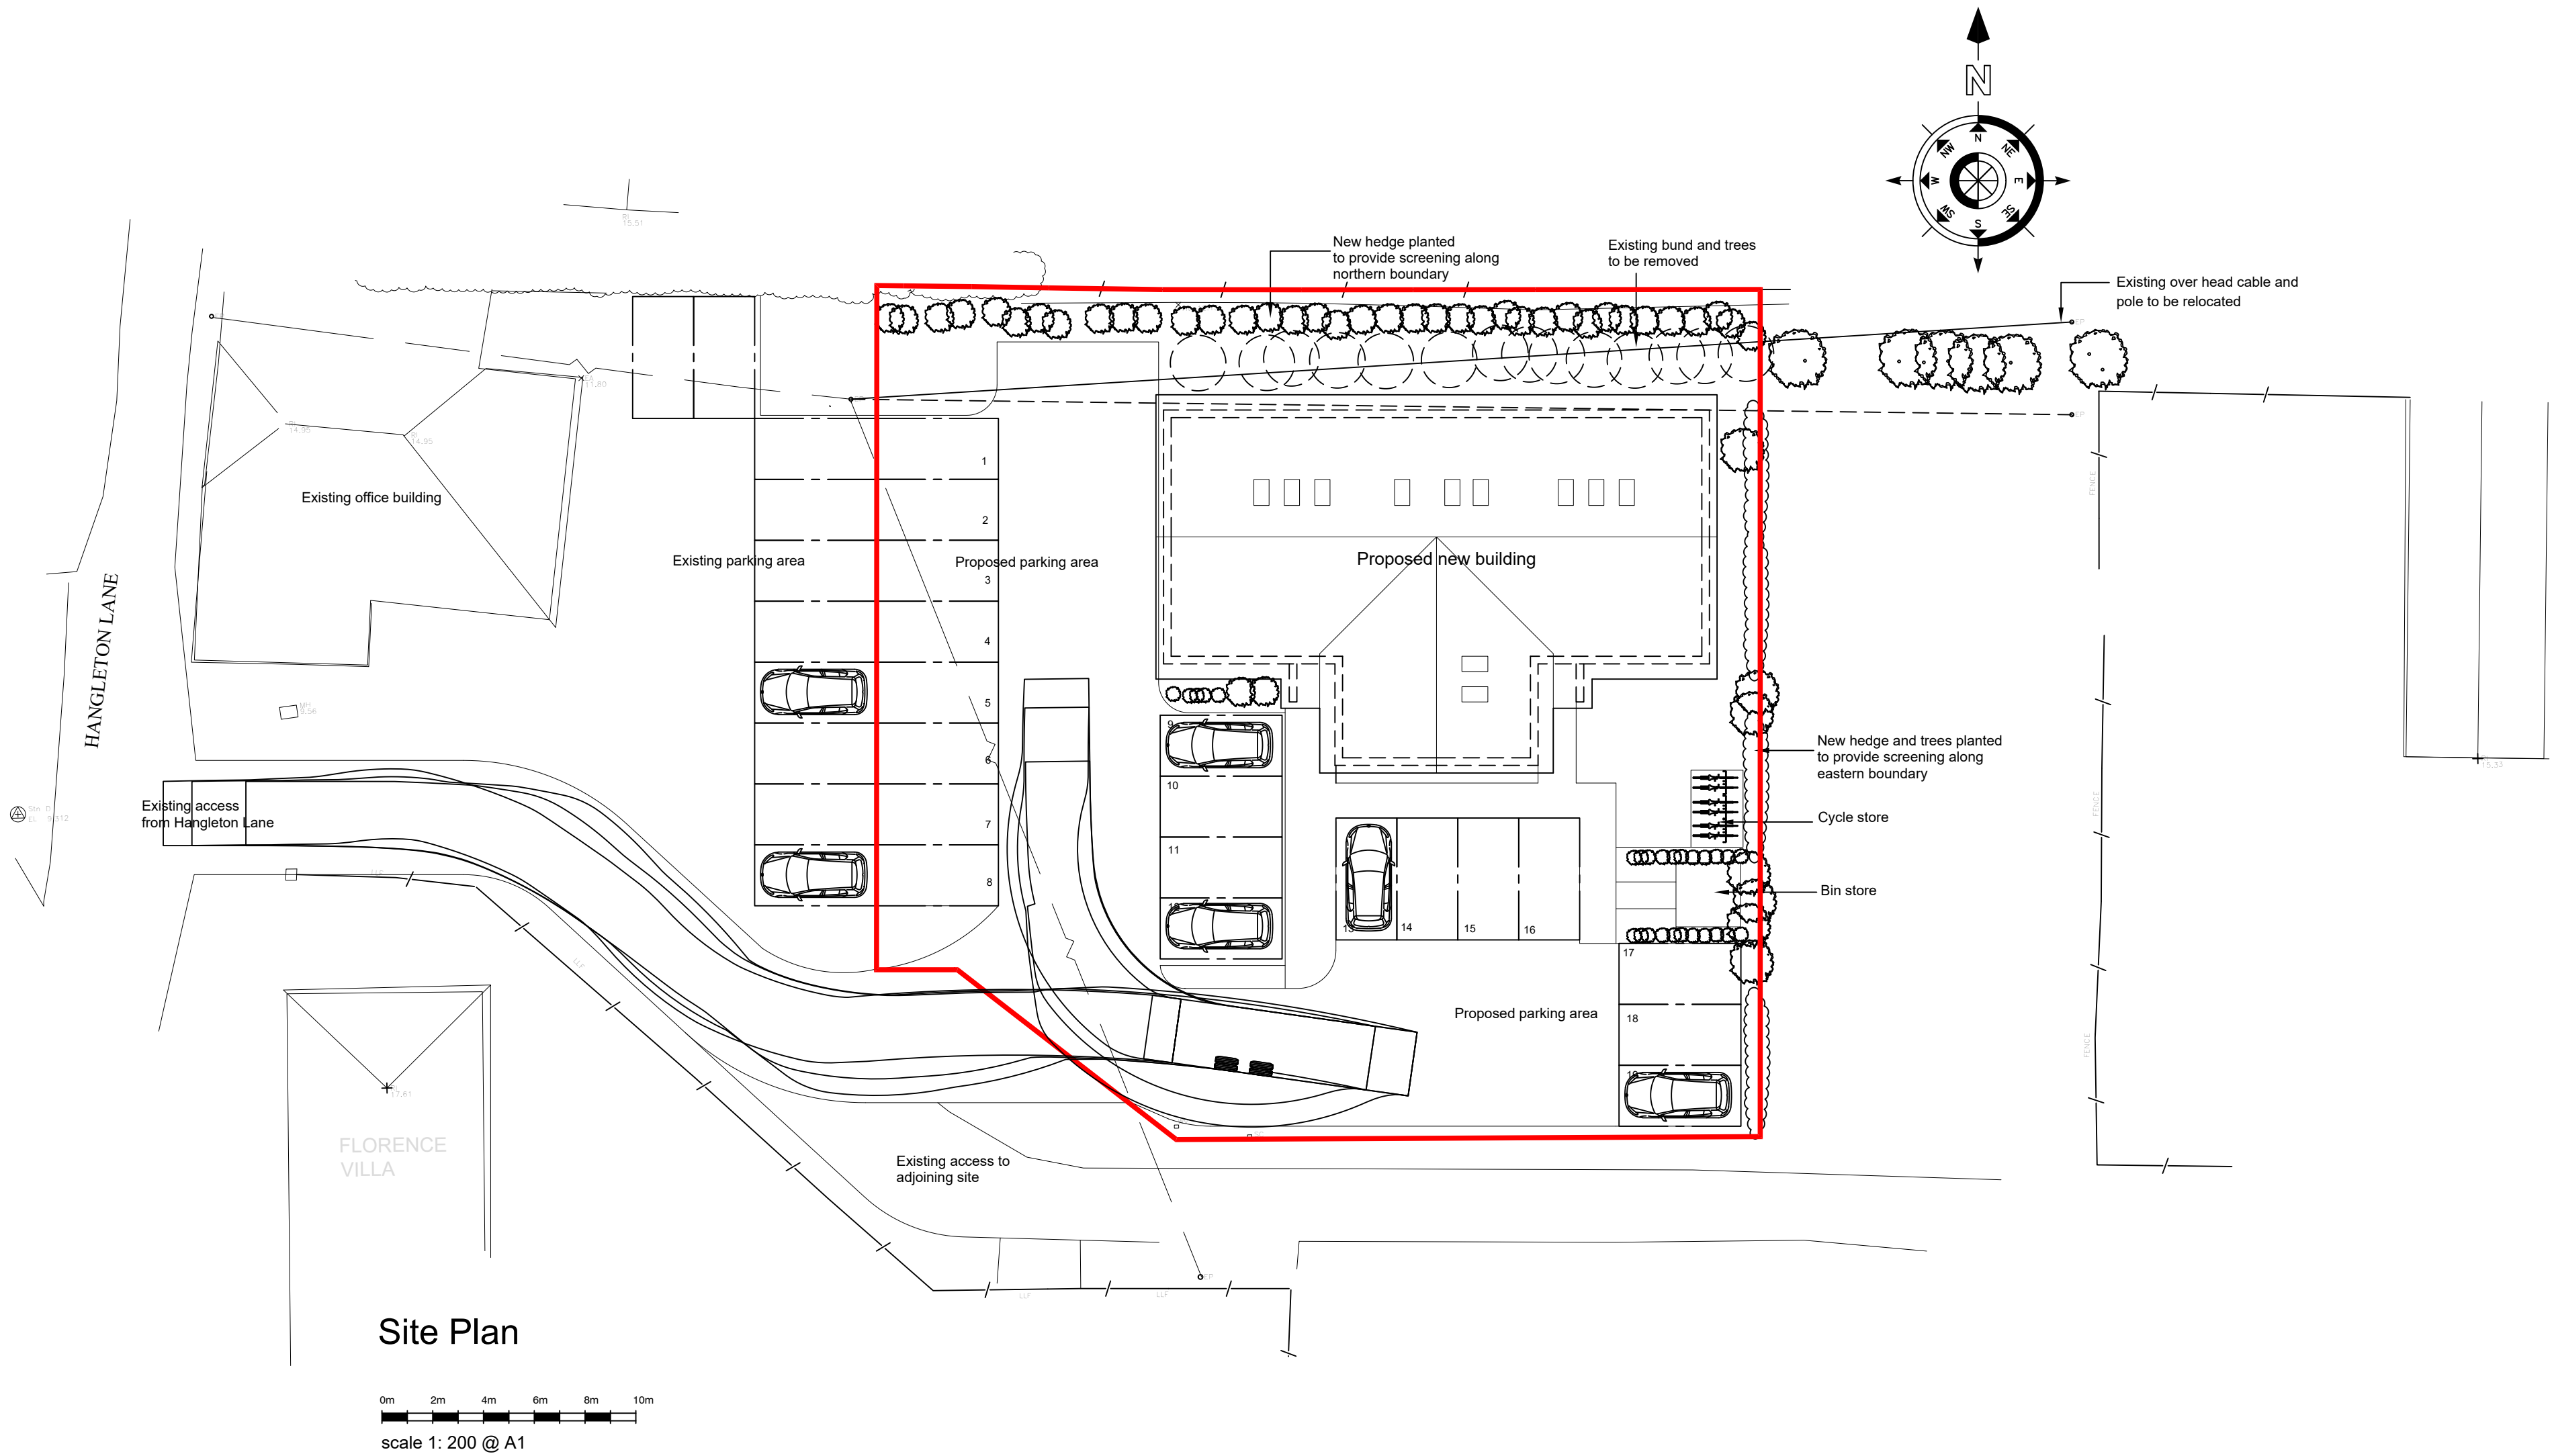


Site Plan

0m 2m 4m 6m 8m 10m
scale 1: 200 @ A1

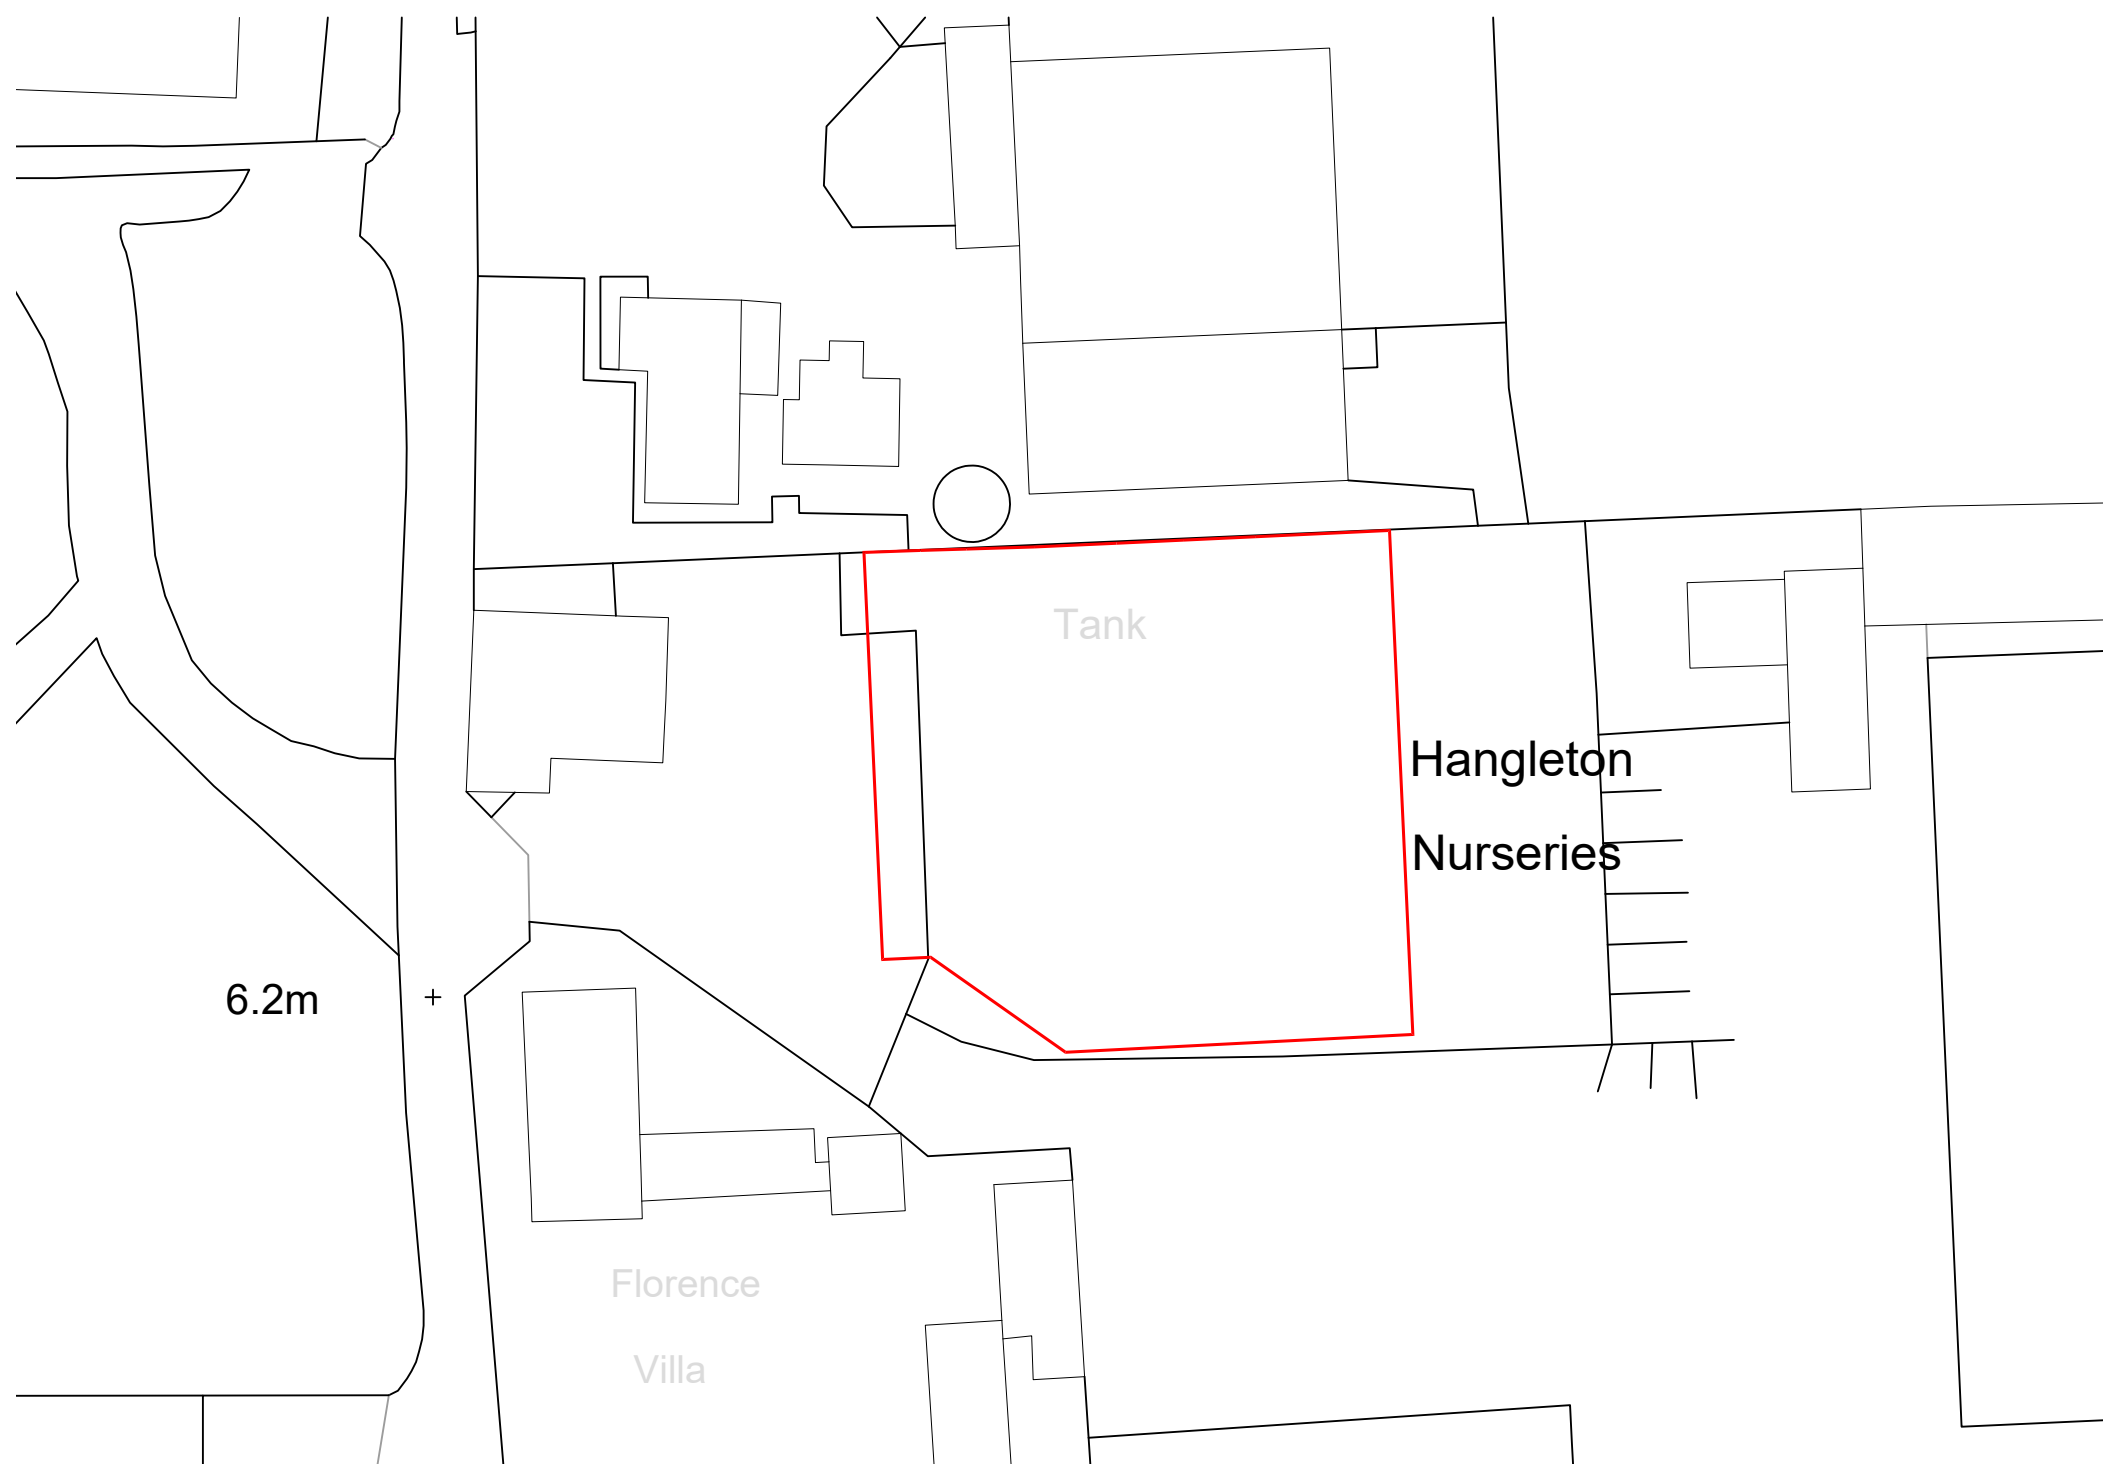

1:500

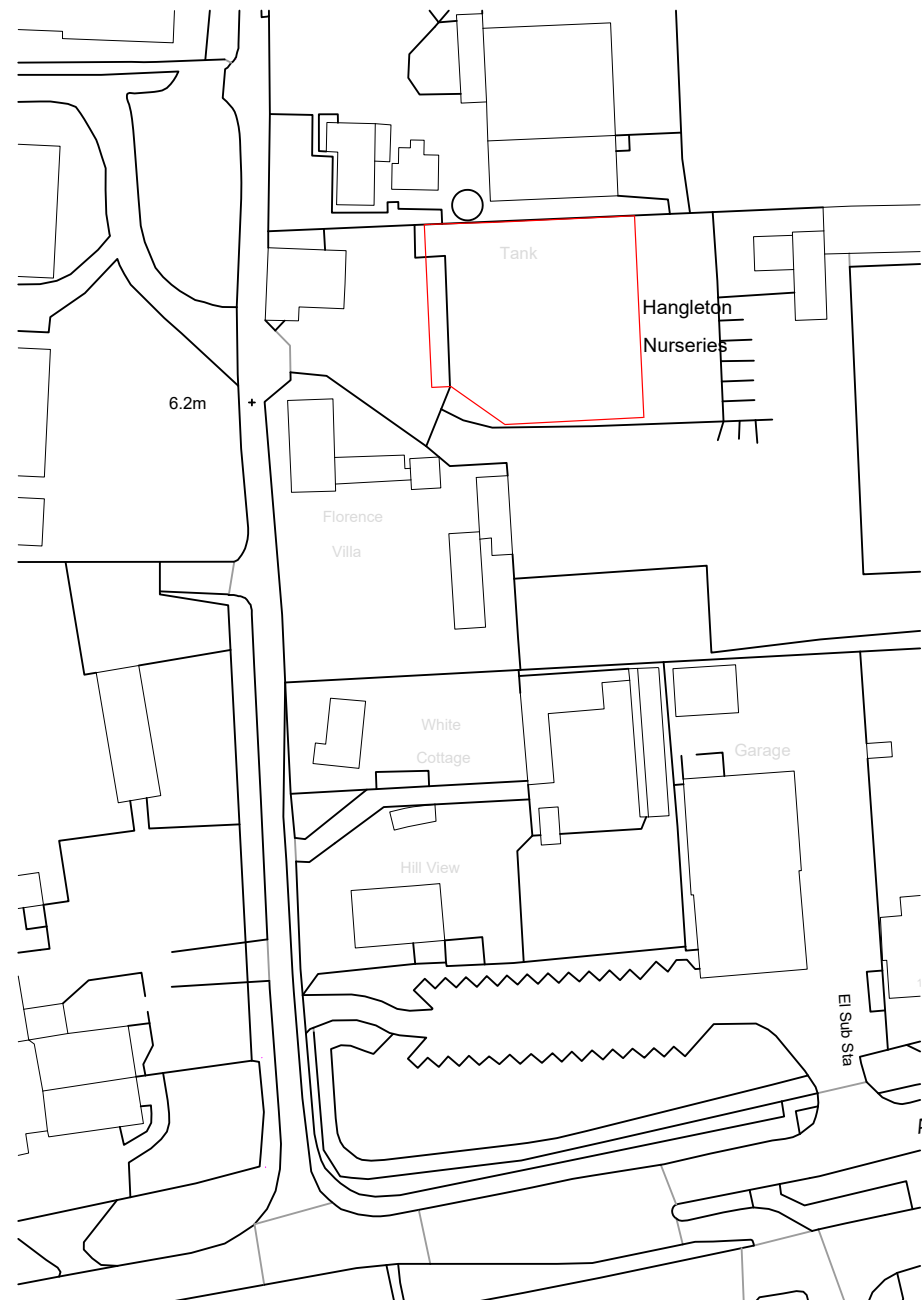

Mapping contents (c) Crown copyright and database rights 2016 Ordnance Survey 100035207

NOTES

DO NOT SCALE OFF THIS DRAWING
CHECK ALL DIMENSIONS ON SITE BEFORE ANY WORK IS COMMENCED
ALL GOODS MATERIALS AND WORKMANSHIP MUST CONFORM WITH CURRENT BUILDING REGULATIONS, BRITISH STANDARDS AND CODES OF PRACTICE
COPYRIGHT OF THIS DRAWING IS RETAINED BY THE ARCHITECT AND IT MUST NOT BE REPRODUCED WITHOUT WRITTEN CONSENT

F	15.11.17	Amended car park numbering
E	15.11.17	Amending verge to accomodate tracking
D	09.11.17	Omitted trees on south boundary
C	09.11.17	Omitted one car parking space
REV	DATE	BY AMENDMENT



THE DESIGN STUDIO
94 High Street
Seymour
West Sussex
BN44 3RD

1 01903 968629
1 01903 816496
info@folkesarchitects.co.uk

CLIENT
Sussex District Carers

JOB TITLE
Proposed new offices at
Hangleton Nursery, Hangleton Lane, Ferring

DRAWING TITLE
Proposed site plan,
Block plan and Location Plan

DATE Sept 2017	SCALE	DRAWN BY GIM
		CHECKED BY
JOB NO. 1675	DRAWING NO. 2.01	REVISION F