
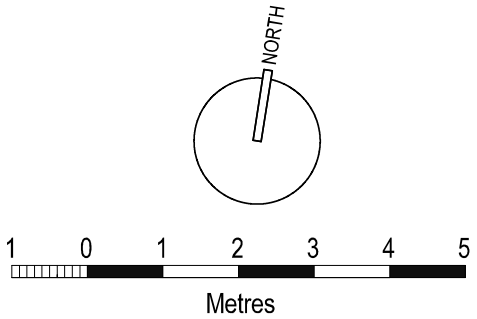


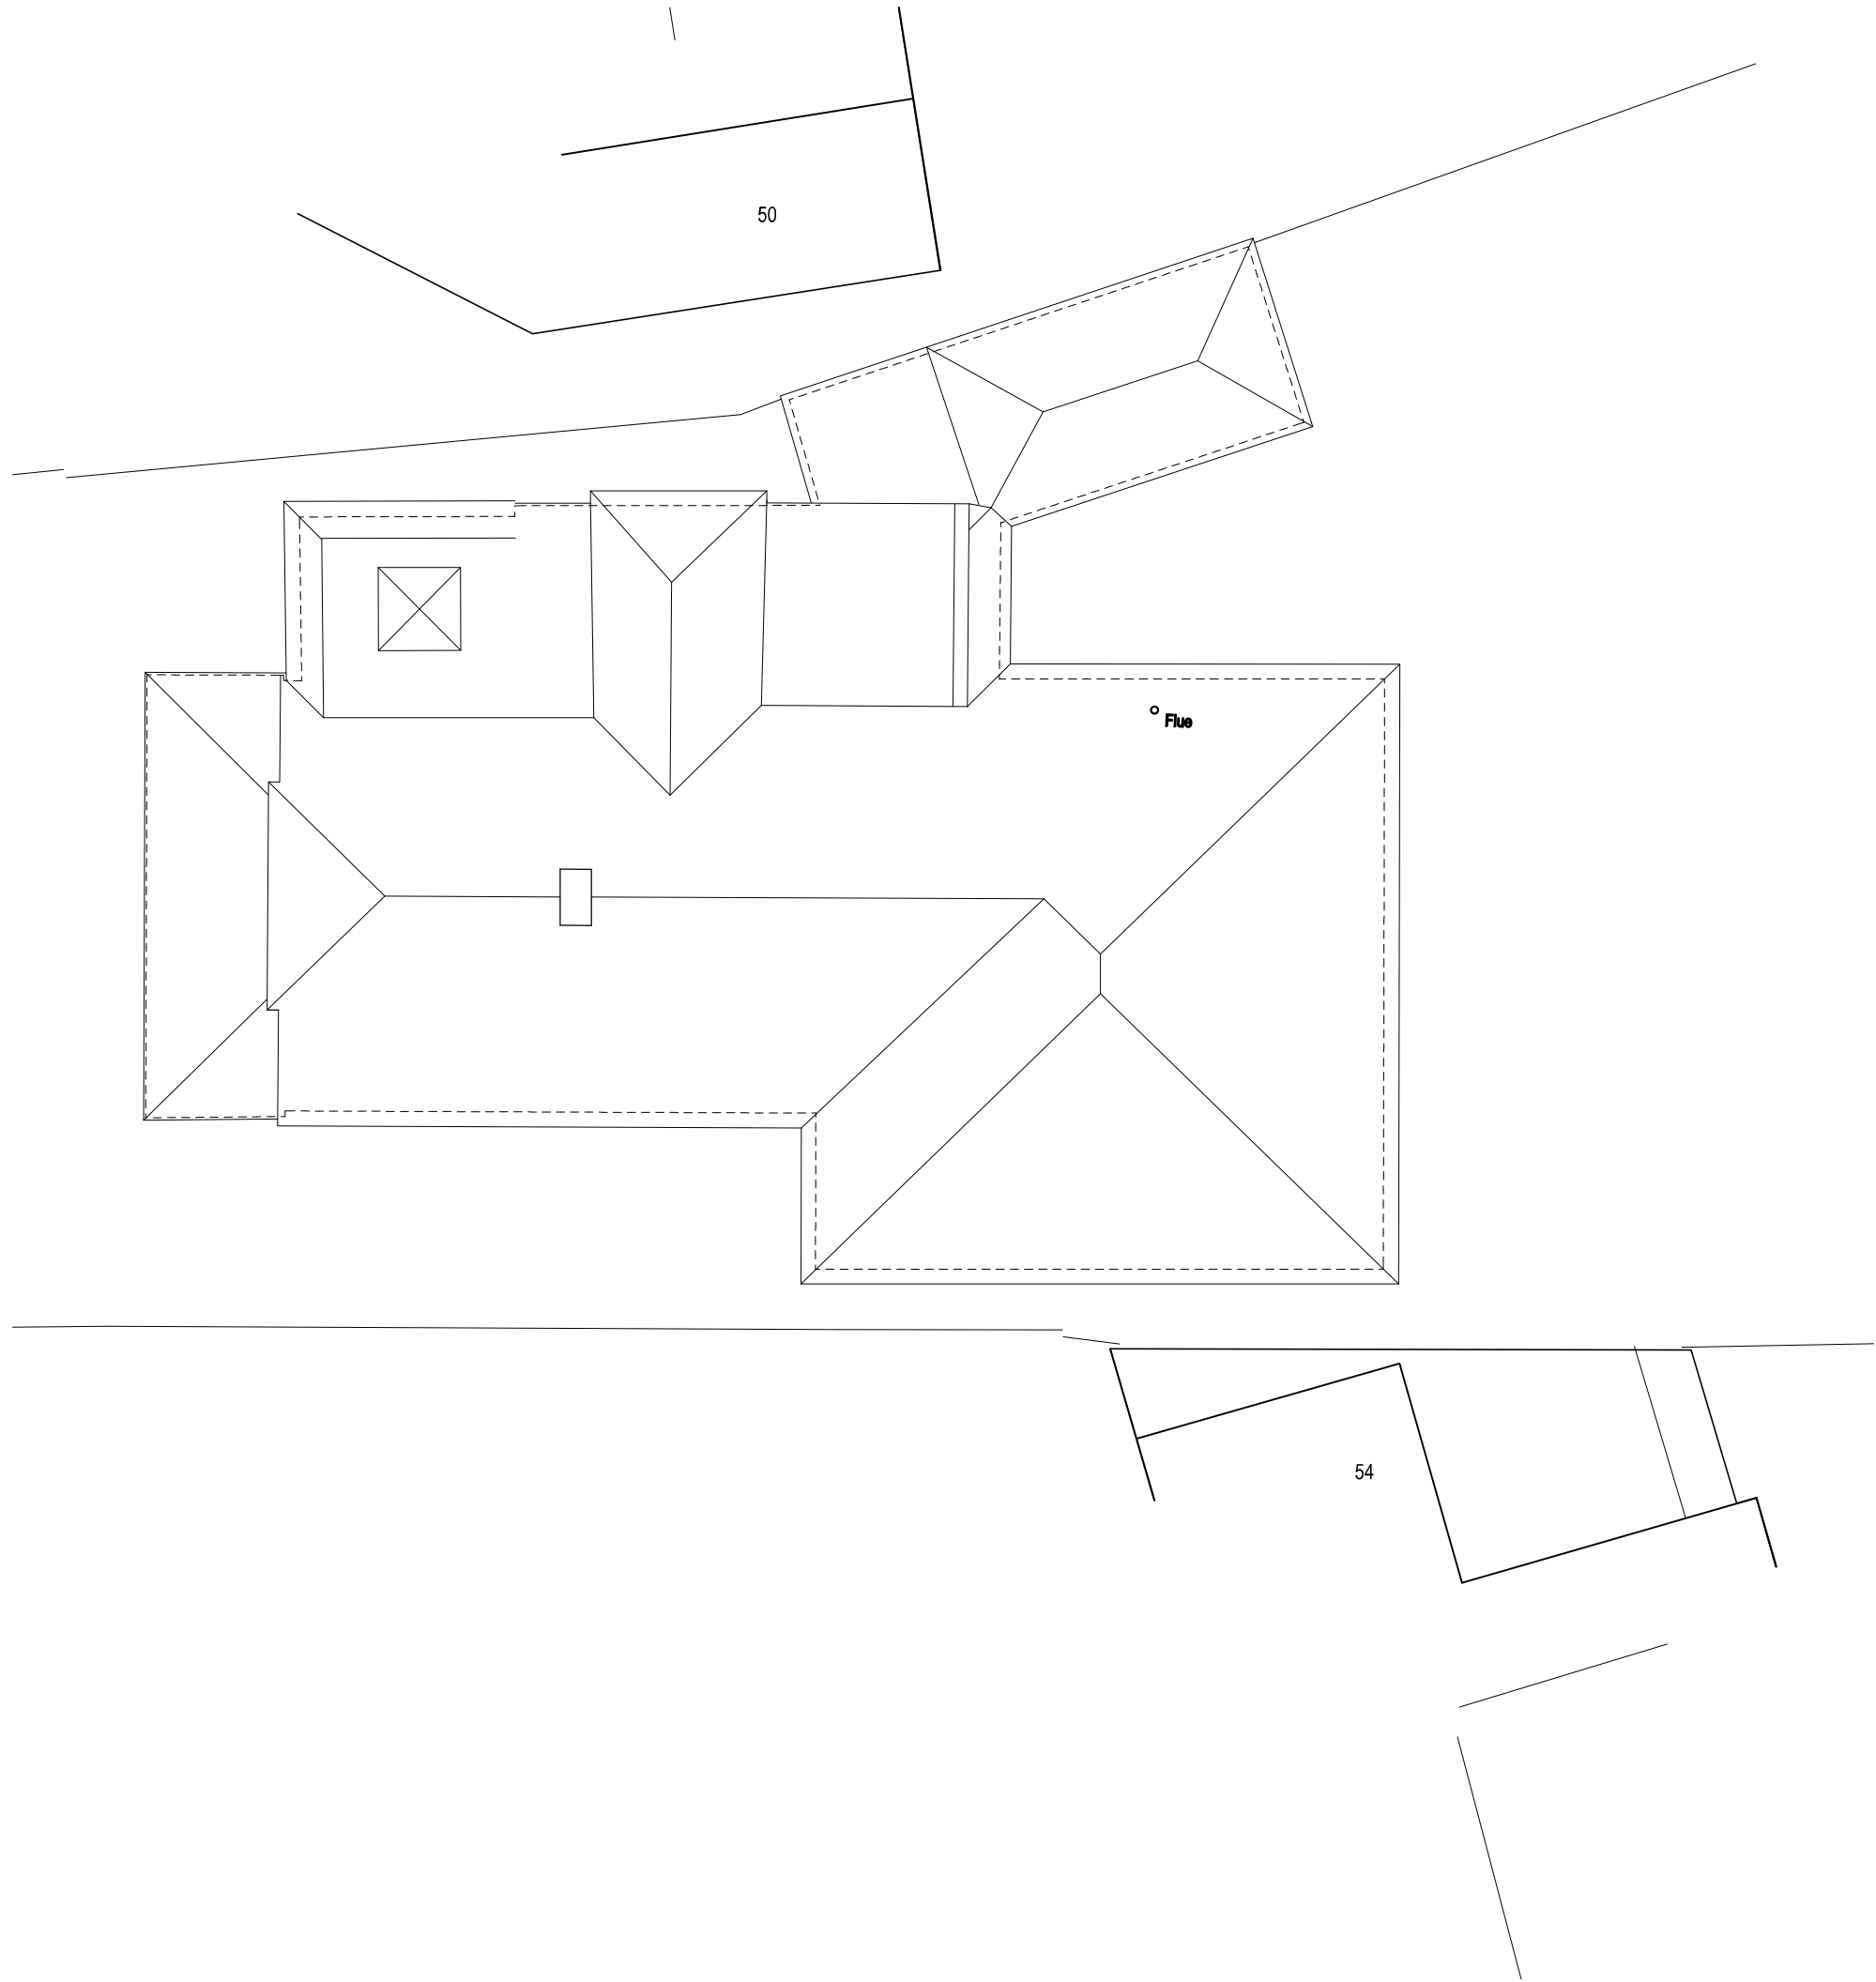

Revisions			

PROJECT

52 Ocean Drive
Ferring

DRAWING

Roof Plan
as Existing

SCALE	DATE	DRG No
1:100@A3	Aug 2021	2111/SR02

Glenn Curran MCIAT

ARCHITECTURAL DESIGN + TECHNOLOGY
THE STUDIO 19 UPPER WEST DRIVE FERRING WEST SUSSEX BN12 5RG
T 01903 248787 M 07505 306375 E INFO@GLENNCURRAN.CO.UK