

NOTES

DO NOT SCALE OFF THIS DRAWING [EXCEPT FOR PLANNING PURPOSES]
CHECK ALL DIMENSIONS ON SITE BEFORE ANY WORK IS COMMENCED
ALL GOODS MATERIALS AND WORKMANSHIP MUST CONFORM WITH CURRENT BUILDING REGULATIONS, BRITISH STANDARDS AND RELEVANT LOCAL AUTHORITY REQUIREMENTS
COPYRIGHT OF THIS DRAWING IS RETAINED BY THE ARCHITECT AND IT MUST NOT BE REPRODUCED WITHOUT WRITTEN CONSENT




West Elevation


South Elevation



East Elevation

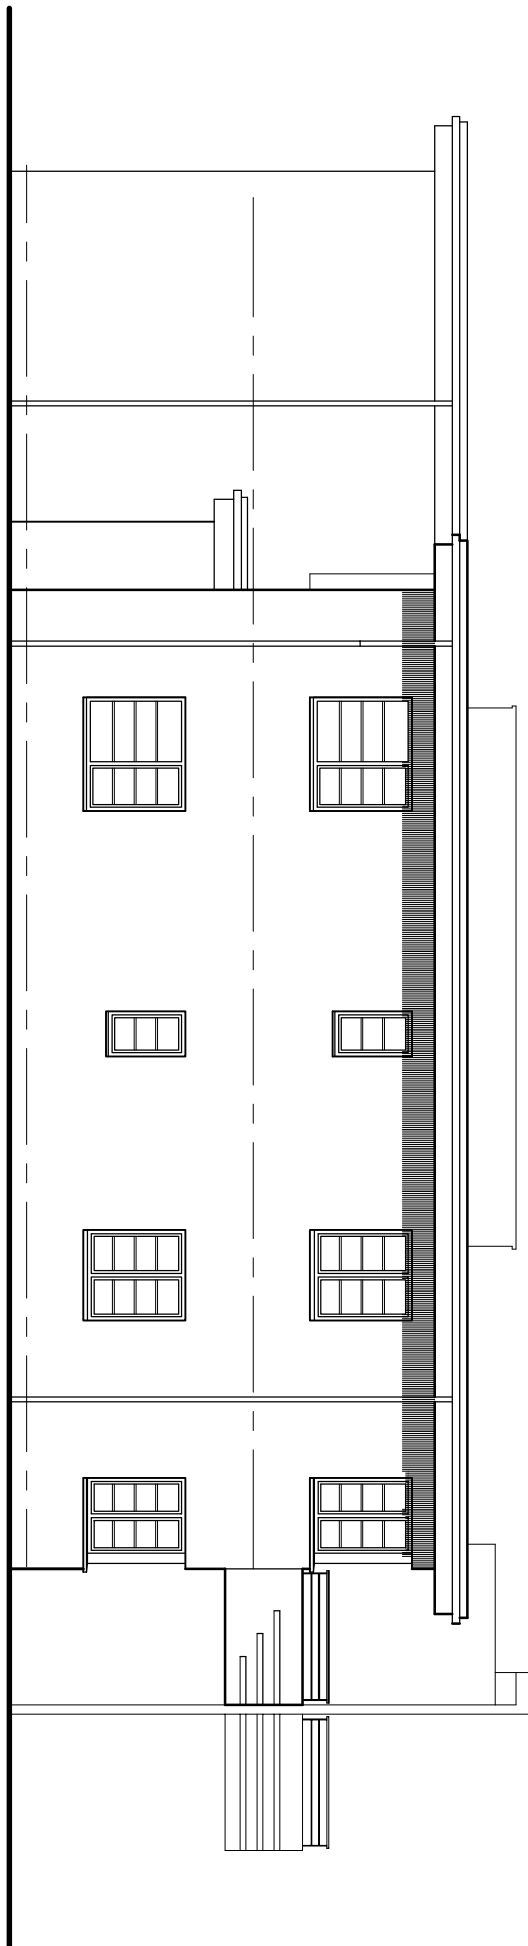

North Elevation

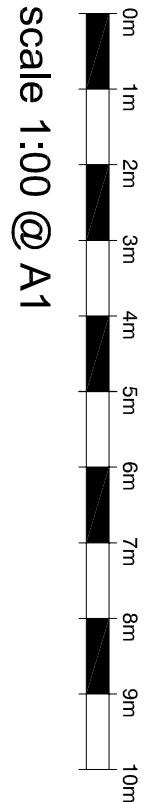

THE DESIGN STUDIO
101803 88889
101803 88889
101803 88889
info@folkesarchitects.co.uk
Bham 350

CLIENT

Globe Estates (southern) Ltd

JOB TITLE

Residential development at
1 Beehive Lane
Farring
West Sussex

DRAWING TITLE

Proposed Elevations

DATE	SCALE	DRAWN BY
	1:100 @ A1	GM

CHECKED BY

JOB NO.	DRAWING NO.	REVISION
1539	2.18	H