




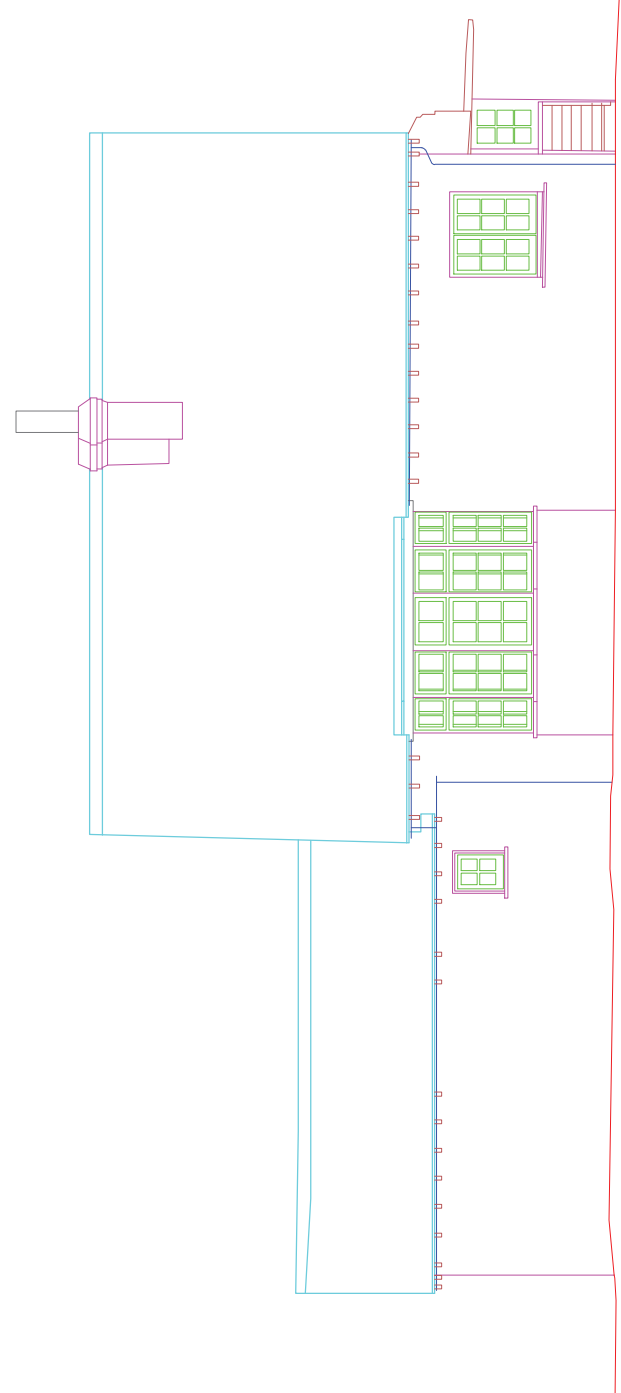


North Elevation

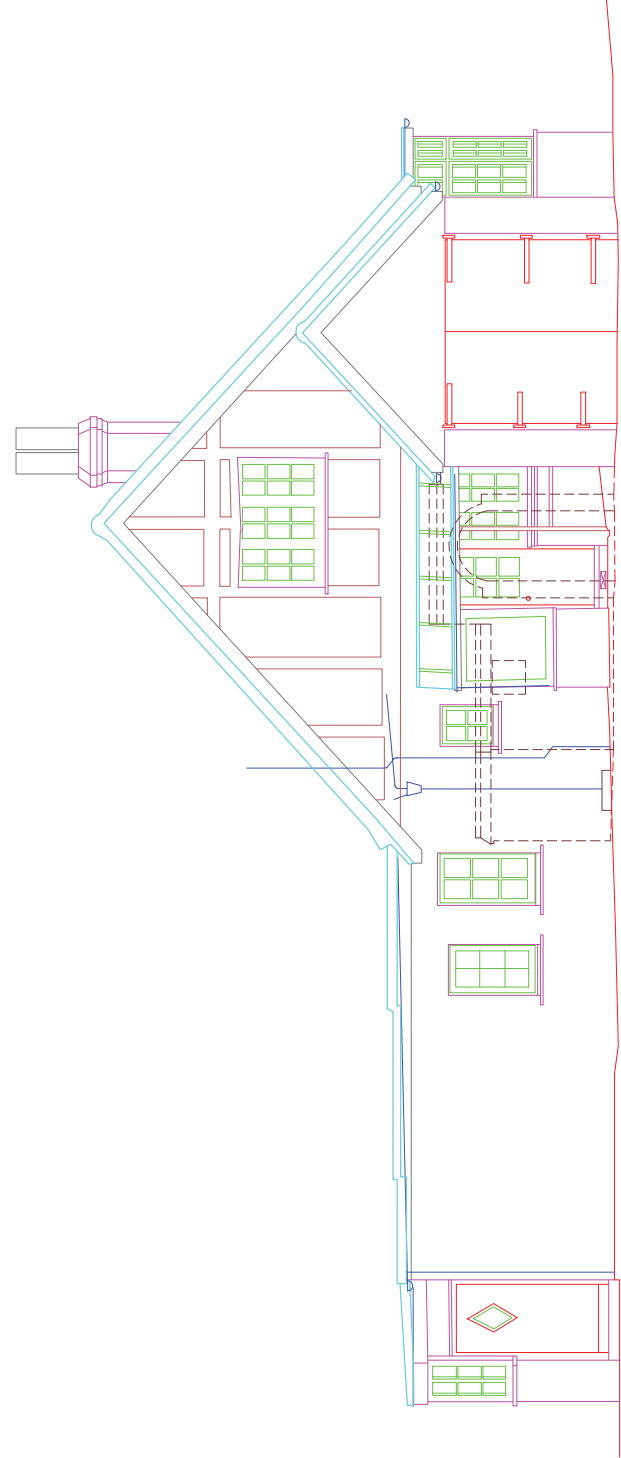


East Elevation

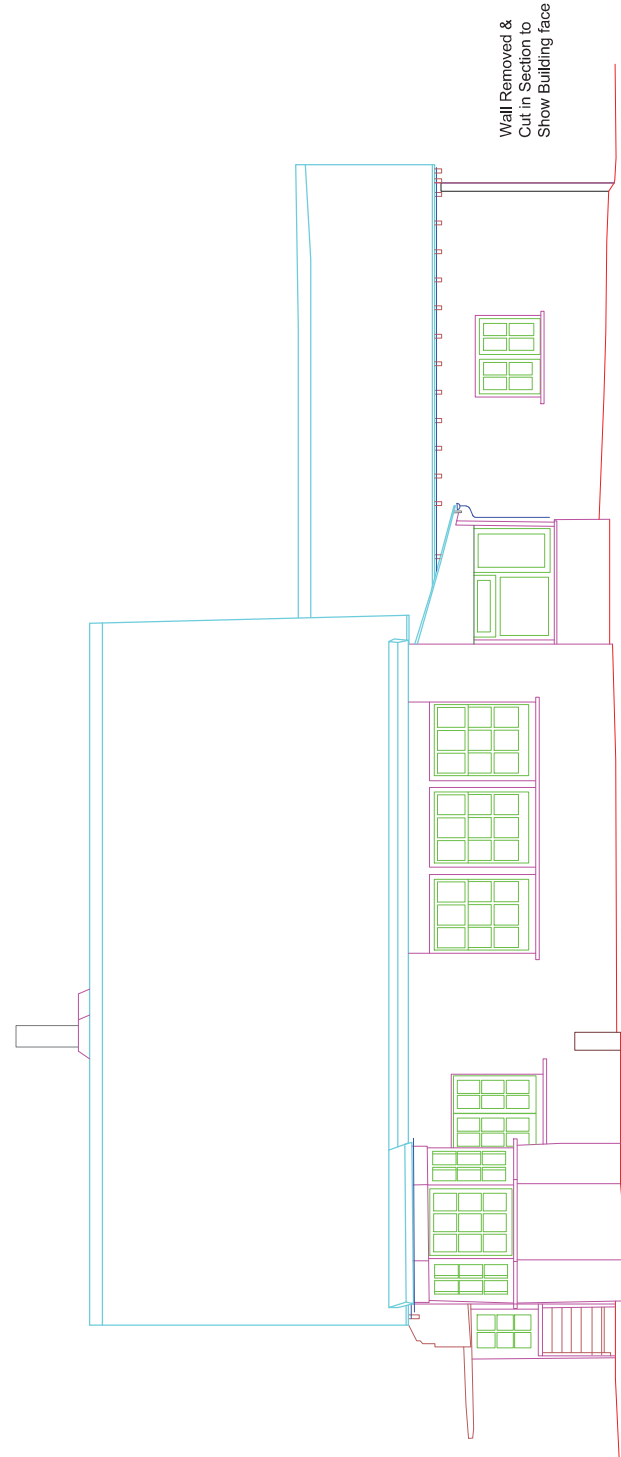


South Elevation

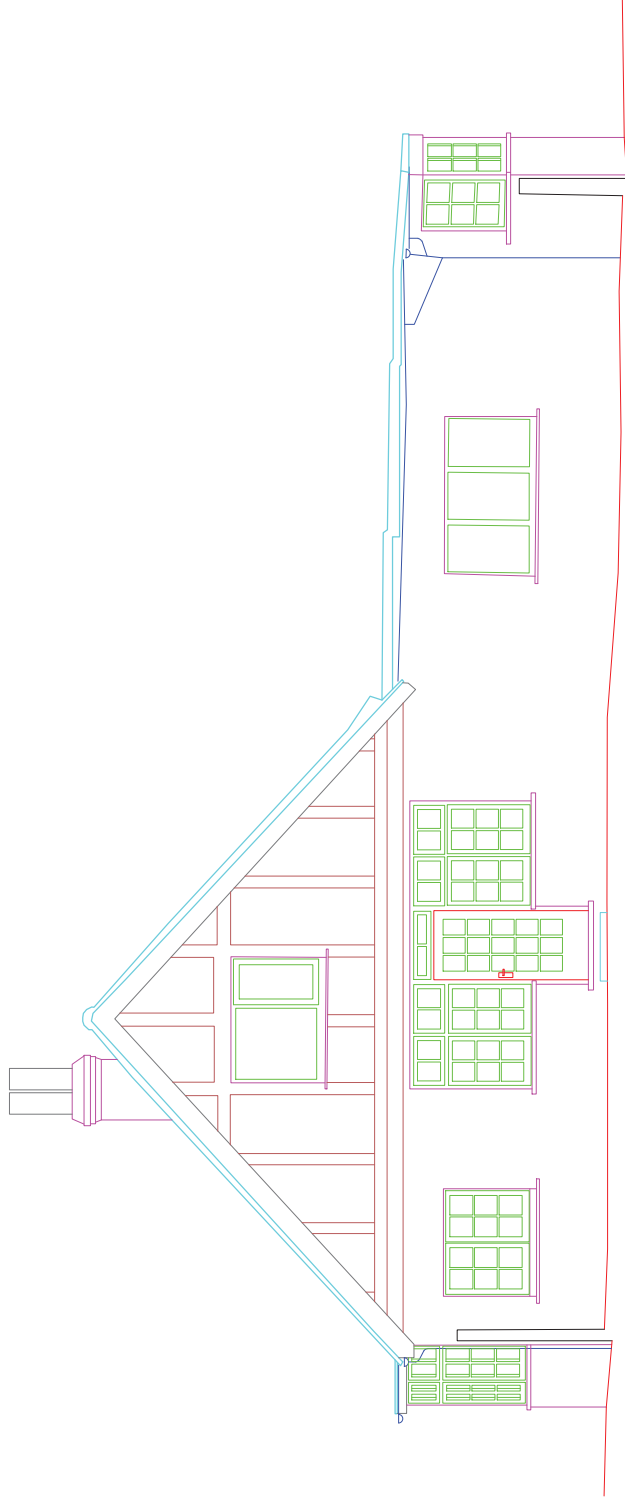

West Elevation

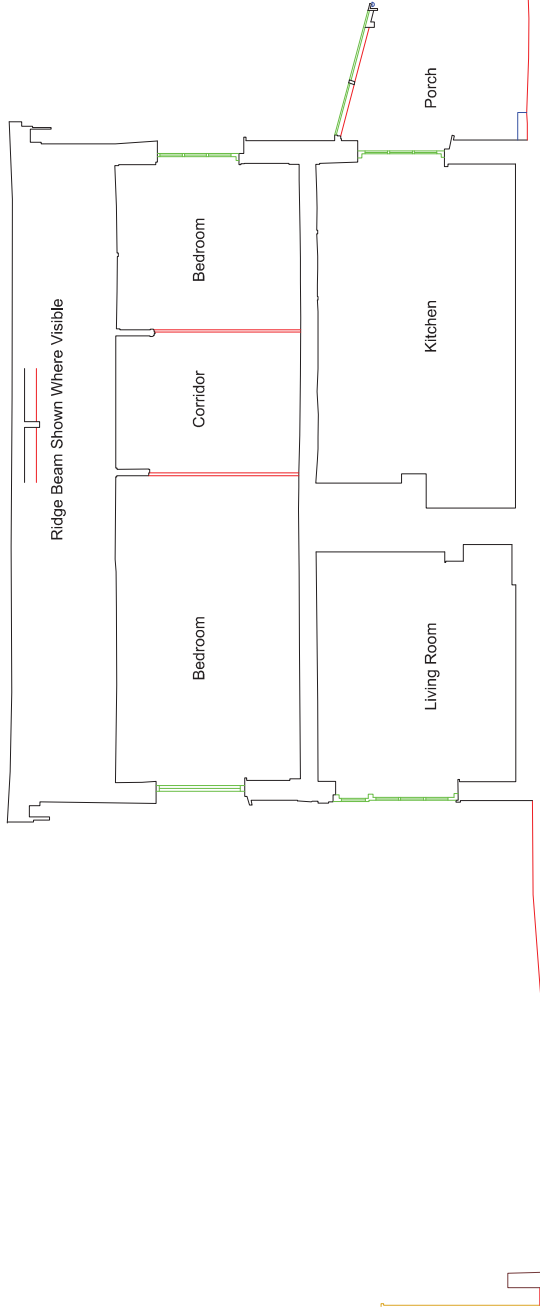

Section 1

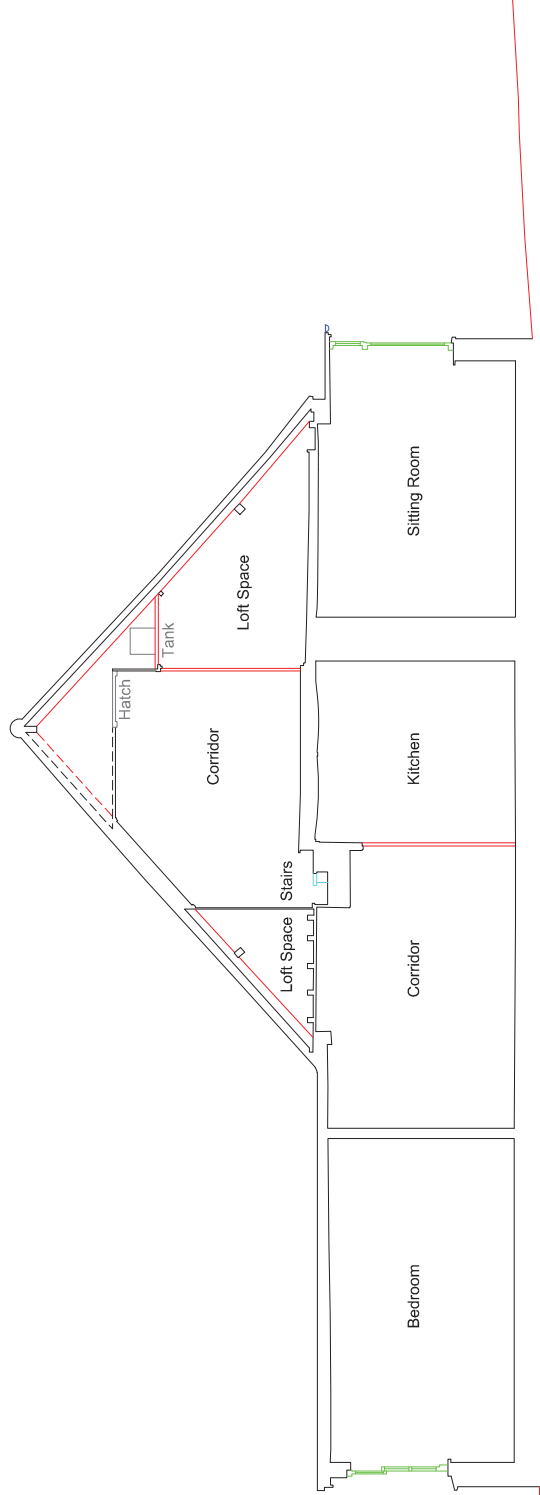

Section 2



NOTES:
SURVEY IS BASED ON OS GRID SYSTEM
ORIGINATING FROM STATION 1 & 822
@ E 509585.155, N 102459.776, RL 8.822

- LAYER INFORMATION**
- Green: Walls
 - Dark Blue: Roofs
 - Light Blue: Windows
 - Grey: Doors
 - Red: Radiators
 - Yellow: Stairs
 - Orange: Porches
 - White: Ceilings
 - Black: Furniture
 - Light Green: Kitchen Fixtures
 - Dark Green: Plant
 - Light Blue: Cavity
 - Dark Blue: Fence
 - Light Green: Steps


Line types and Symbols

- Building Lines
- Rooflines
- Wall Lines
- Wall Hatching
- Furniture
- Kitchen Fixtures
- Plant
- Cavity
- Fence
- Steps

- Metal
- Spotlevel
- Windows
- Doors
- Radiator
- Sanitary

- Skirt
- Beams
- Skylights
- Ceiling Slope
- Plinths / Platforms
- Stairs

- Skylight
- Slope 1:90 - 2:10
- Plinth 0.50
- Stairs

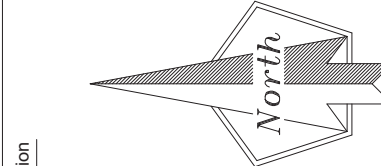

Rev.	Date	Description

Client		Philips Surveyors	
Orientation		Elevations & Sections	
Critical Stations		SE	

Job Title		No1 Greenways Crescent, Ferring, BN12 5EF	
Scale		1:100 @ A1	
Date		19/02/21	
Surveyed by		AR	
Drawing No		011 02 21	
Drawing No		006	
Rev.		-	

