


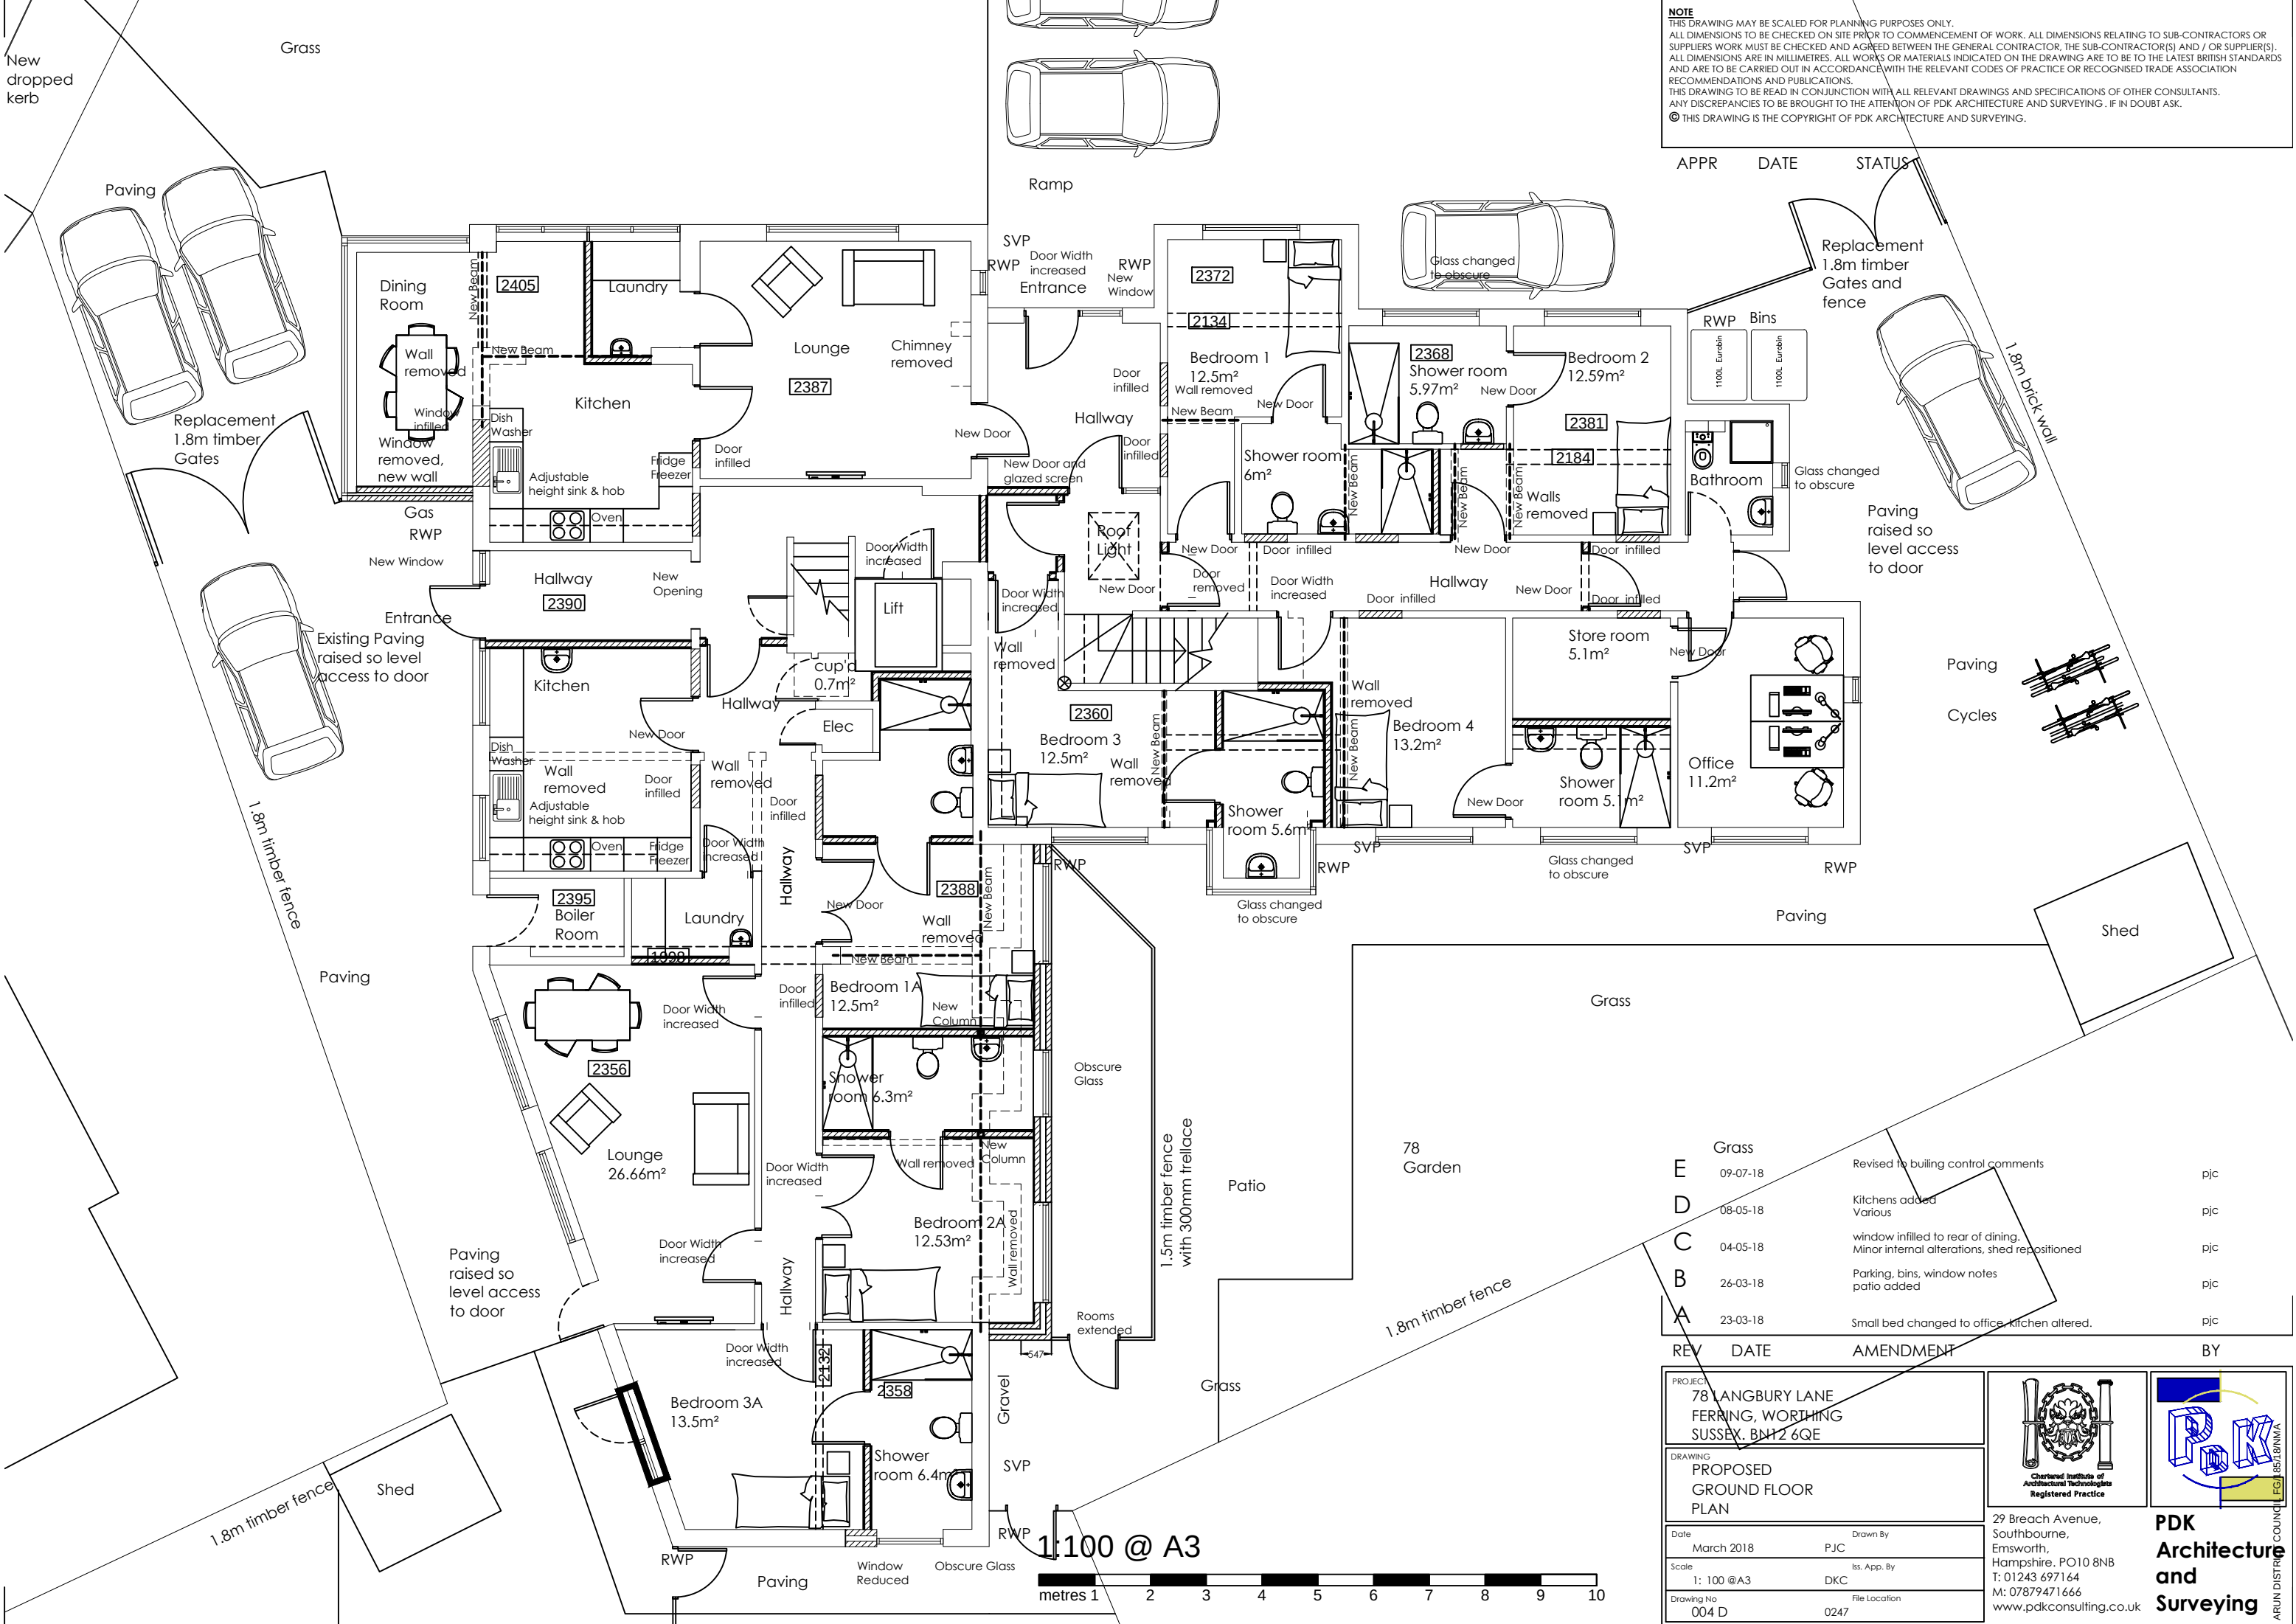

NOTE
THIS DRAWING MAY BE SCALED FOR PLANNING PURPOSES ONLY.
ALL DIMENSIONS RELATING TO SUB-CONTRACTORS OR SUPPLIERS WORK MUST BE CHECKED AND AGREED BETWEEN THE GENERAL CONTRACTOR, THE SUB-CONTRACTOR(S) AND / OR SUPPLIER(S). ALL DIMENSIONS ARE IN MILLIMETRES. ALL WORKS OR MATERIALS INDICATED ON THE DRAWING ARE TO BE TO THE LATEST BRITISH STANDARDS AND ARE TO BE CARRIED OUT IN ACCORDANCE WITH THE RELEVANT CODES OF PRACTICE OR RECOGNISED TRADE ASSOCIATION RECOMMENDATIONS AND PUBLICATIONS.
THIS DRAWING TO BE READ IN CONJUNCTION WITH ALL RELEVANT DRAWINGS AND SPECIFICATIONS OF OTHER CONSULTANTS.
ANY DISCREPANCIES TO BE BROUGHT TO THE ATTENTION OF PDK ARCHITECTURE AND SURVEYING. IF IN DOUBT ASK.
© THIS DRAWING IS THE COPYRIGHT OF PDK ARCHITECTURE AND SURVEYING.

APPR DATE STATUS


E	09-07-18	Revised to building control comments	pjc
D	08-05-18	Kitchens added Various	pjc
C	04-05-18	window infilled to rear of dining. Minor internal alterations, shed repositioned	pjc
B	26-03-18	Parking, bins, window notes patio added	pjc
A	23-03-18	Small bed changed to office, kitchen altered.	pjc

REV DATE AMENDMENT BY

PROJECT 78 LANGBURY LANE FERRING, WORTHING SUSSEX. BN12 6QE	
DRAWING PROPOSED GROUND FLOOR PLAN	
Date March 2018	Drawn By PJC
Scale 1: 100 @A3	Iss. App. By DKC
Drawing No 004 D	File Location 0247



29 Breach Avenue,
Southbourne,
Emsworth,
Hampshire, PO10 8NB
T: 01243 697164
M: 07879471666
www.pdkconsulting.co.uk

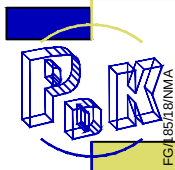

PDK
Architecture
and
Surveying

ARUN DISTRICT COUNCIL