


Notes

1. This drawing must be read in conjunction with all the relevant details for this project.
2. All work is to comply with the current requirements of the Building Regulations and allied legislation.
3. No work is to extend over adjoining properties without express instructions. Adjacent properties and boundaries are shown for indicative illustrative purposes only based on information provided by client and Ordnance Survey.
4. All contractors/sub-contractors must ensure that they have the latest issue drawings and details before commencing work on site.
5. Figured dimensions take preference over scaled drawings. Large scale drawings take preference over smaller scale drawings.
6. All materials are to be used and installed in strict compliance with manufacturers recommendations.
7. Ordnance Survey map reproduced under Crown Copyright Licence No. AR 35177R.

Scale: 1:100

 

A		
	DATE	REVISIONS



Client **MR & MRS M JENKINS**

Job Title

ELM LODGE
TAMARISK WAY
FERRING
WORTHING
WEST SUSSEX
BN12 5ER

Drawing Title

EXISTING SITE PLAN

Scale	At
1:100.	AI



Date	OCTOBER 2018	Drawn By	KAJ.
------	--------------	----------	------

Drawing Number	Revision
694/01.	



Notes

1. This drawing must be read in conjunction with all the relevant details for this project.
2. All work is to comply with the current requirements of the Building Regulations and allied legislation.
3. No work is to extend over adjoining properties without express instructions. Adjacent properties and boundaries are shown for indicative illustrative purposes only based on information provided by client and Ordnance Survey.
4. All contractors/sub-contractors must ensure that they have the latest issue drawings and details before commencing work on site.
5. Figured dimensions take preference over scaled drawings. Large scale drawings take preference over smaller scale drawings.
6. All materials are to be used and installed in strict compliance with manufacturers recommendations.
7. Ordnance Survey map reproduced under Crown Copyright Licence No. AR 35177R.

 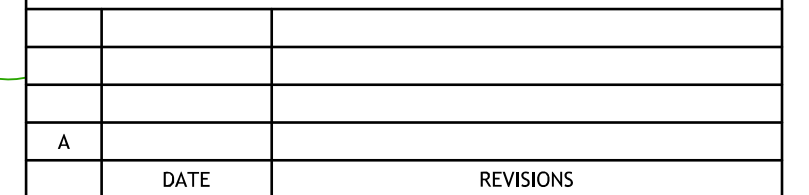

Job Title

ELM LODGE
TAMARISK WAY
FERRING
WORTHING
WEST SUSSEX
BN12 5ER


Drawing Title


EXISTING GROUND FLOOR
AND PART SITE PLAN

Scale	At
1:50.	Al


Date	OCTOBER 2018	Drawn By	KAJ.
------	--------------	----------	------

Drawing Number	Revision
694/02.	

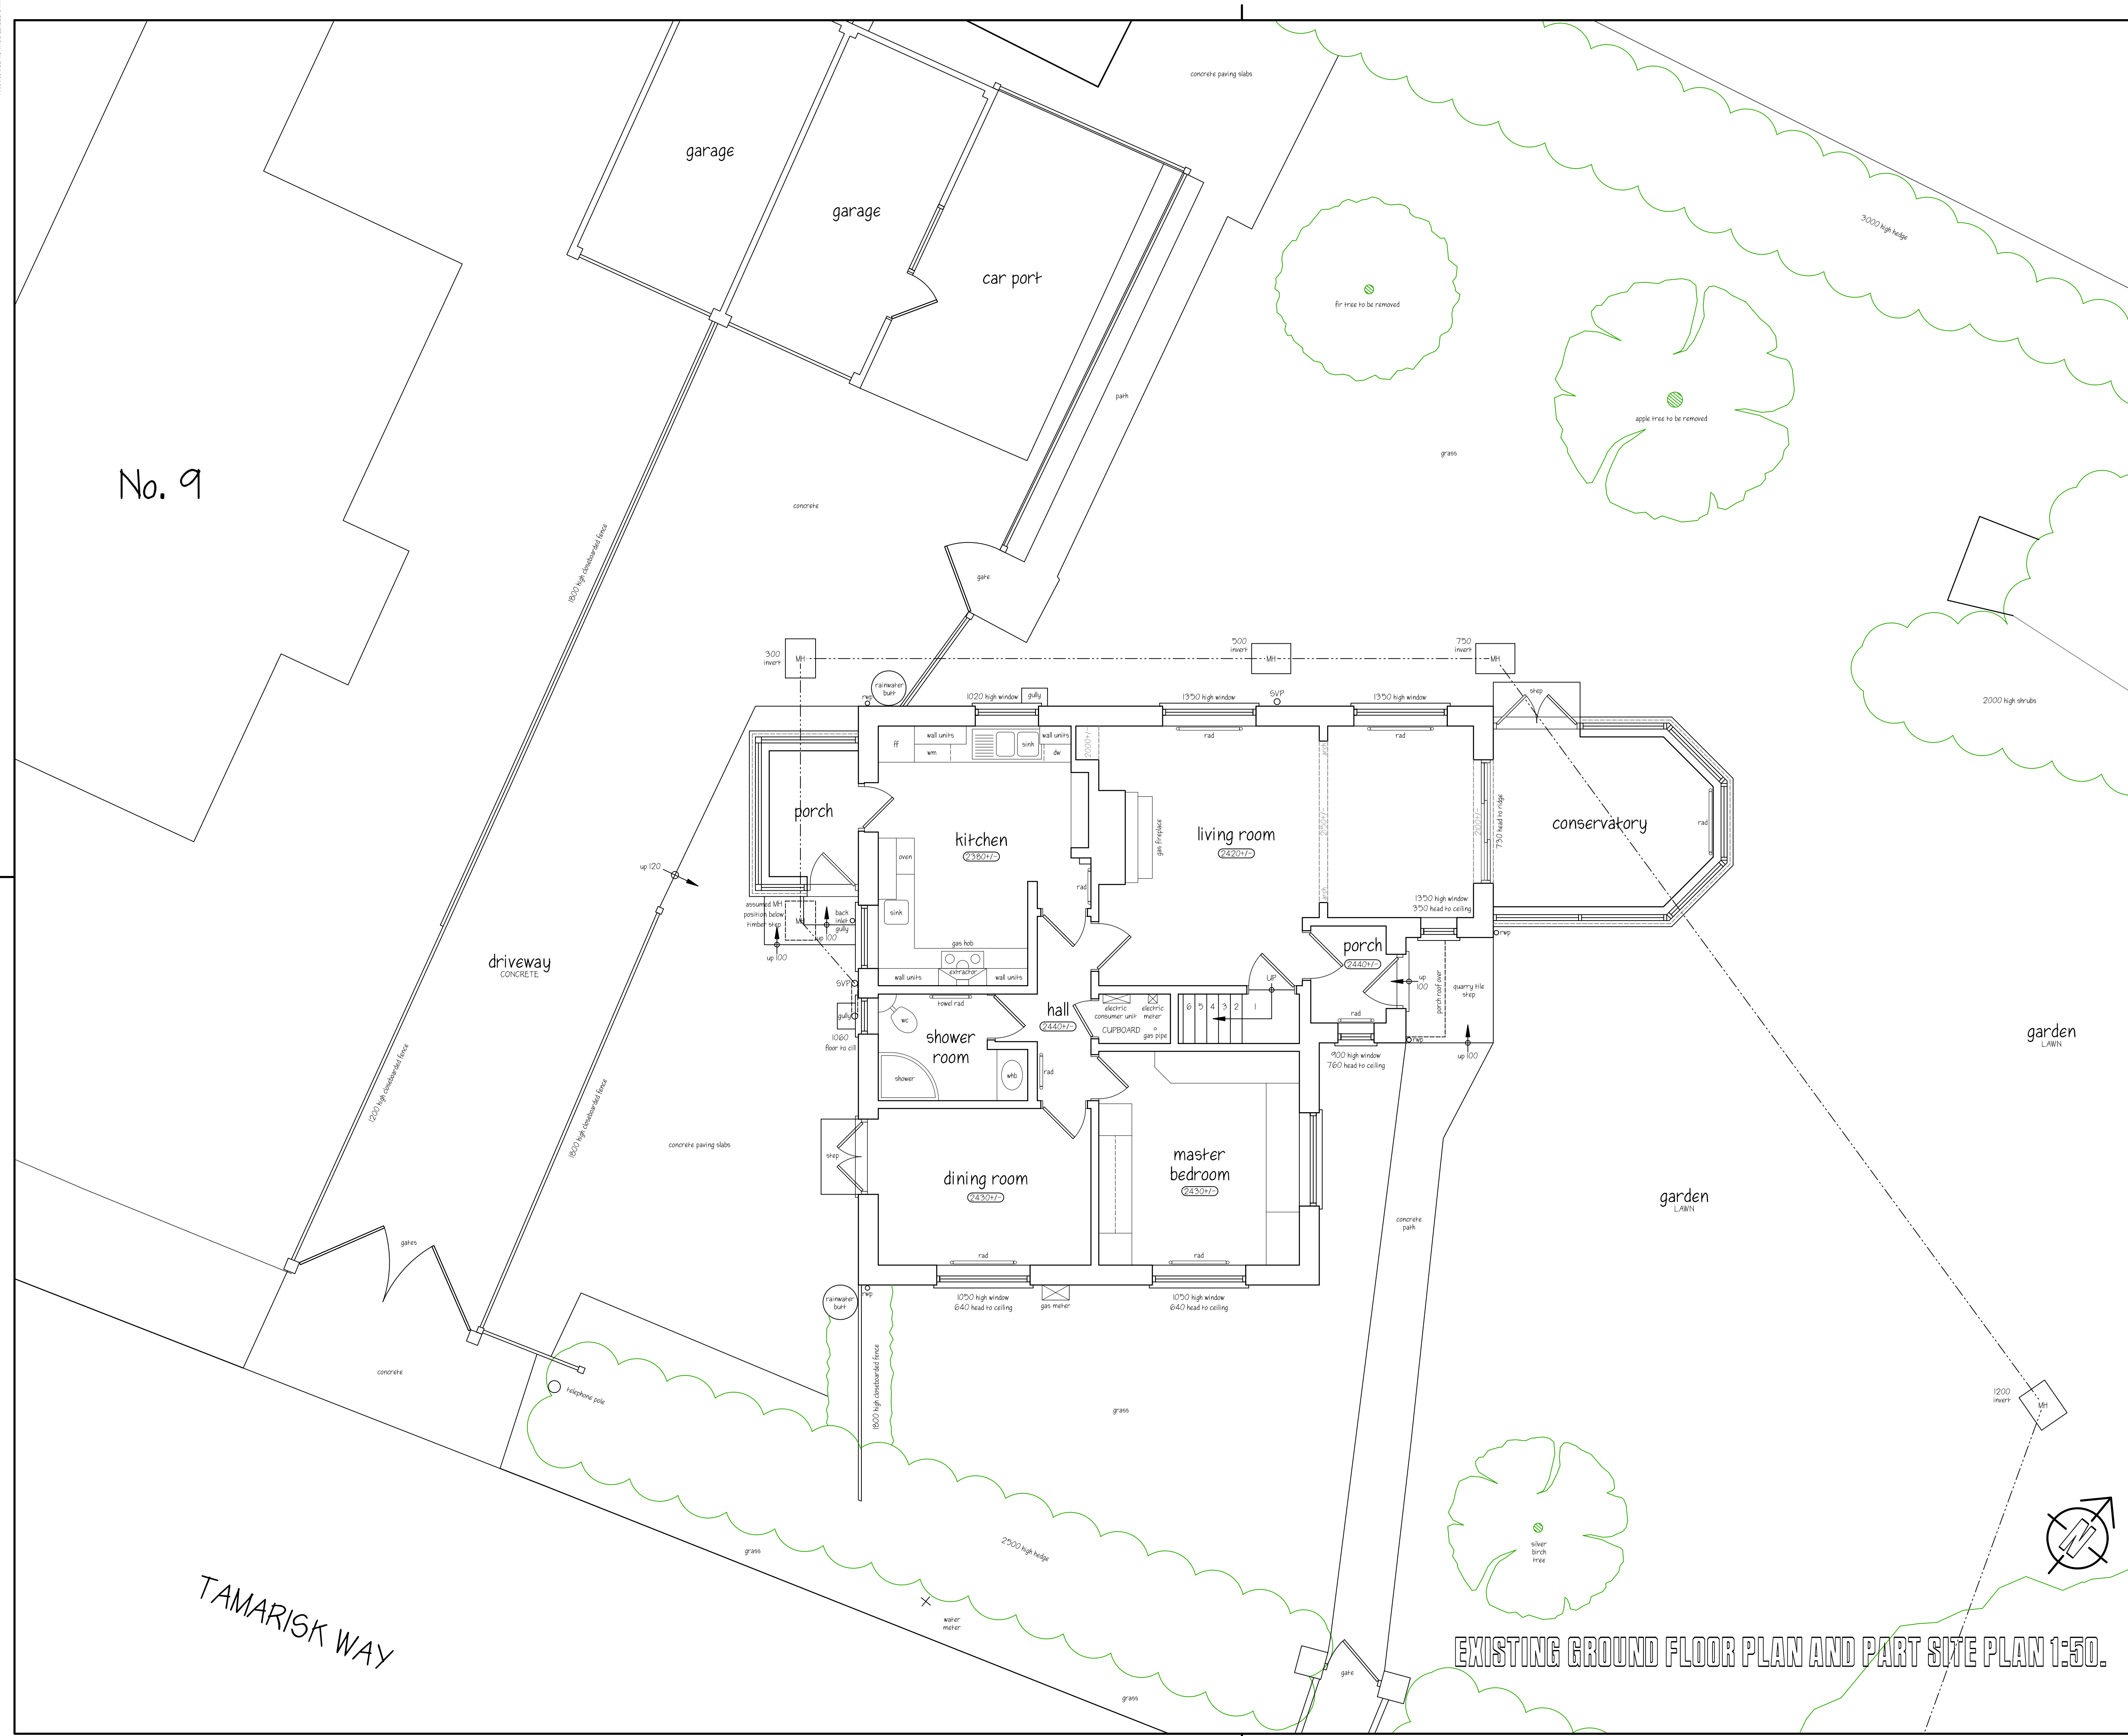

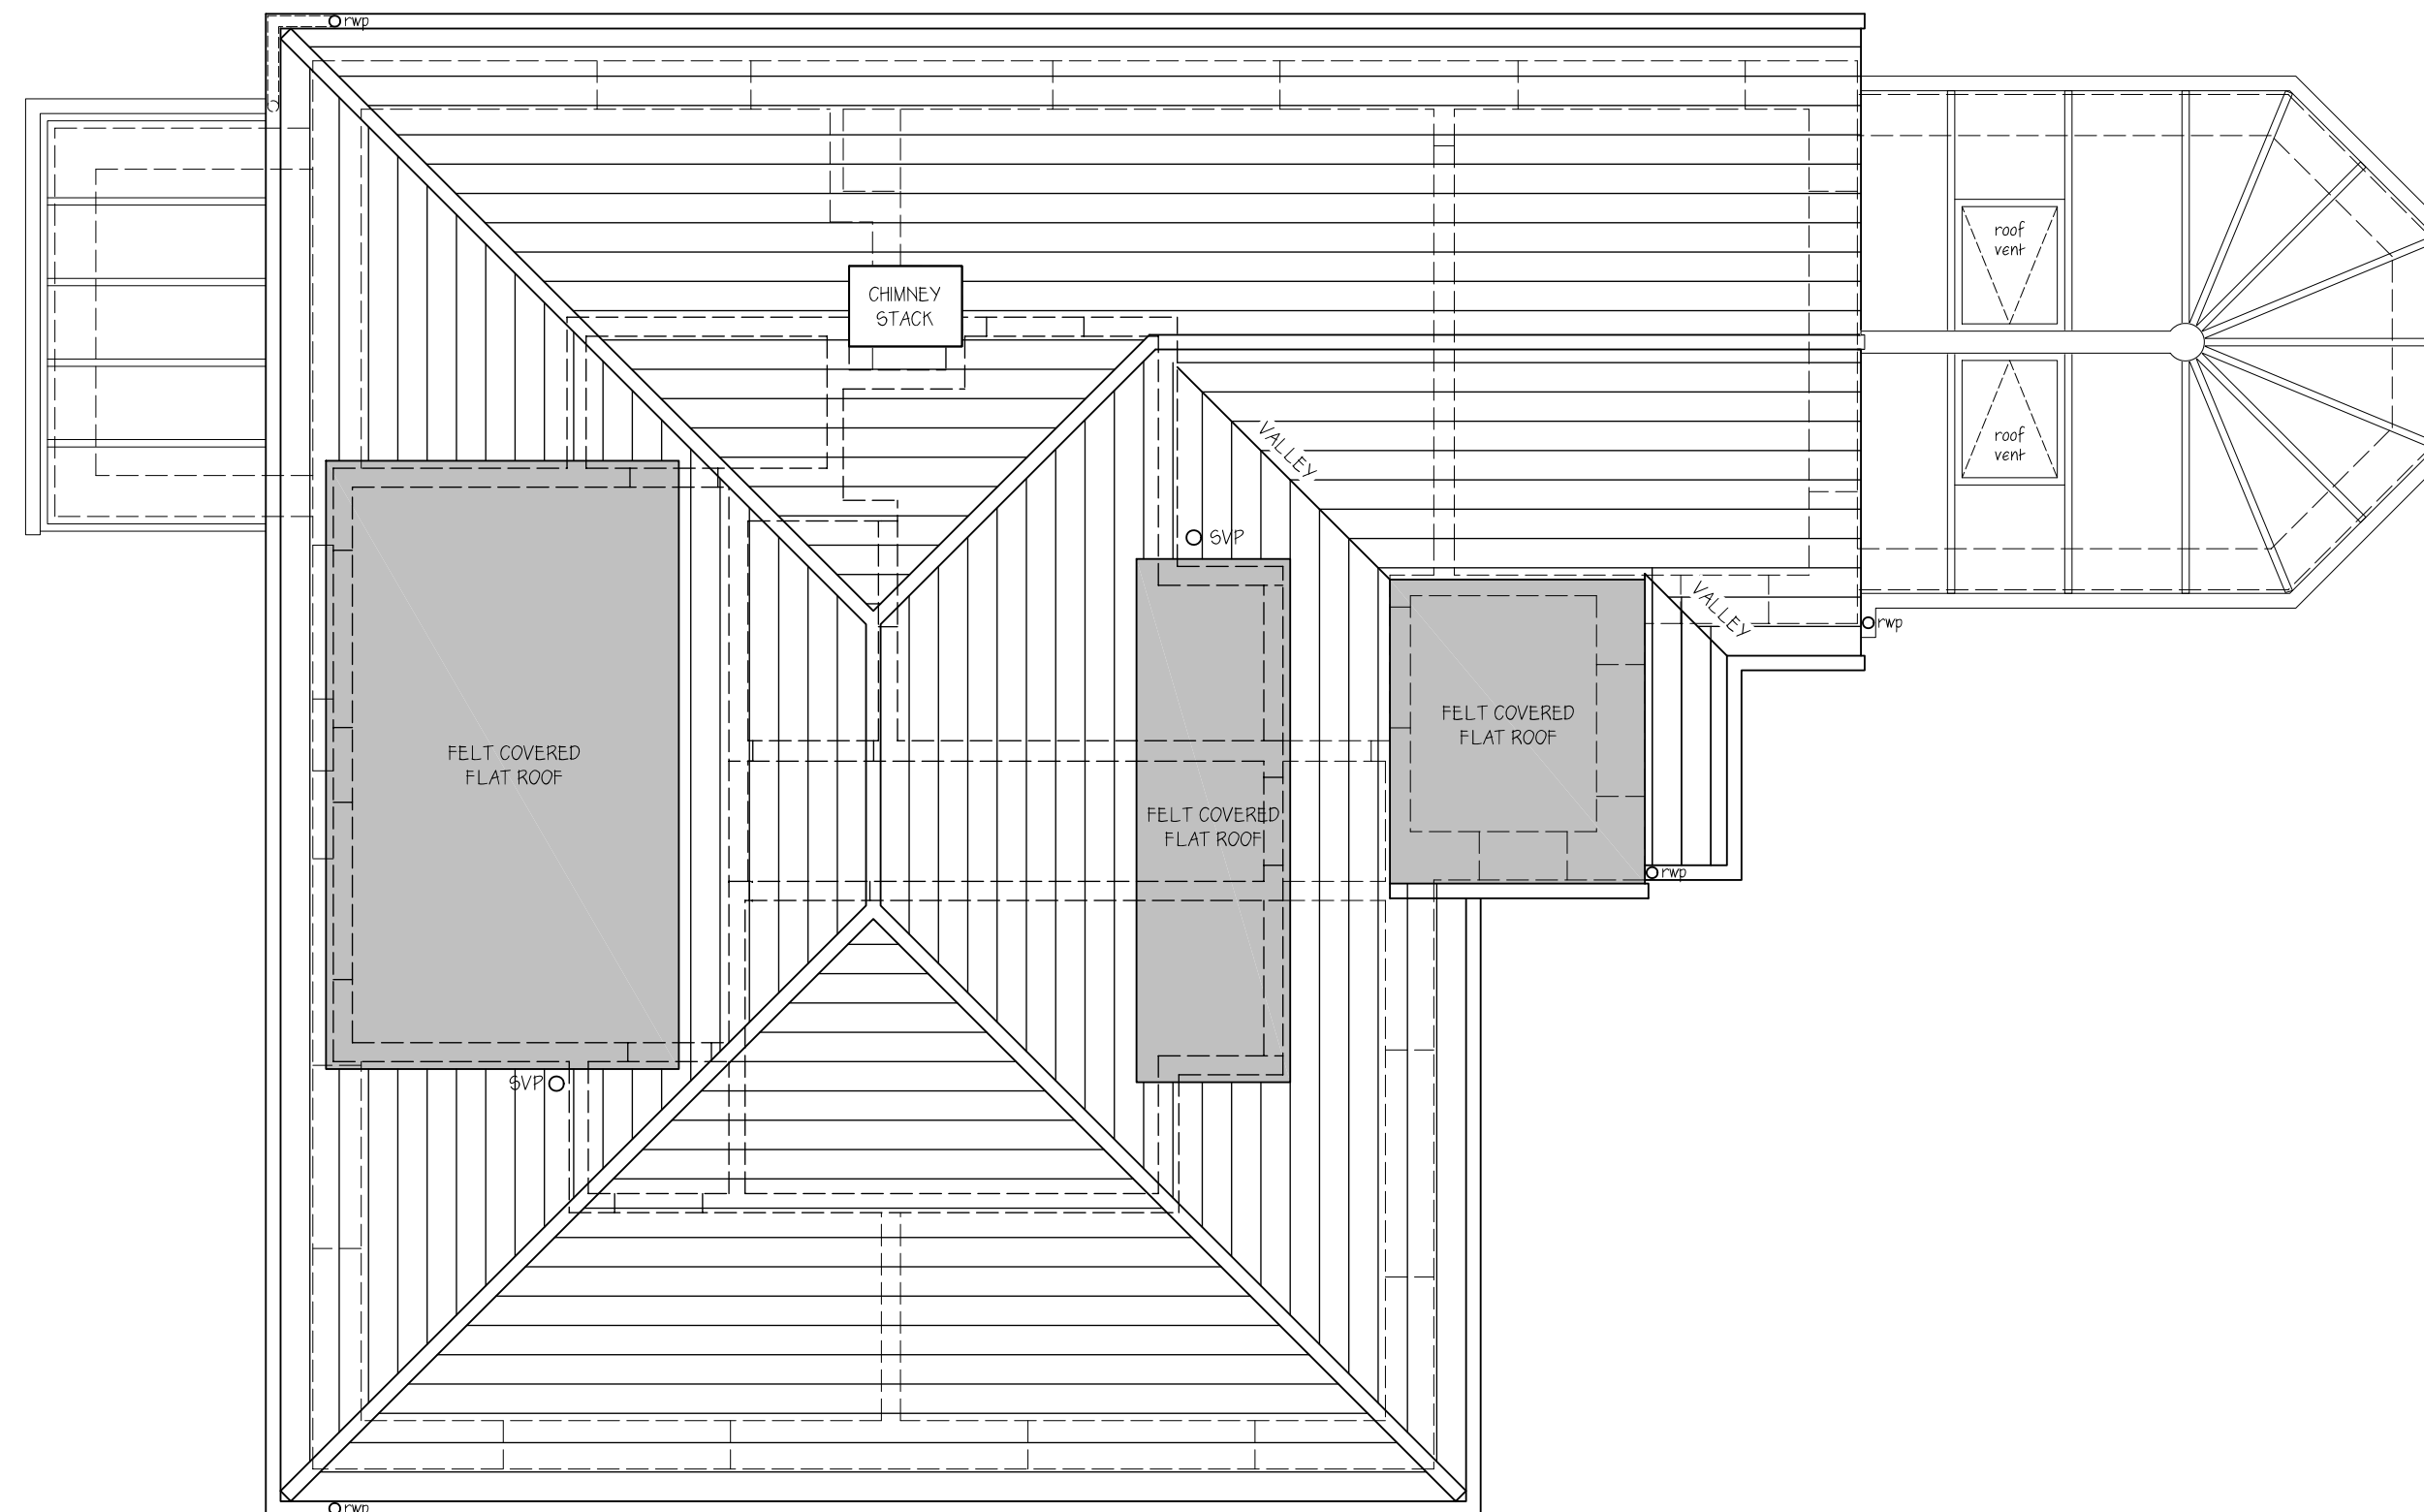



EXISTING ROOF PLAN 1:50.

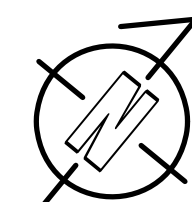

Drawing Number	Revision
694/03.	

Notes

1. This drawing must be read in conjunction with all the relevant details for this project.
2. All work is to comply with the current requirements of the Building Regulations and allied legislation.
3. No work is to extend over adjoining properties without express instructions. Adjacent properties and boundaries are shown for indicative illustrative purposes only based on information provided by client and Ordnance Survey.
4. All contractors/sub-contractors must ensure that they have the latest issue drawings and details before commencing work on site.
5. Figured dimensions take preference over scaled drawings. Large scale drawings take preference over smaller scale drawings.
6. All materials are to be used and installed in strict compliance with manufacturers recommendations.
7. Ordnance Survey map reproduced under Crown Copyright Licence No. AR 35177R.

 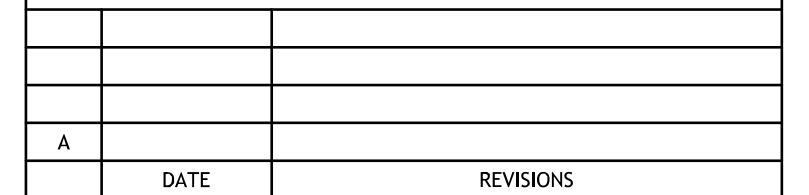

Job Title

ELM LODGE
TAMARISK WAY
FERRING
WORTHING
WEST SUSSEX
BN12 5ER

Drawing Title

EXISTING SIDE AND FRONT
ELEVATIONS

Scale	At
1:50.	AI

Date	OCTOBER 2018	Drawn By	KAJ.
------	--------------	----------	------

Drawing Number	Revision
694/04.	





NO. 9
TAMARISK
WAY



A



Job Title

ELM LODGE
TAMARISK WAY
FERRING
WORTHING
WEST SUSSEX
BN12 5ER

Drawing Number	Revision
694/05.	

Contractor/Clients must verify all dimensions on site before setting out, commencing work or making any drawings. If in doubt, ask.

This drawing and design is copyright and should not be reproduced without consent.

© Copyright (Malcolm Jenkins Associates)

Notes

1. This drawing must be read in conjunction with all the relevant details for this project.
2. All work is to comply with the current requirements of the Building Regulations and allied legislation.
3. No work is to extend over adjoining properties without express instructions. Adjacent properties and boundaries are shown for indicative illustrative purposes only based on information provided by client and Ordnance Survey.
4. All contractors/sub-contractors must ensure that they have the latest issue drawings and details before commencing work on site.
5. Figured dimensions take preference over scaled drawings. Large scale drawings take preference over smaller scale drawings.
6. All materials are to be used and installed in strict compliance with manufacturers recommendations.
7. Ordnance Survey map reproduced under Crown Copyright Licence No. AR 35177R.

denotes new walls
denotes walls to be removed

Scale: 1:100
0 1m 2m 3m 4m 5m 6m 7m 8m

DATE	REVISIONS



Client MR & MRS M JENKINS

Job Title ELM LODGE
TAMARISK WAY
FERRING
WORTHING
WEST SUSSEX
BN12 5ER

Drawing Title
PROPOSED SITE PLAN


Scale 1:100, At A1


Date OCTOBER 2018 Drawn By KAJ.

Drawing Number 694/06, Revision



PROPOSED SITE PLAN 1:100.

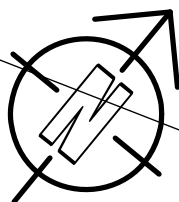

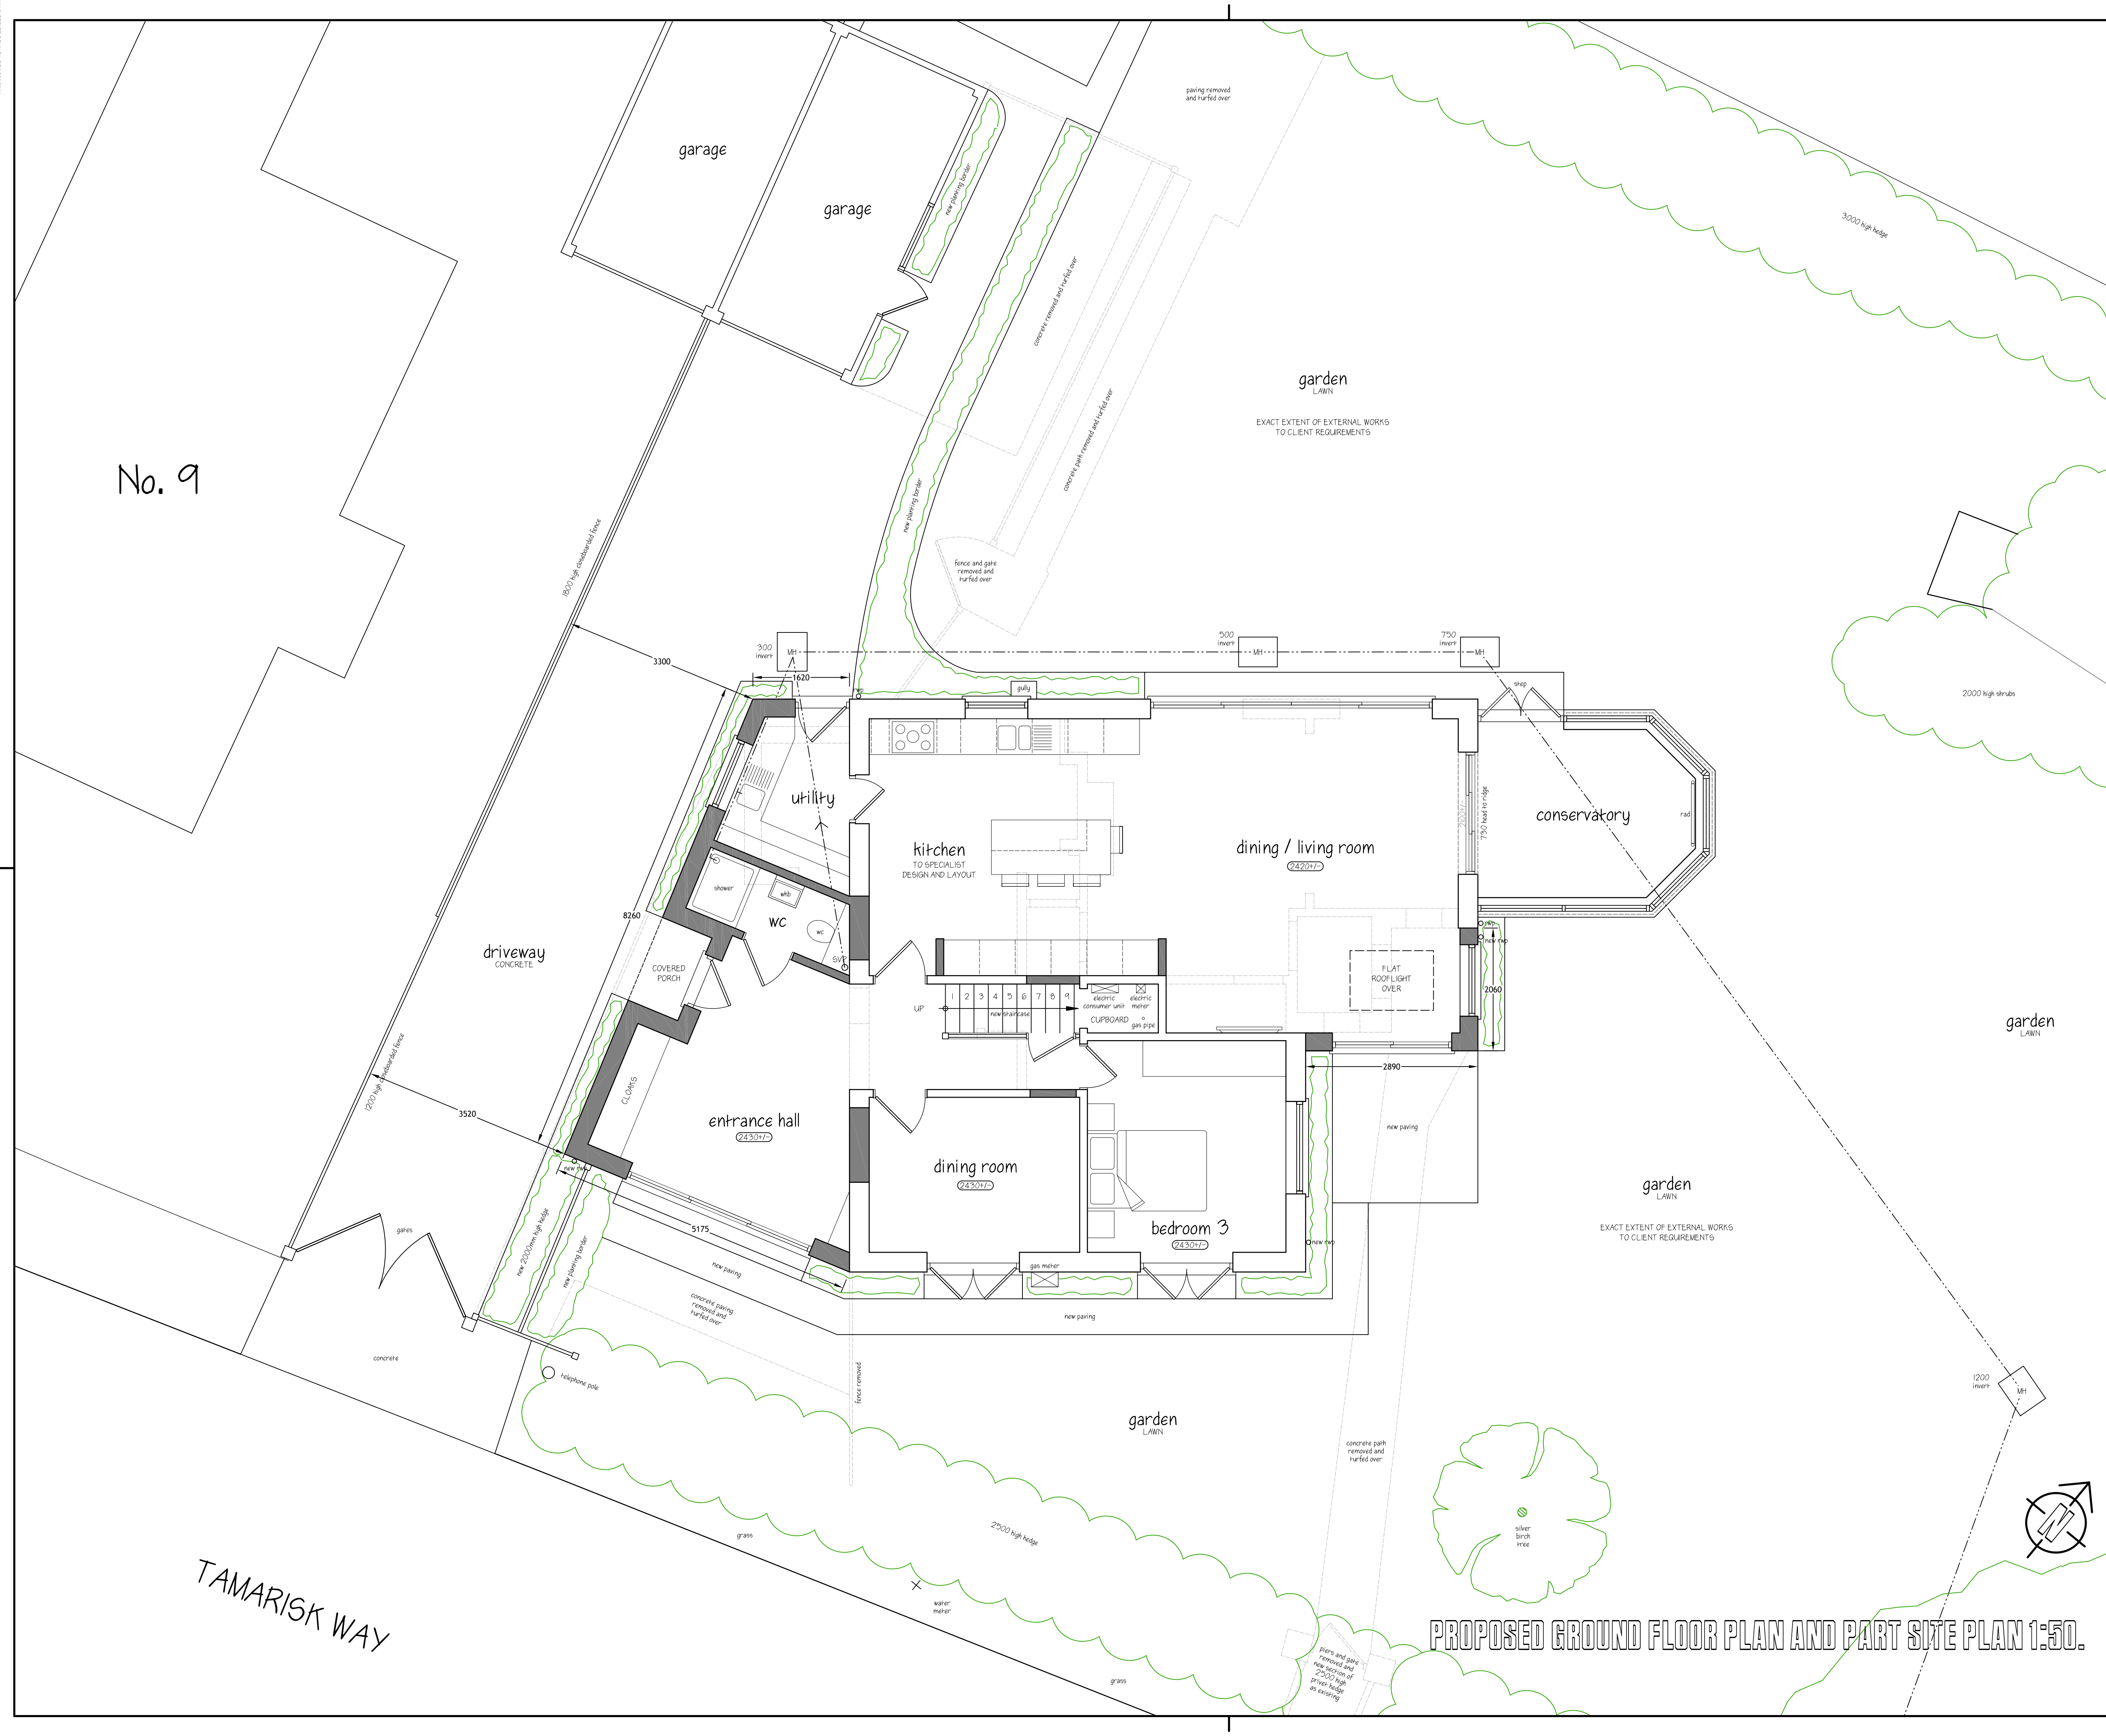

Contractor/Clients must verify all dimensions on site before setting out, commencing work or making any drawings. If in doubt, ask.

This drawing and design is copyright and should not be reproduced without consent.

© Copyright (Malcolm Jenkins Associates)

Notes

- This drawing must be read in conjunction with all the relevant details for this project.
- All work is to comply with the current requirements of the Building Regulations and allied legislation.
- No work is to extend over adjoining properties without express instructions. Adjacent properties and boundaries are shown for indicative illustrative purposes only based on information provided by client and Ordnance Survey.
- All contractors/sub-contractors must ensure that they have the latest issue drawings and details before commencing work on site.
- Figured dimensions take preference over scaled drawings. Large scale drawings take preference over smaller scale drawings.
- All materials are to be used and installed in strict compliance with manufacturers recommendations.
- Ordnance Survey map reproduced under Crown Copyright Licence No. AR 35177R.

denotes new walls

denotes walls to be removed

Scale: 1:50

0 0.2 0.4 0.6 0.8 1m 1.5 2m 2.5 3m 3.5 4m

	DATE	REVISIONS
A		

MALCOLM JENKINS ASSOCIATES

CHARTERED ARCHITECTS

96 - 98 HIGH STREET, SHEPPERTON, MIDDLESEX
TEL: 01932 225344 ■ TW17 9BB ■ FAX: 01932 232441
info@malcolmjenkins.co.uk

Client

MR & MRS M JENKINS

Job Title

ELM LODGE
TAMARISK WAY
FERRING
WORTHING
WEST SUSSEX
BN12 5ER

Drawing Title

PROPOSED GROUND FLOOR
AND PART SITE PLAN

Scale

1:50.

At

AI

Date

OCTOBER 2018

Drawn By


KAJ.

Drawing Number


694/07.

Revision

PROPOSED GROUND FLOOR PLAN AND PART SITE PLAN 1:50.

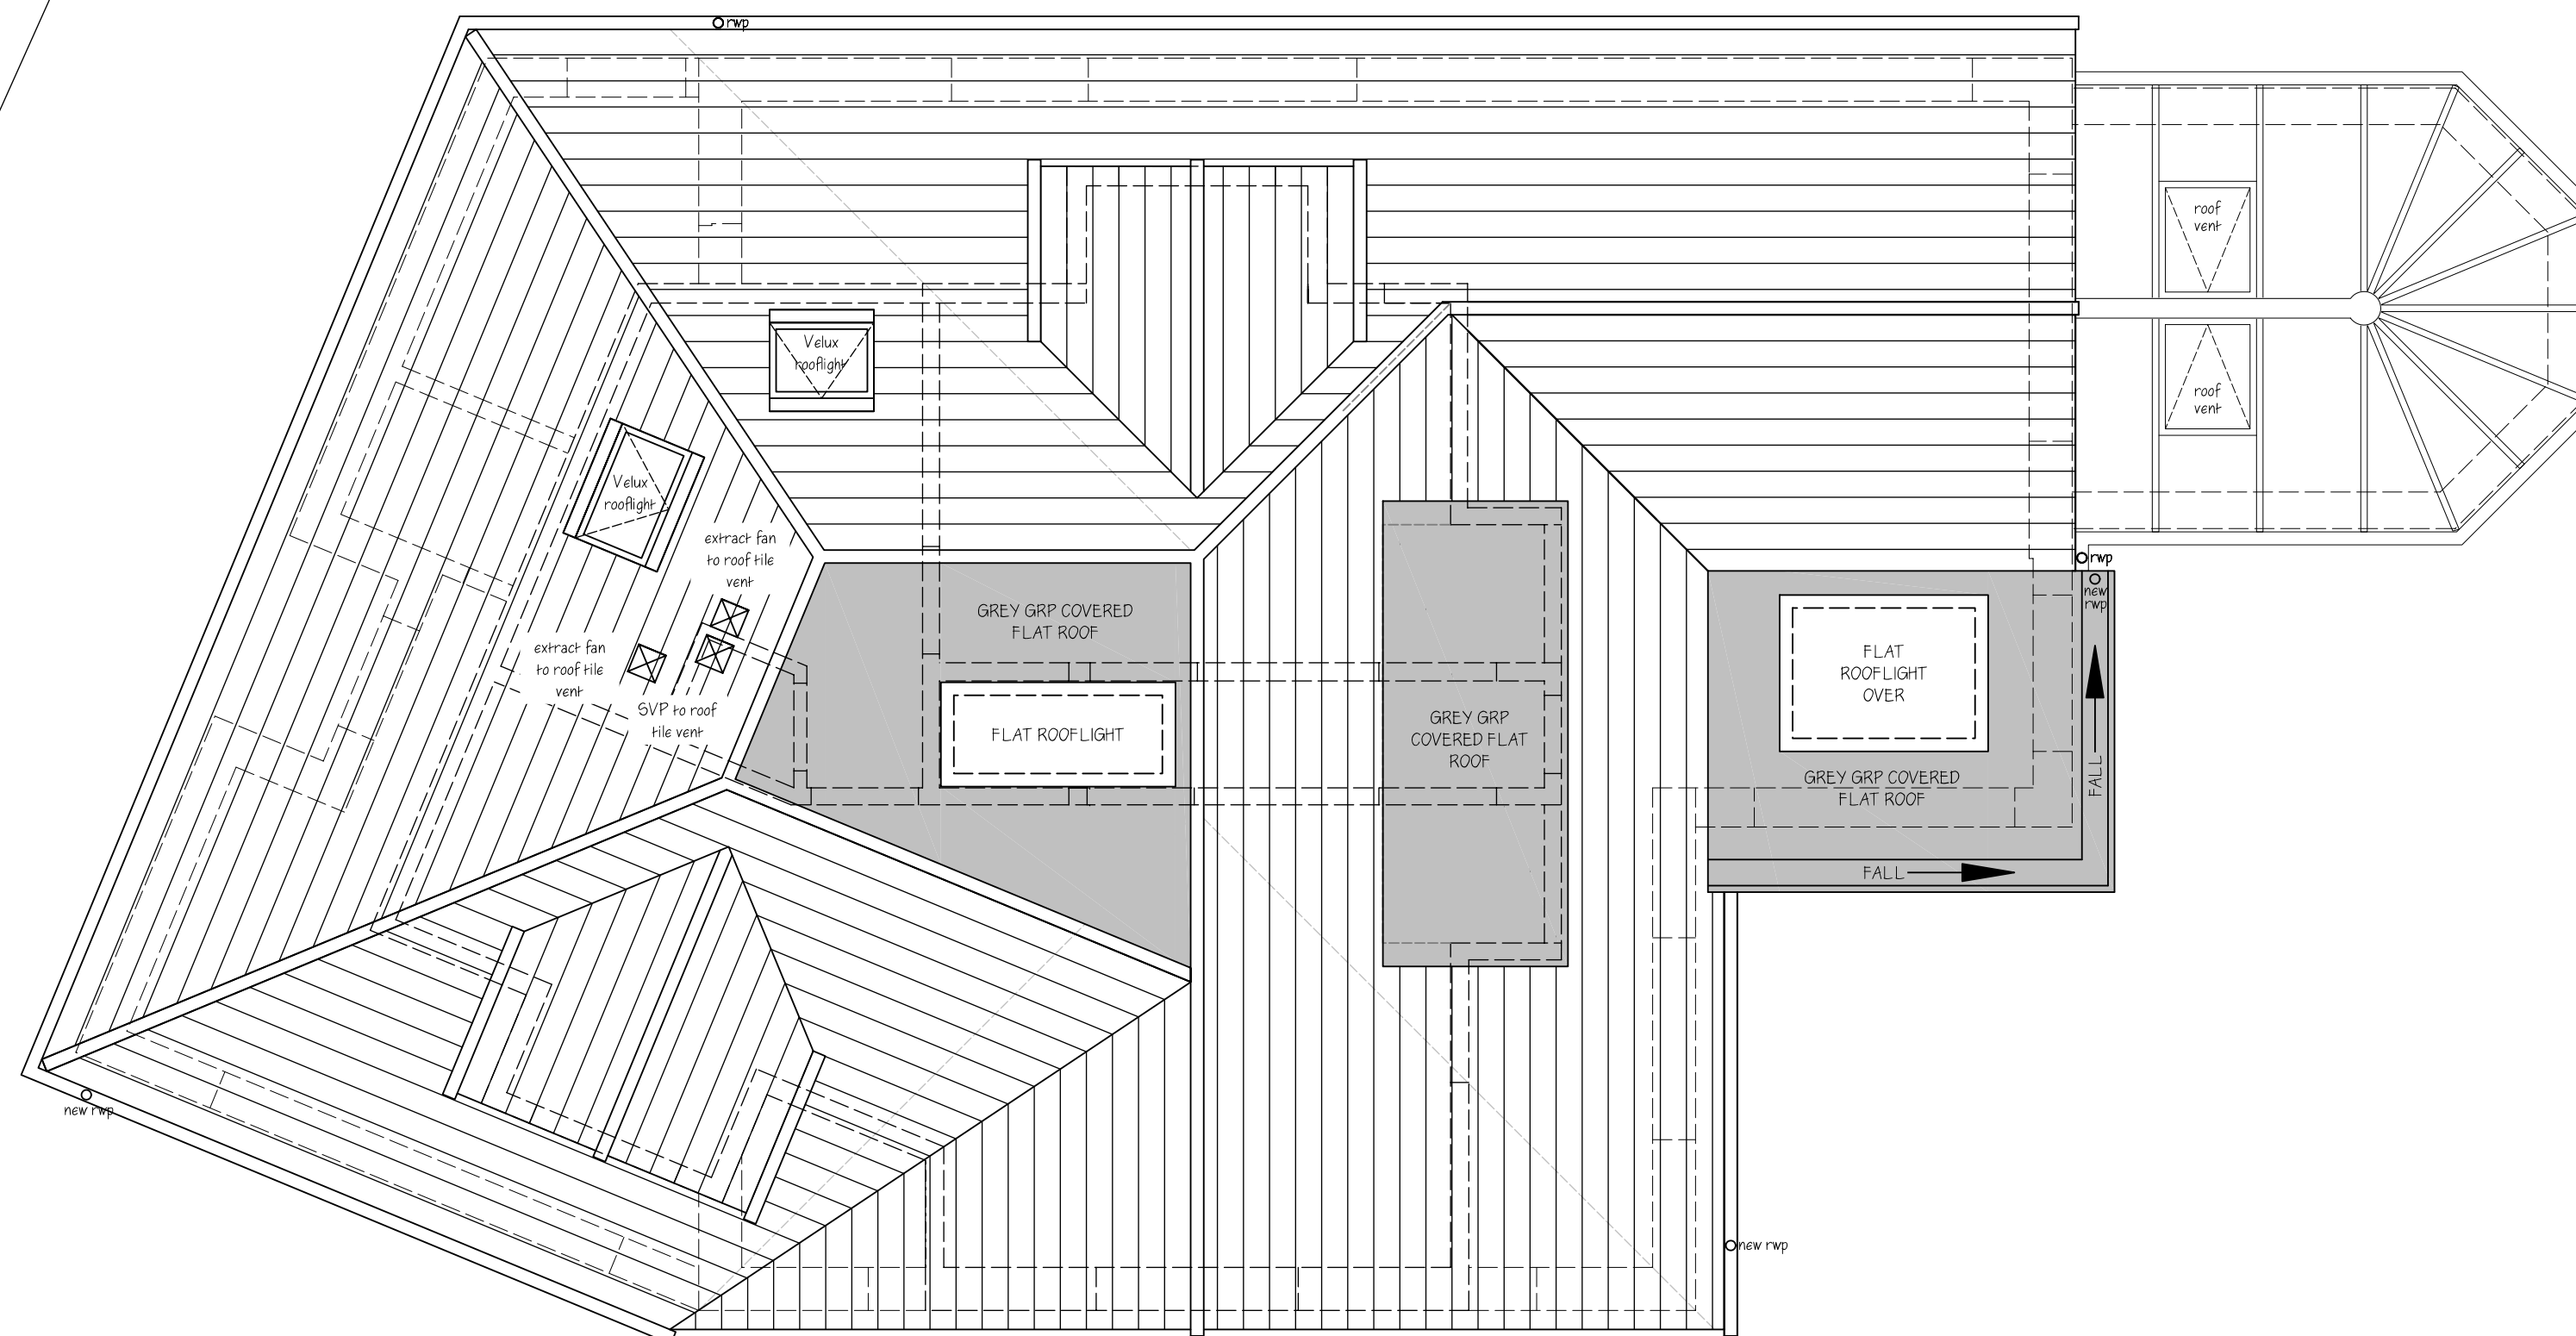

PROPOSED ROOF PLAN 1:50.

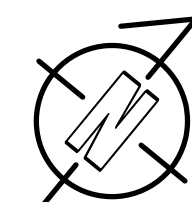

A		
	DATE	REVISIONS

Client MR & MRS M JENKINS

Job Title

ELM LODGE
TAMARISK WAY
FERRING
WORTHING
WEST SUSSEX
BN12 5ER


Drawing Title

PROPOSED FIRST FLOOR
AND ROOF PLANS


Scale	At
1:50.	AI

Date	OCTOBER 2018	Drawn By	KAJ.
------	--------------	----------	------

Drawing Number	Revision
694/08.	

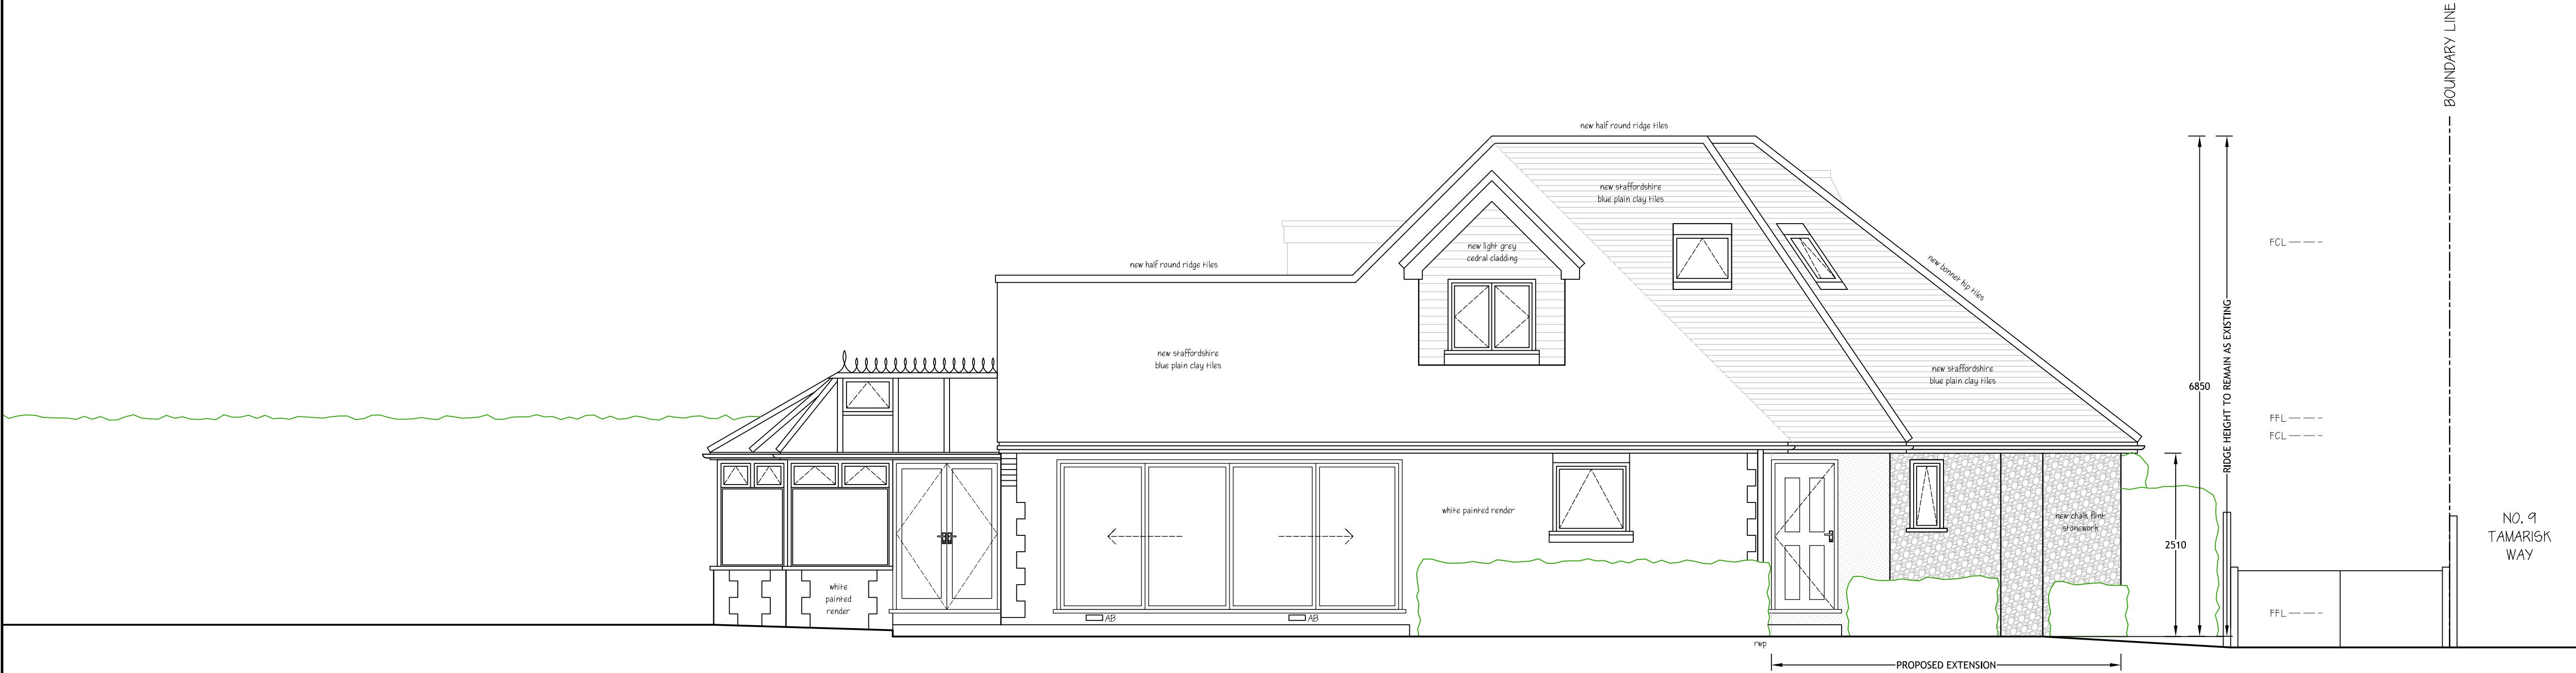

PROPOSED NORTH WEST (REAR) ELEVATION 1:50.

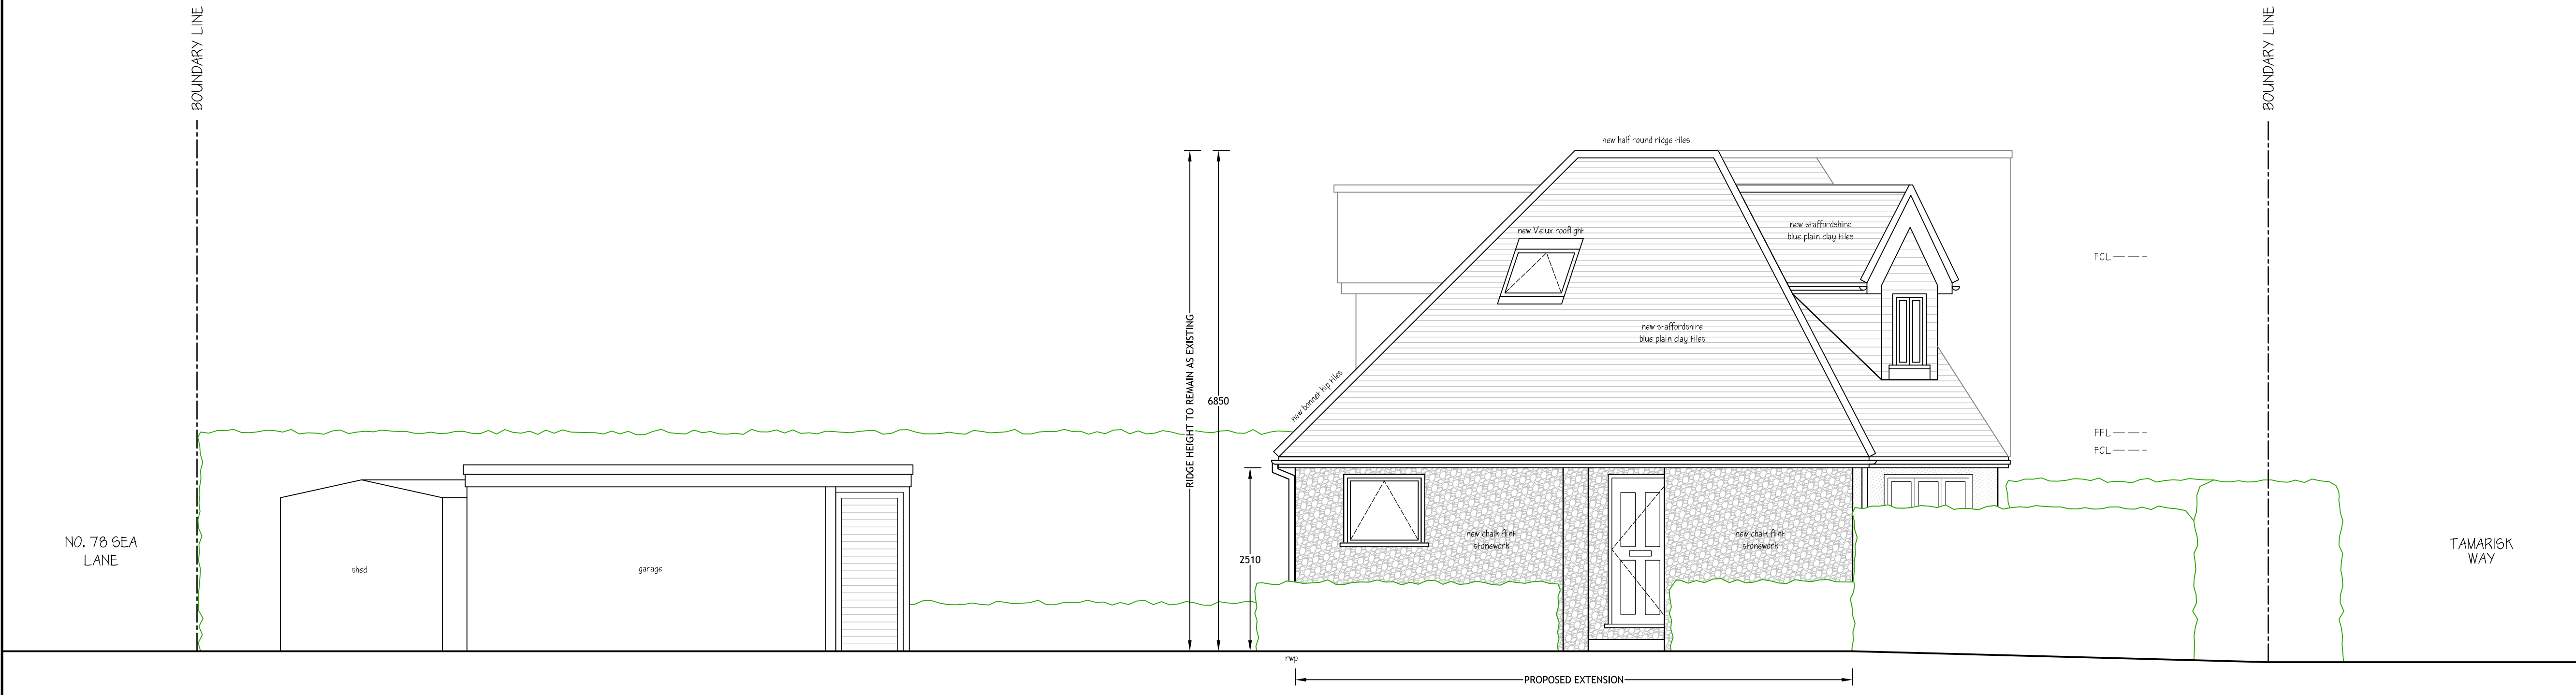

PROPOSED SOUTH WEST (SIDE) ELEVATION 1:50.

Contractor/Clients must verify all dimensions on site before setting out, commencing work or making any drawings. If in doubt, ask.

This drawing and design is copyright and should not be reproduced without consent.

© Copyright (Malcolm Jenkins Associates)

Notes

1. This drawing must be read in conjunction with all the relevant details for this project.
2. All work is to comply with the current requirements of the Building Regulations and allied legislation.
3. No work is to extend over adjoining properties without express instructions. Adjacent properties and boundaries are shown for indicative illustrative purposes only based on information provided by client and Ordnance Survey.
4. All contractors/sub-contractors must ensure that they have the latest issue drawings and details before commencing work on site.
5. Figured dimensions take preference over scaled drawings. Large scale drawings take preference over smaller scale drawings.
6. All materials are to be used and installed in strict compliance with manufacturers recommendations.
7. Ordnance Survey map reproduced under Crown Copyright Licence No. AR 35177R.

Scale: 1:50

0 0.2 0.4 0.6 0.8 1m 1.5 2m 2.5 3m 3.5 4m

A		
	DATE	REVISIONS

MALCOLM JENKINS ASSOCIATES

CHARTERED ARCHITECTS

96 - 98 HIGH STREET, SHEPPERTON, MIDDLESEX
TEL: 01932 225344 ■ TW17 9BB ■ FAX: 01932 232441
info@malcolmjenkins.co.uk

Client MR & MRS M JENKINS

Job Title ELM LODGE
TAMARISK WAY
FERRING
WORTHING
WEST SUSSEX
BN12 5ER

Drawing Title PROPOSED SIDE AND REAR
ELEVATIONS

Scale 1:50. At AI

Date OCTOBER 2018 Drawn By KAJ.

Drawing Number 694/10. Revision