


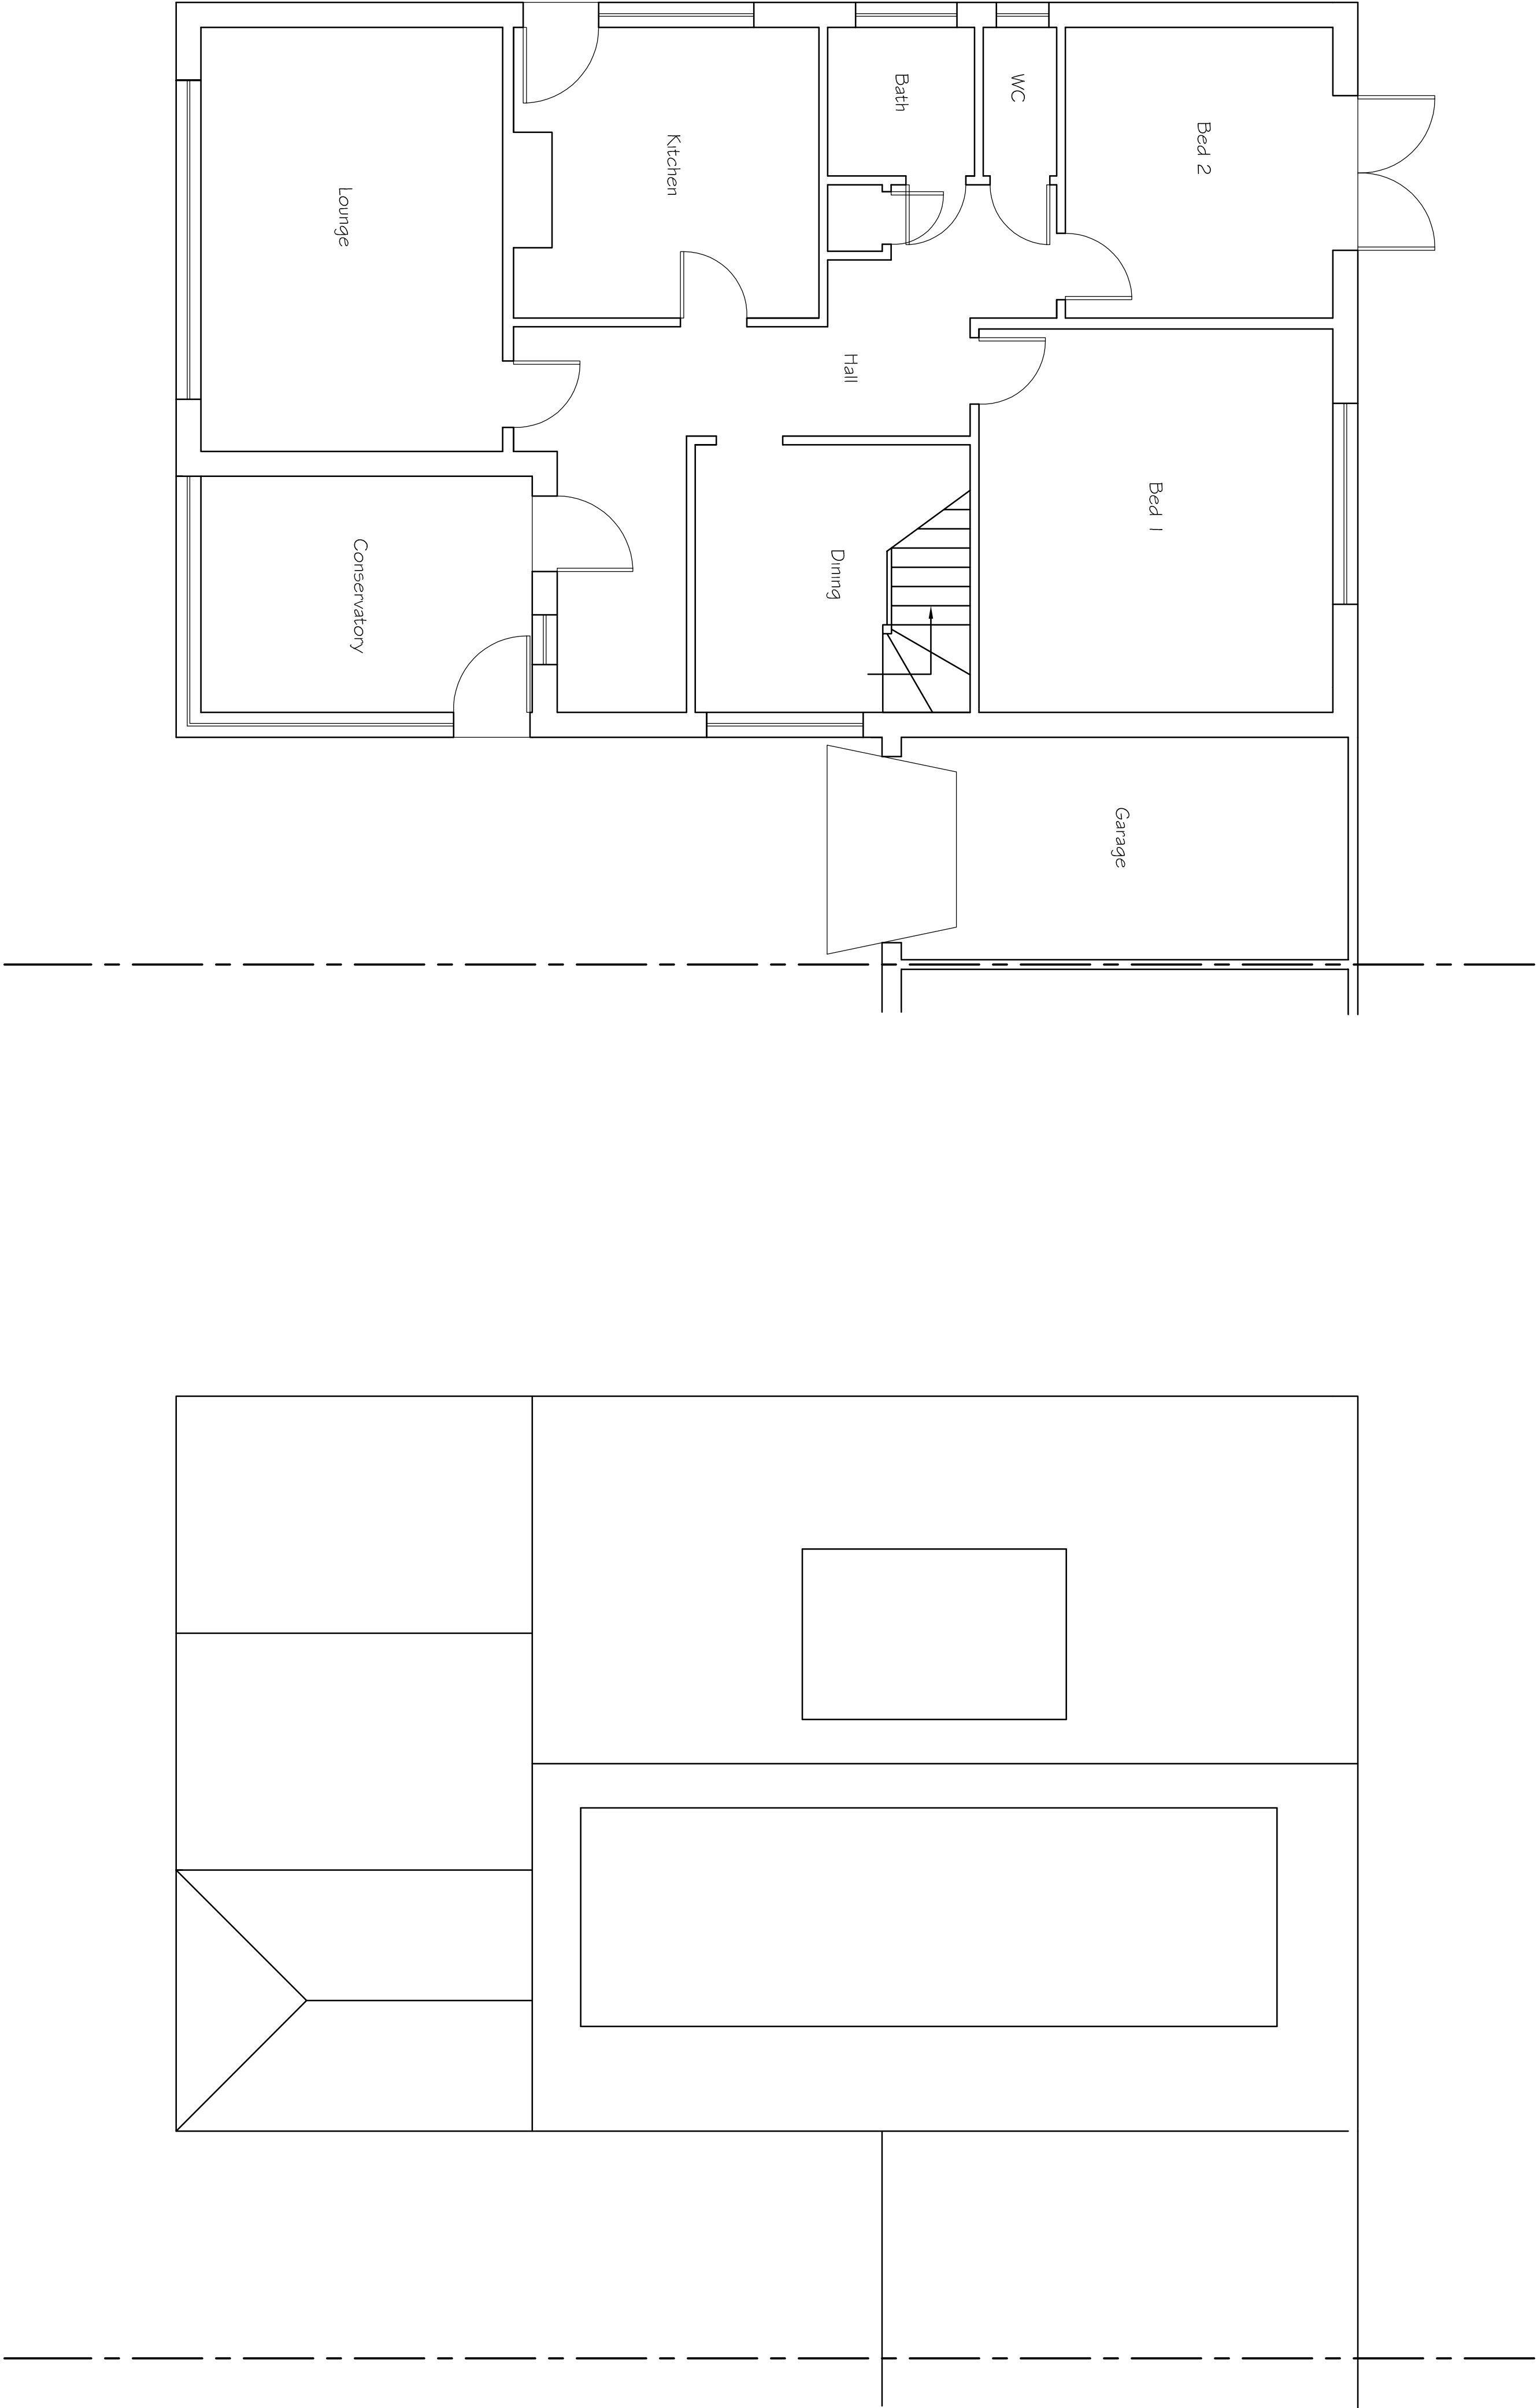
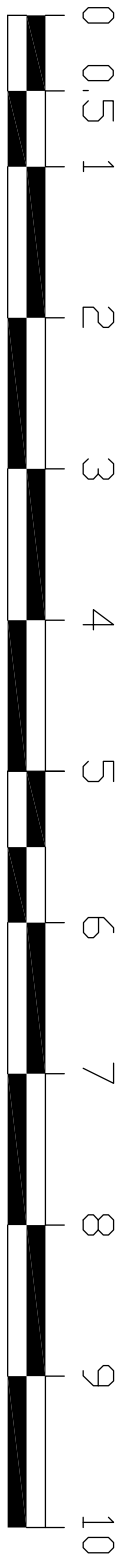


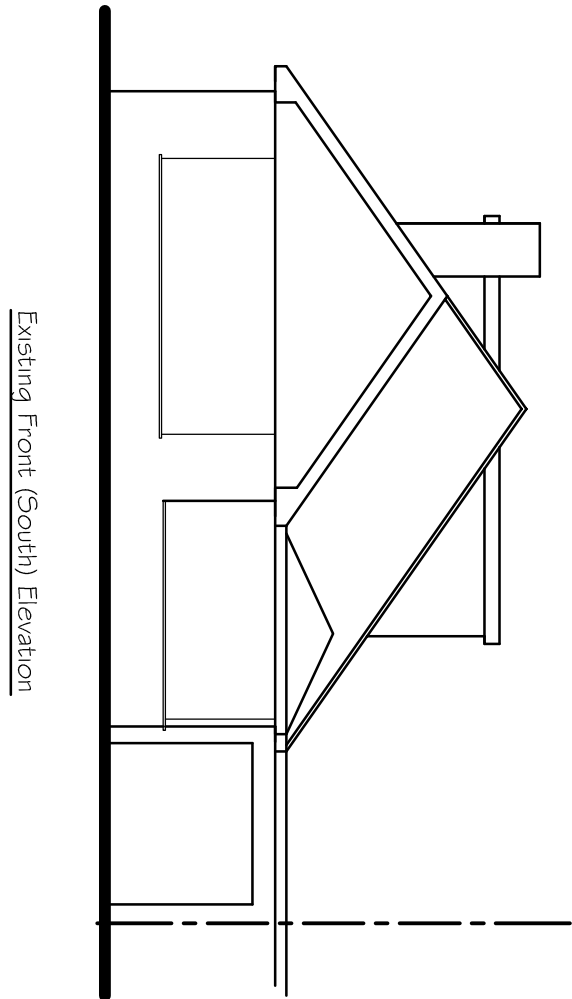

Existing Floor Plan

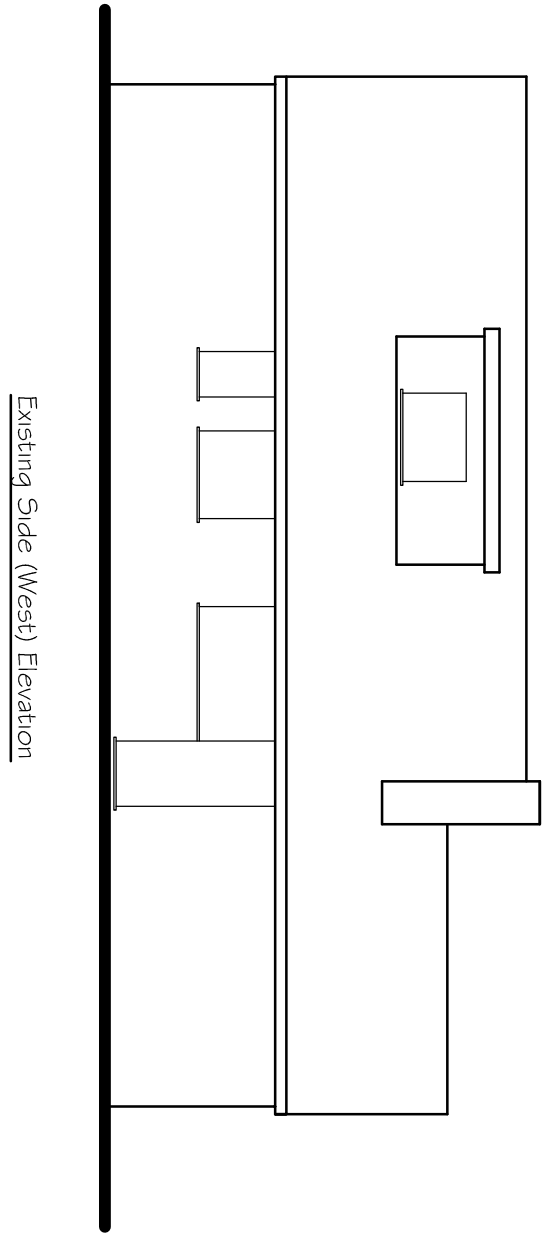

Existing Roof Plan

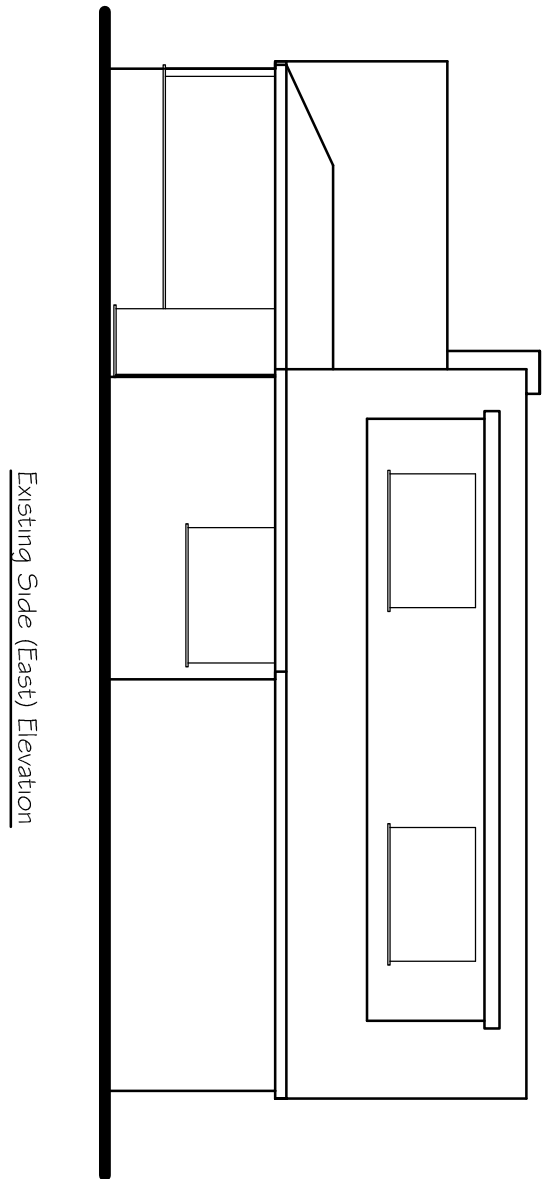

Tony Rogers Building Consultants	
Address: 40 Dawn Crescent, Upper Beeding West Sussex, BN44 3WH	
Telephone: 01903 815225 Fax: 01903 815225	
Rev:	Revision Description:
Date:	
Client: Mr R Shaw	
Address: 4 Chalet Gardens Ferring West Sussex BN12 5PD	
Project: Proposed front extension	
Scale: 1:50 1:100 Paper Size A1	
Date: December 2014	
Drawing No: 14/987/01	
Drawn By: AWR	Revision: