




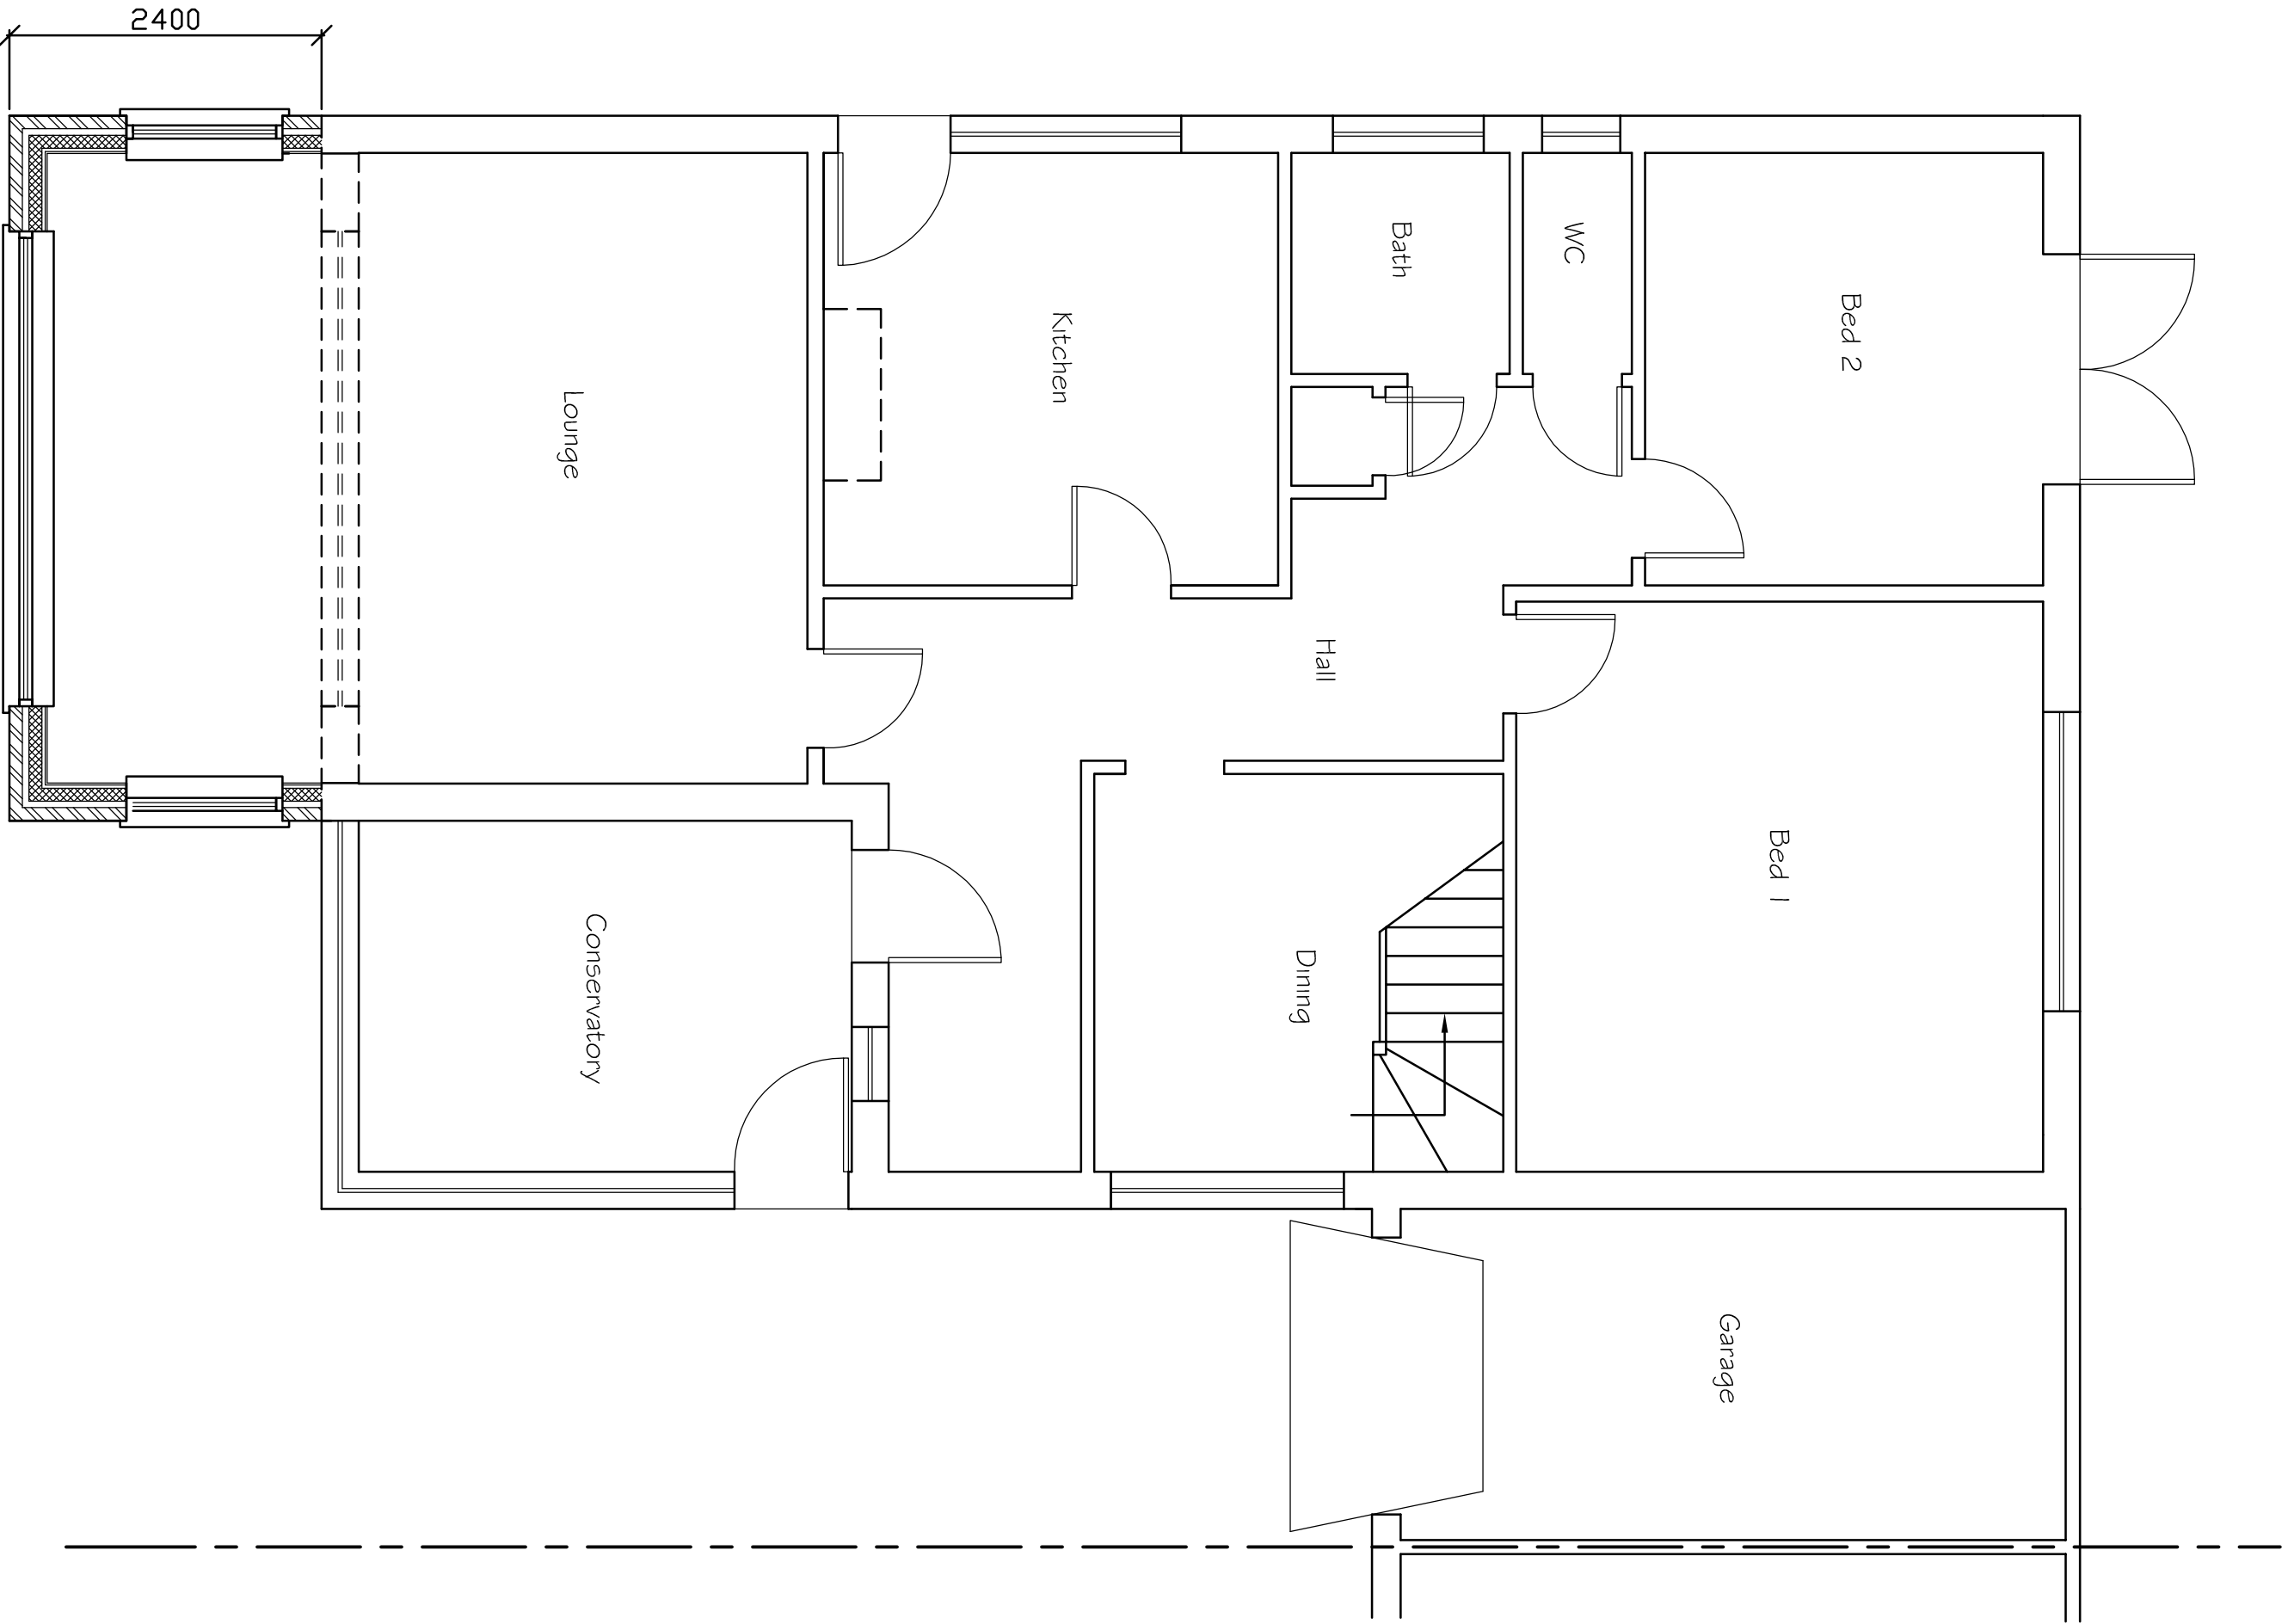


Proposed Floor Plan

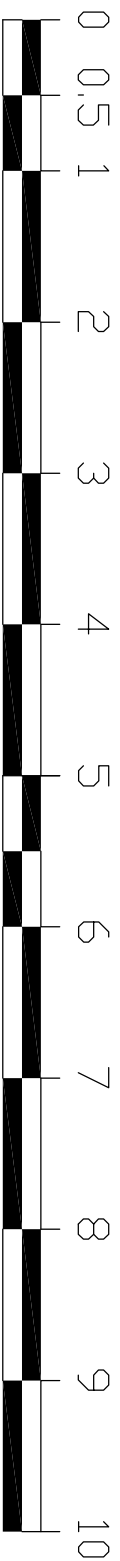


SCALE 1:50

 


Proposed Roof Plan

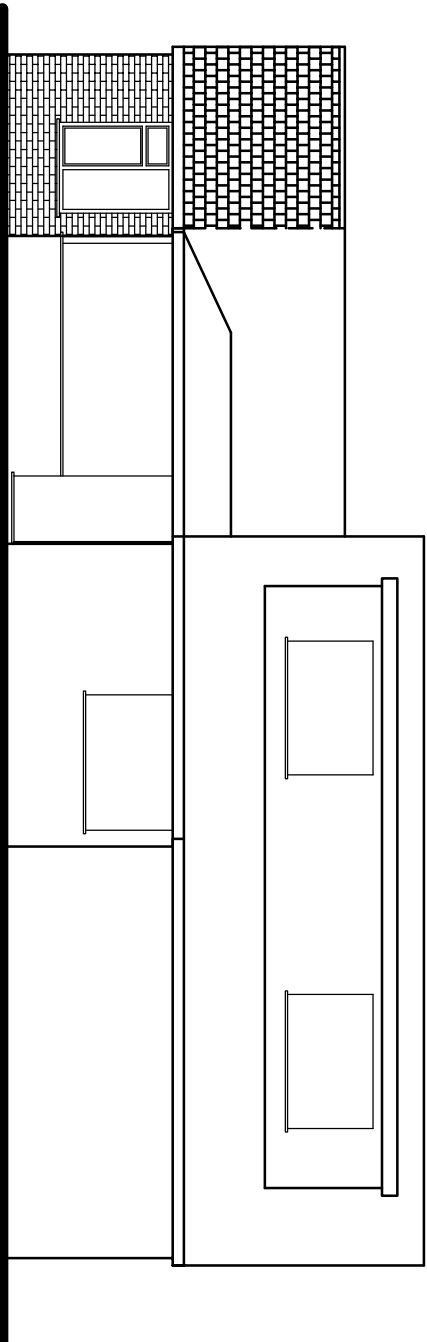


Proposed Side (East) Elevation

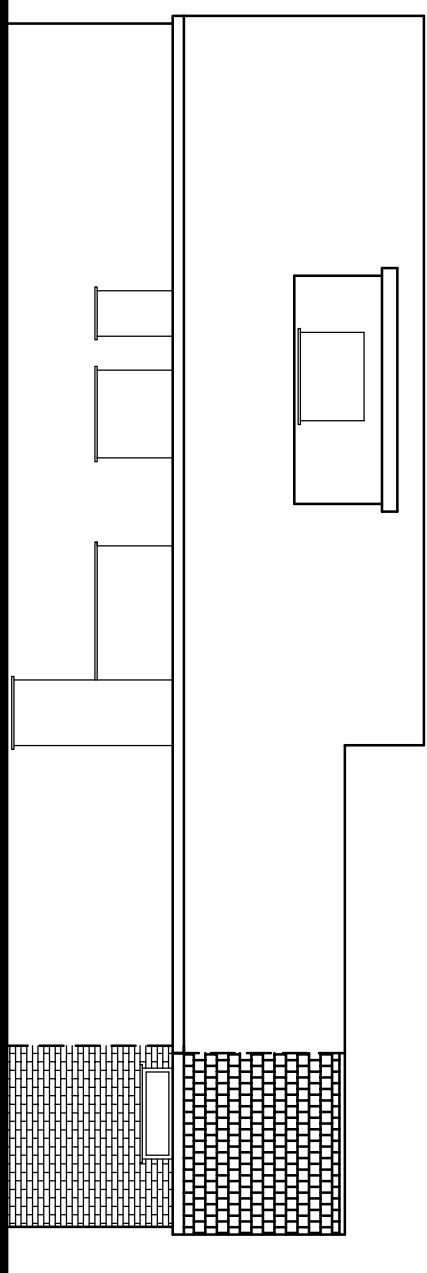

Proposed Side (West) Elevation

 

SCALE 1:100

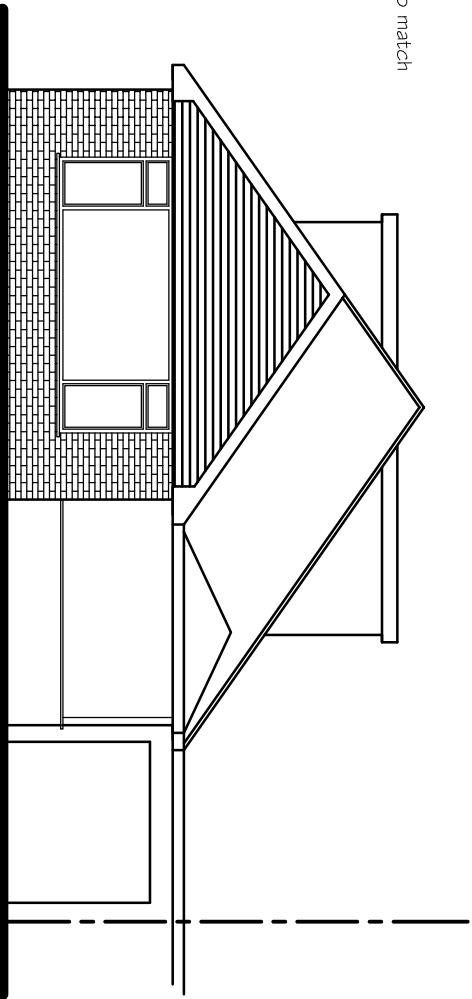

Proposed Front (South) Elevation

Note: All materials to match the existing

Tony Rogers Building Consultants Address: 40 Dawn Crescent, Upper Beeding West Sussex, BN44 3WH Telephone: 01903 815225 Fax: 01903 815225	
Rev:	Revision Description:
Date:	
Client: Mr R Shaw	
Address: 4 Chalet Gardens Ferring West Sussex BN12 5PD	
Project: Proposed front extension	
Scale:	1:50 1:100
Paper Size	A1
Date:	December 2014
Drawing No:	14/987/02
Drawn By:	AMR
Revision:	