




PROPOSED SOUTH ELEVATION 1:50

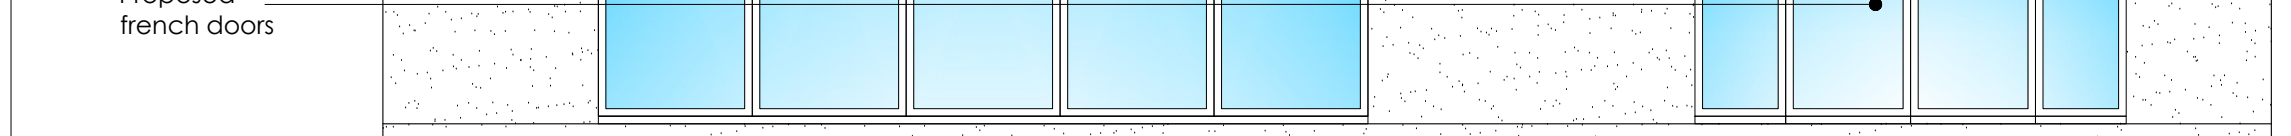

PROPOSED NORTH ELEVATION 1:50

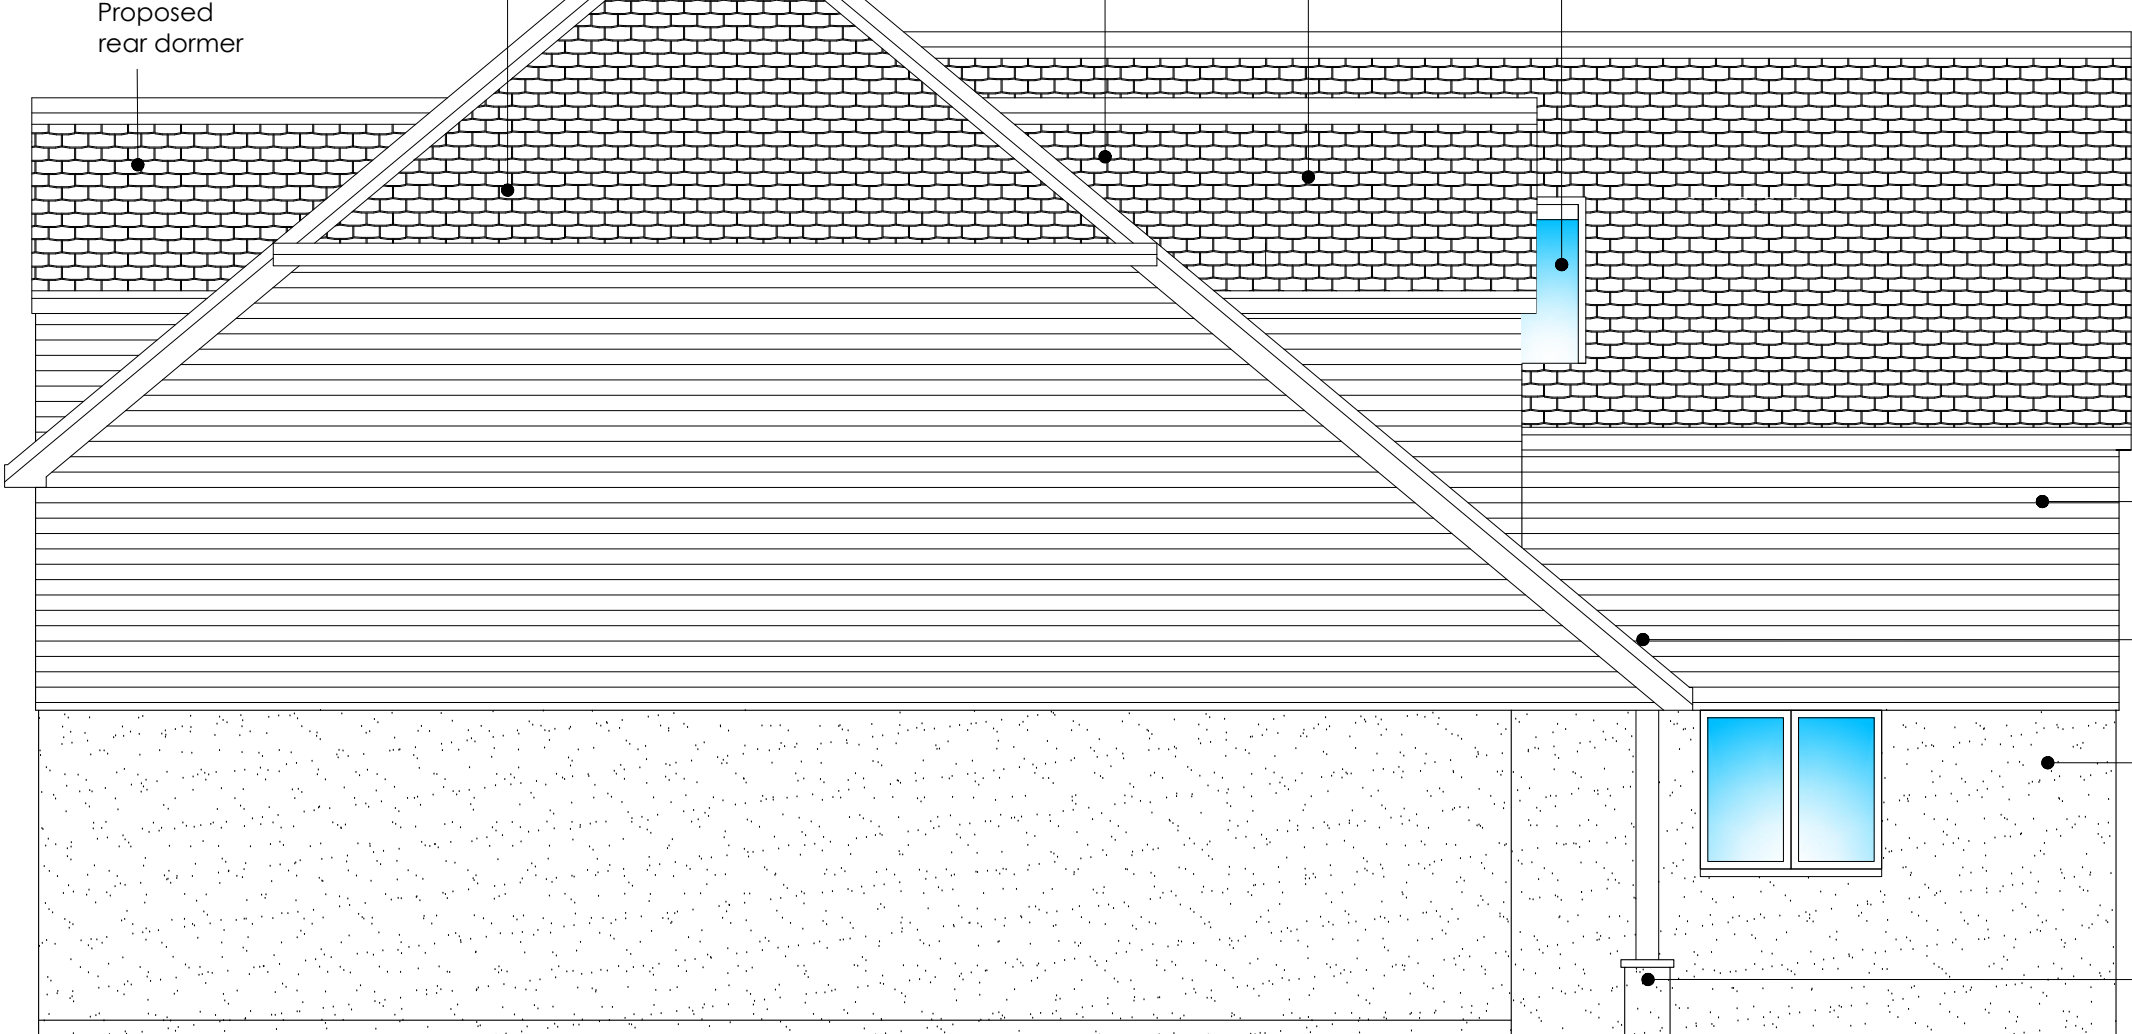

PROPOSED WEST ELEVATION 1:50

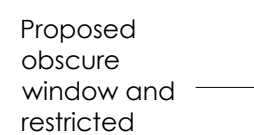

PROPOSED EAST ELEVATION 1:50



ama architectural
& quantity
surveying
services
atterbury moore associates

Unit 1 Gosling Croft Business Park
Long Furlong
Clapham Worthing
West Sussex BN13 3UT

Client:	Tristan & Andrew Lamb
---------	-----------------------

Address of Works: 10 South Drive
Ferring
West Sussex
BN12 5QU

Drawing Title:	Proposed Extensions and Loft Conversions Planning Permission Issue
----------------	---

Paper Size: A1	Date: July. 2020
----------------	------------------

Job Number: AR-146	Drawing Number: 03	Revision: Revision
-----------------------	-----------------------	-----------------------

General Notes:

- 1: Do not scale from these drawings, (unless for planning purposes).
- 2: Drawings to be read in conjunction with the structural calculations and the building notes provided.
- 3: The client/ contractor is advised to read the separate notes and the details provided in the structural calculations regarding the design.
- 4: The property owner is reminded to serve a Party Wall Notice on any adjoining owner should they need to do so under the requirements of the Party Wall Act 1996.
- 5: No work should be undertaken until all consents (Planning and Building Control) have been received and approved in writing. Any work undertaken without consent is done at the client's risk.
- 6: All dimensions to be checked on site prior to ordering any materials, kitchens or bathrooms.
- 7: Existing foundations and inlets taking any additional loads are to be exposed and agreed with the Building Control Officer.

Revision	Date	Amendment