


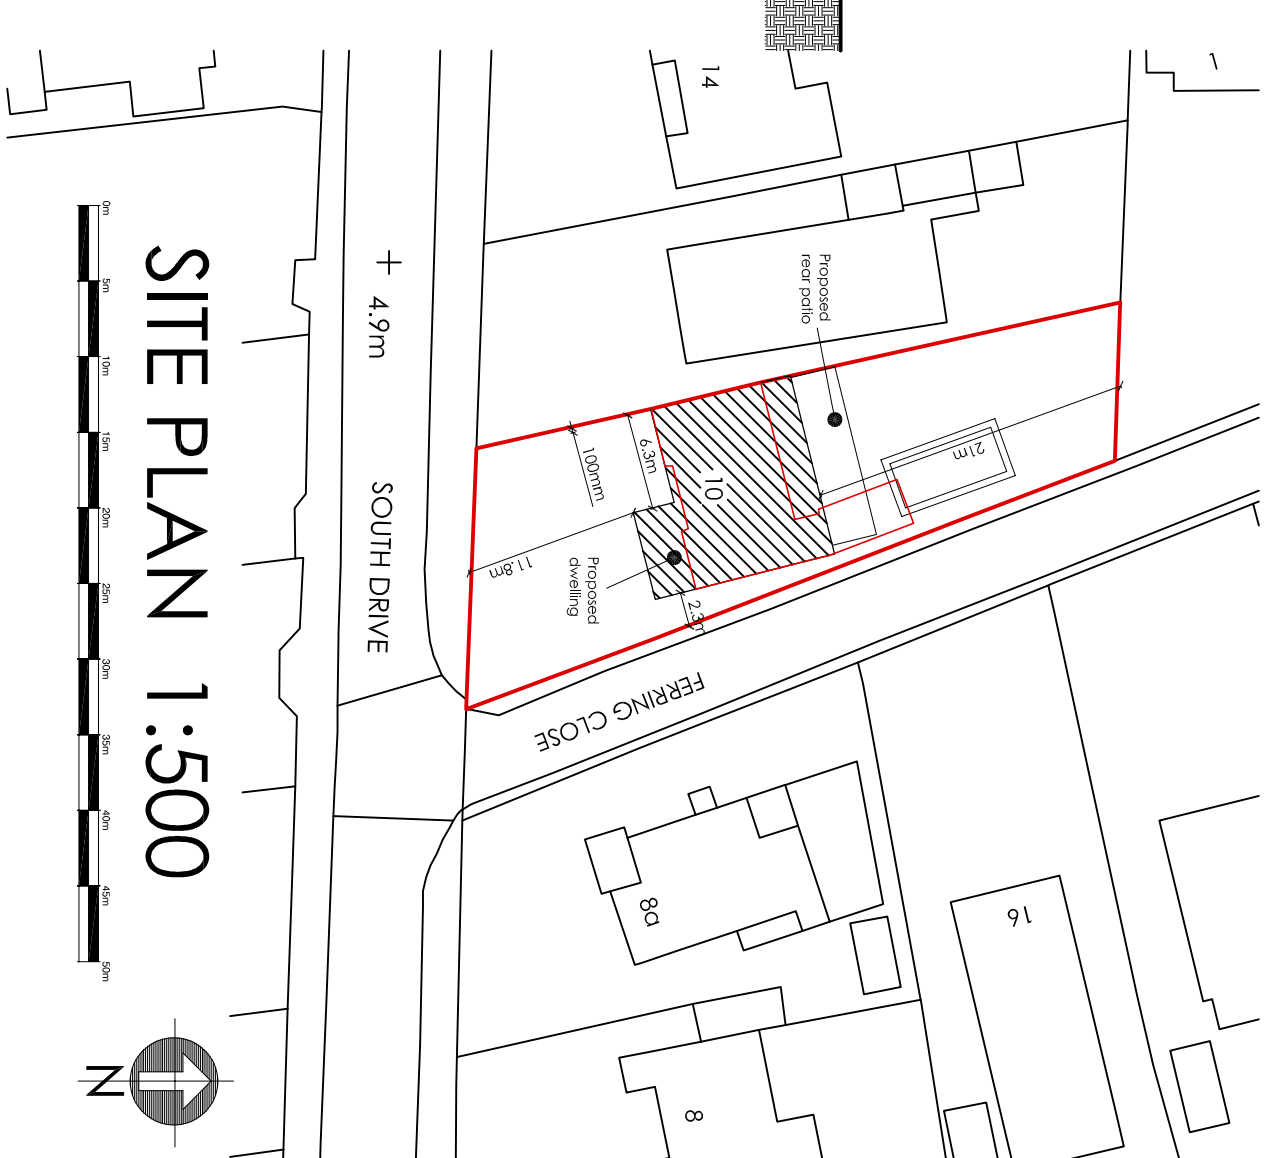


 

LOCATION PLAN 1:1250

 

SITE PLAN 1:500

 

ama
architectural
& quantity
surveying
services

atterbury moore associates

Unit 1 Gosling Croft Business Park
Long Furlong
Clapham Worthing
West Sussex BN13 3UT

01903 871131
carl@atburymore.co.uk

Client: **Tristan & Andrew Lamb**

Address of Works: 10 South Drive

West Sussex
BN12 5QU

Drawing title: Proposed Extensions and Loft Conversions Planning Permission Issue

Paper Size:	A1
Date:	July, 2020

Job Number:	Drawing Number:	Revision:
AR-146	01	Revision

General Notes:


General Notes:

[illegible]


7: All existing foundations and footings below any additional loads are to be exposed and agreed with Building Control Officer.

Revision	Date	Amendment
----------	------	-----------


Revision	Date	Amendment
----------	------	-----------

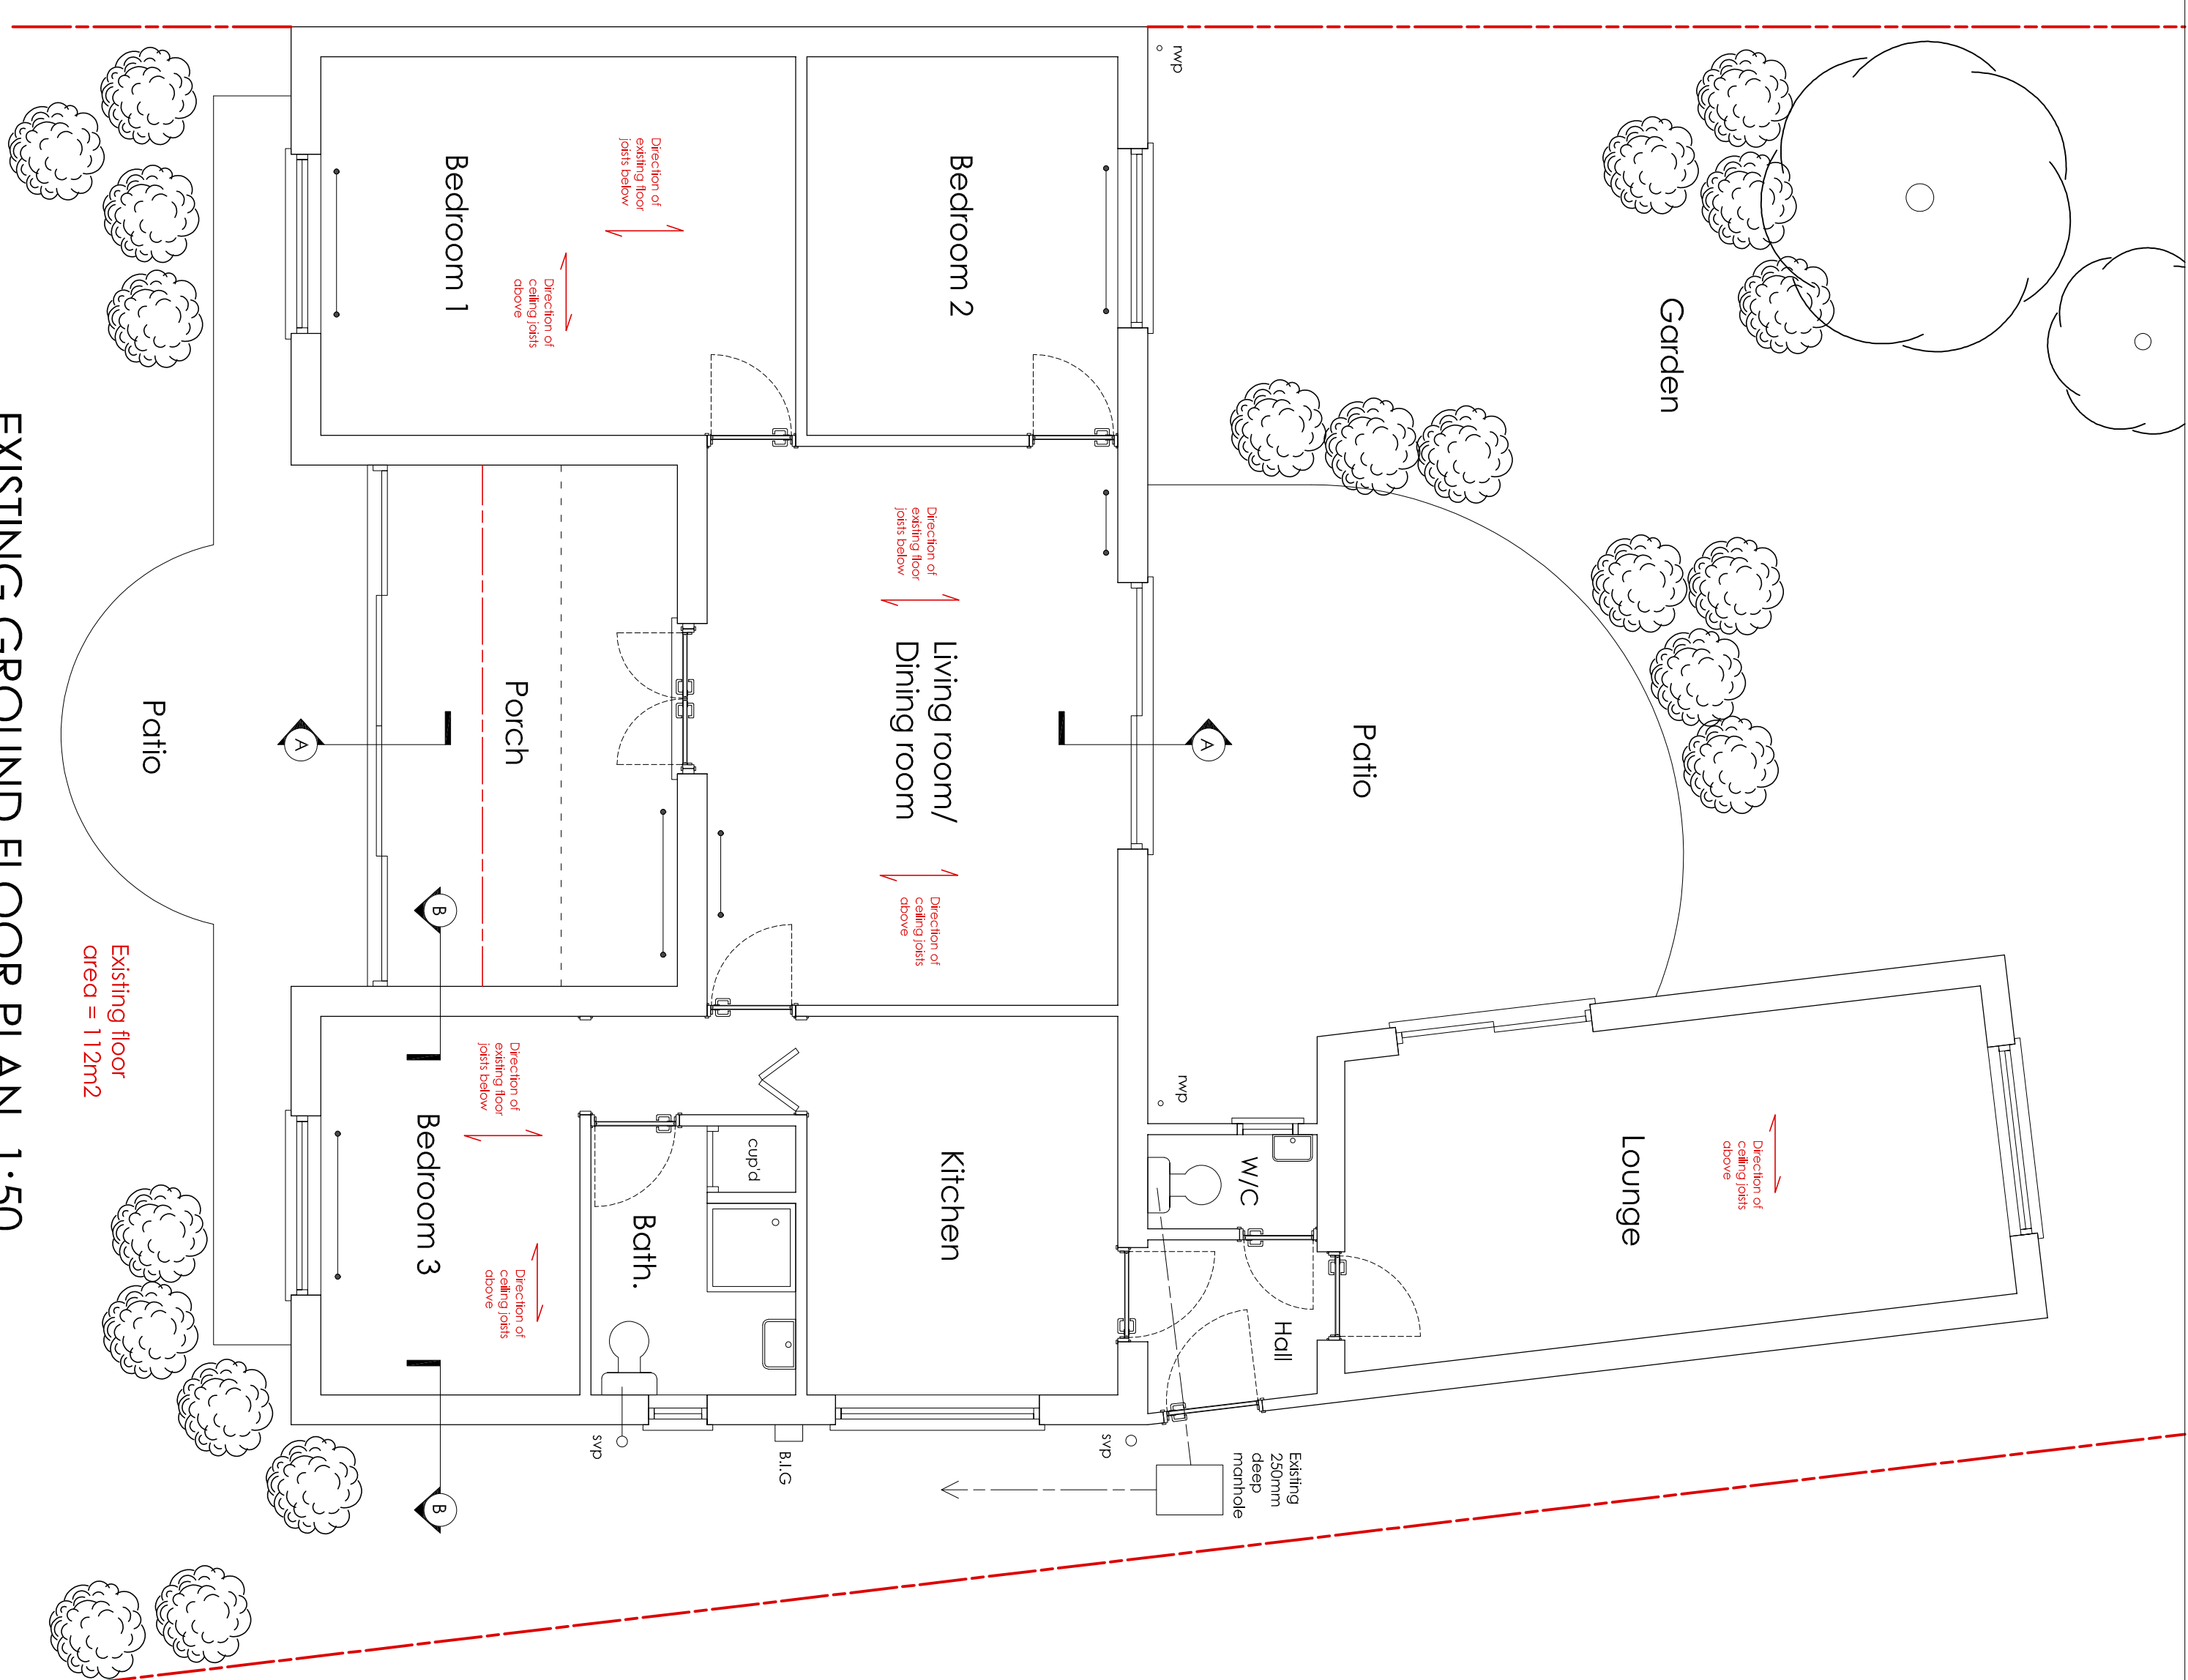

EXISTING GROUND FLOOR PLAN 1:50

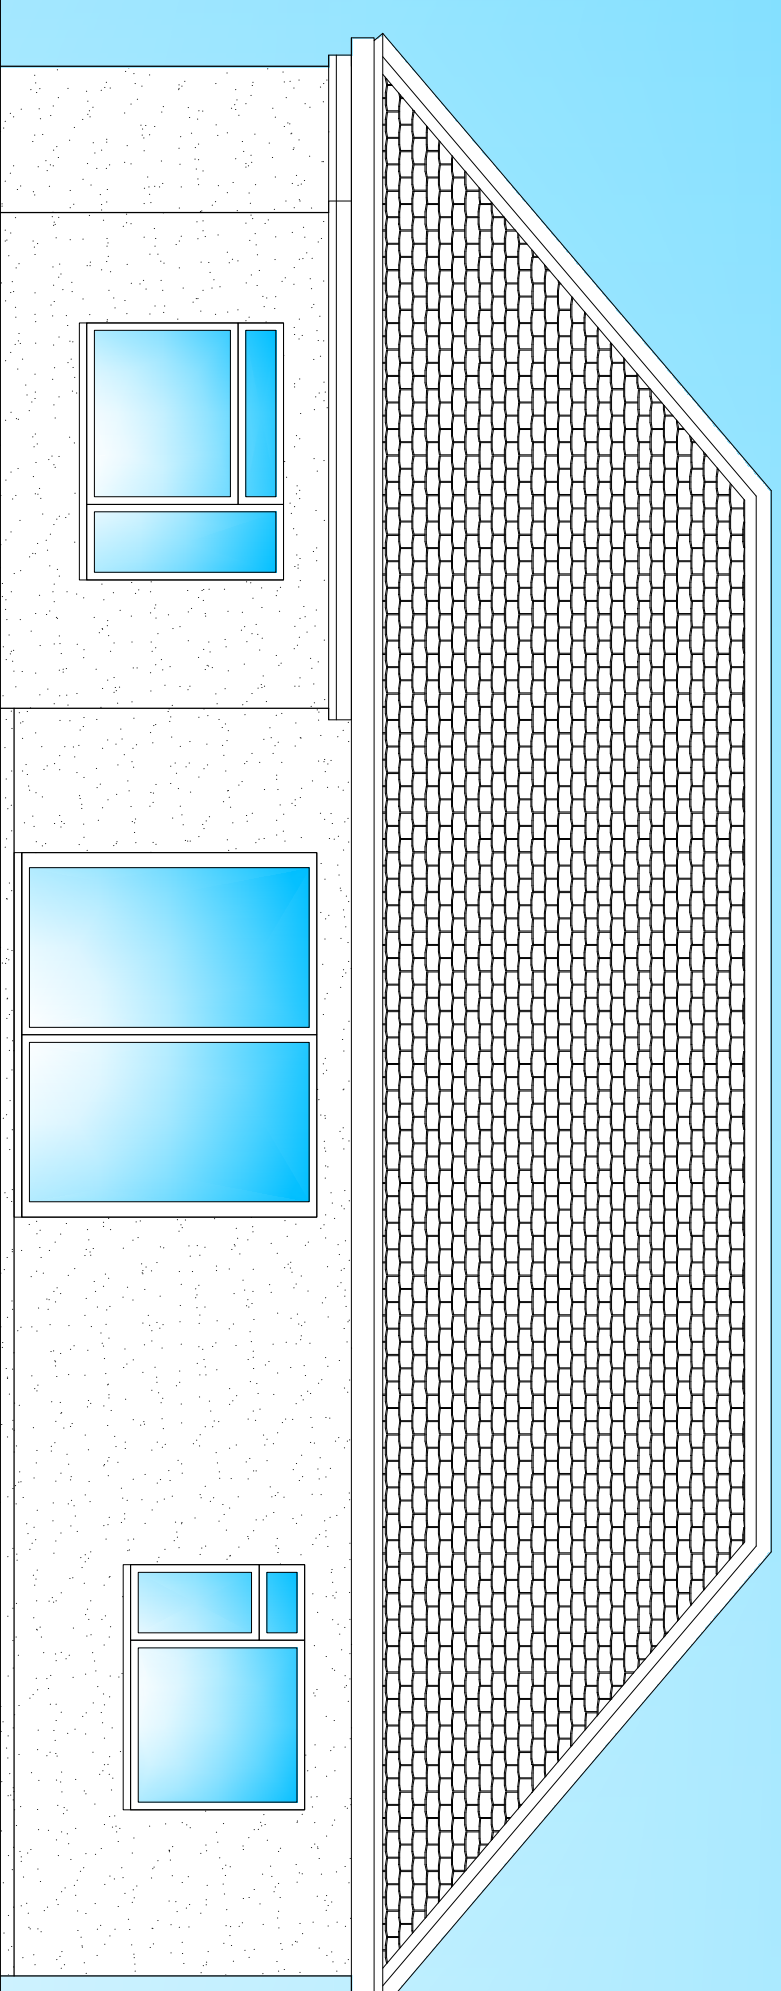

EXISTING NORTH ELEVATION 1:50

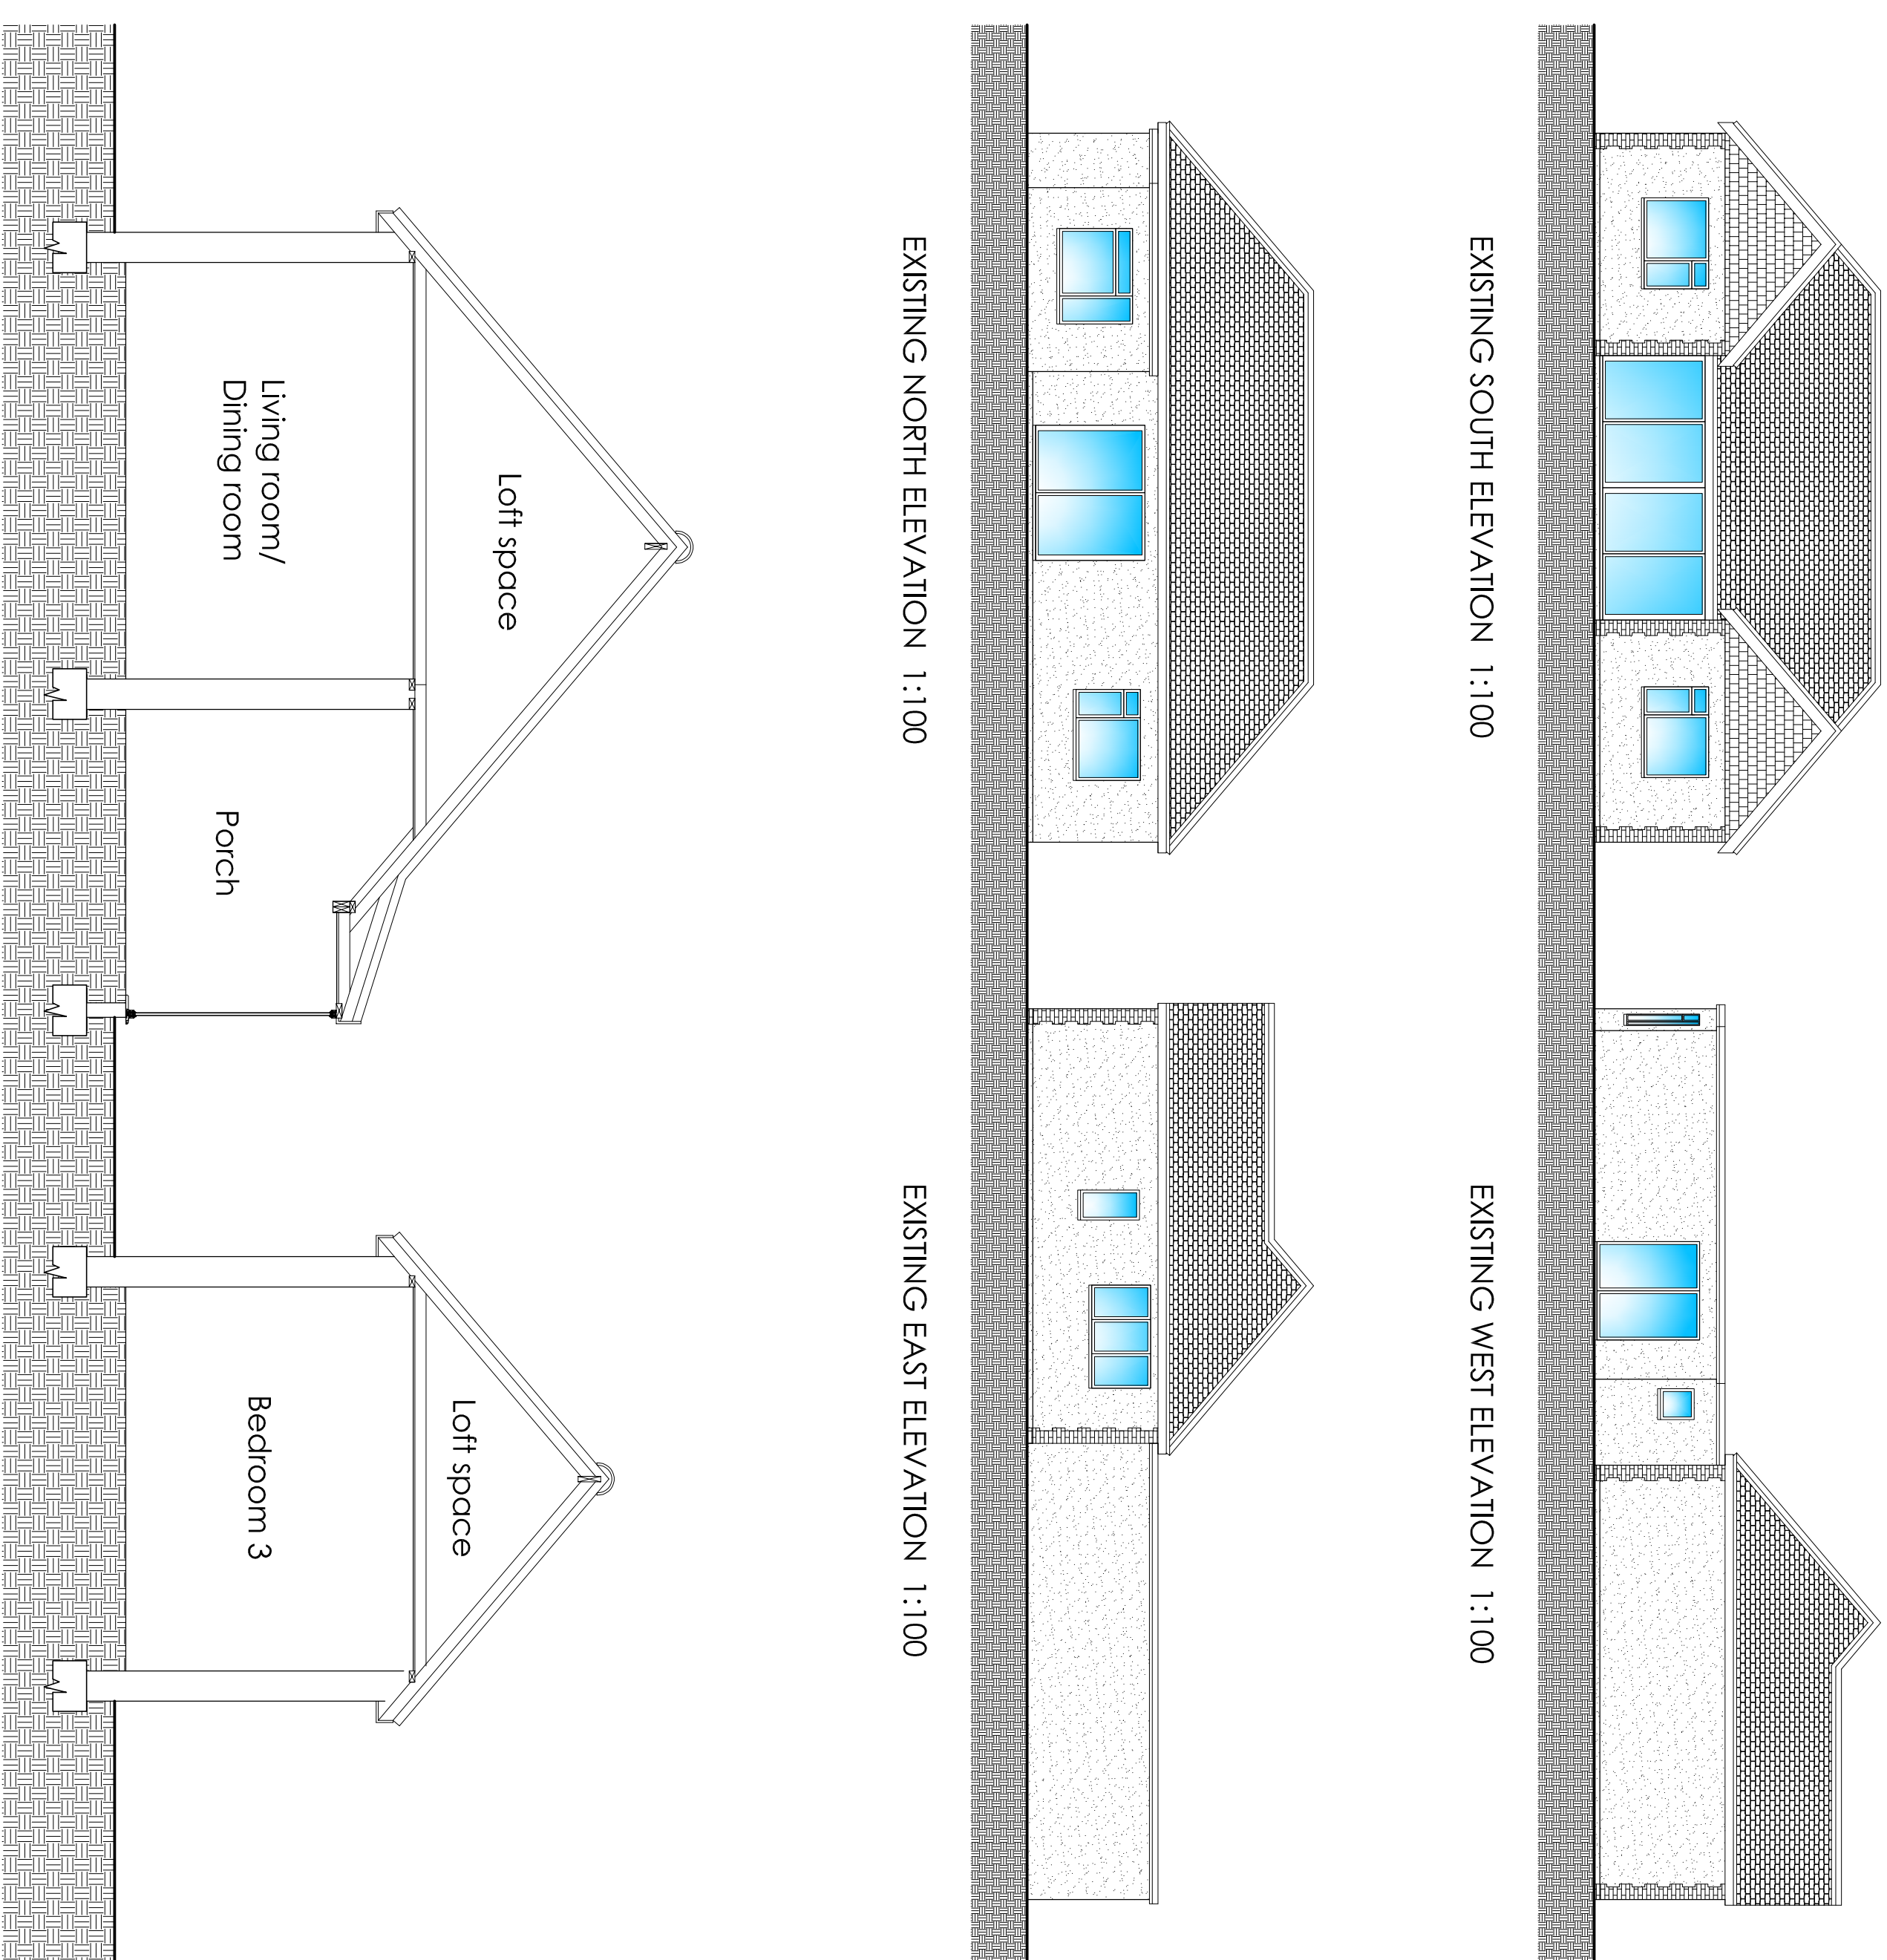


EXISTING SOUTH ELEVATION 1:100

EXISTING WEST ELEVATION 1:100


EXISTING NORTH ELEVATION 1:100

EXISTING EAST ELEVATION 1:100

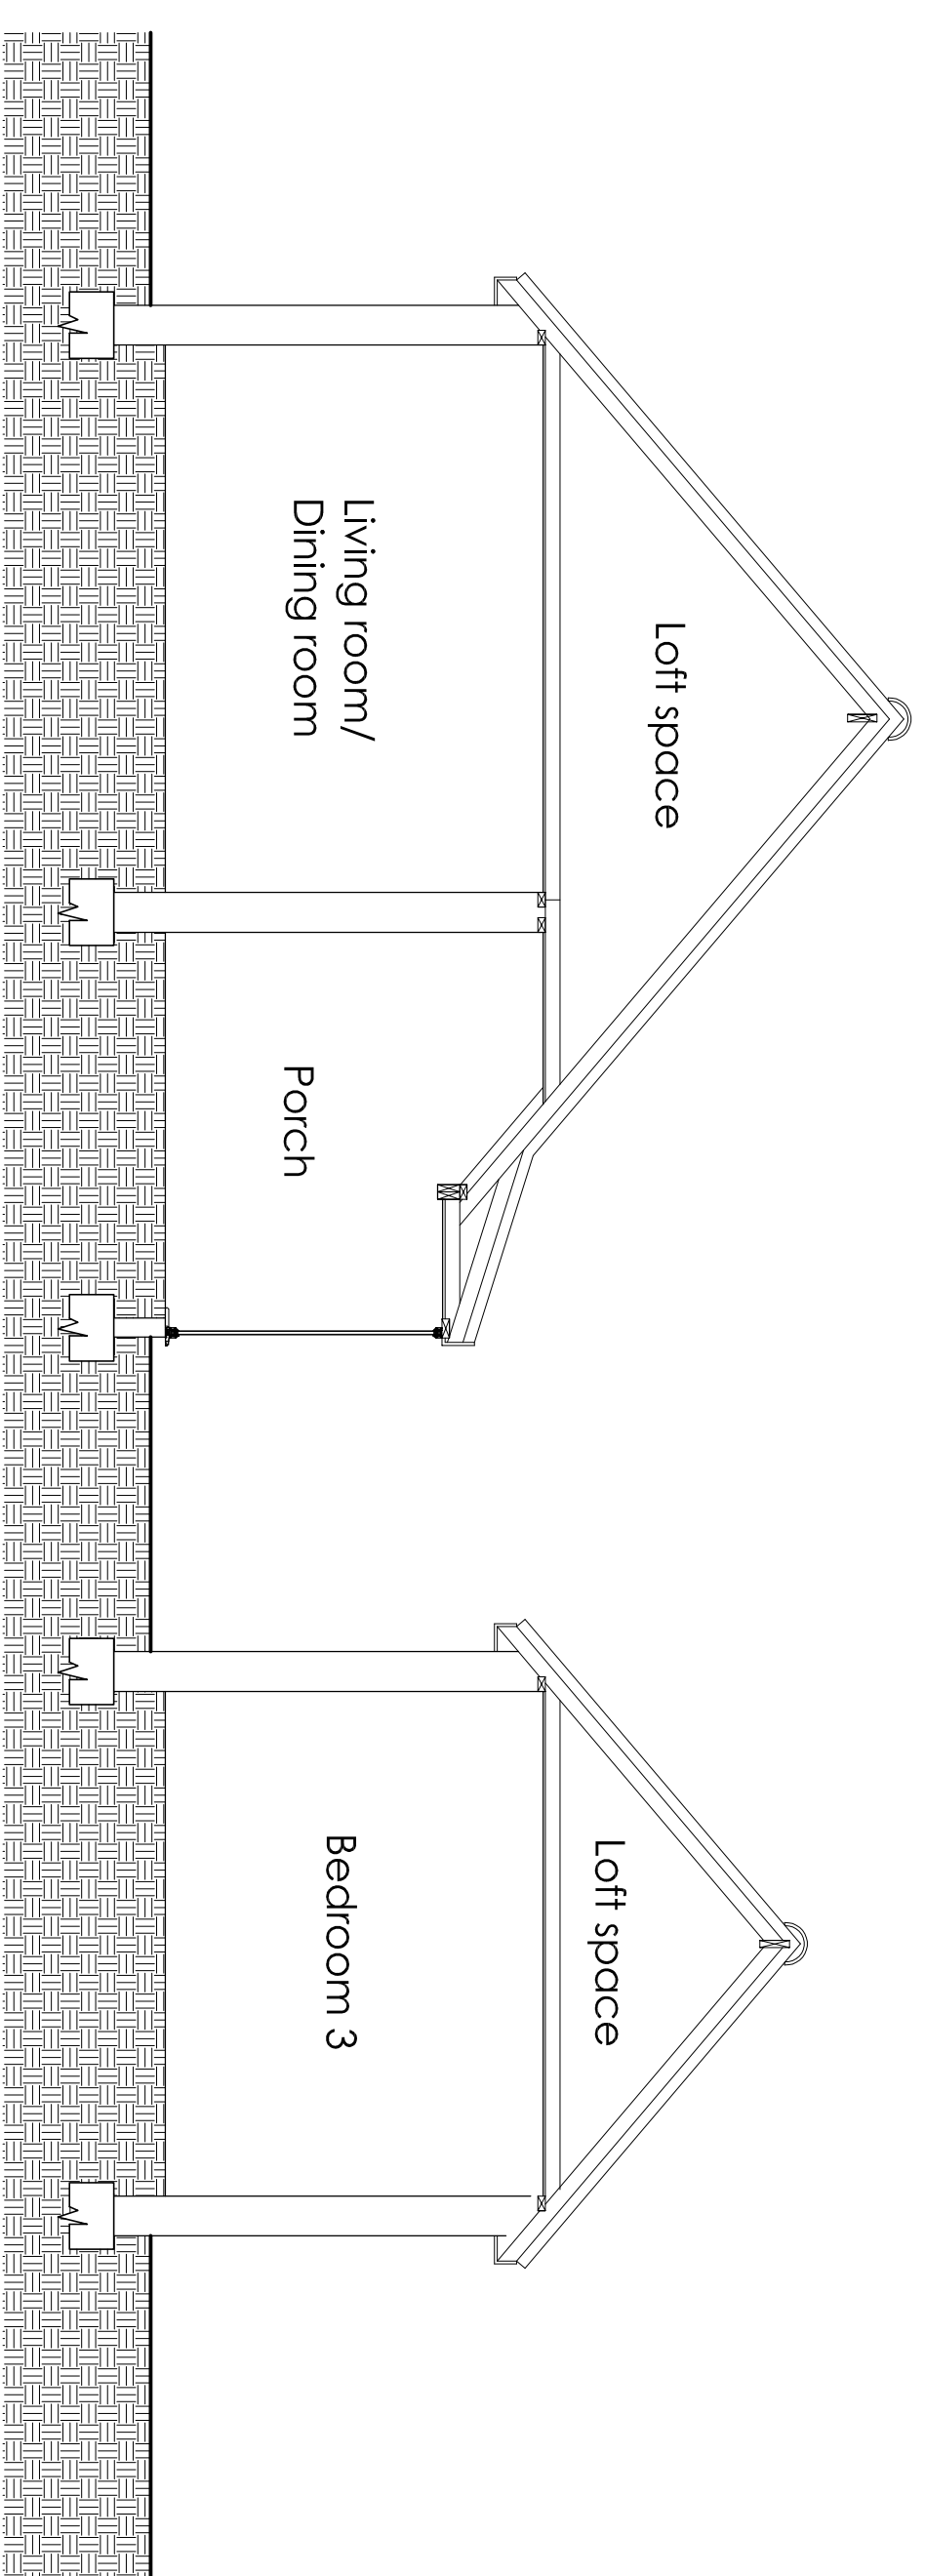

EXISTING SECTION A:A 1:50

EXISTING SECTION B:B 1:50

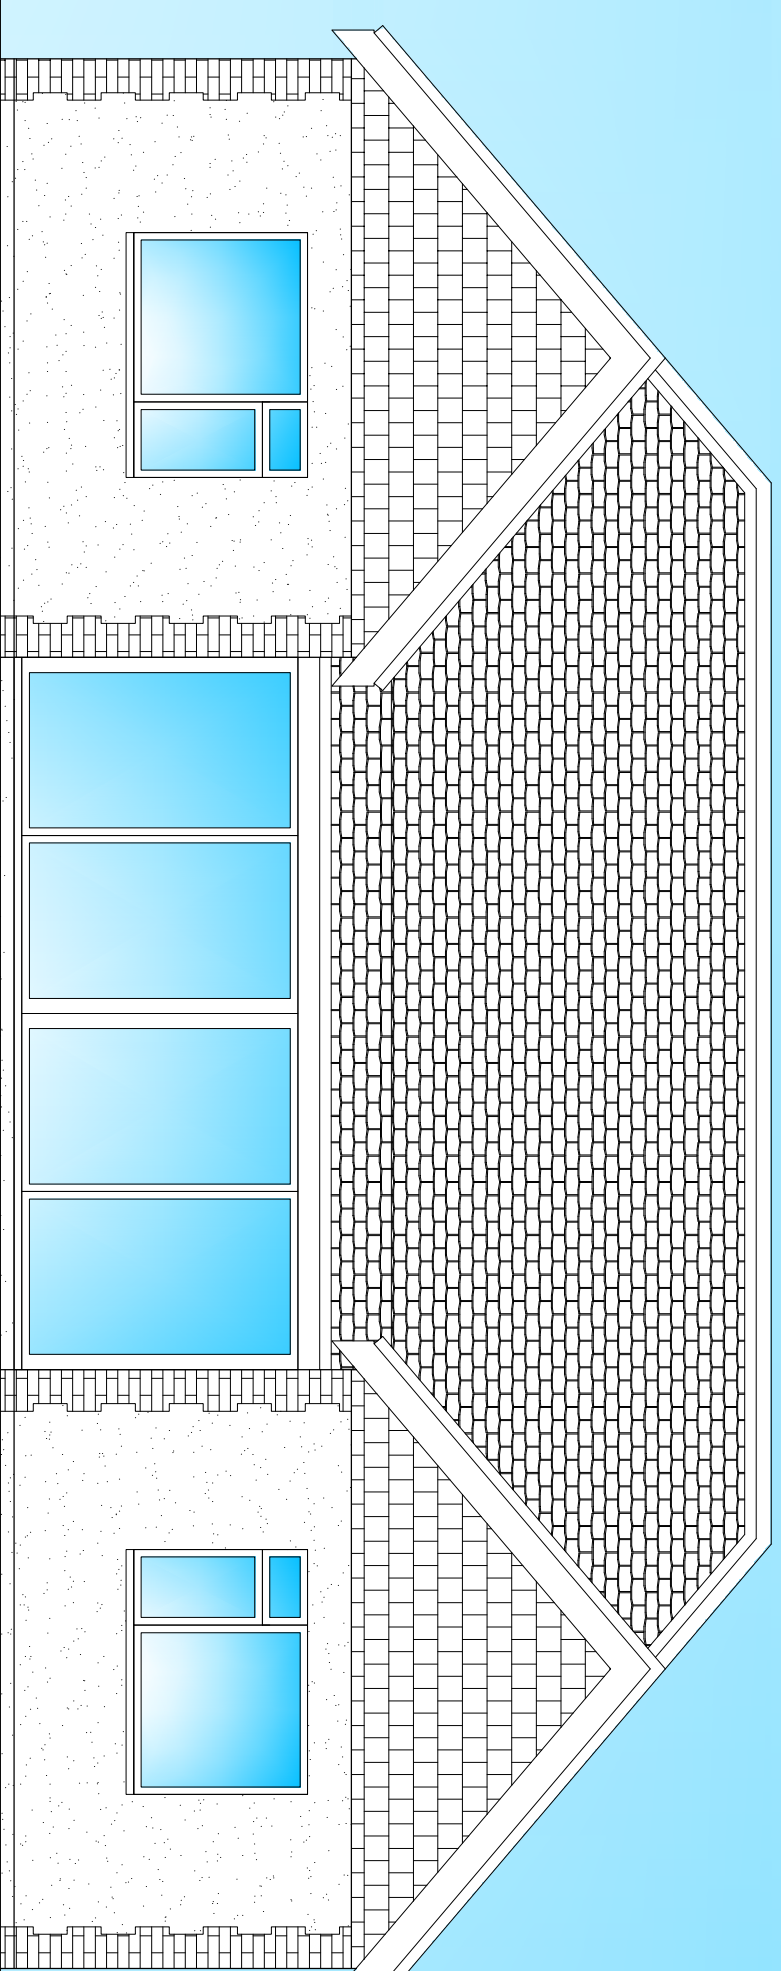

EXISTING SOUTH ELEVATION 1:50