



PROPOSED WASTE STORAGE 1:20

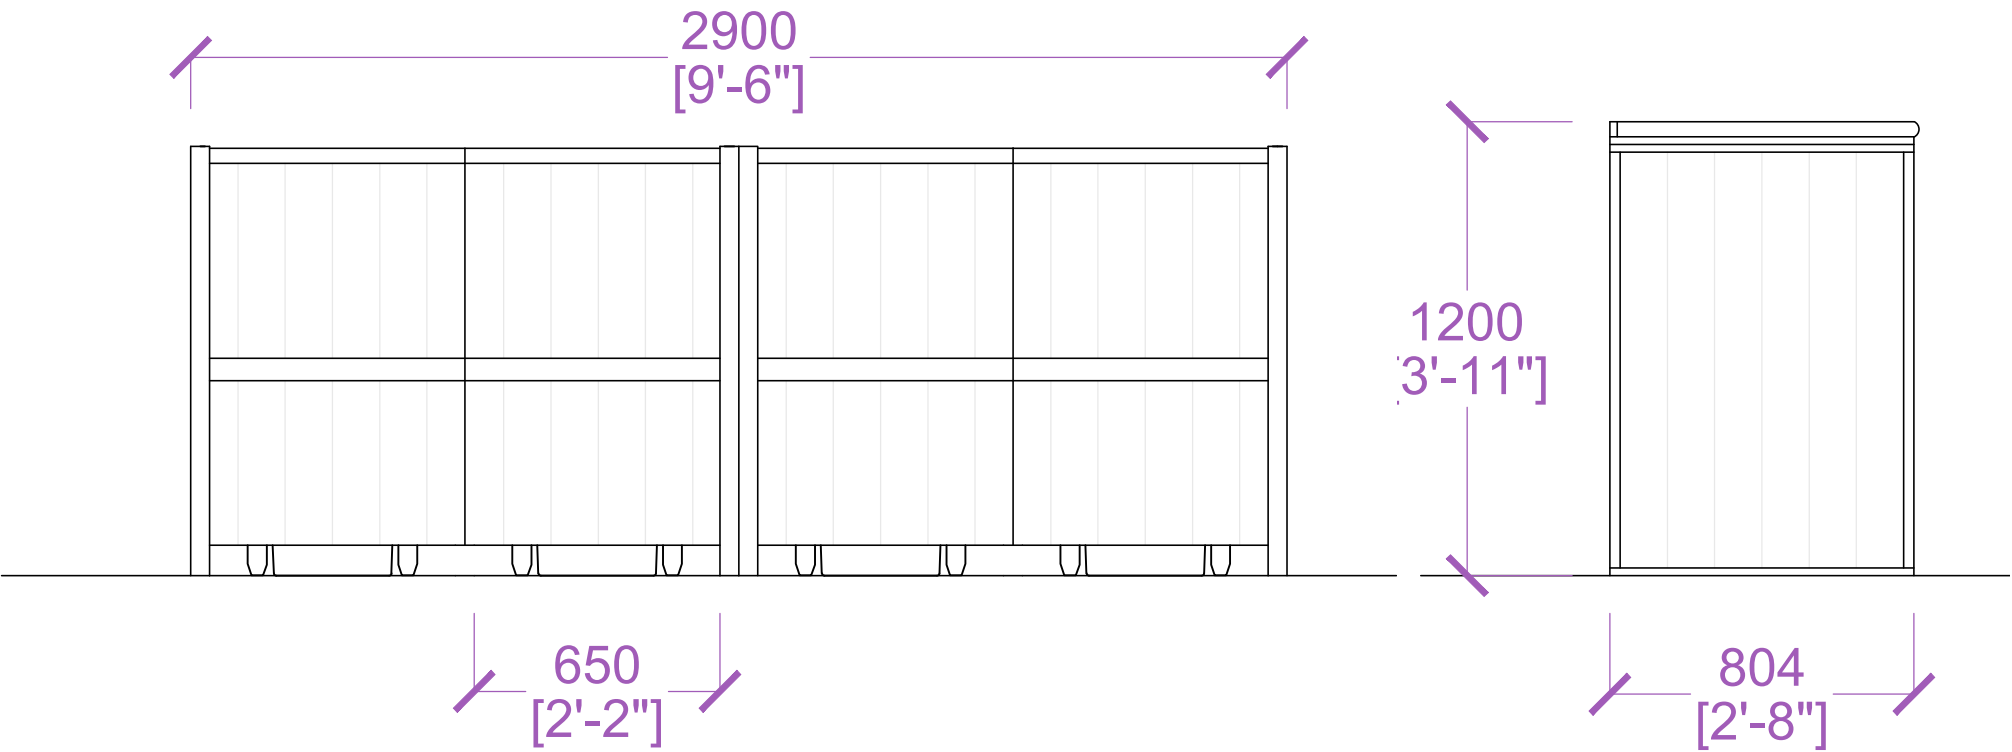

FRONT ELEVATION

SIDE ELEVATIONS

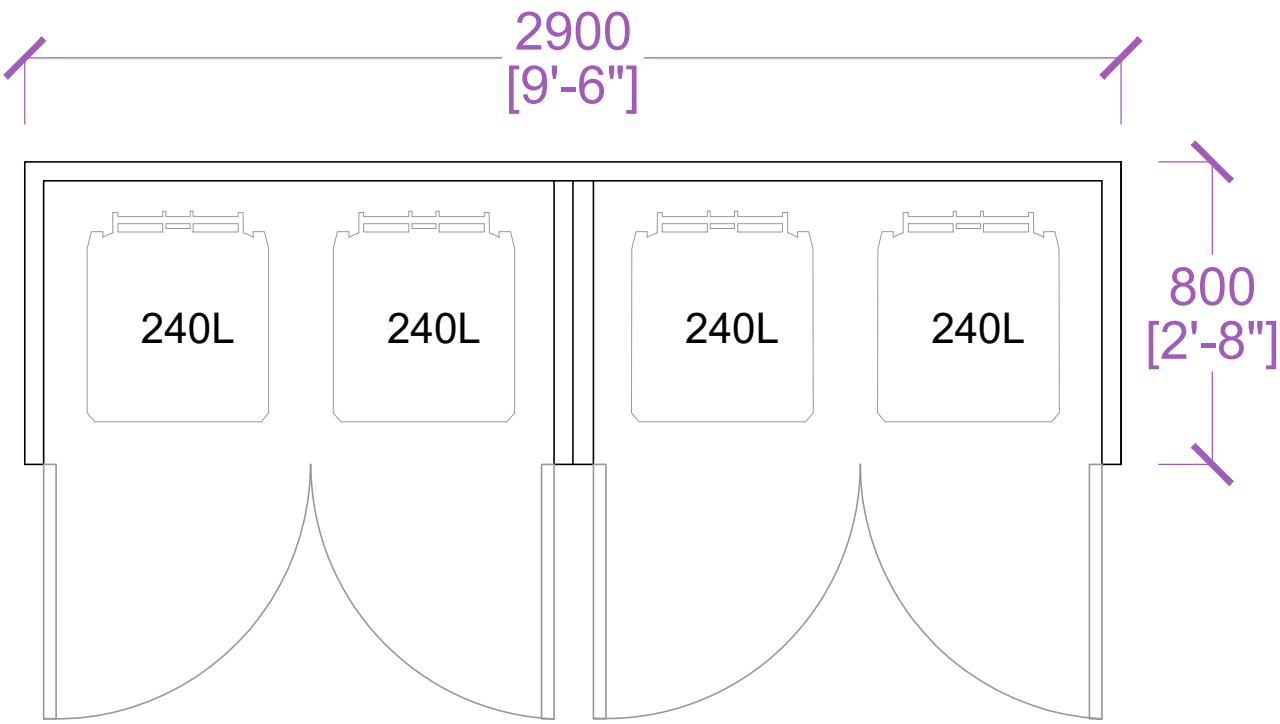

PLAN

All dimensions to be checked on site prior to the commencement of works. Any discrepancies identified on site which affect the works are to be brought to the attention of Caldotec Ltd immediately for resolution prior to works being carried out.

This drawing is the copyright of

CALDOTECH LTD

and may not be copied, altered or reproduced in any way without written authority.

CALDOTECH LTD

11 THE PARADE
WILLOWHAYNE CRESCENT
EAST PRESTON
WEST SUSSEX
BN16 1NS
Telephone
01903 859176

PROPOSED BIN STORE

Land to the North of 21 Ocean Drive
Ferring
West Sussex
BN12 5QN

CLIENT Mr and Mrs Shapcott

Issue	Details	Drawn	Check	Date

SCALE AS SHOWN on A3
DATE 21/08/18
DRAWING NUMBER 17088/02C

