





South Elevation - Existing




South Elevation - Proposed

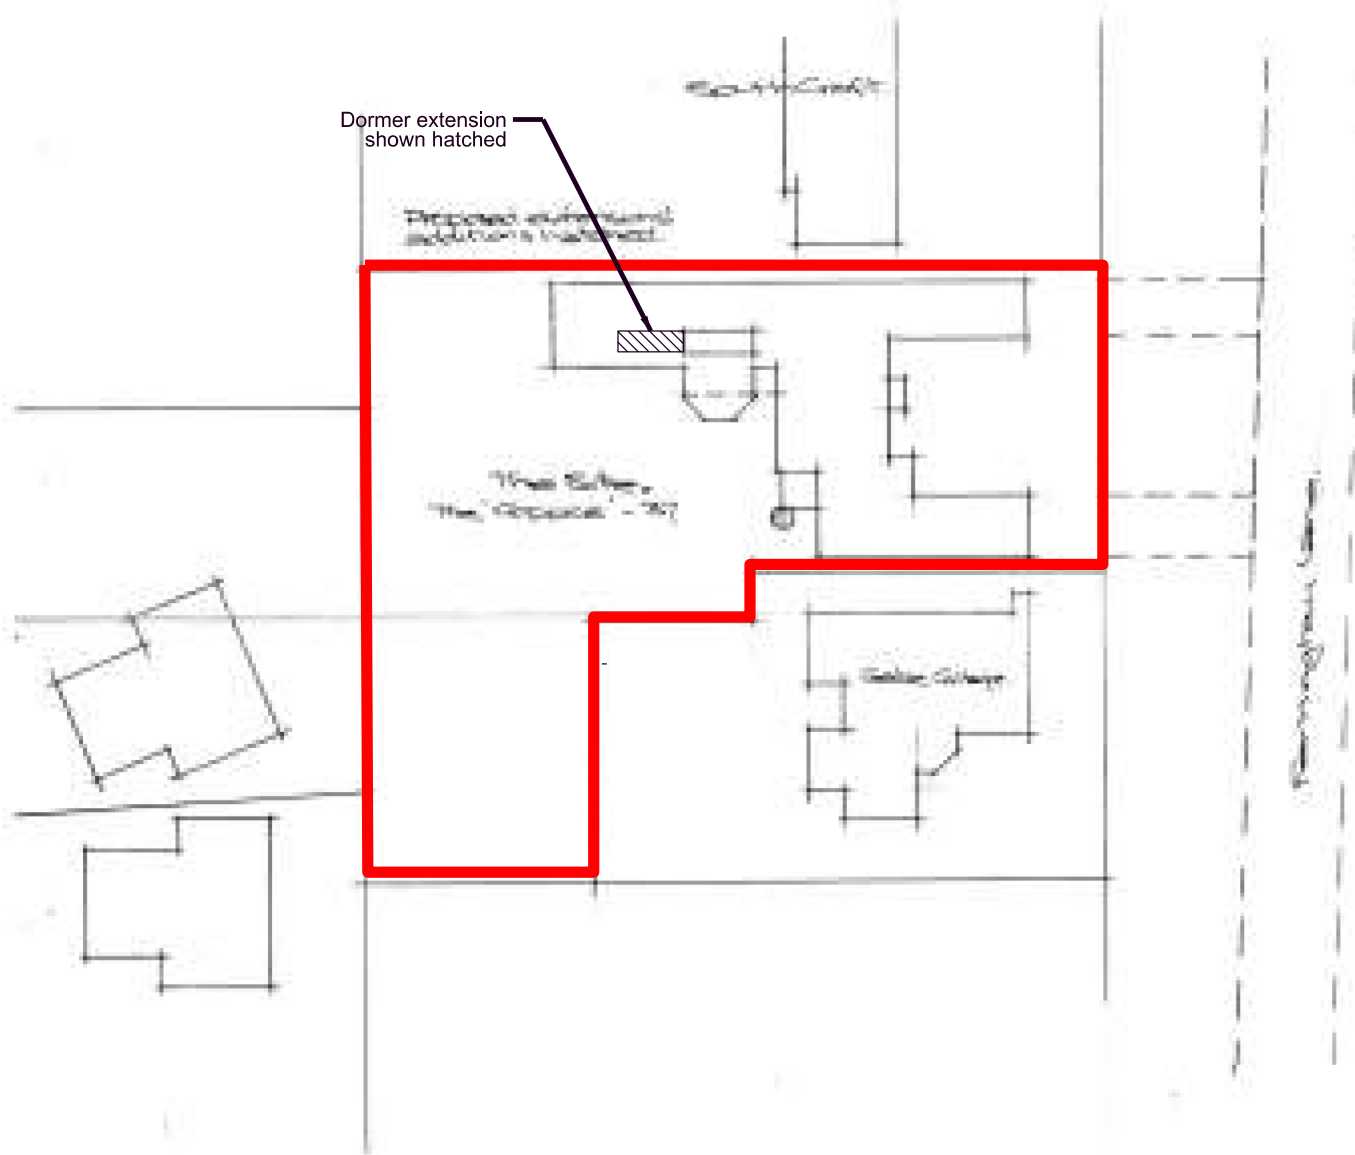

Site Plan
Scale 1:500

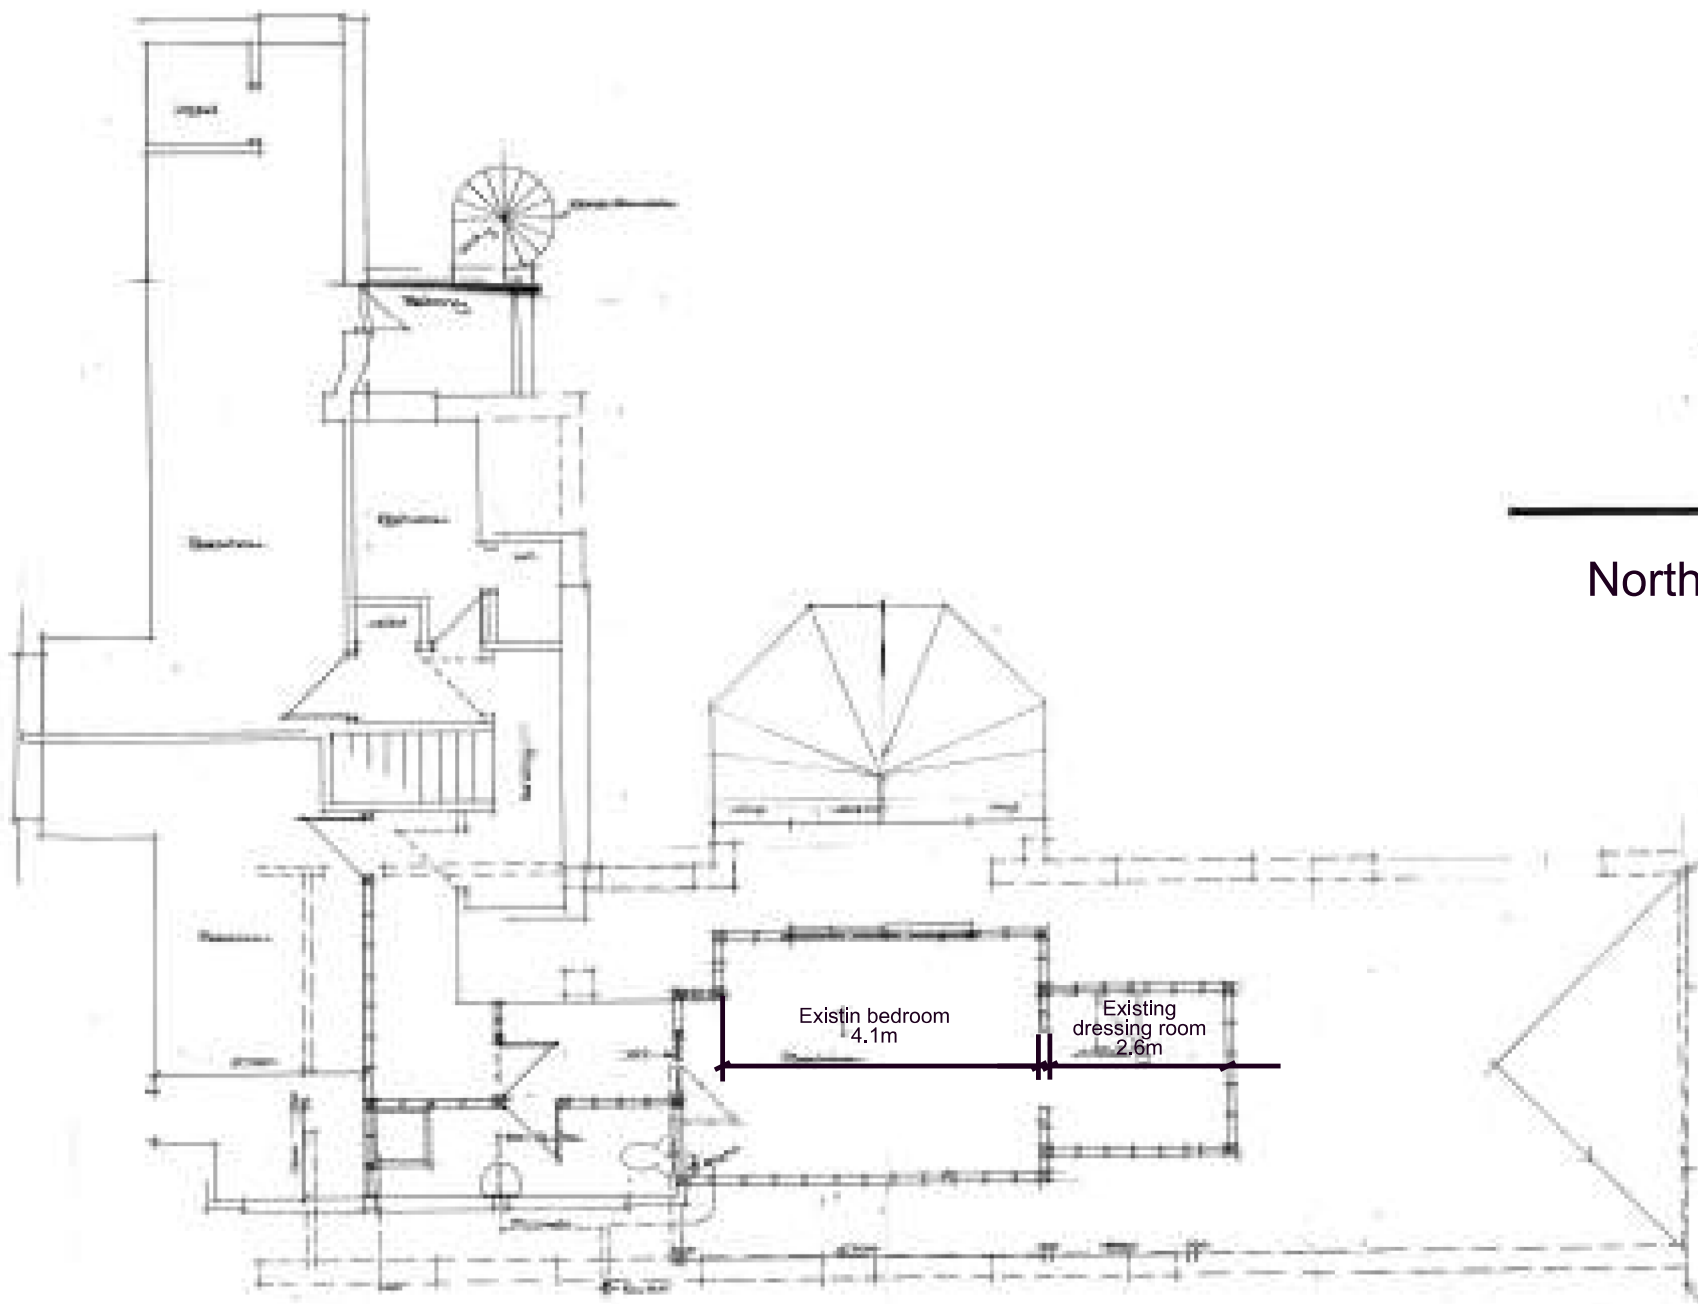


First Floor Plan - Existing

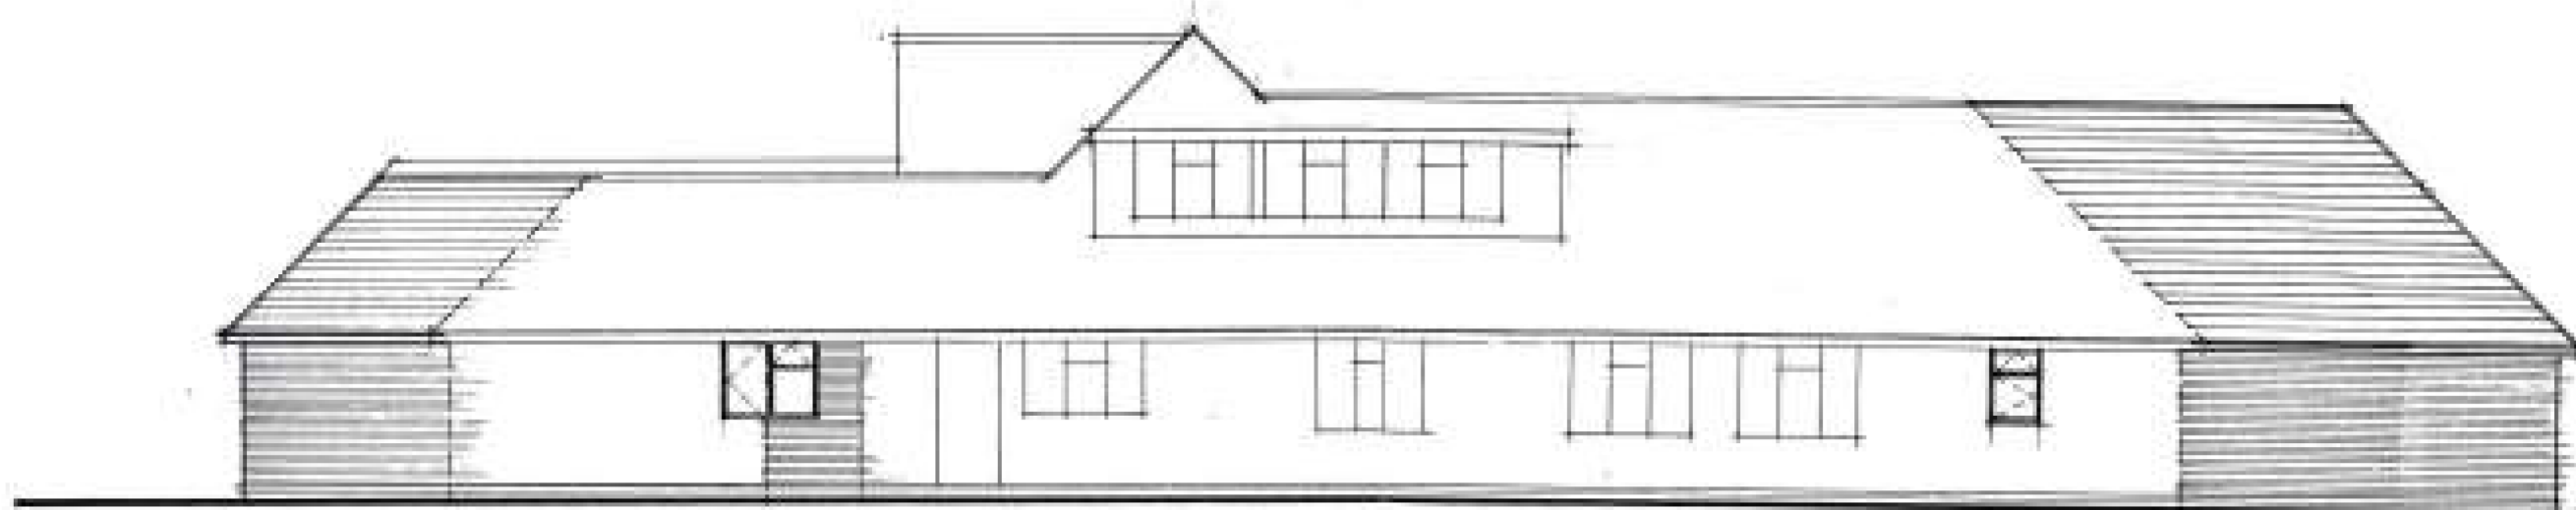


North Elevation - Existing & Proposed



West Elevation - Existing & Proposed

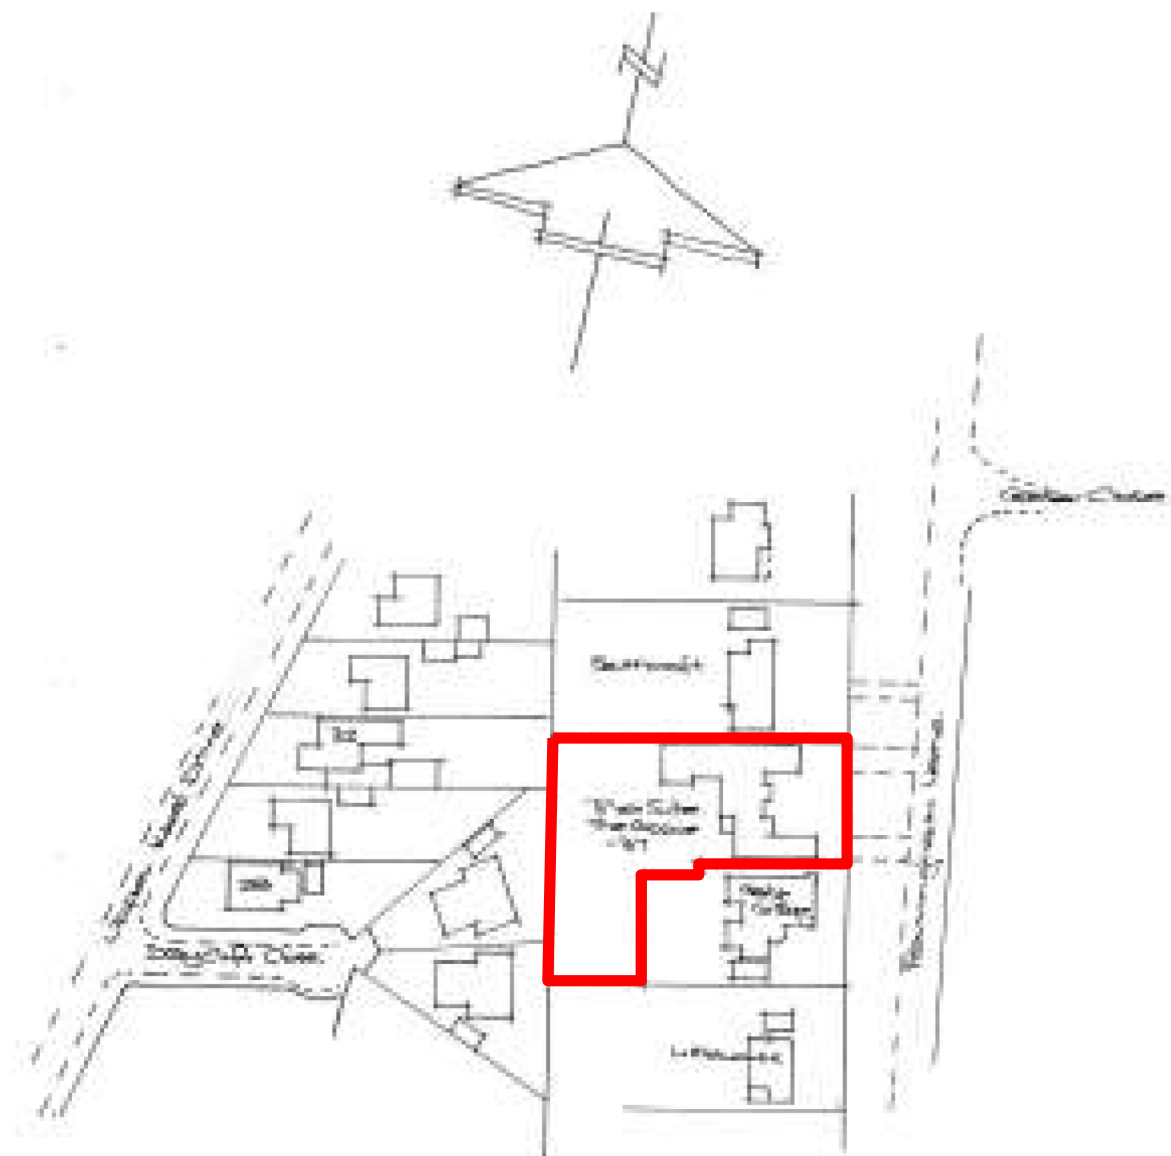


Location Plan
Scale 1:1250

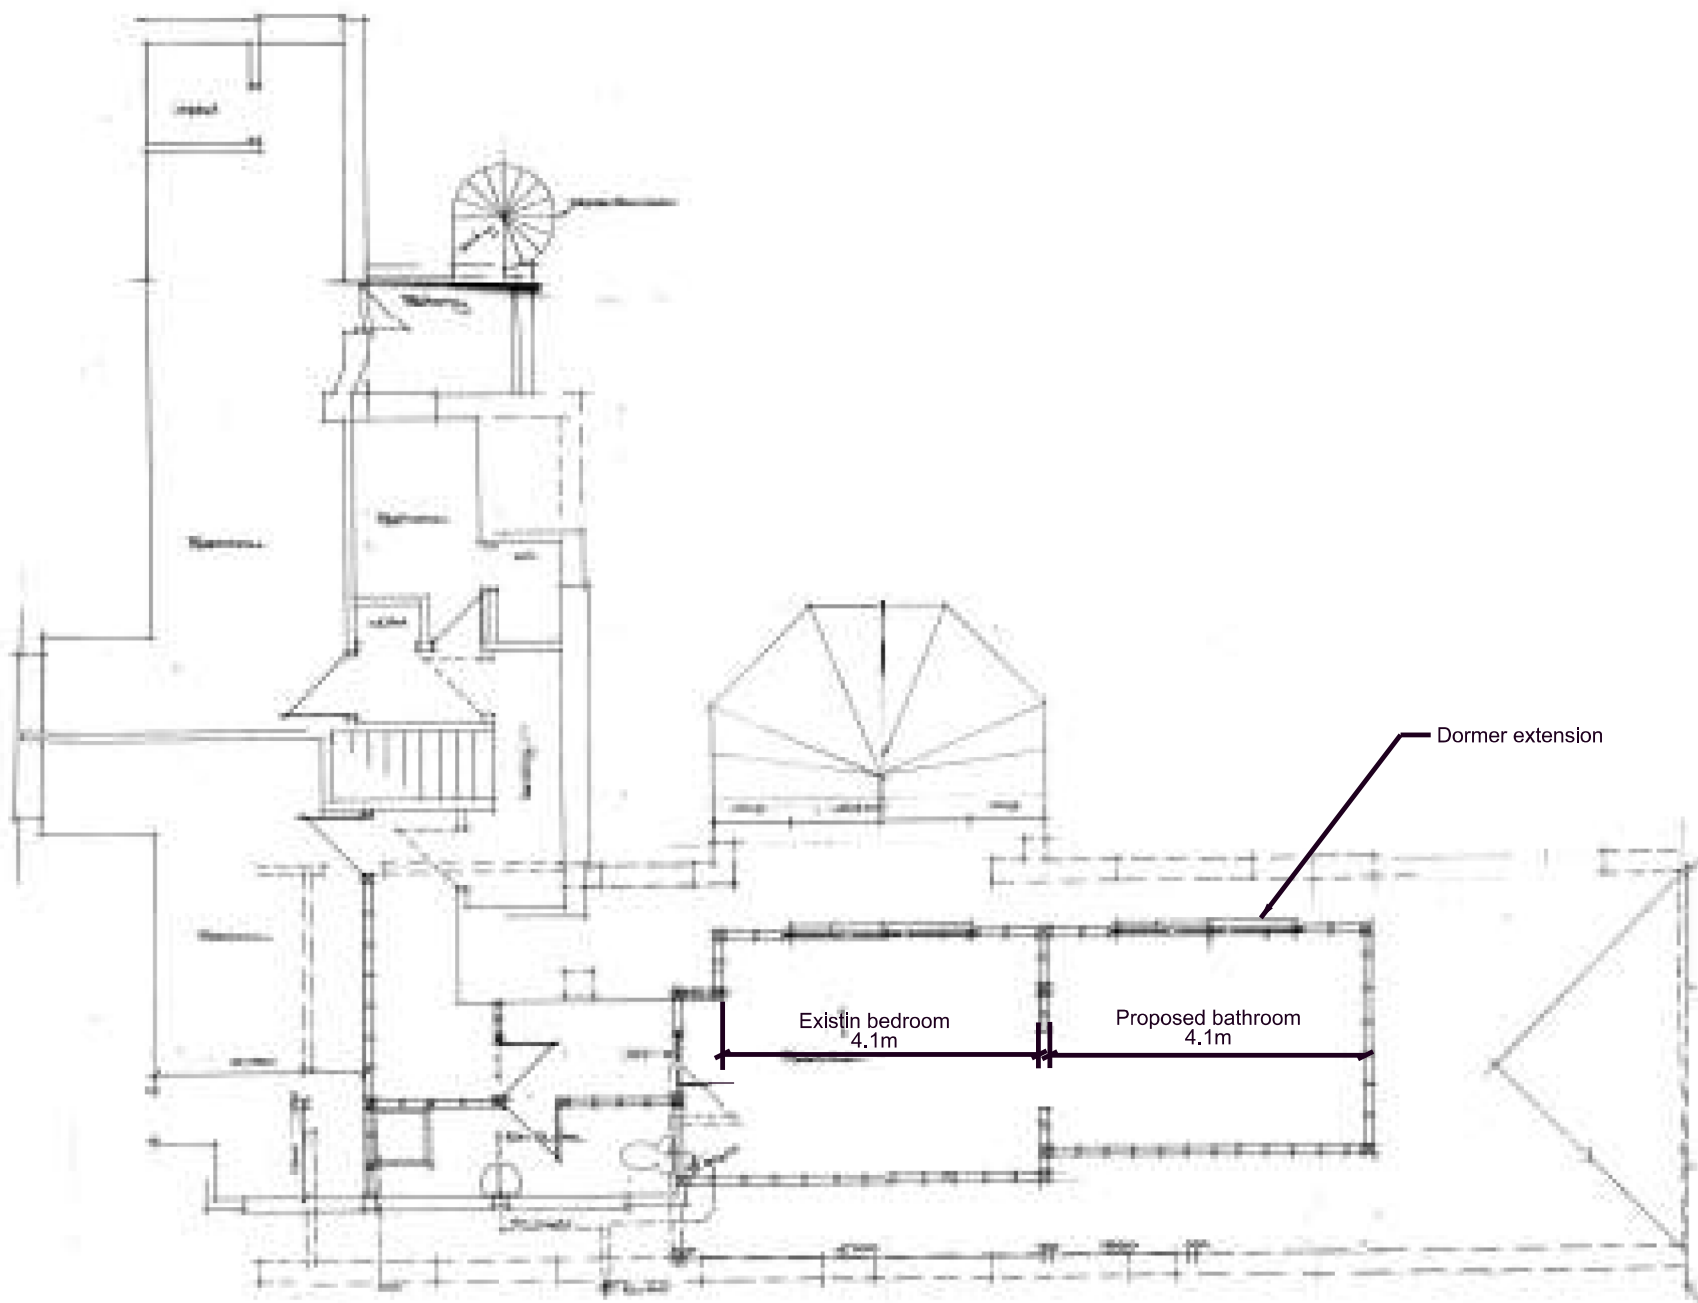

First Floor Plan - Proposed



East Elevation - Existing & Proposed

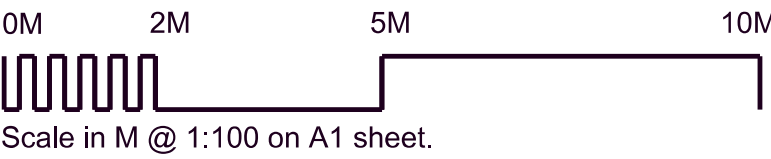

Rev. -	Job Title	Date	Scale	Drg. No.	Rev.	Drawing Title	Status
	37 Ferringham Lane, Ferring, West Sussex, BN12 5NB	15.10.21	100@A1	01	-	Existing & Proposed First floor plan & Elevations	PLANNING