




EXISTING

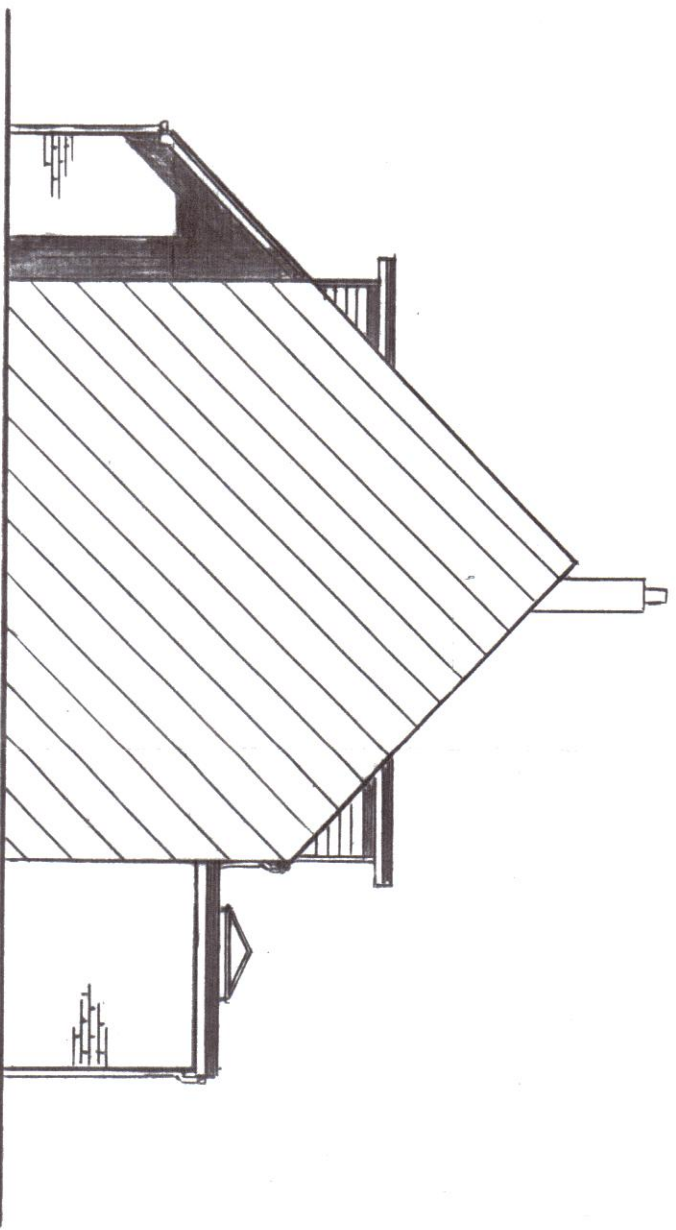


SIDE / NORTH ELEVATION
1:100

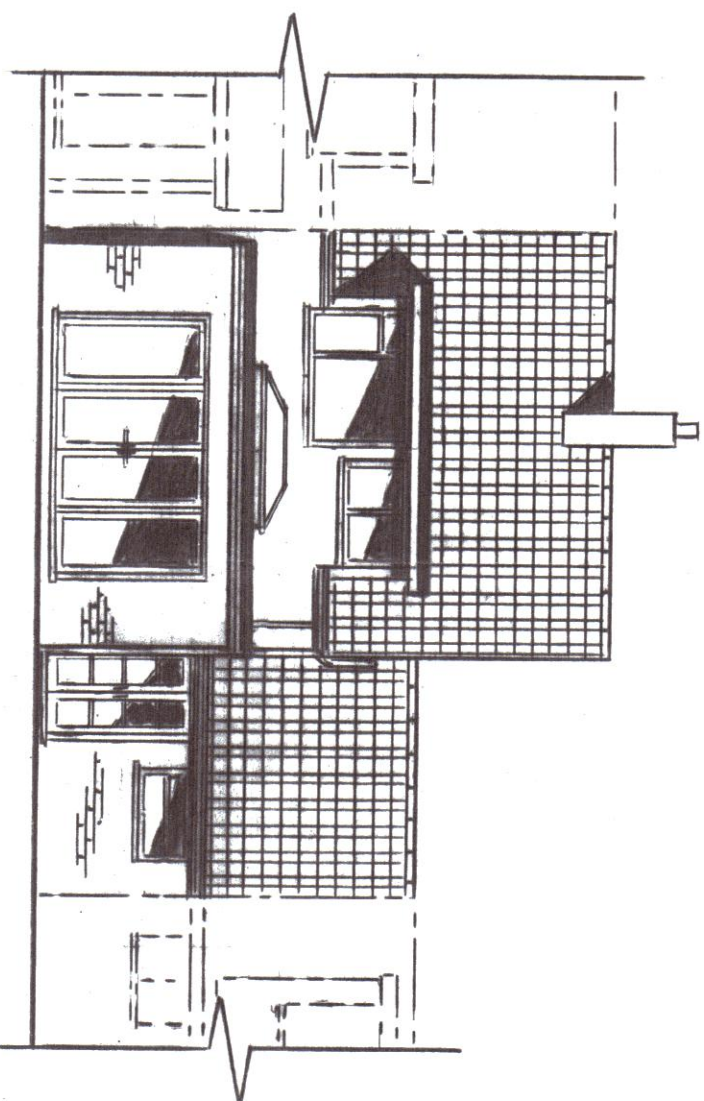


REAR / WEST ELEVATION
1:100

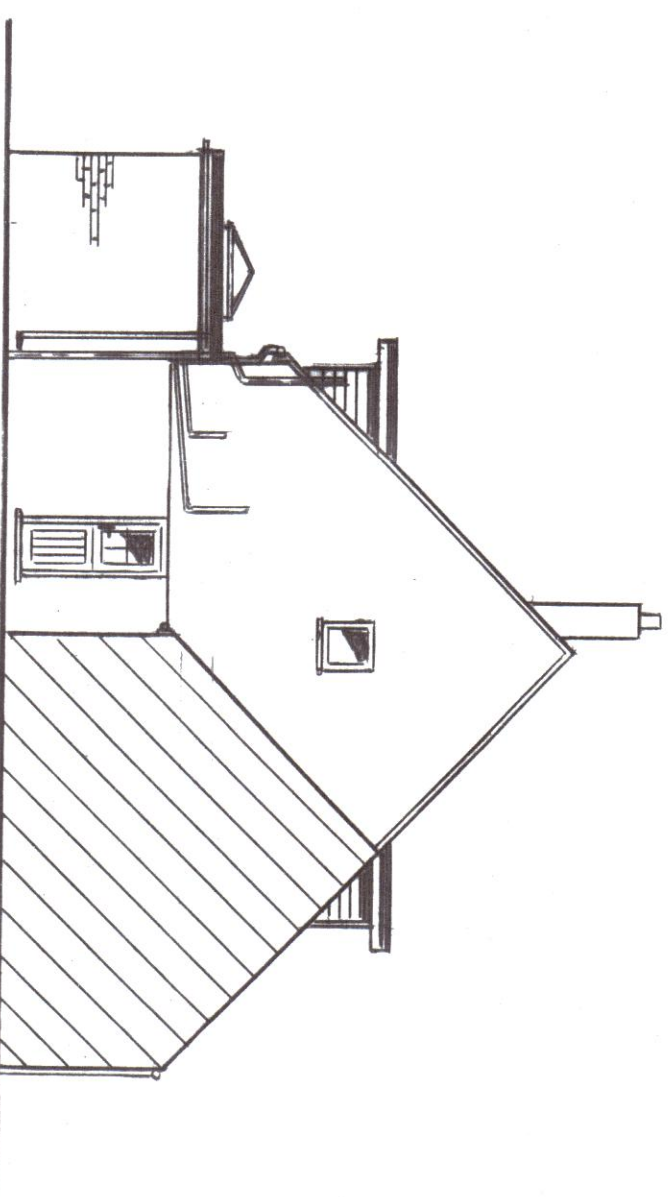


SIDE / SOUTH ELEVATION
1:100

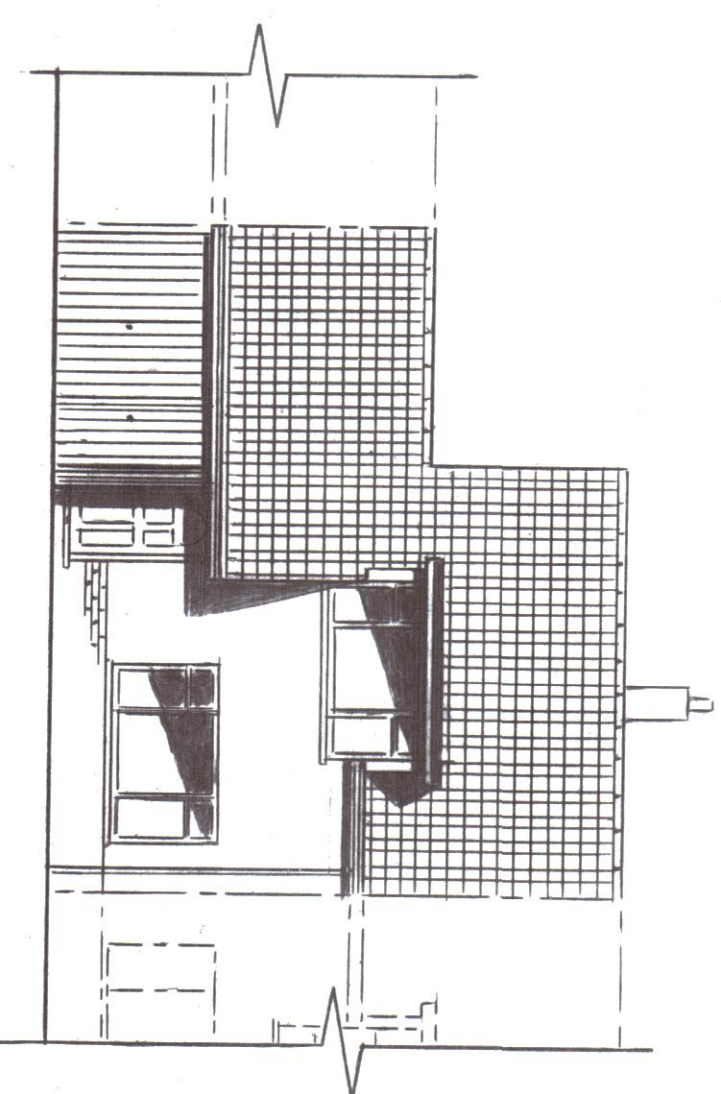


FRONT/EAST ELEVATION
1:100

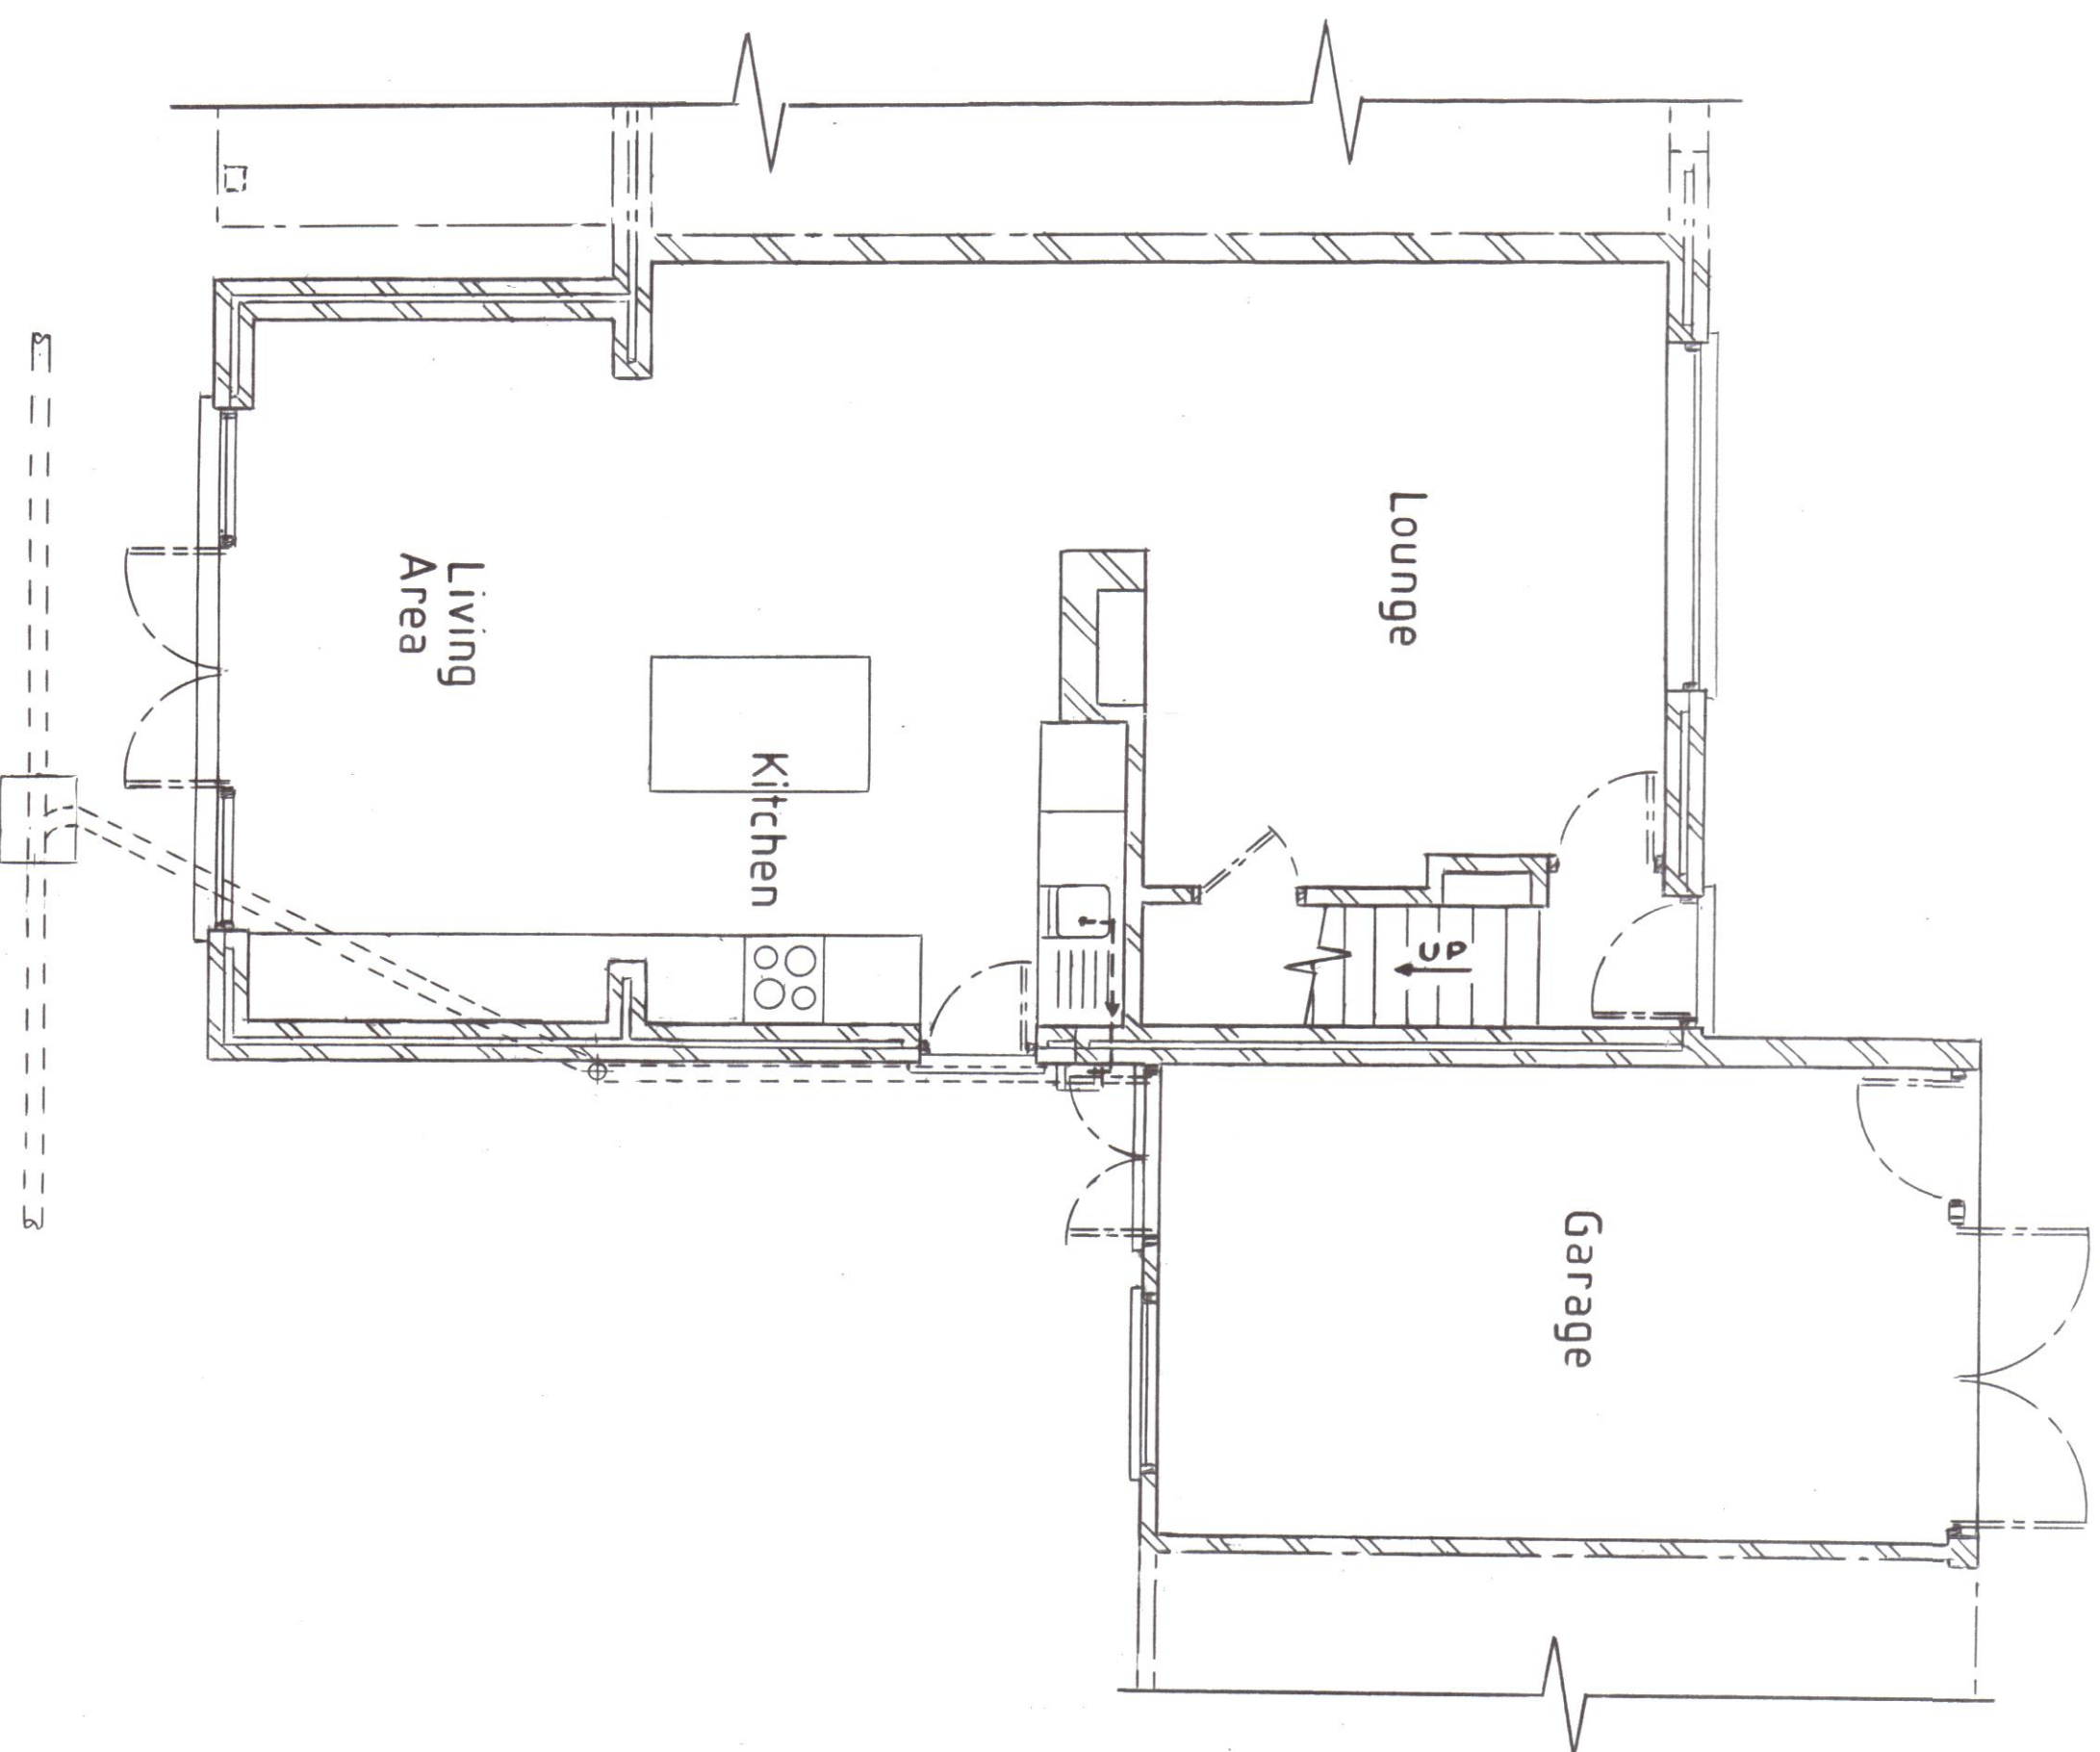

GROUND FLOOR PLAN
1:50

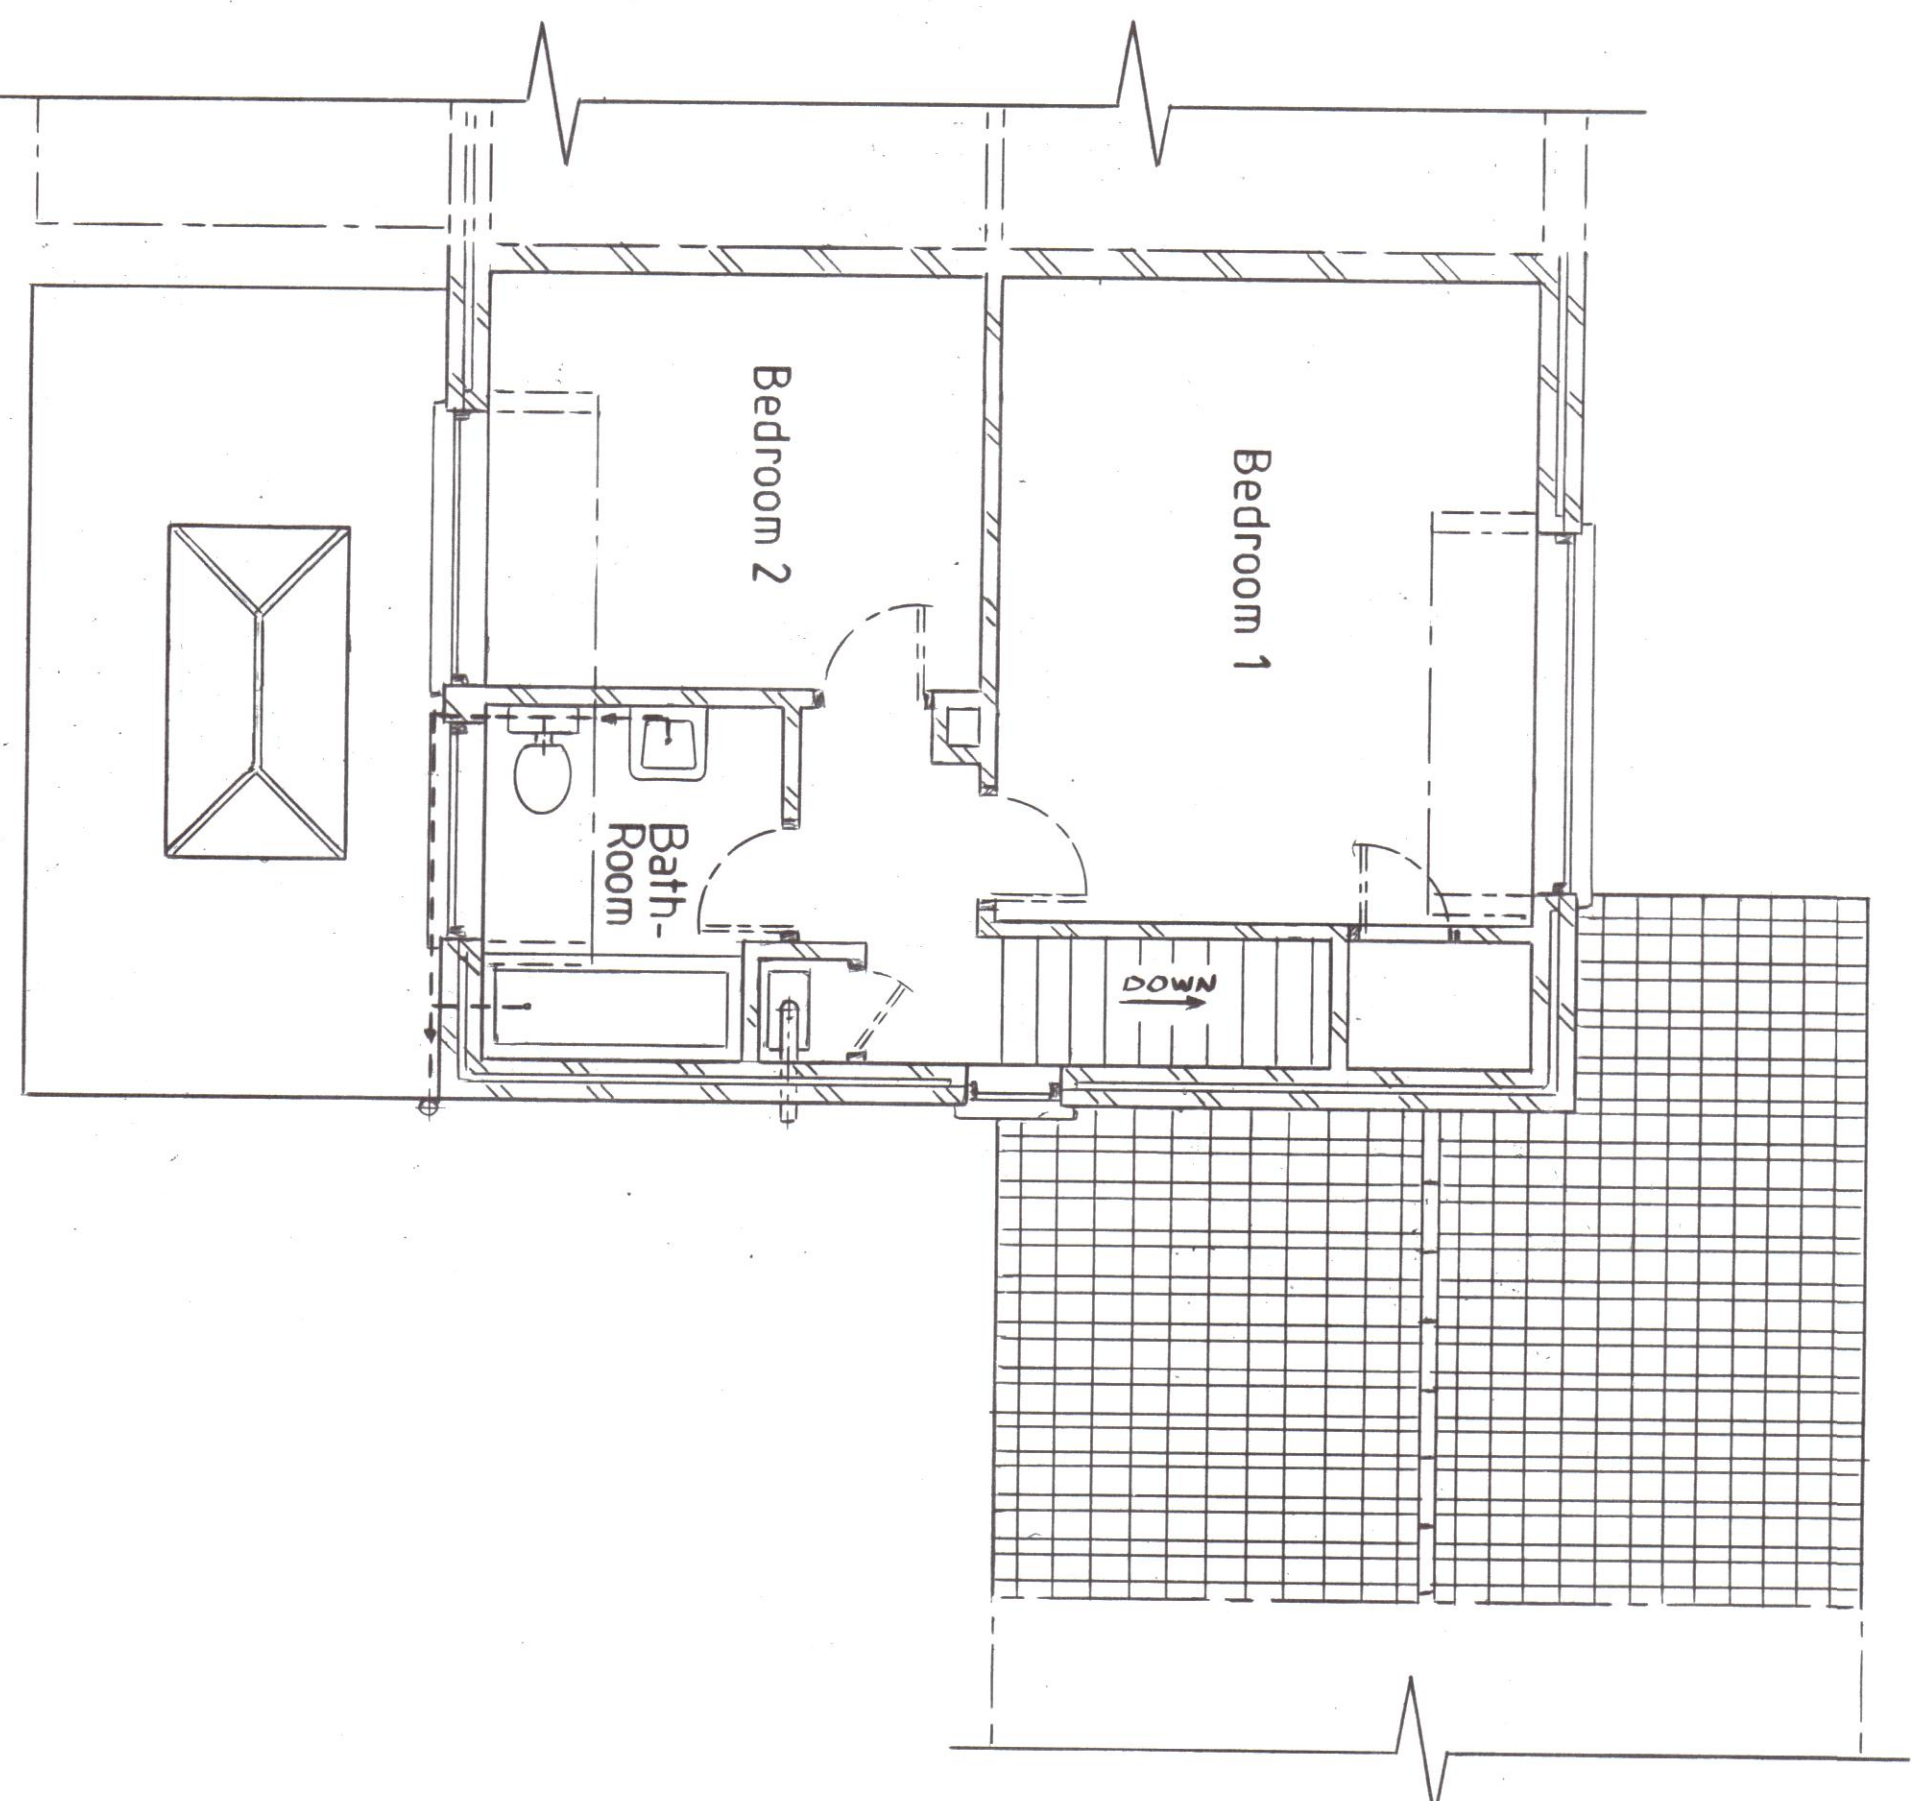

FIRST FLOOR PLAN
1:50

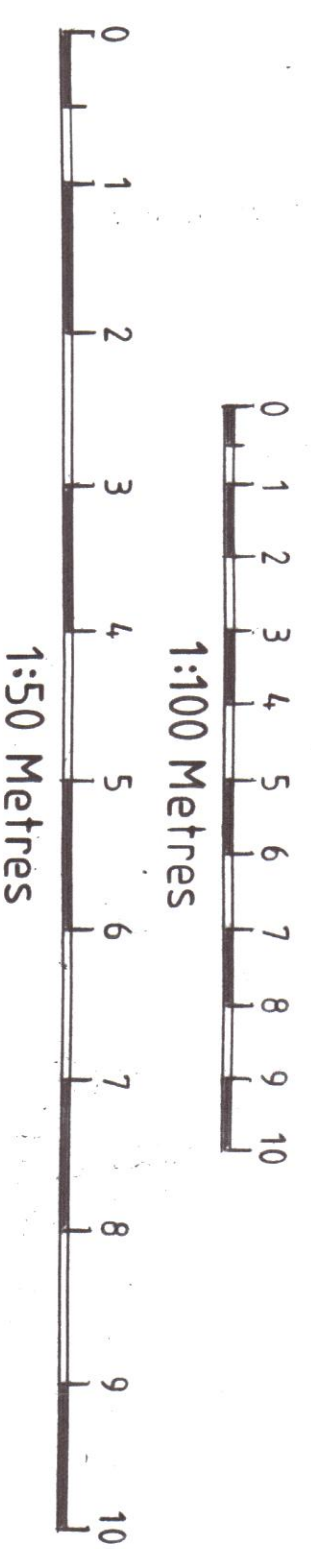

Reference
DENR/1916/2 - PROPOSED FLOOR PLANS AND ELEVATIONS.
SITE LAYOUT PLAN 1: 500
LOCATION PLAN 1: 1250

	Reference DENRA/1916/1 - PROPOSED FLOOR PLANS AND ELEVATIONS. SITE LAYOUT PLAN 1:500 LOCATION PLAN 1:1250	
	Copyright © Scale 1:50 & 1:100 Drawn <i>SK</i> Date June 2021	DENRA DESIGN Ltd INCORPORATING MG CONSTRUCTION denrichards.associates@btinternet.com Tel: 07973 911 870
Sheet Size A1	Title EXISTING FLOOR PLANS AND ELEVATIONS AT 5 COLINDALE ROAD, FERRING, WORTHING, WEST SUSSEX, BN12 5TF.	
DIMENSIONS IN MILLIMETRES	Drg No. DENRA/1916/1	Rev.