




PROPOSED

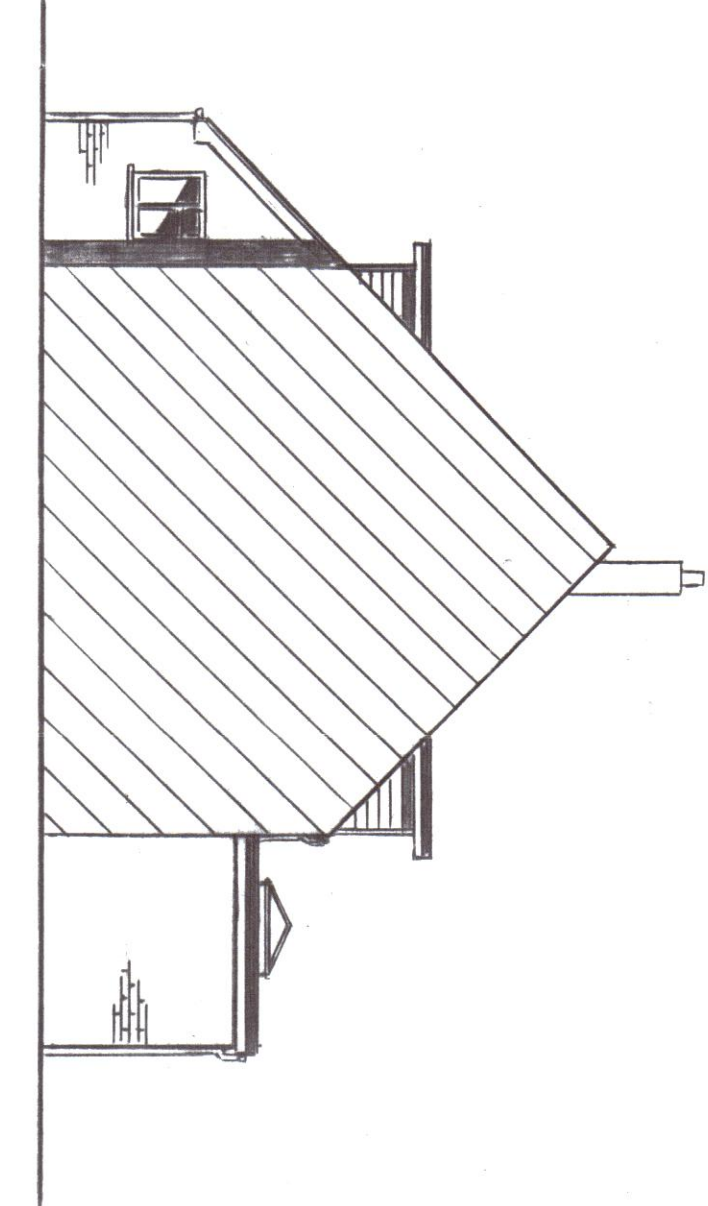


SIDE/NORTH ELEVATION
1:100

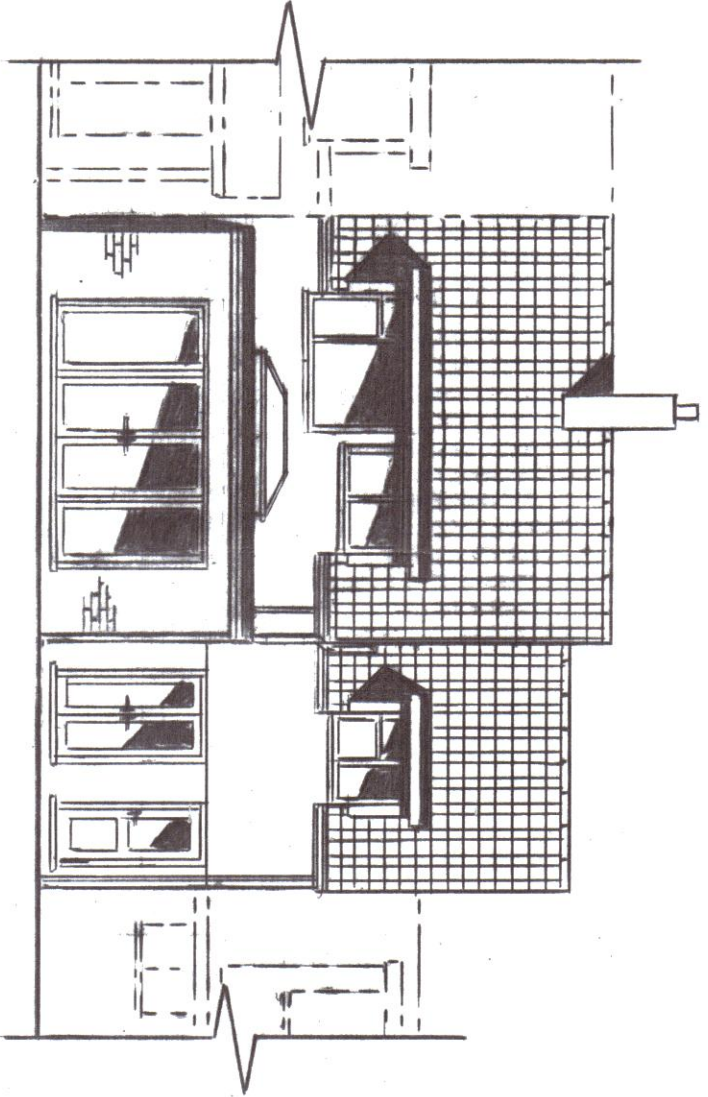


REAR/WEST ELEVATION
1:100

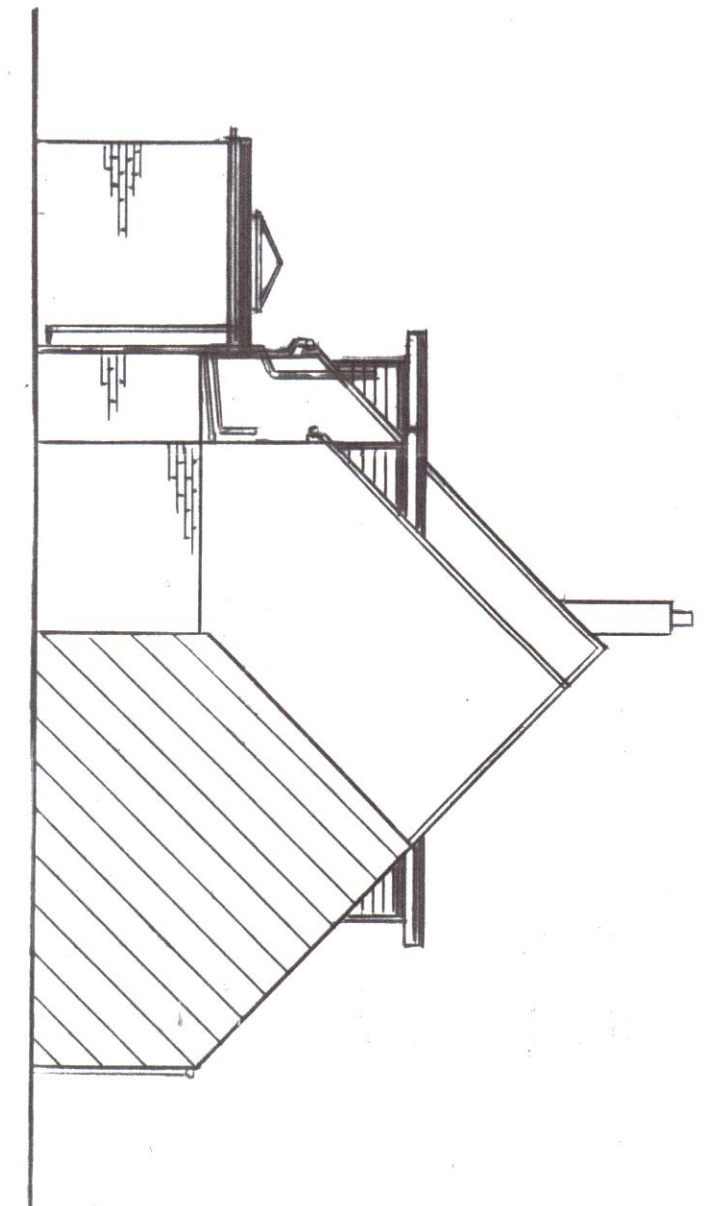


SIDE/SOUTH ELEVATION
1:100

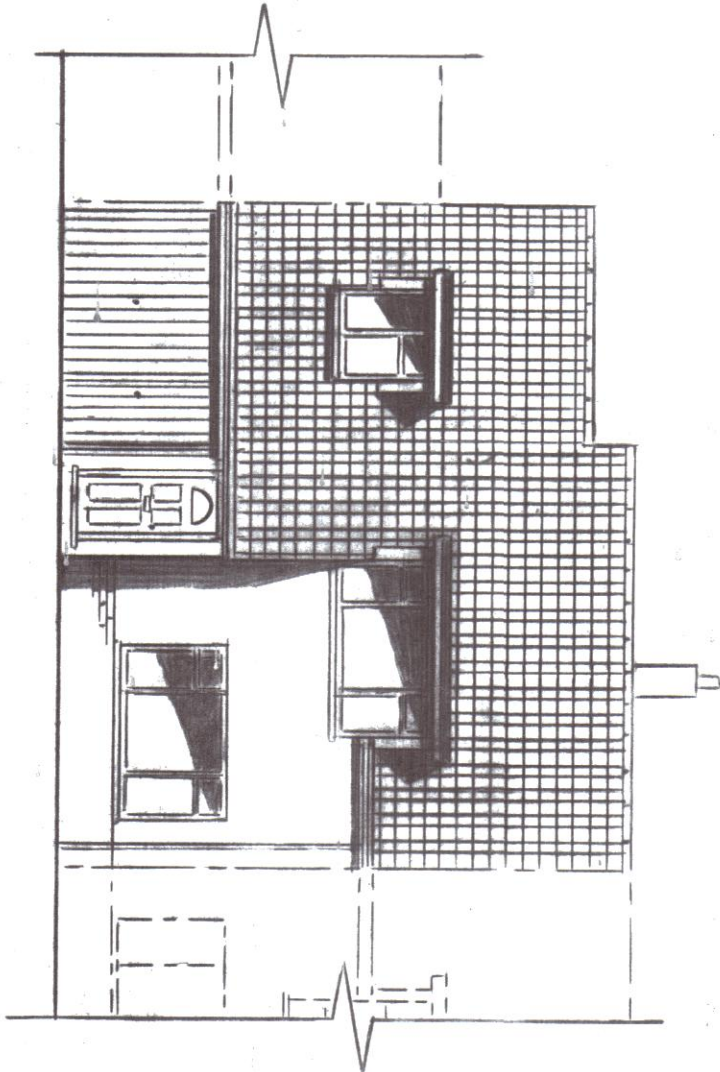


FRONT/EAST ELEVATION
1:100

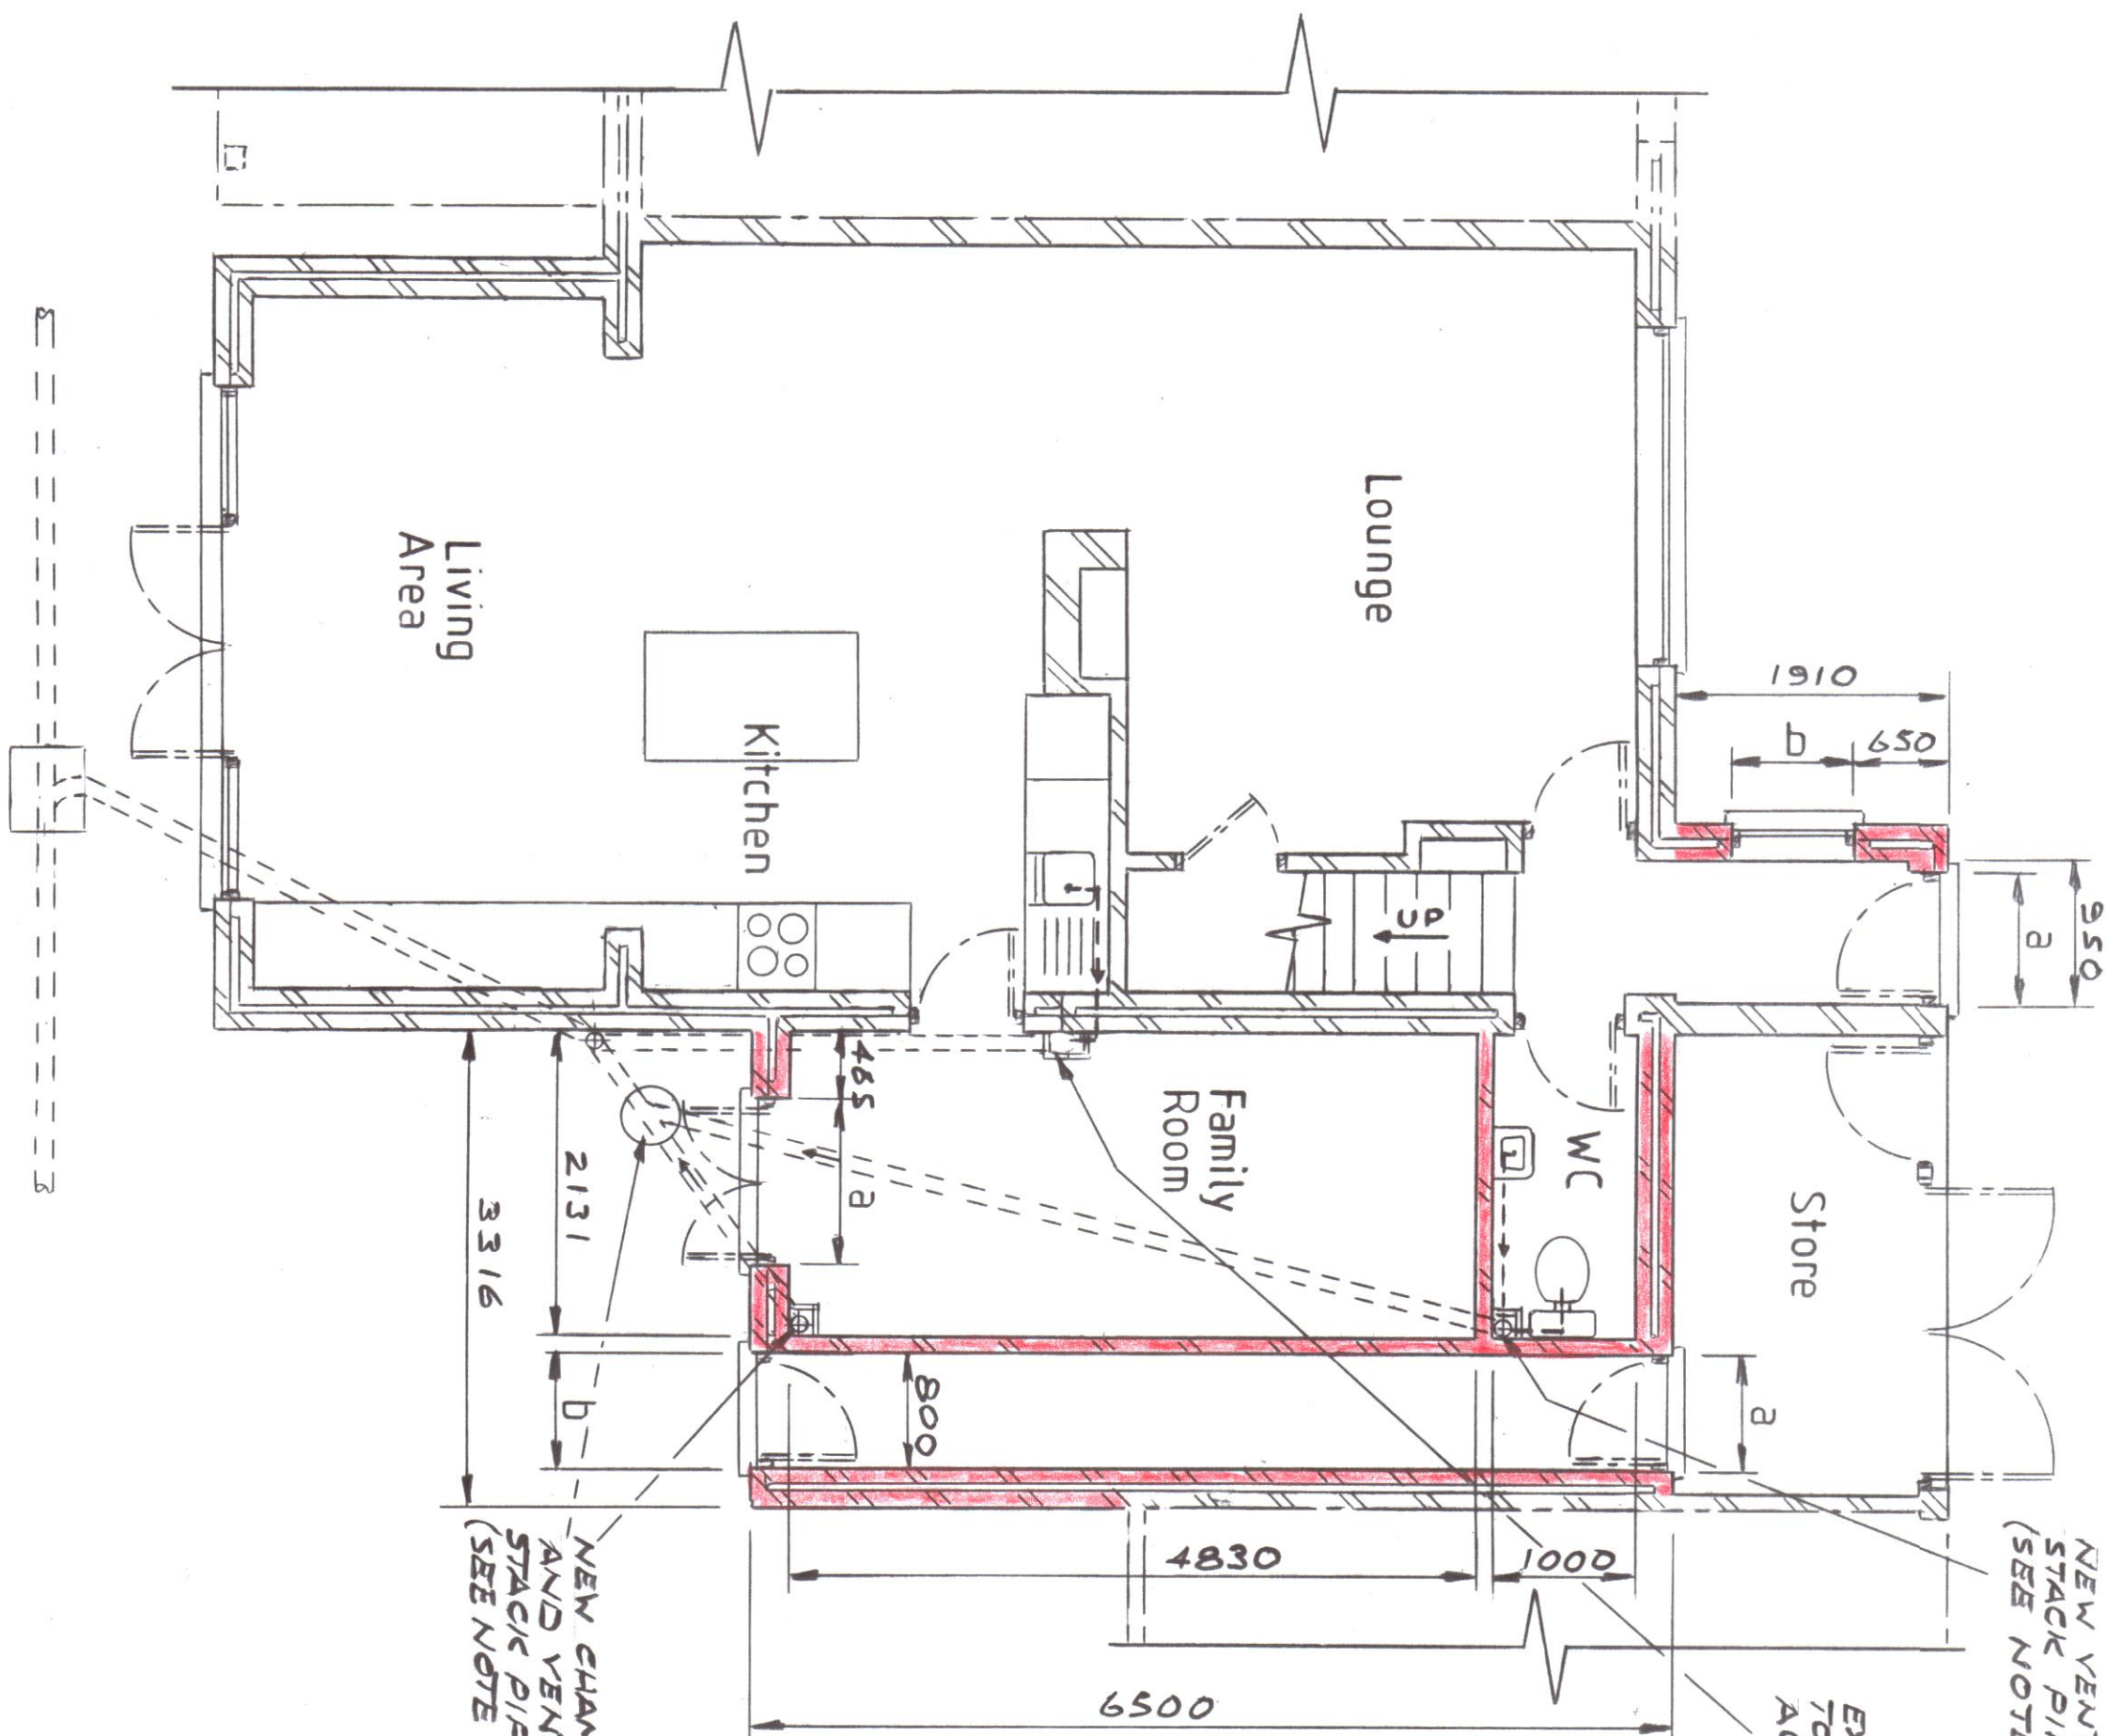


GROUND FLOOR PLAN
1:50

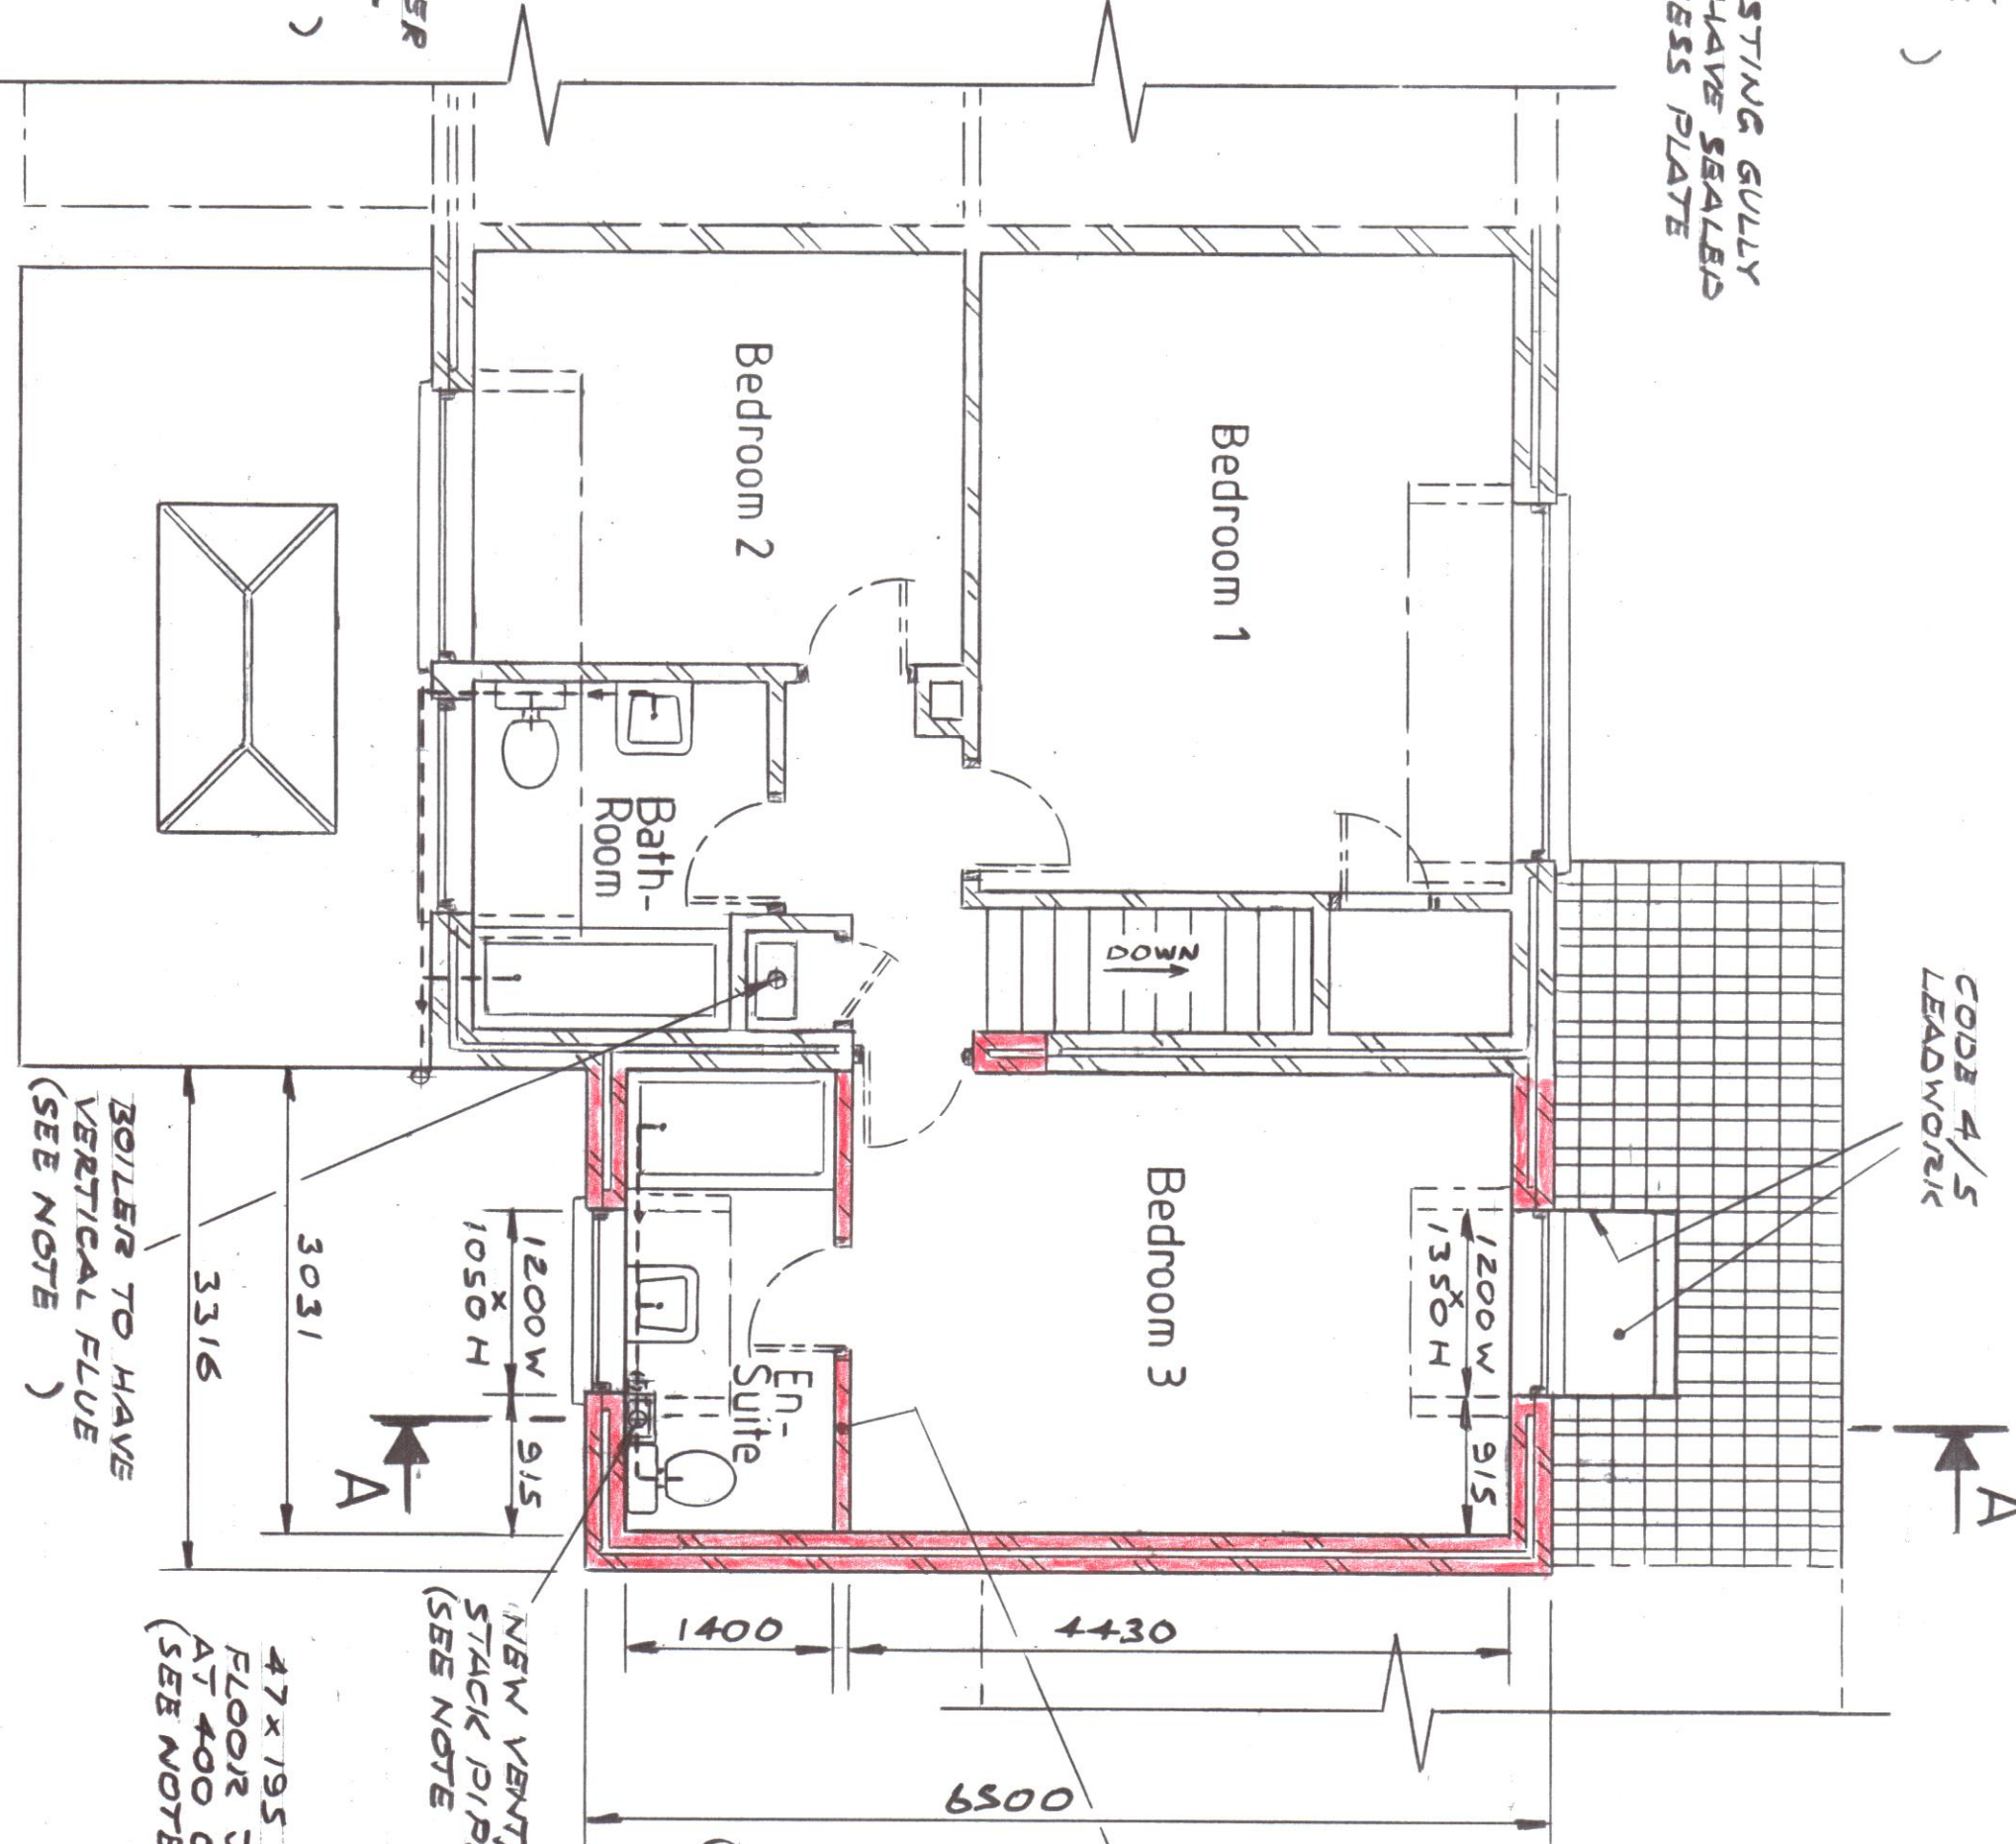

FIRST FLOOR PLAN
1:50

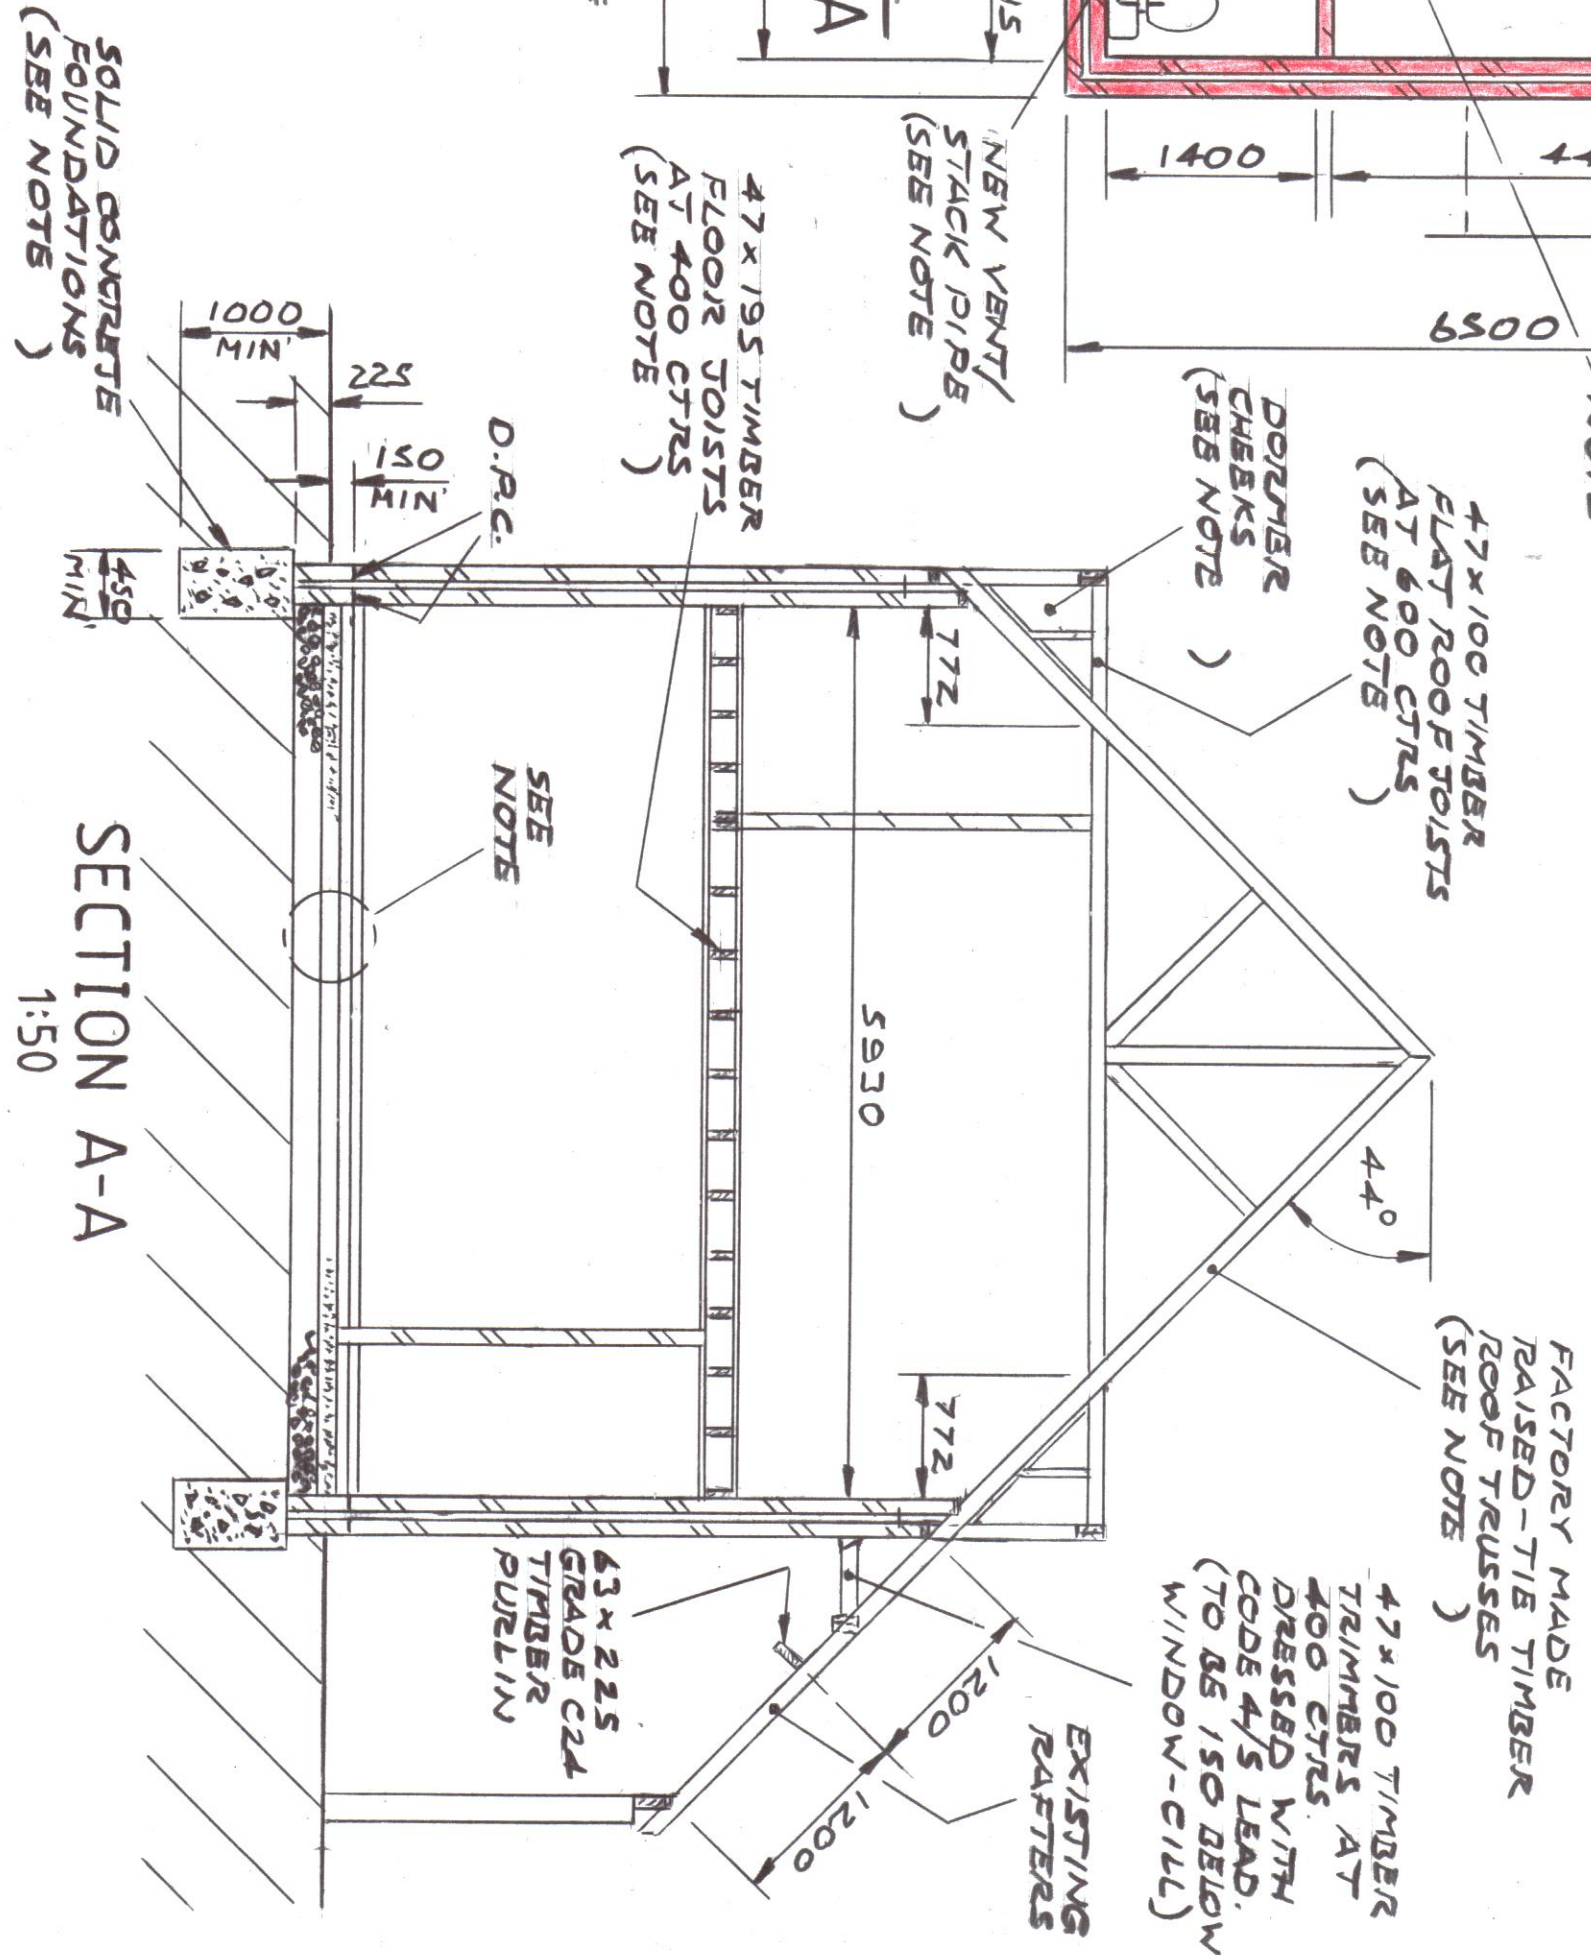

SECTION A-A
1:50

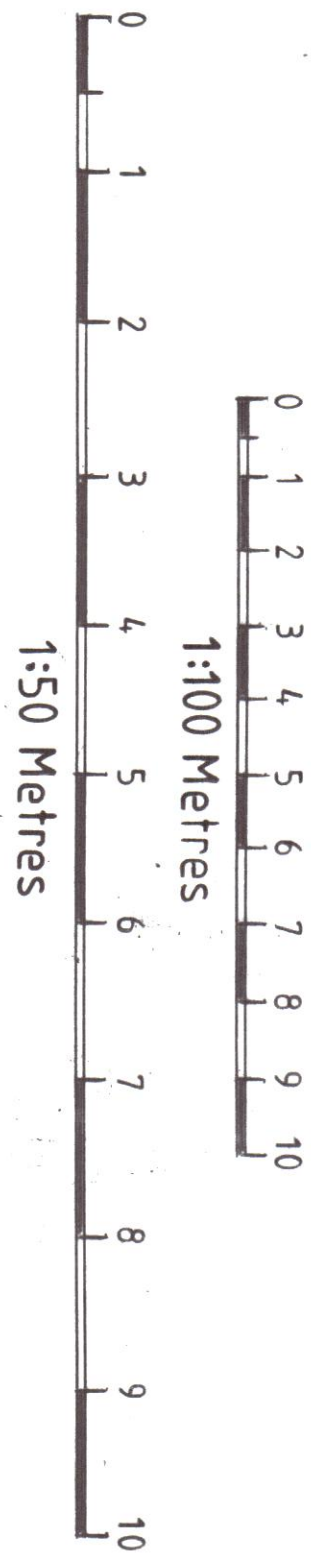

Reference
(5)01/1916 - CONSTRUCTION NOTES AND TECHNICAL SPECIFICATION.
DENRA/1916/1 - EXISTING FLOOR PLANS AND ELEVATIONS.
SITE LAYOUT PLAN 1:1250
LOCATION PLAN 1:1250

Copyright ©
Scale 1:50 & 1:100
Drawn
Date June 2021

DENRA DESIGN LTD
INCORPORATING
MG CONSTRUCTION

Tel: 07973 911 870
denrichards.associates@btinternet.com

Title
PROPOSED TWO STOREY SIDE EXTENSION AND GROUND FLOOR FRONT EXTENSION
AT 5 COLINDALE ROAD, FERRING, WORTHING, WEST SUSSEX, BN12 5TF.

Sheet Size
A1

DIMENSIONS IN MILLIMETRES

Drg No.
DENRA/1916/2

Rev.

Rev.

Rev.

Rev.