


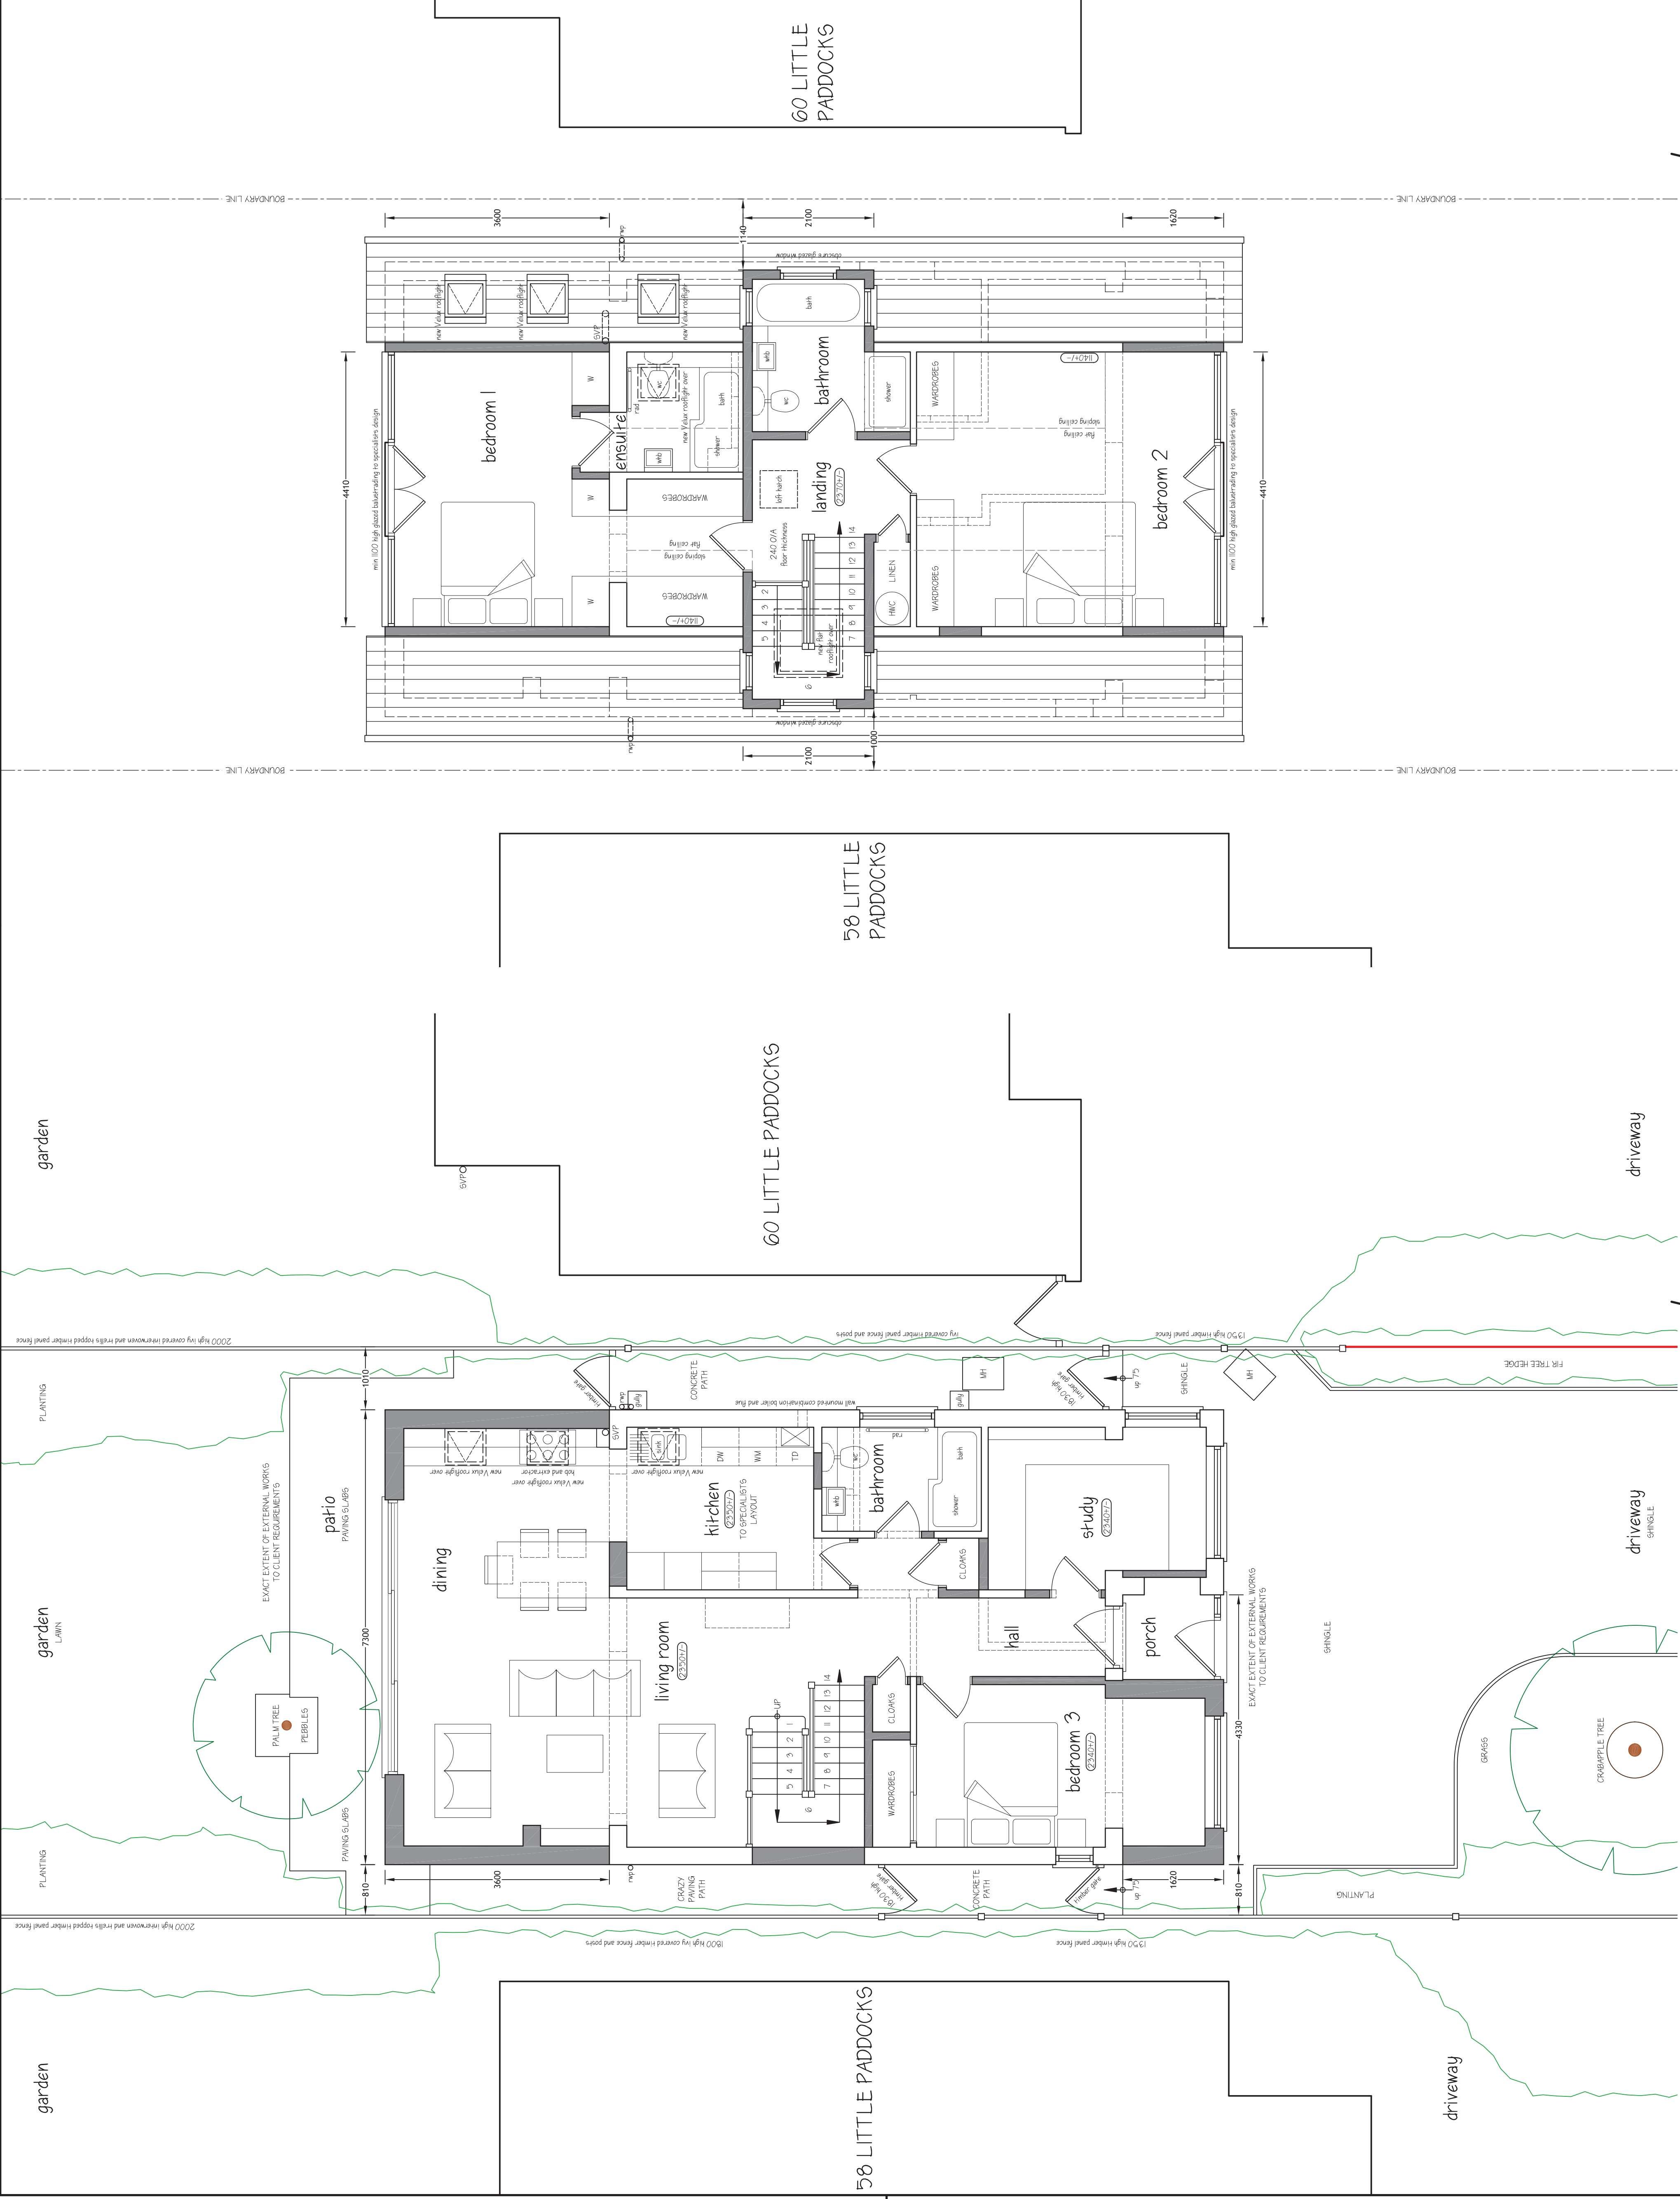

garden

garden
LAWN


garden

driveway


driveway
SINGLE

driveway

PROPOSED GROUND FLOOR / PART SITE PLAN 1:50.

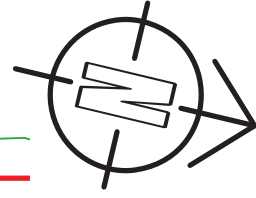

PROPOSED FIRST FLOOR / PART ROOF PLAN 1:50.

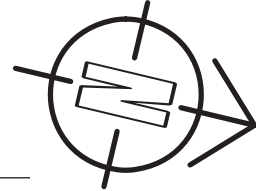


Contractor/Clients must verify all dimensions on site before setting out, commencing work or making any drawings. If in doubt, ask.

This drawing and design is copyright and should not be reproduced without consent.

© Copyright (Malcolm Jenkins Associates)

Notes

1. This drawing must be read in conjunction with all the relevant details for this project.
2. All work is to comply with the current requirements of the Building Regulations and allied legislation.
3. No work is to extend over adjoining properties without express instructions. Adjacent properties and boundaries are shown for illustrative purposes only.
4. All contractors/sub-contractors must ensure that they have the latest issue drawings and details before commencing work on site.
5. Figured dimensions take preference over scaled drawings. Large scale drawings take preference over smaller scale drawings.
6. All materials are to be used and installed in strict compliance with manufacturers recommendations.
7. Ordnance Survey map reproduced under Crown Copyright Licence No. AR 35177R.

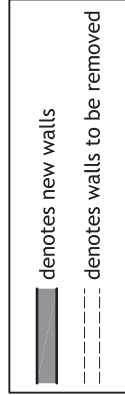

Scale: 1:50

0 1m 2m 3m 4m


0 0.2 0.4 0.6 0.8 1.0 1.2 1.4 1.6 1.8 2.0 2.2 2.4 2.6 2.8 3.0 3.2 3.4 3.6 3.8 4.0

60 LITTLE
PADDOCKS

60 LITTLE
PADDOCKS

58 LITTLE
PADDOCKS

60 LITTLE PADDOCKS

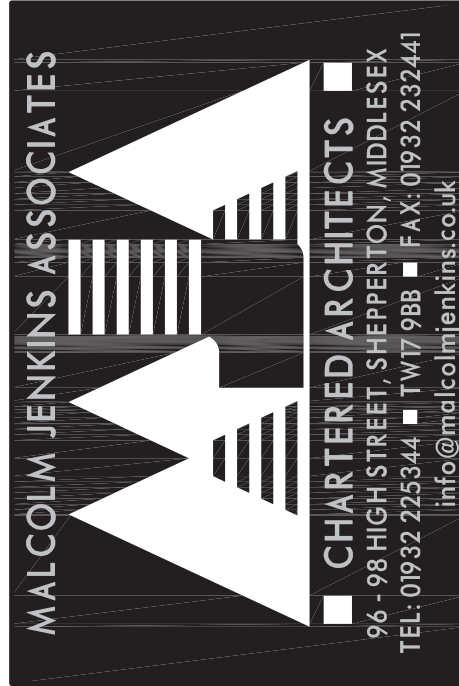

Client MRS A E JENKINS

Job Title
59 LITTLE PADDOCKS
FERRING
WORTHING
WEST SUSSEX
BN12 5NH

Drawing Title

PROPOSED PLANS

Scale 1:50.

At AI

Date NOV 2017

Drawn By MJJ.

Drawing Number

Revision

5800/03.