





Proposed Front (east) Elevation
Scale 1:100




Proposed Side (north) Elevation
Scale 1:100

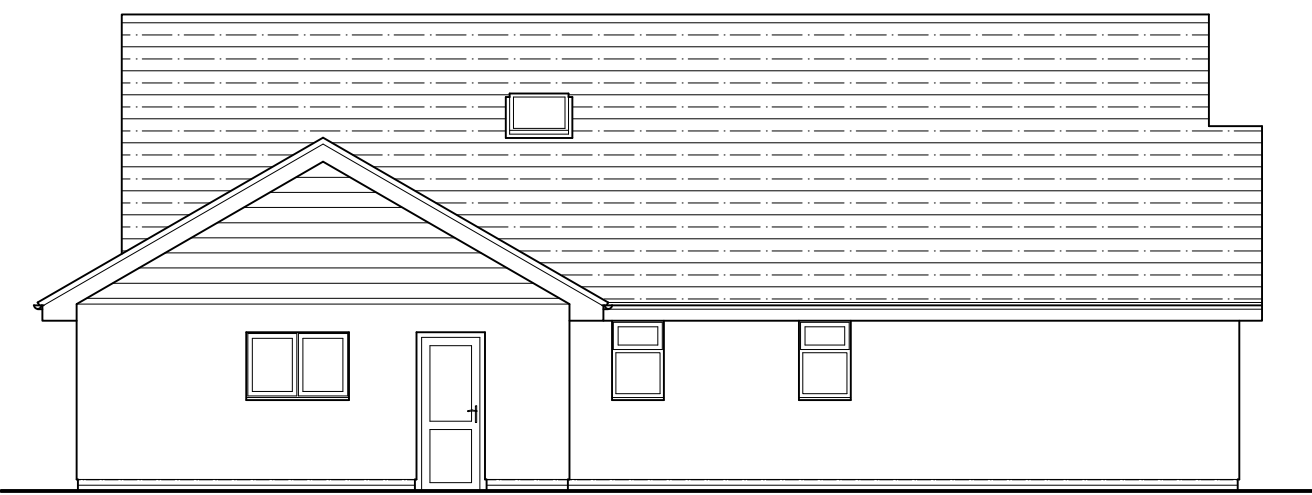


Proposed Rear (west) Elevation
Scale 1:100

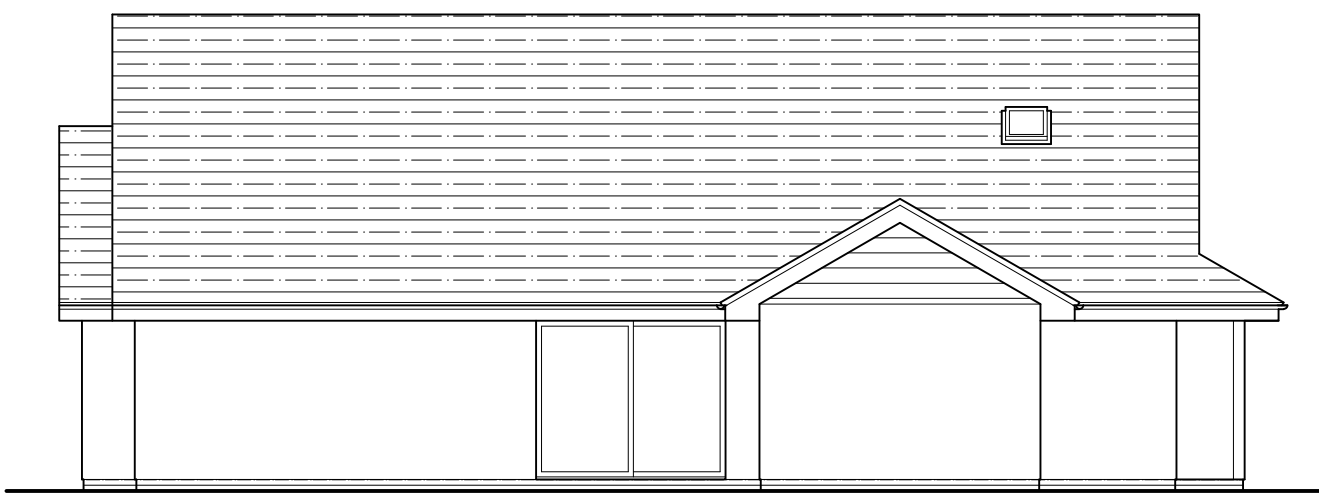


Proposed Side (south) Elevation
Scale 1:100

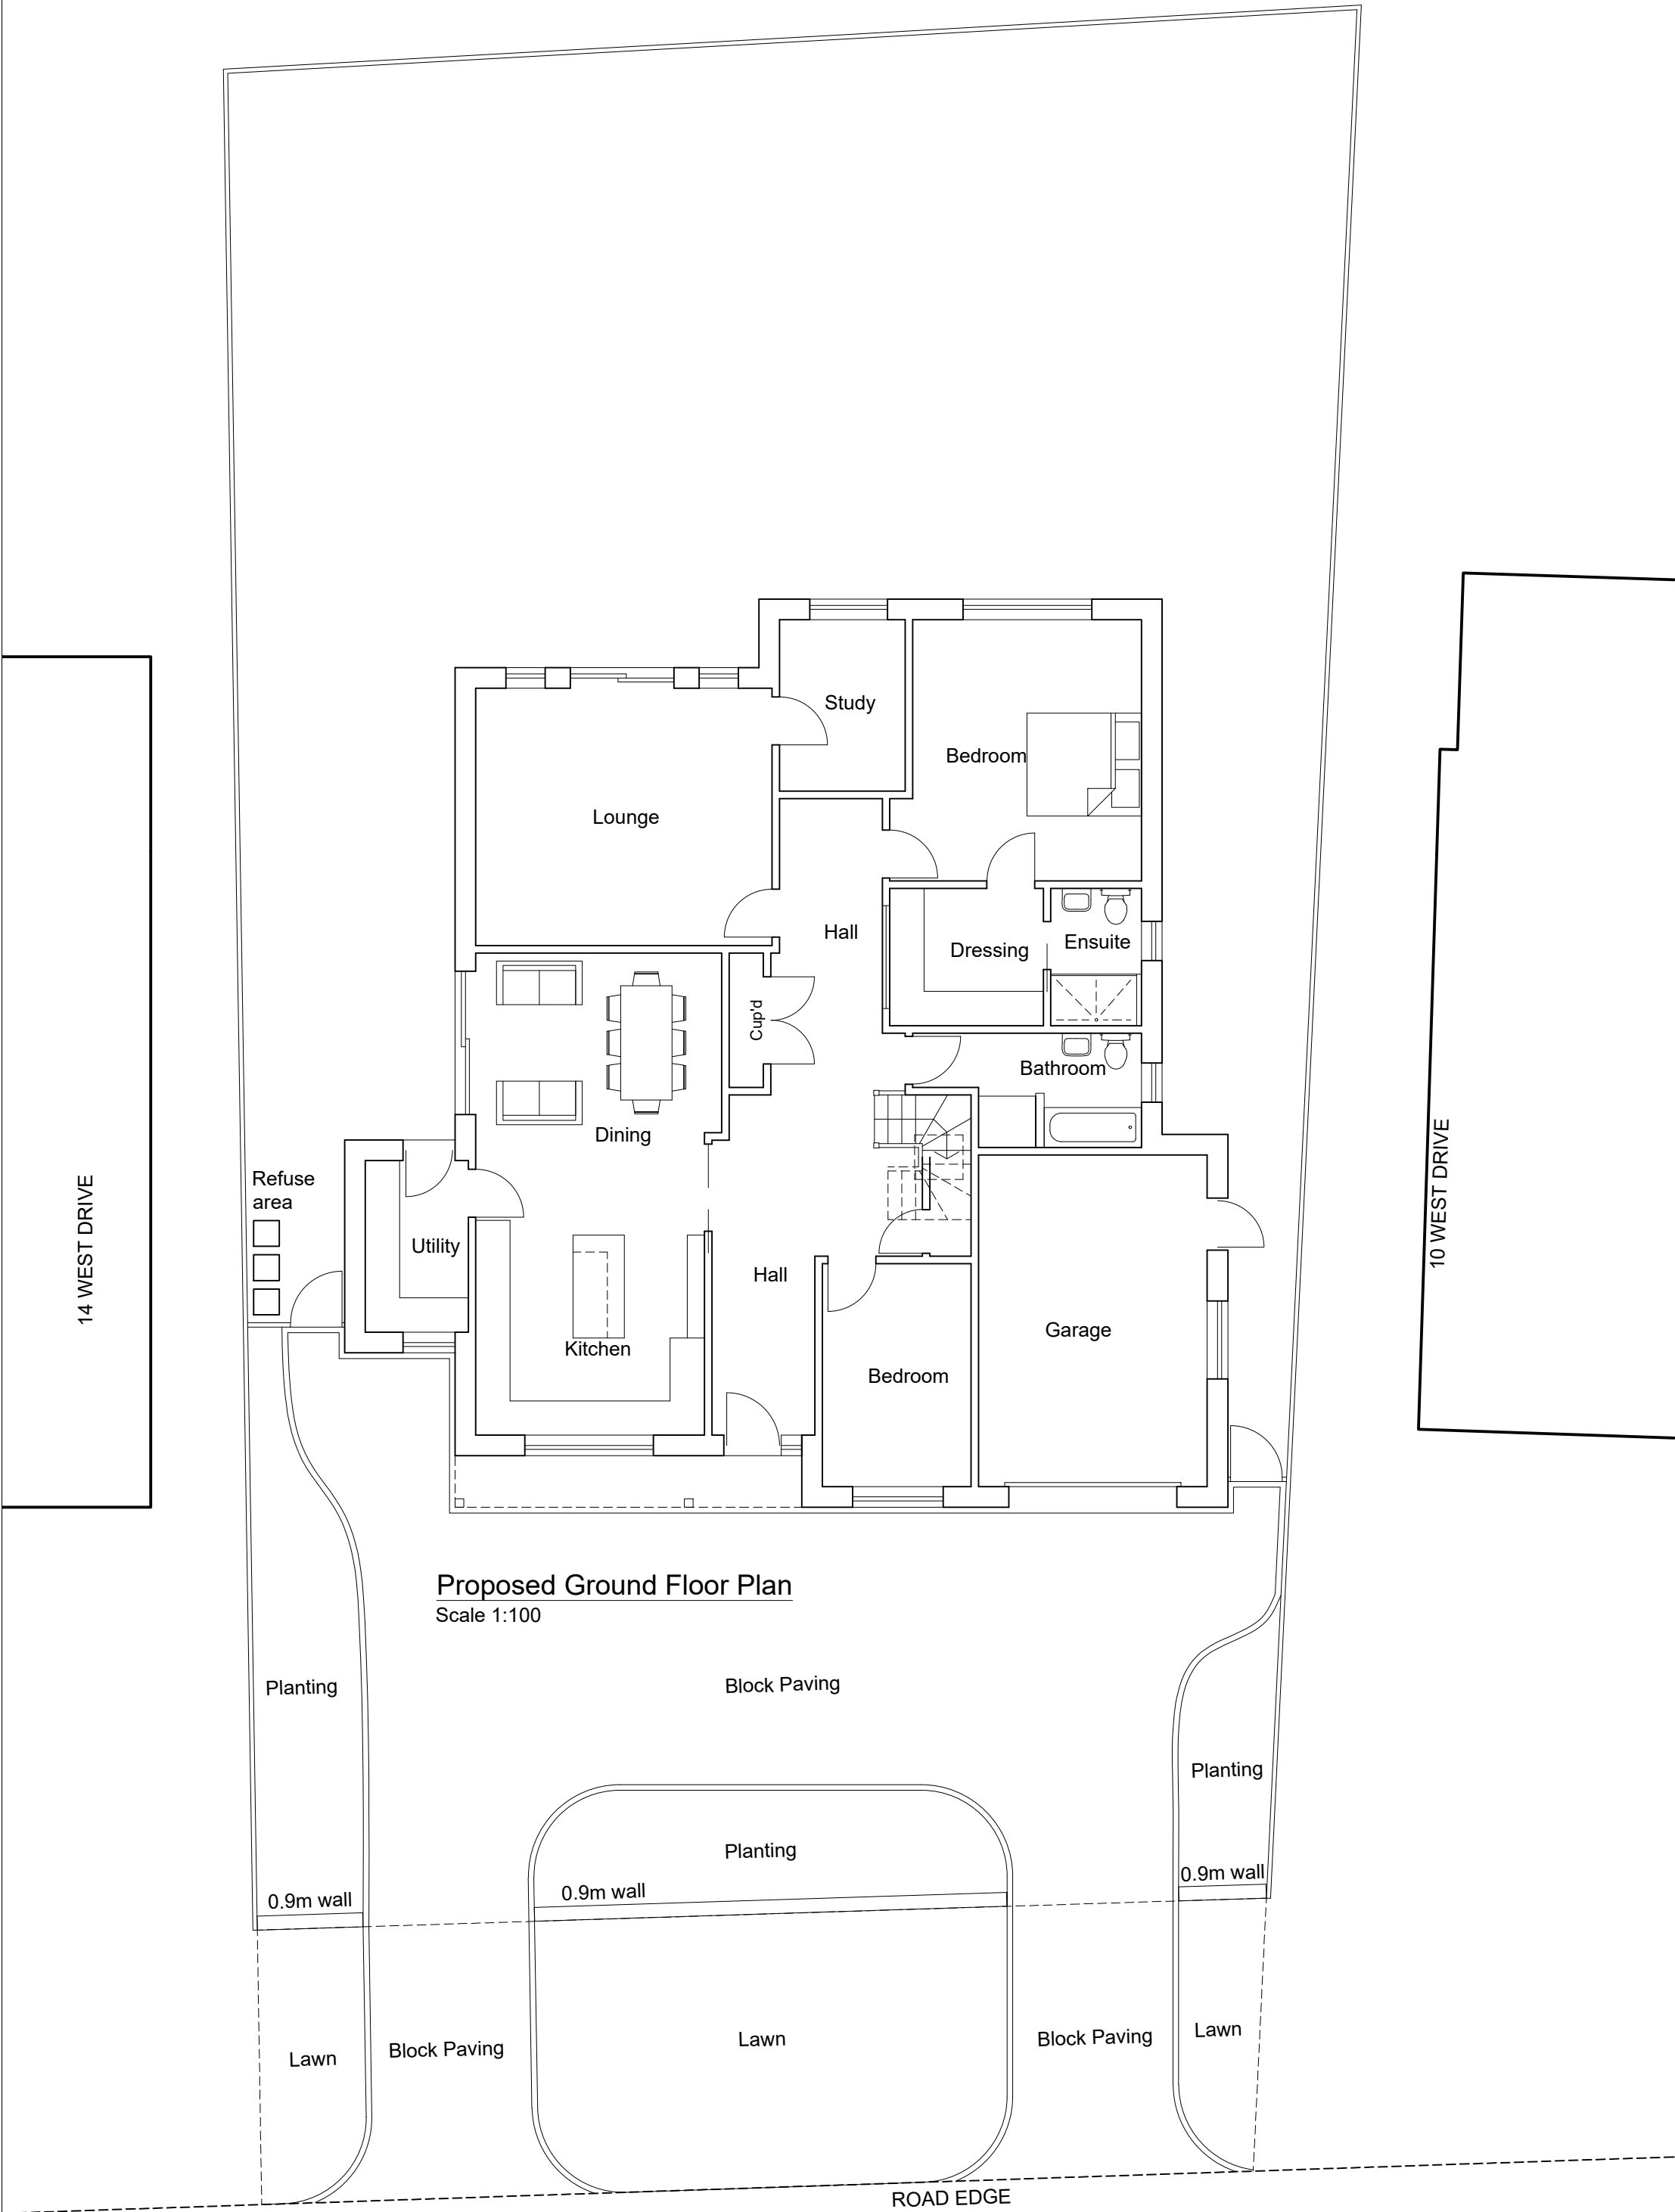

Proposed Ground Floor Plan
Scale 1:100

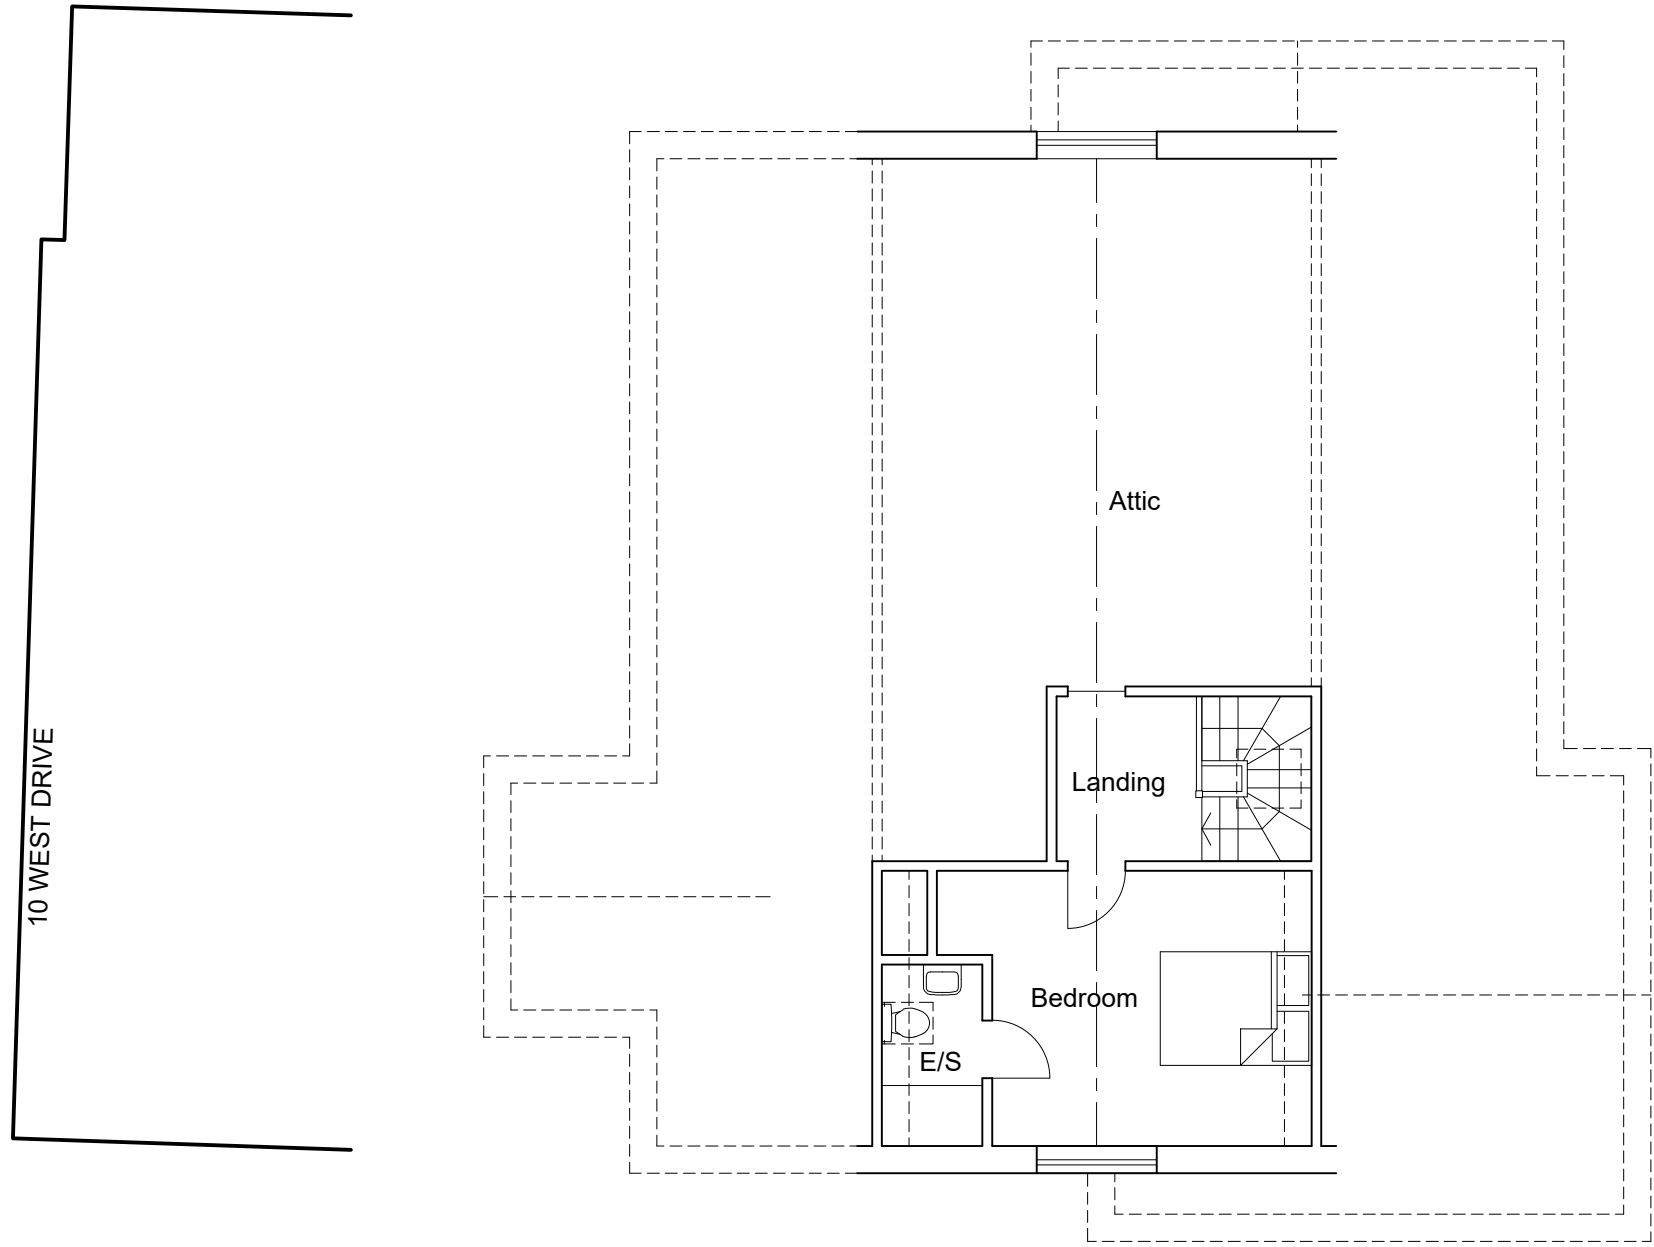

Proposed First Floor Plan
Scale 1:100

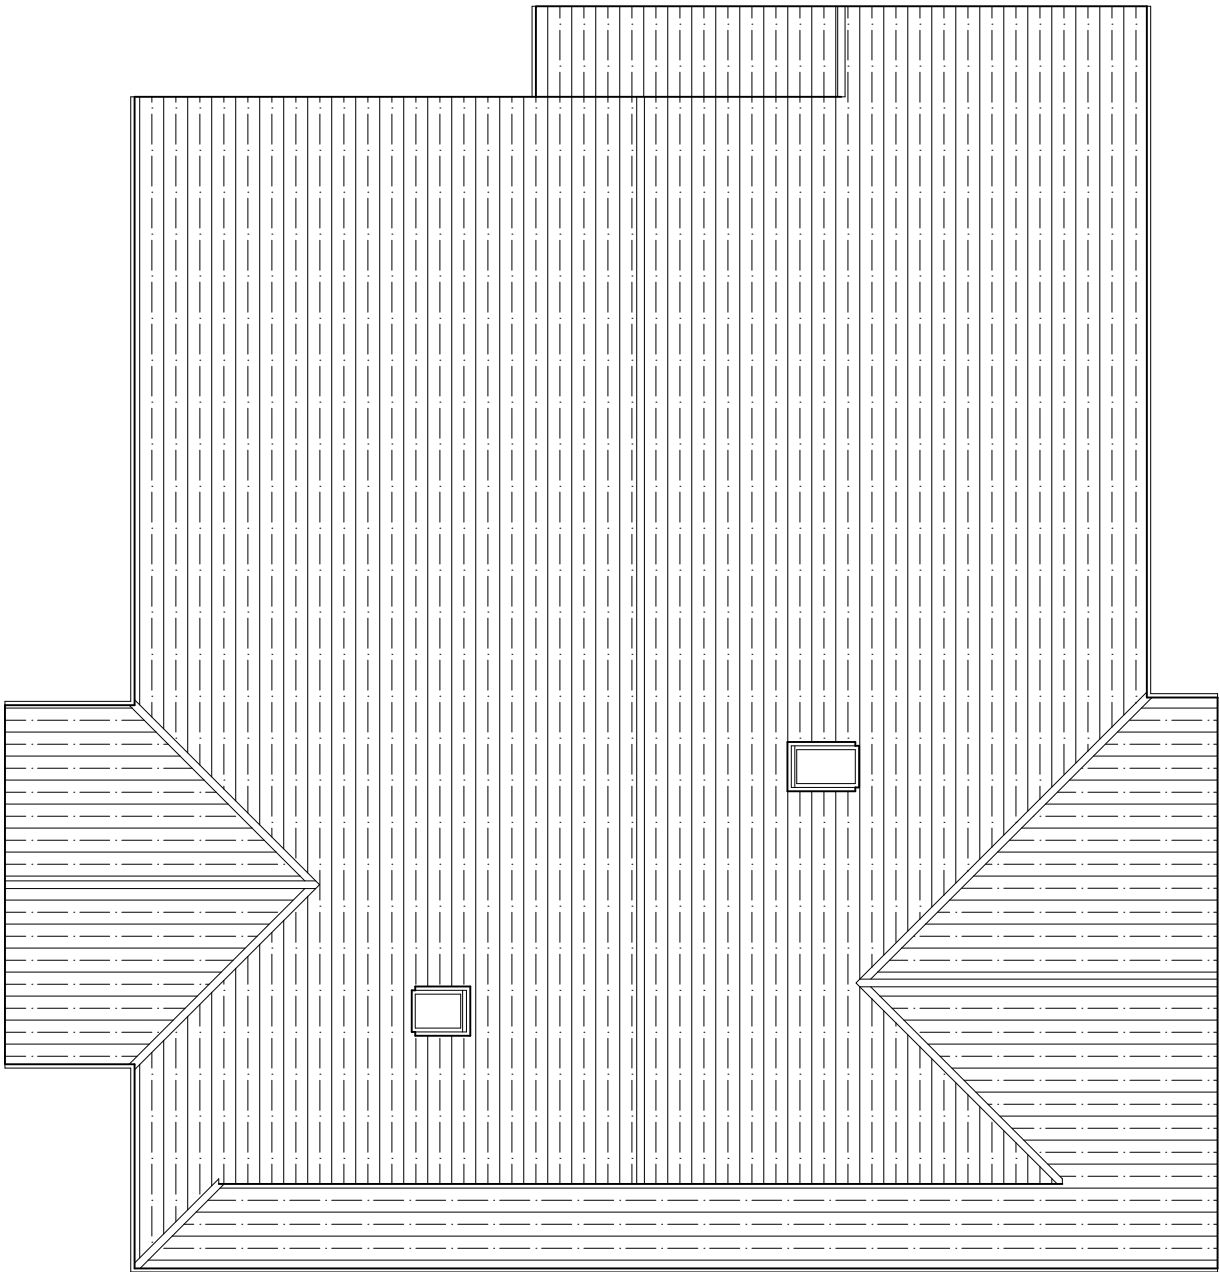

Proposed Roof Plan
Scale 1:100

F	Refuse area indicated.	07.11.18
E	Landscaping indicated.	26.10.18
D	Dining room doors revised.	31.08.18
C	Rear bedroom extended, rooflights added, roof plan added.	30.08.18
B	Layout changed.	15.08.18
A	Layout changed.	06.08.18

Rev: Description: Date:



Horizon Design Ltd
15 Uplands Avenue
Worthing
West Sussex, BN13 3AA
T: 01903 205868
E: info@horizon-design.co.uk
W: www.horizon-design.co.uk

Client:
Mr & Mrs Sims

Project:
New Dwelling:
12 West Drive
Ferring
Worthing
West Sussex, BN12 5QZ

Drawing title:
Proposed Floor Plans & Elevations.

Scale:
1:100 @ A1

Date:
27.07.18

Drawn:
KWF

Drawing number:
2919-02

Revision:
F