

All dimensions must be checked on site and not scaled from this drawing, apart from the local authority.

Any works commencing on site prior to obtaining full planning and building regulations approval including full condition discharge, is entirely at the client's / contractor's risk.

The contractor is responsible for taking and checking all levels and dimensions prior to ordering materials and starting work on site.

Any discrepancies are to be reported to BuildView prior to commencing any works.

All building work is to be carried out in accordance with building regulations and to the satisfaction of the local authority and as such additional unforeseen building works may be required on site.

These drawings do not constitute full working drawings.

All drawings are copyright of BuildView and may not be copied or reproduced by any third party without prior written consent.

Party walls actions are the responsibility of the client

Site Address:
9 Telgarth Road,
Ferring, Worthing,
West Sussex BN12 5PX



Client:
Mr & Mrs Brown

Title:
Appeal Document
Revised Drawings


Rev: 1	Initial Submission
Rev: 2	Supporting Appeal Document
Rev: 3	Additional Roof lights

Date:	August 11, 2021
Job:	P2018



A :: Existing South Elevation

01 scale: 1:100

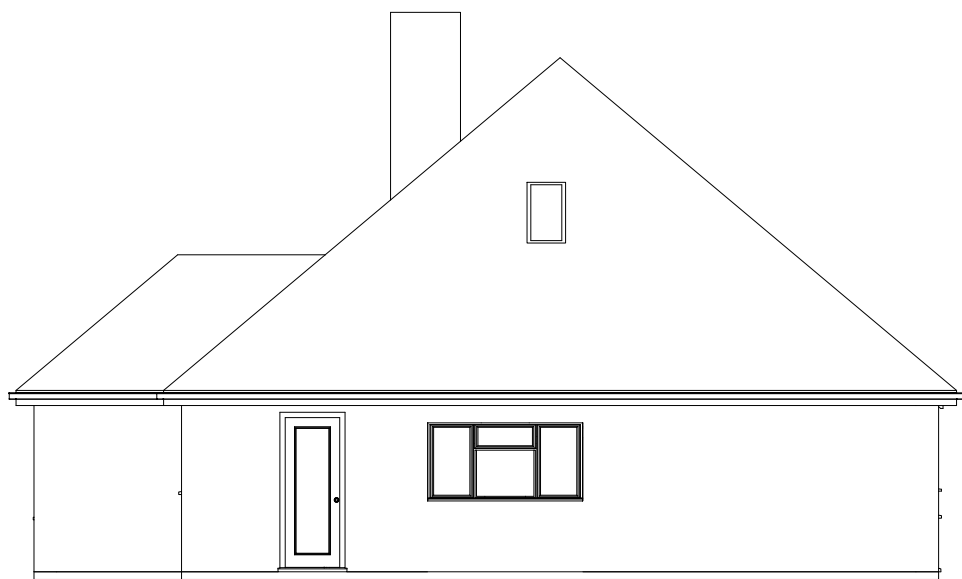

A :: Existing North Elevation

01 scale: 1:100




A :: Existing East Elevation

01 scale: 1:100




A :: Existing West Elevation

01 scale: 1:100

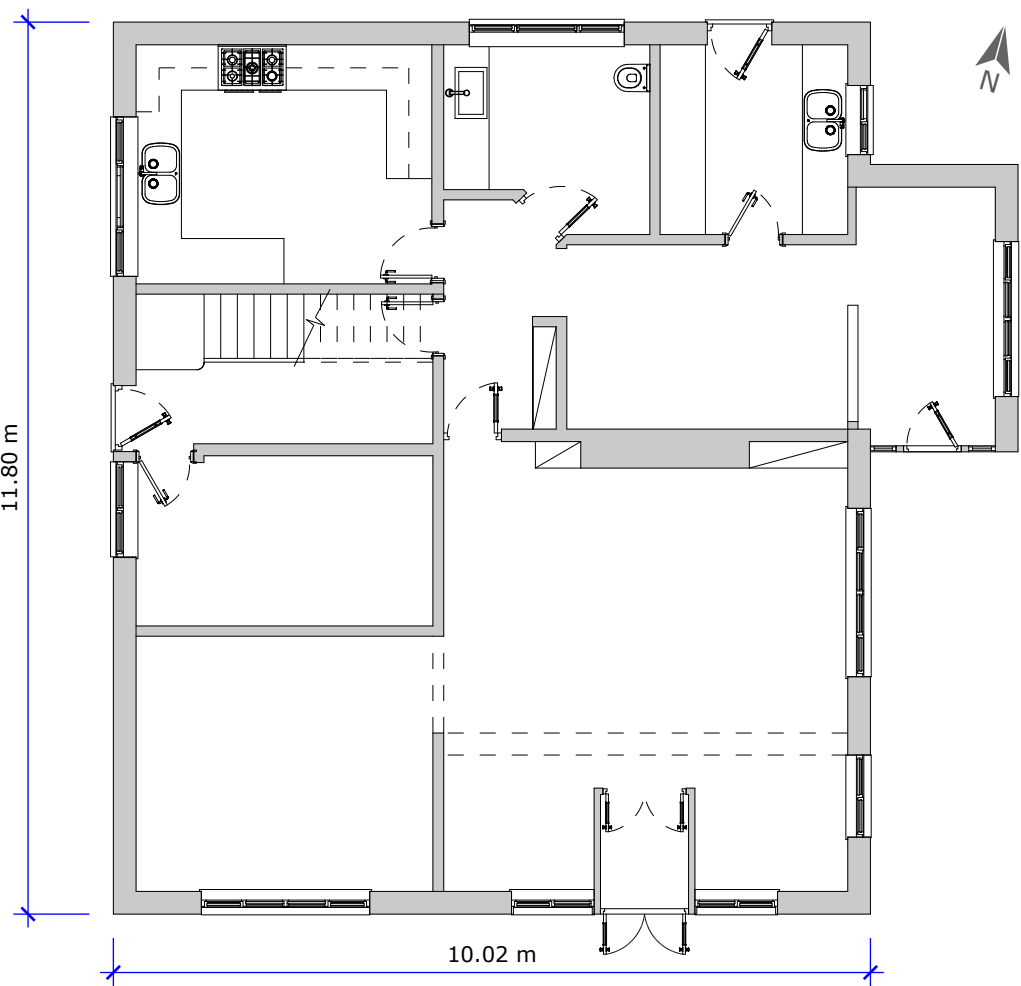


A :: Existing Ground Floor Plan

01 scale: 1:100

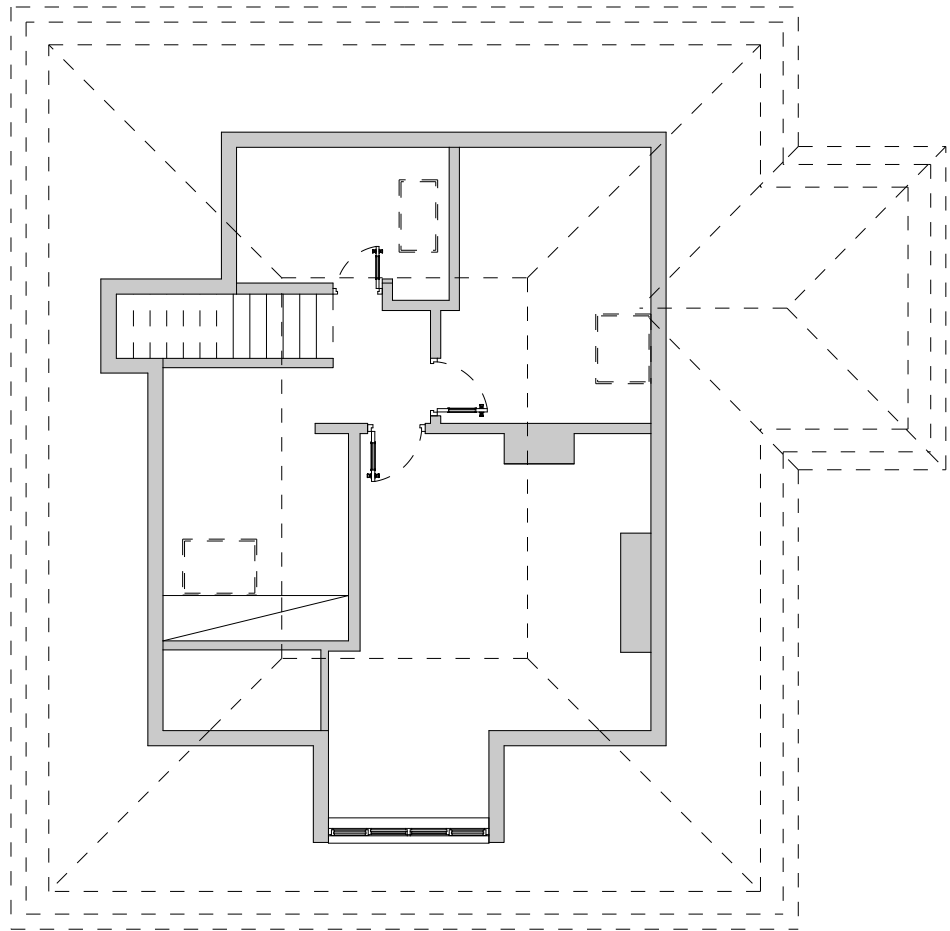

A :: Existing First Floor Plan

01 scale: 1:100

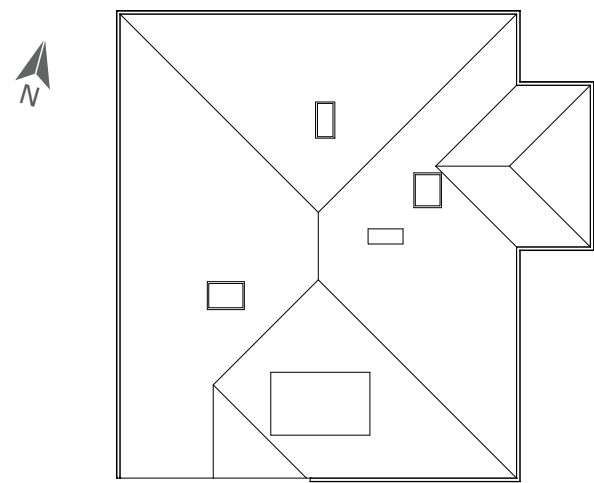

A :: Existing Roof Plan

01 scale: 1:200

All dimensions must be checked on site and not scaled from this drawing, apart from the local authority.

Any works commencing on site prior to obtaining full planning and building regulations approval including full condition discharge, is entirely at the client's / contractor's risk.

The contractor is responsible for taking and checking all levels and dimensions prior to ordering materials and starting work on site.

Any discrepancies are to be reported to BuildView prior to commencing any works.

All building work is to be carried out in accordance with building regulations and to the satisfaction of the local authority and as such additional unforeseen building works may be required on site.

These drawings do not constitute full working drawings.

All drawings are copyright of BuildView and may not be copied or reproduced by any third party without prior written consent.

Party walls actions are the responsibility of the client

Site Address:
9 Telgarth Road,
Ferring, Worthing,
West Sussex BN12 5PX



Client:
Mr & Mrs Brown


Title:
Appeal Document
Revised Drawings

Rev: 1 Initial Submission
Rev: 2 Supporting Appeal Document
Rev: 3 Additional Roof lights


Date: August 11, 2021
Job: P2018

Sheet:

A 02

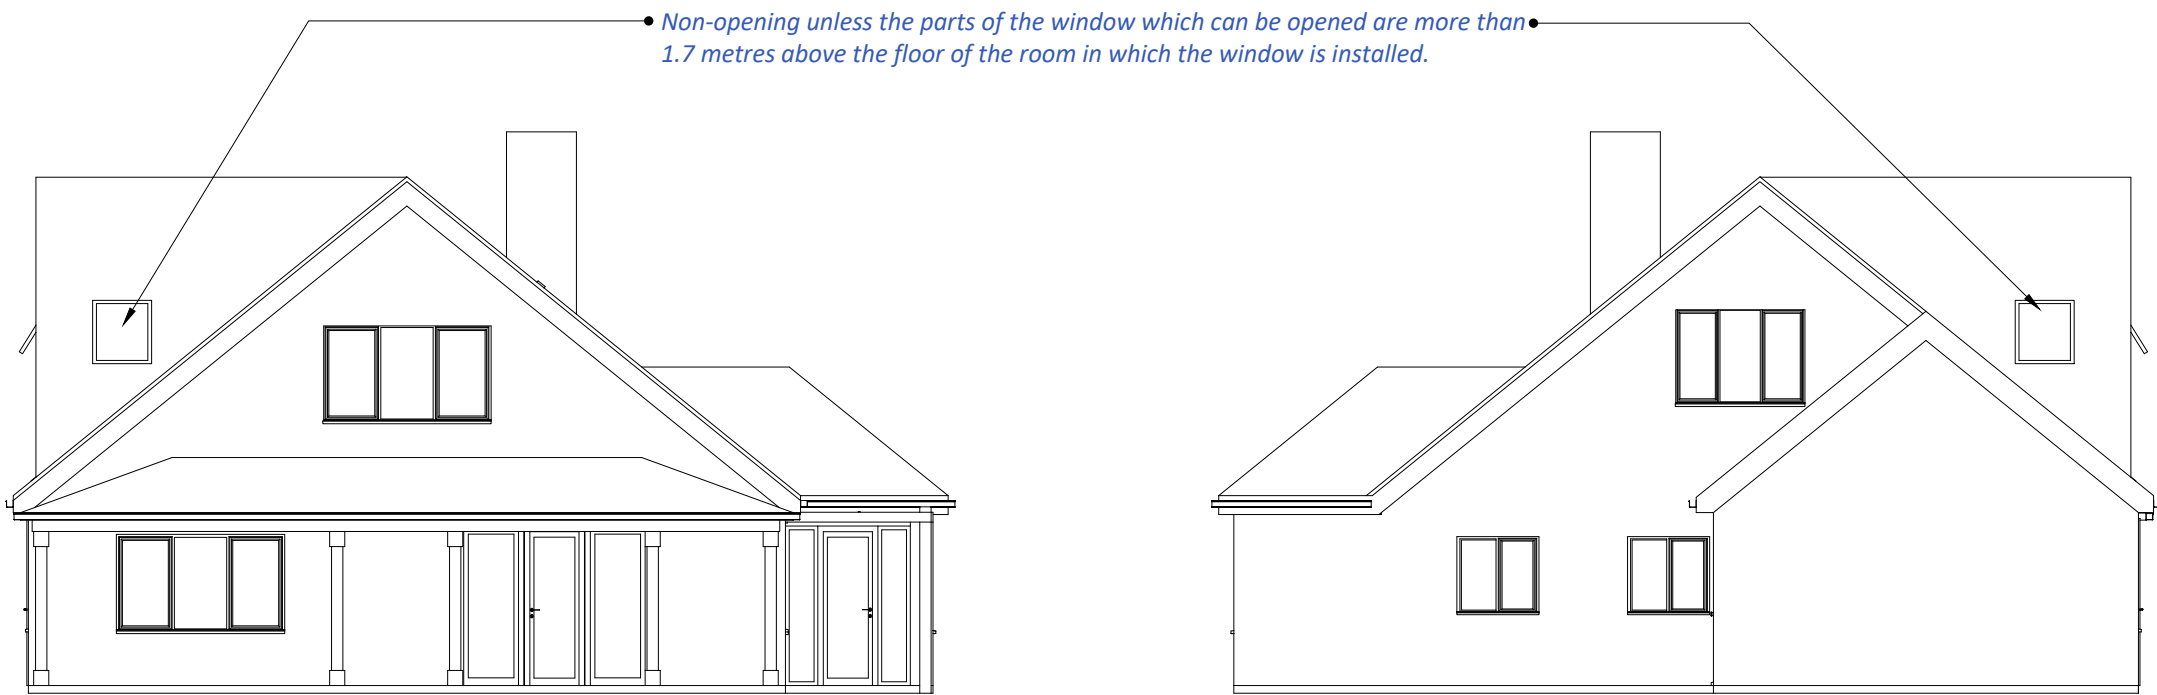


A :: Proposed South Elevation
02 scale: 1:100

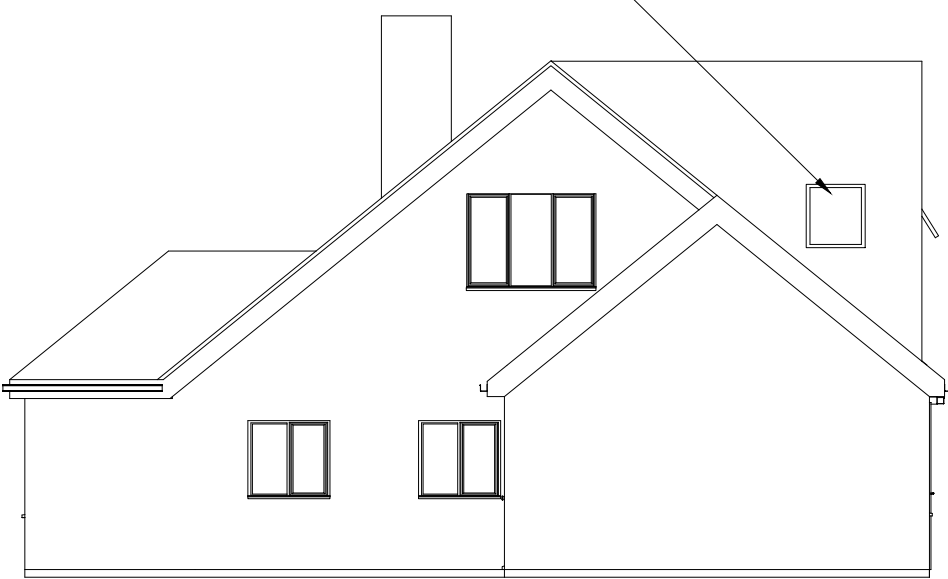


A :: Proposed North Elevation
02 scale: 1:100



A :: Proposed East Elevation
02 scale: 1:100

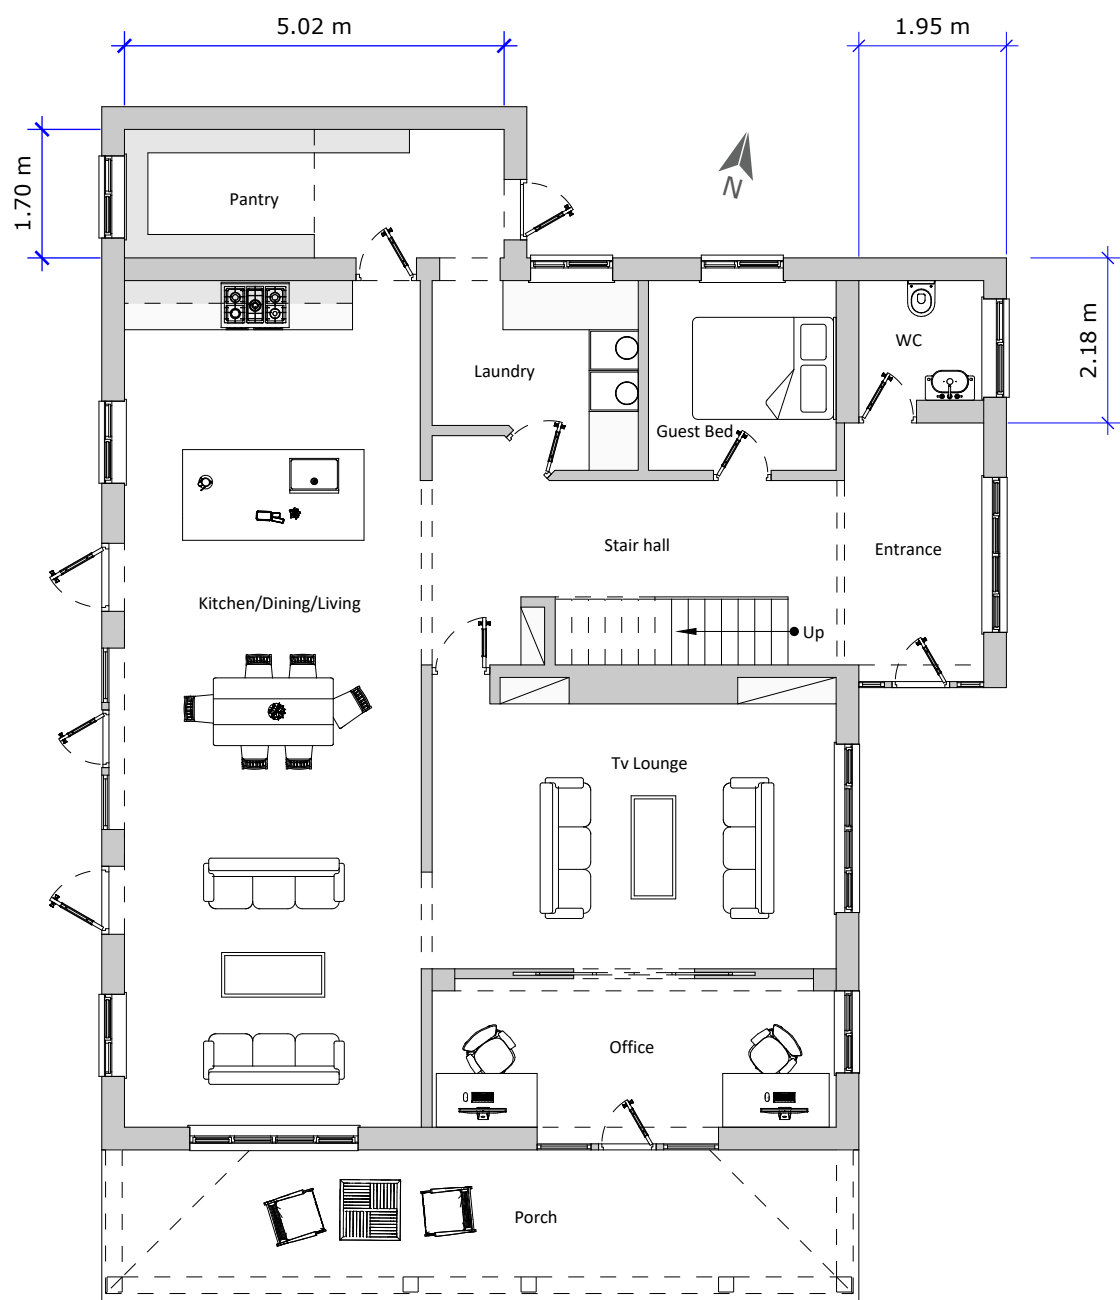


A :: Proposed Ground Floor Plan
02 scale: 1:100

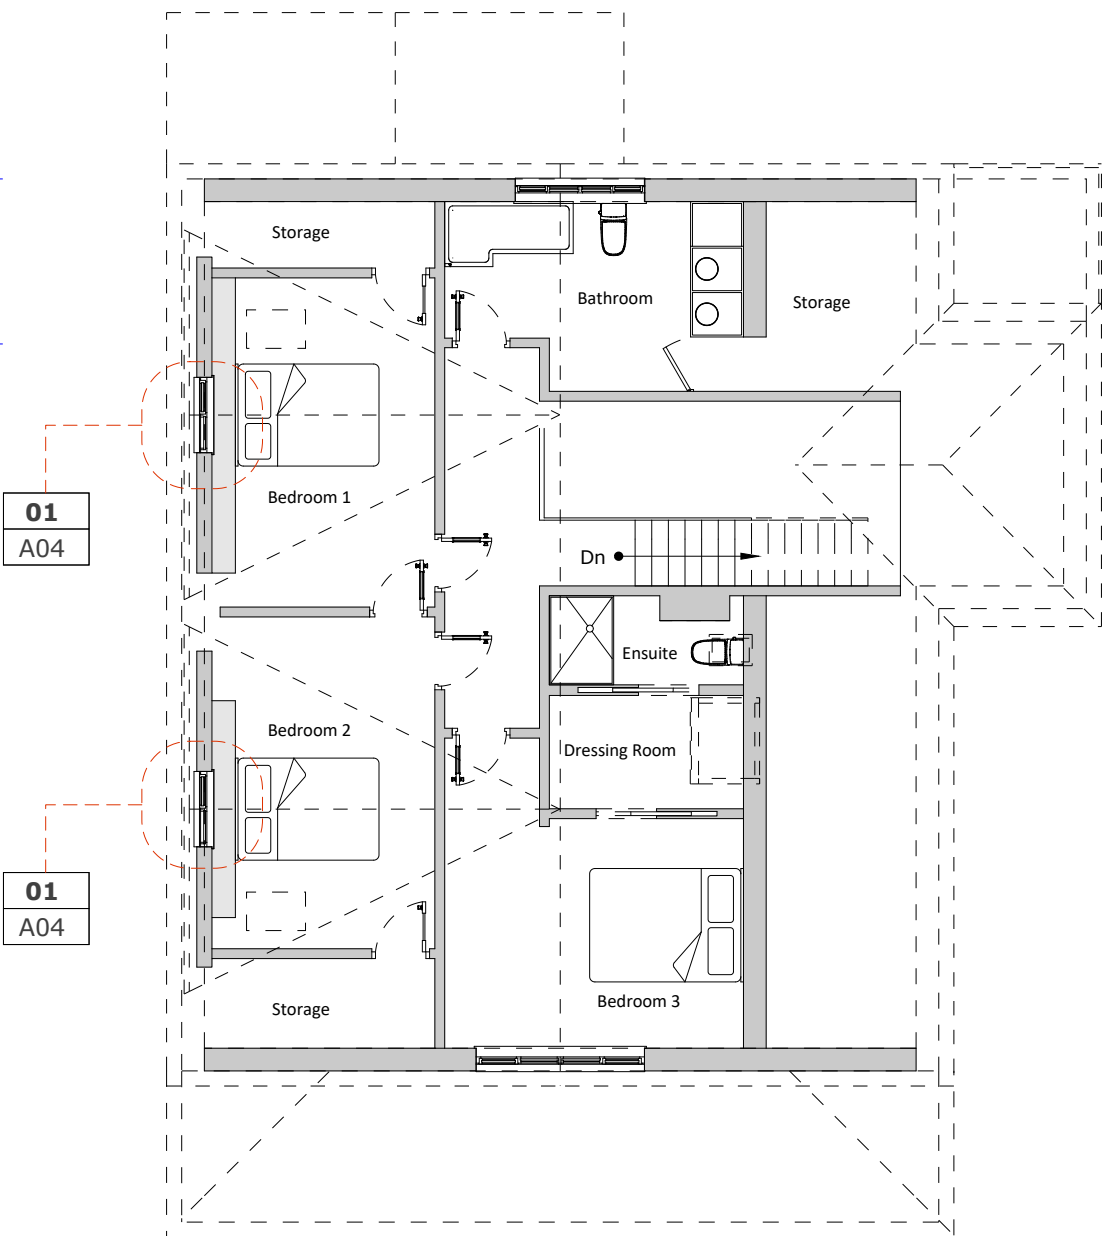


A :: Proposed First Floor Plan
02 scale: 1:100

Obscure Glazed Non
Opening Below 1700mm

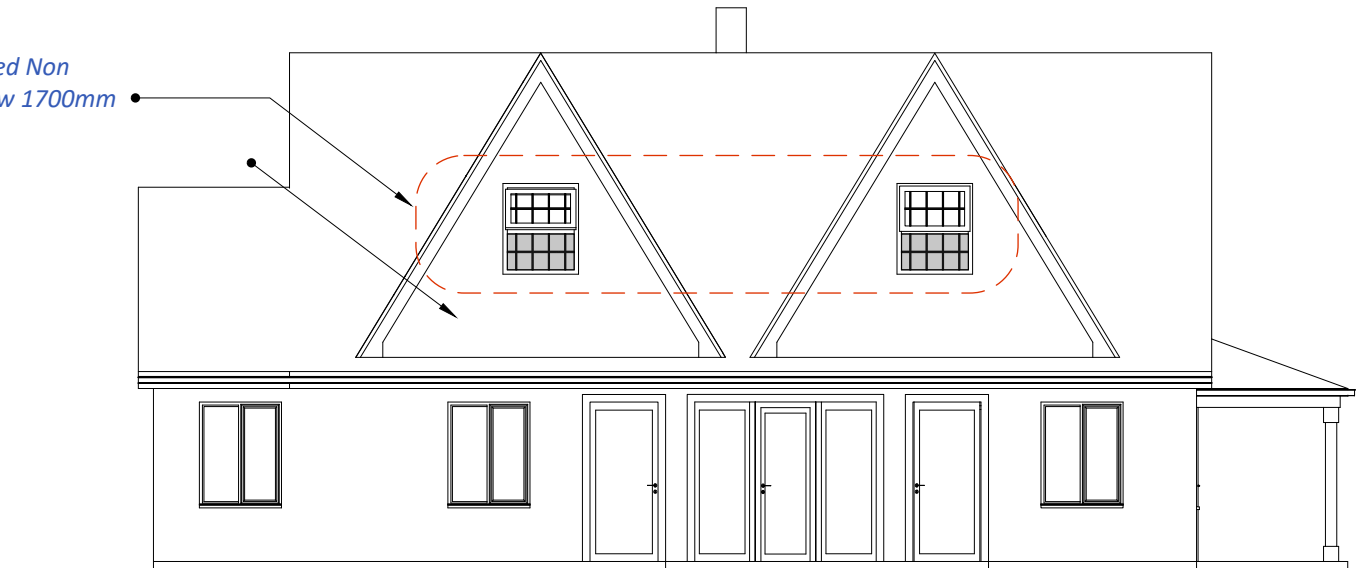

A :: Proposed West Elevation
02 scale: 1:100

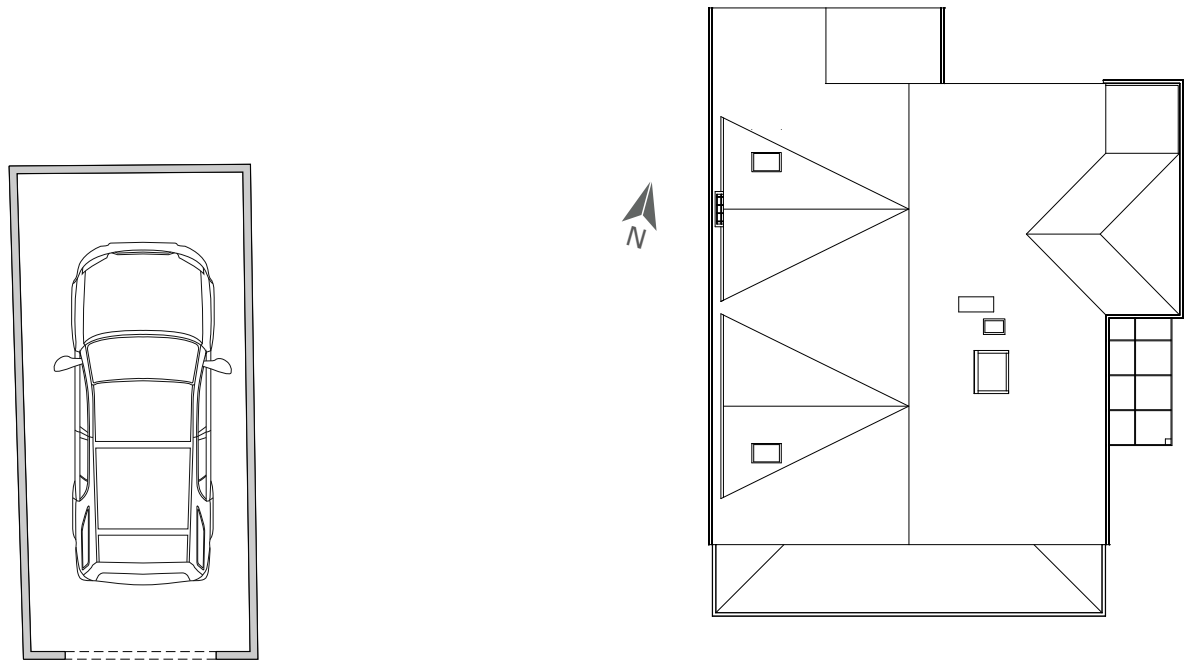

A :: Garage Plan
02 scale: 1:100

A :: Proposed Roof Plan
02 scale: 1:200

0 1 2 3 m
A2 - 1:100

0 2 4 6 m
A2 - 1:200

All dimensions must be checked on site and not scaled from this drawing, apart from the local authority.

Any works commencing on site prior to obtaining full planning and building regulations approval including full condition discharge, is entirely at the client's / contractor's risk.

The contractor is responsible for taking and checking all levels and dimensions prior to ordering materials and starting work on site.

Any discrepancies are to be reported to BuildView prior to commencing any works.

All building work is to be carried out in accordance with building regulations and to the satisfaction of the local authority and as such additional unforeseen building works may be required on site.

These drawings do not constitute full working drawings.

All drawings are copyright of BuildView and may not be copied or reproduced by any third party without prior written consent.

Party walls actions are the responsibility of the client

Site Address:
9 Telgarth Road,
Ferring, Worthing,
West Sussex BN12 5PX



Client:
Mr & Mrs Brown


Title:
Appeal Document
Revised Drawings

Rev: 1 Initial Submission
Rev: 2 Supporting Appeal Document
Rev: 3 Additional Roof lights

Date: August 11, 2021
Job: P2018


Sheet:

A 03

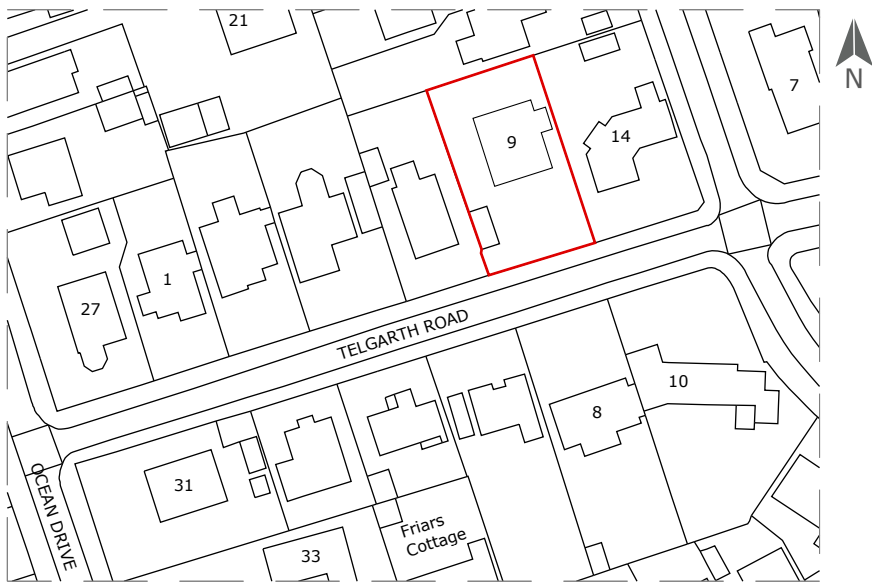

0 10 20

A :: Block Plan
03 scale: 1:1250

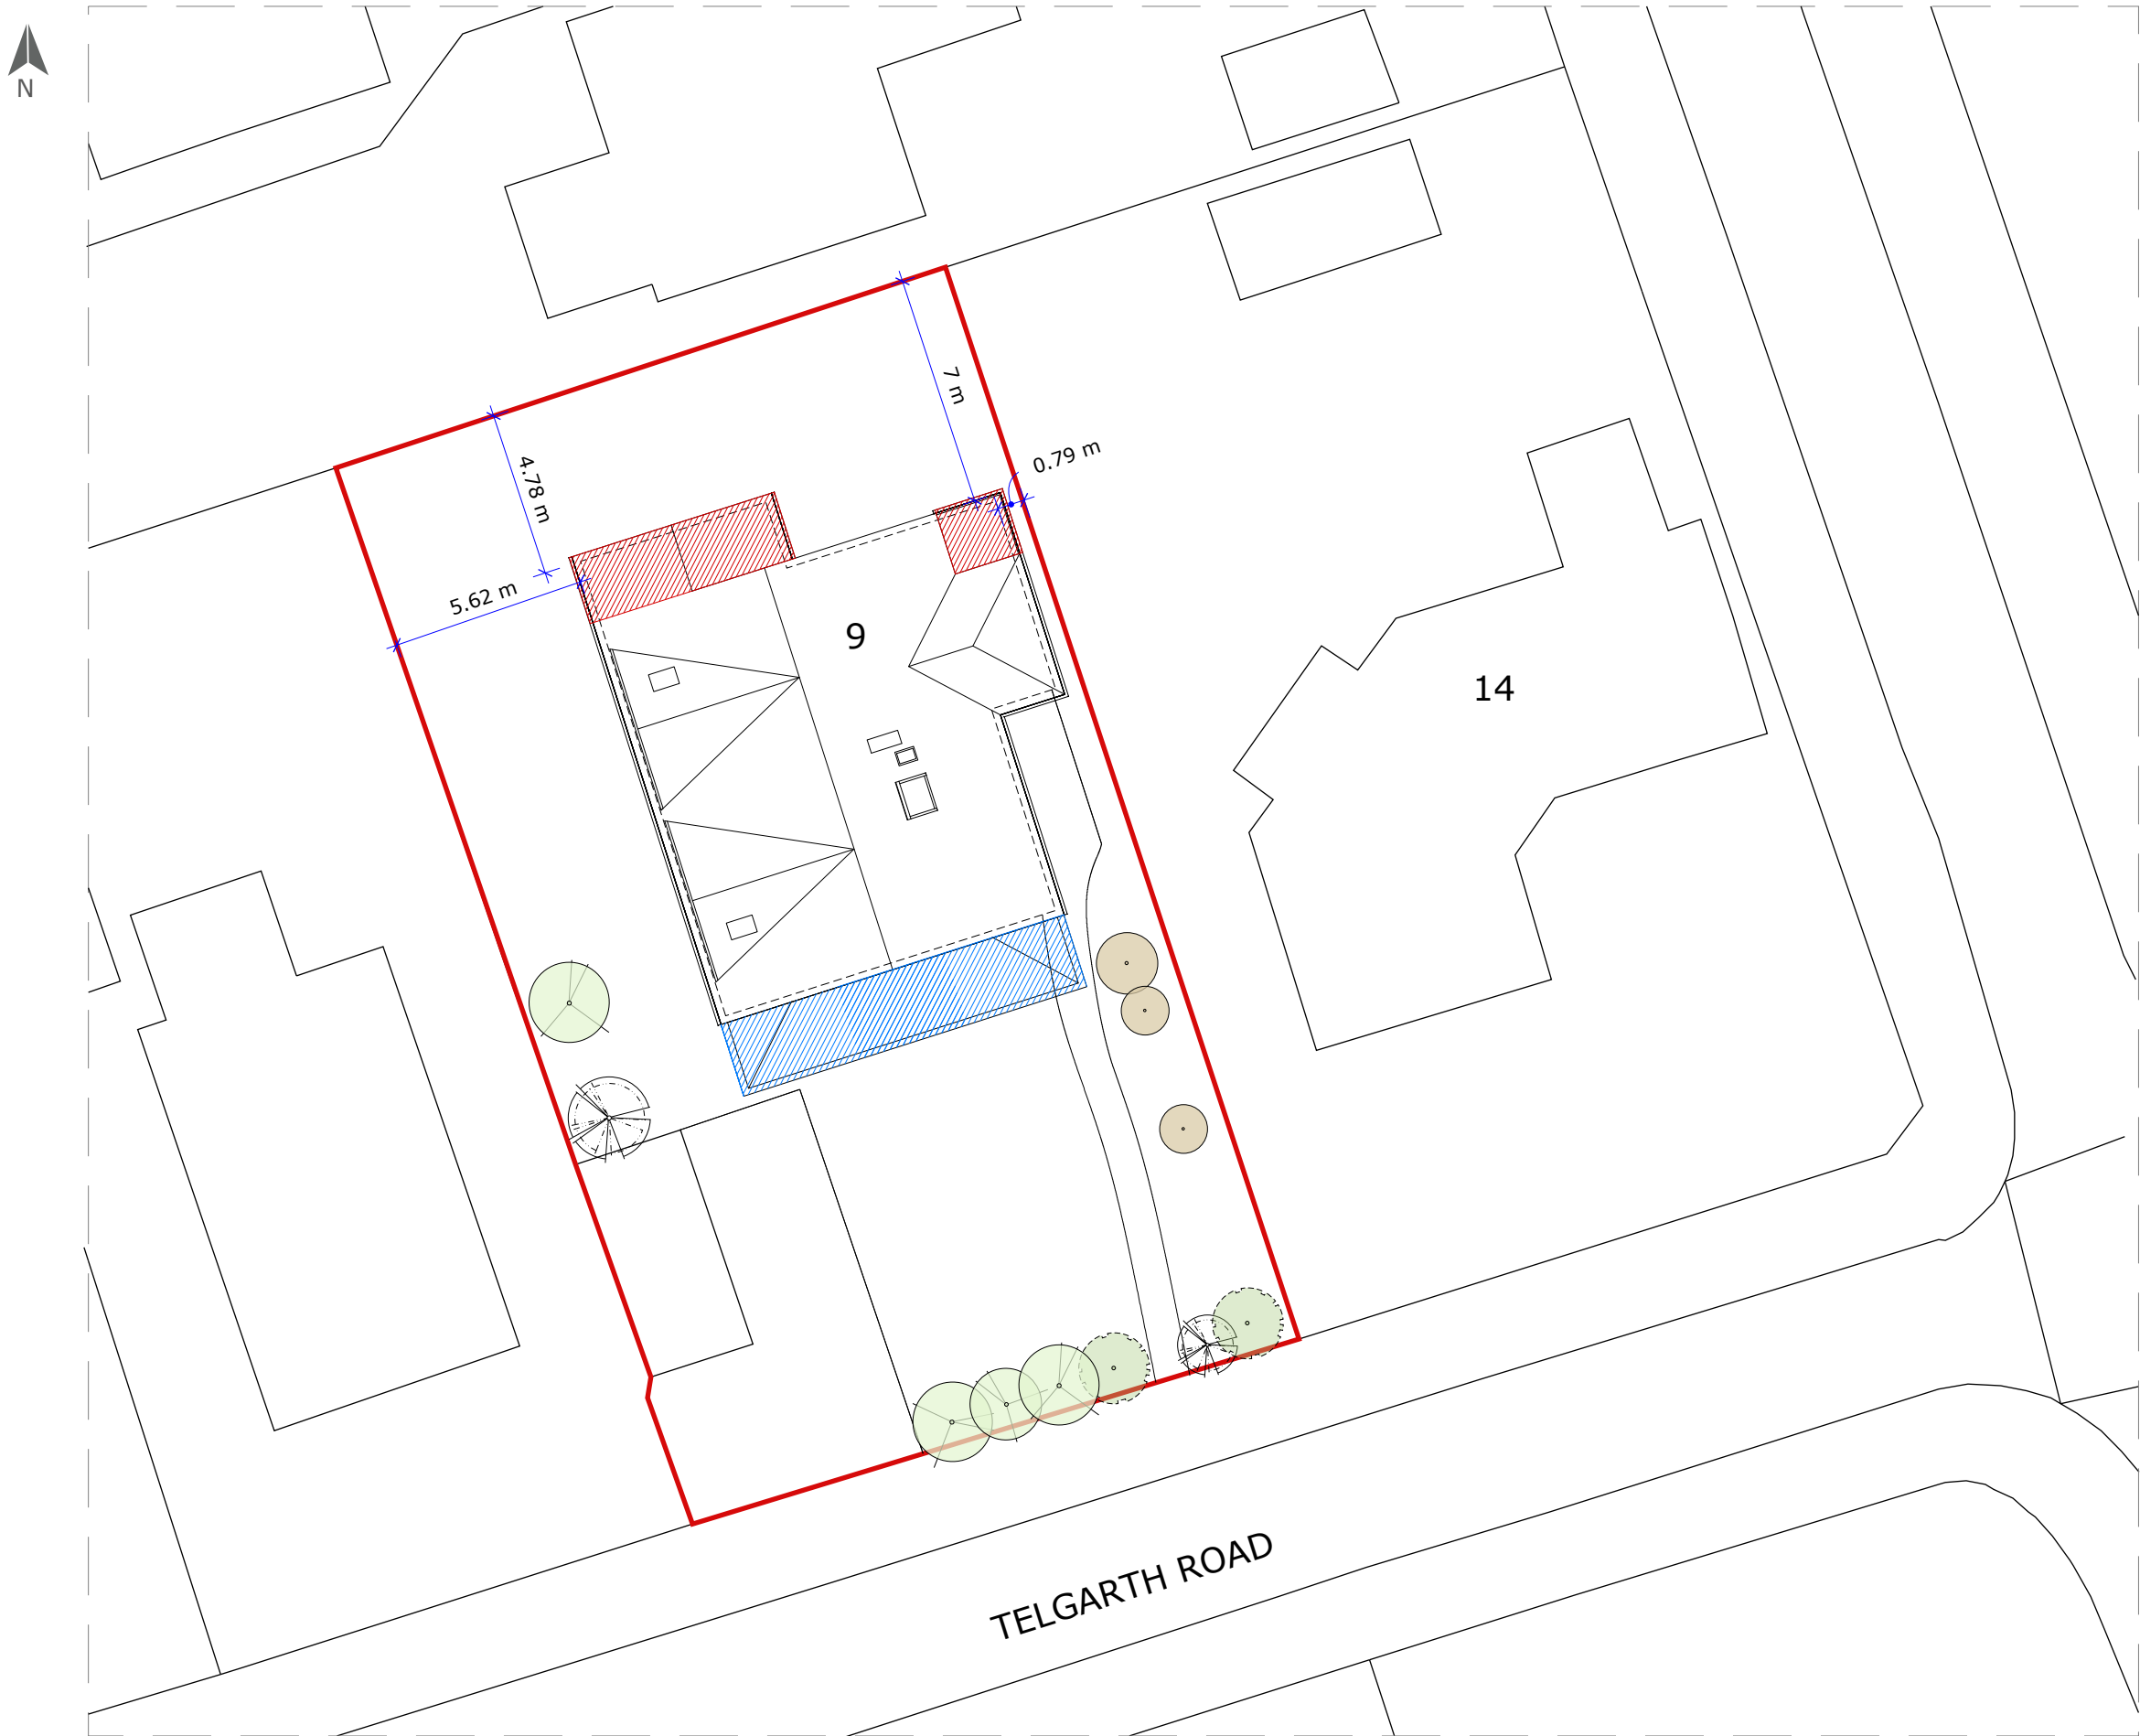

A :: Site Plan
03 scale: 1:200

0 2 4 6 m
A2 - 1:200

0 10 20 30 40 50 100 m
1:1250

All dimensions must be checked on site and not scaled from this drawing, apart from the local authority.

Any works commencing on site prior to obtaining full planning and building regulations approval including full condition discharge, is entirely at the client's / contractor's risk.

The contractor is responsible for taking and checking all levels and dimensions prior to ordering materials and starting work on site.

Any discrepancies are to be reported to BuildView prior to commencing any works.

All building work is to be carried out in accordance with building regulations and to the satisfaction of the local authority and as such additional unforeseen building works may be required on site.

These drawings do not constitute full working drawings.

All drawings are copyright of BuildView and may not be copied or reproduced by any third party without prior written consent.

Party walls actions are the responsibility of the client

Site Address:
9 Telgarth Road,
Ferring, Worthing,
West Sussex BN12 5PX



Client:
Mr & Mrs Brown


Title:
Appeal Document
Revised Drawings

Rev: 1 Initial Submission
Rev: 2 Supporting Appeal Document
Rev: 3 Additional Roof lights

Date:	August 11, 2021
Job:	P2018


Sheet:

A 04

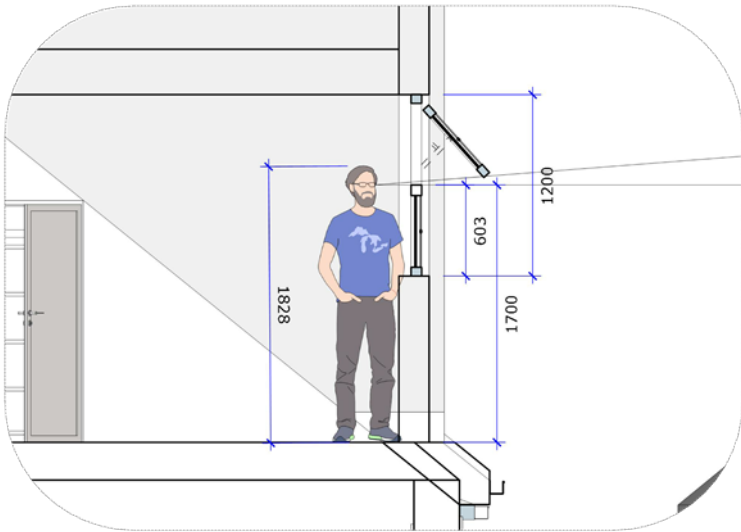


01 :: Internal View from Window

A04 scale: 1:50

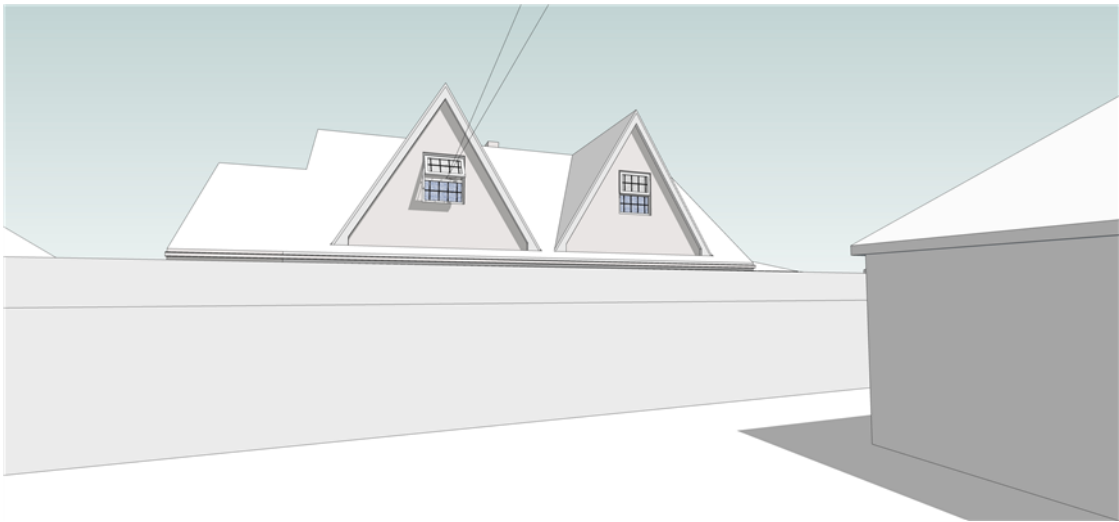


A :: Western Neighbours View

04

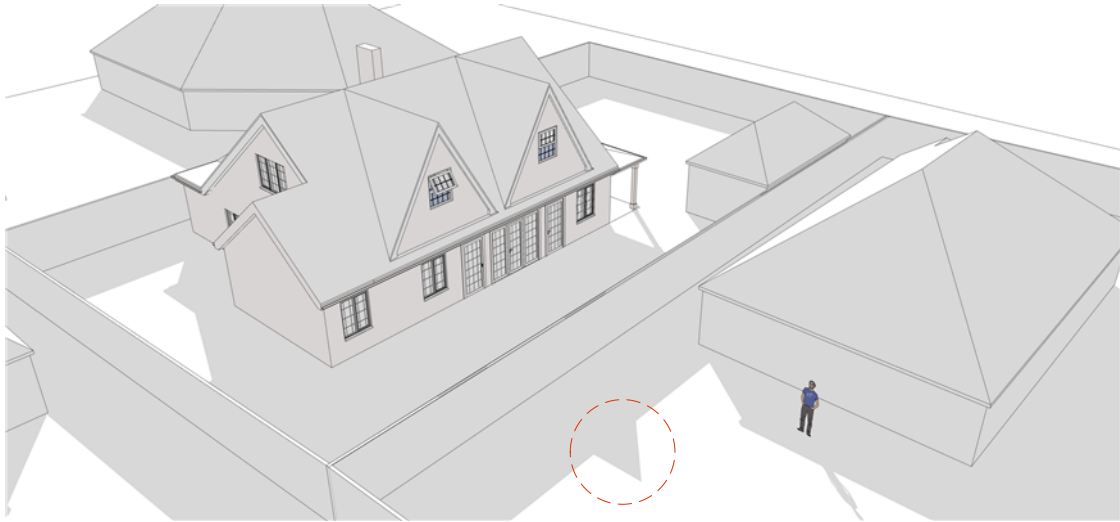

A :: Overshadowing aerial perspective

04

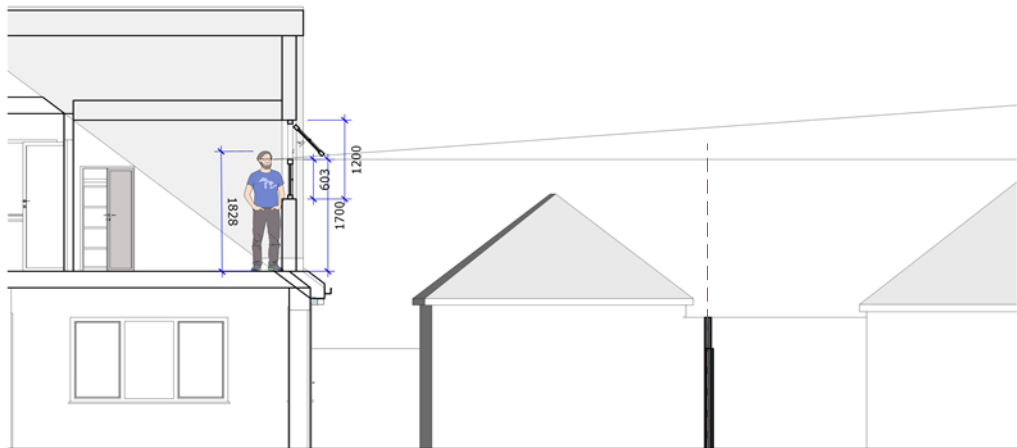

A :: Feild of View

04