




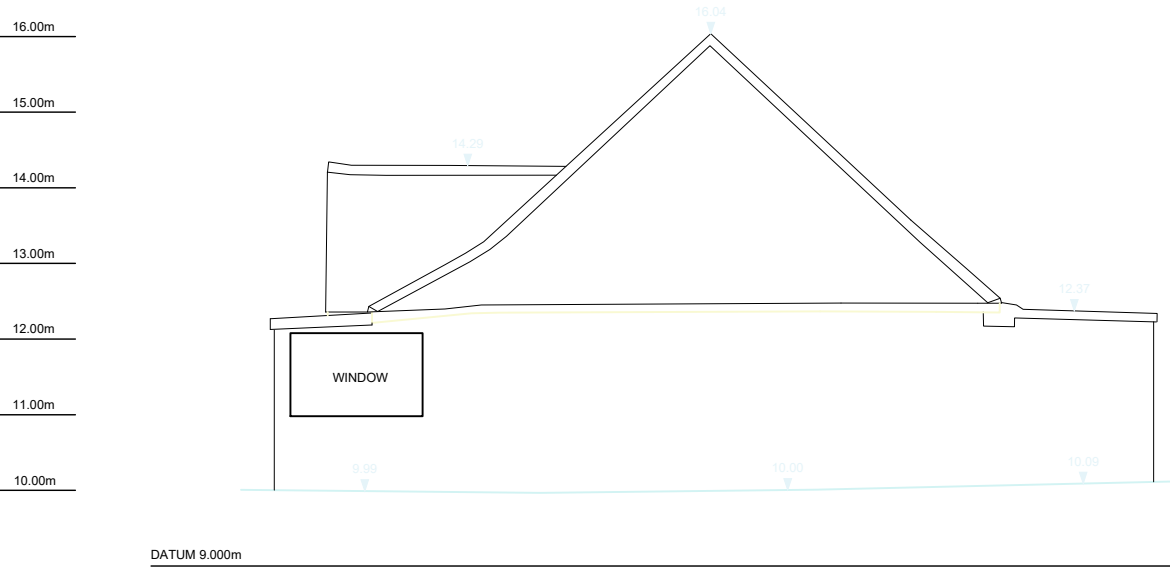


EXISTING EAST ELEVATION

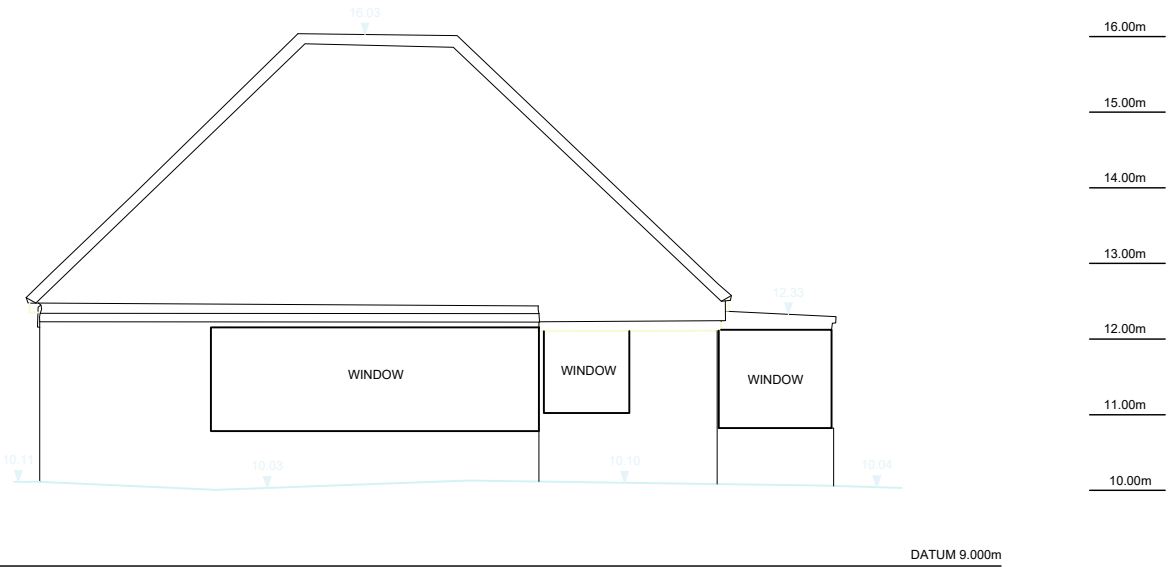

EXISTING NORTH ELEVATION

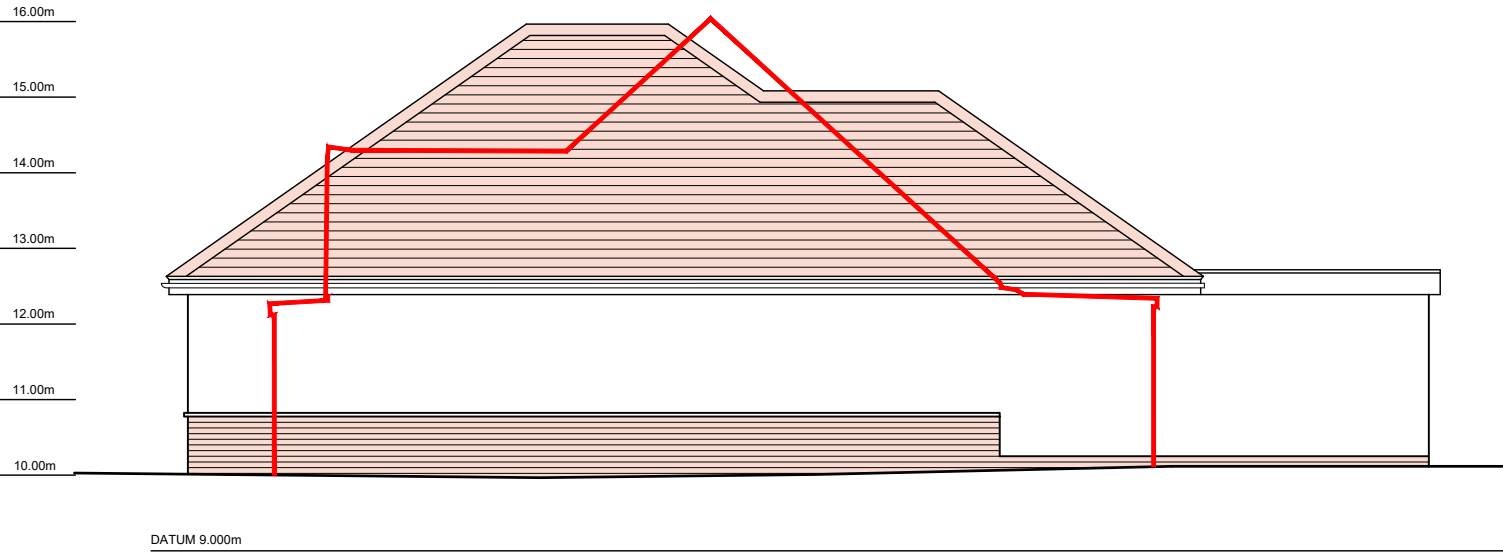

PROPOSED EAST ELEVATION

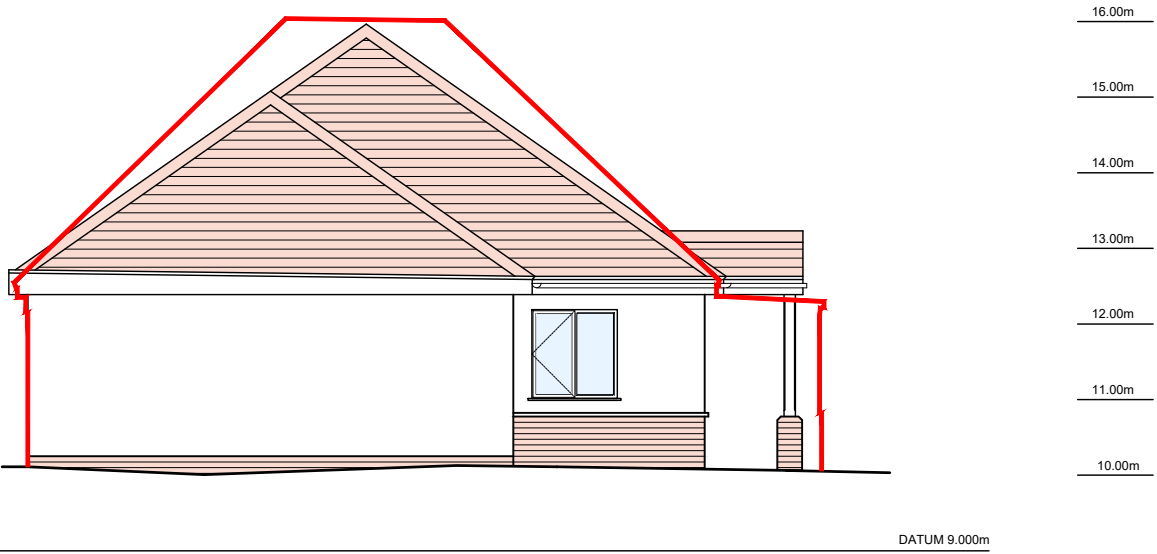

PROPOSED NORTH ELEVATION

Client's Name
Mr D C Marr
Job Title
Clover Lane Ferring

Drawing Title
Existing & Proposed Ground Floor Plan
Scale
1:100 @ A3
metres

Drawn	Checked	Date
cb	cb	22.10.21
Job No	Drawing No	Rev
CLF	201	
Status		
APPROVAL		

Rev	Date	Revision Details	Dr	Ch

CAD Plot date: 22/10/2021 - 19:56:50

clover-wd-master.dwg