




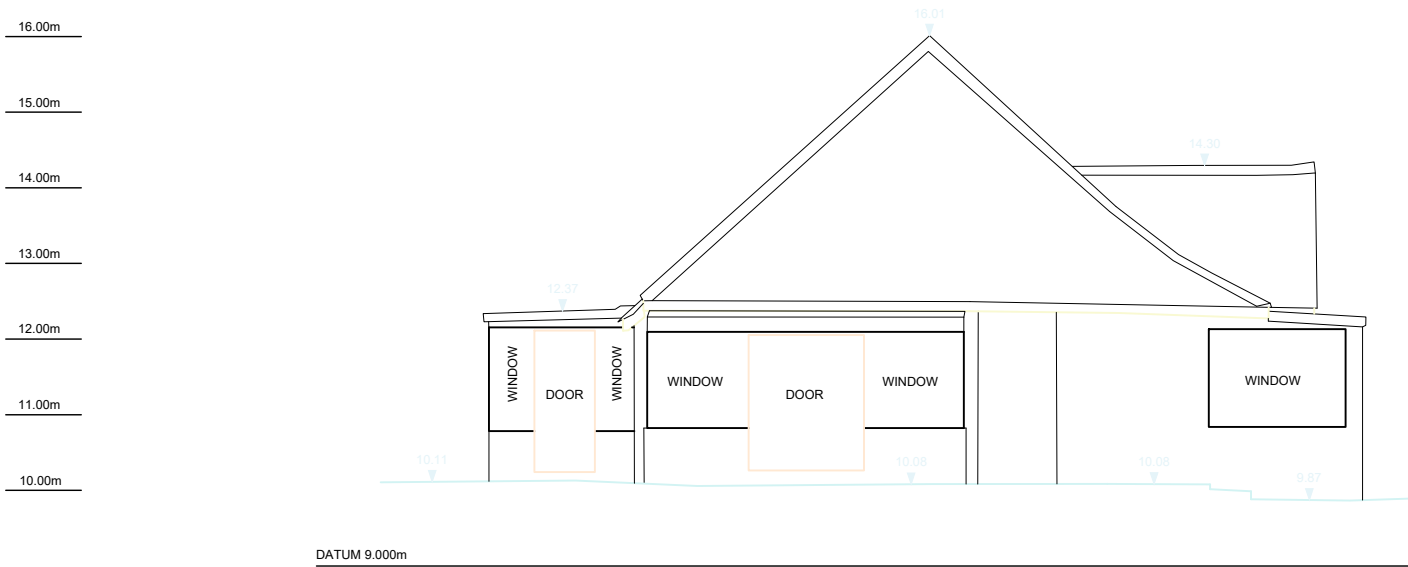


EXISTING WEST ELEVATION

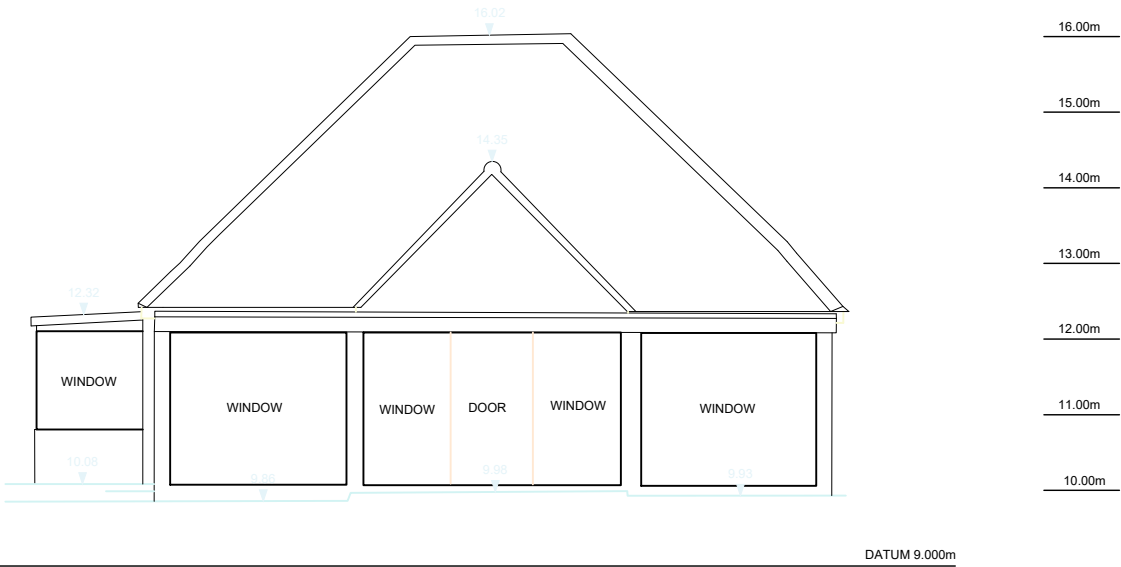

EXISTING SOUTH ELEVATION

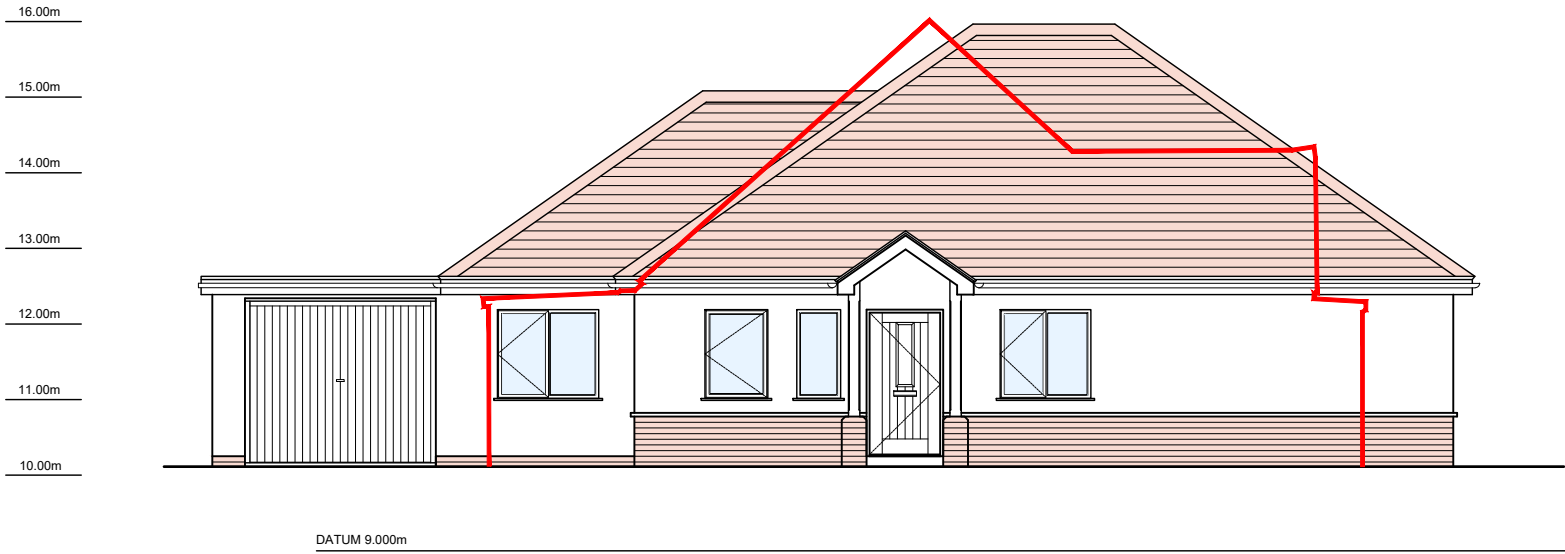

PROPOSED WEST ELEVATION

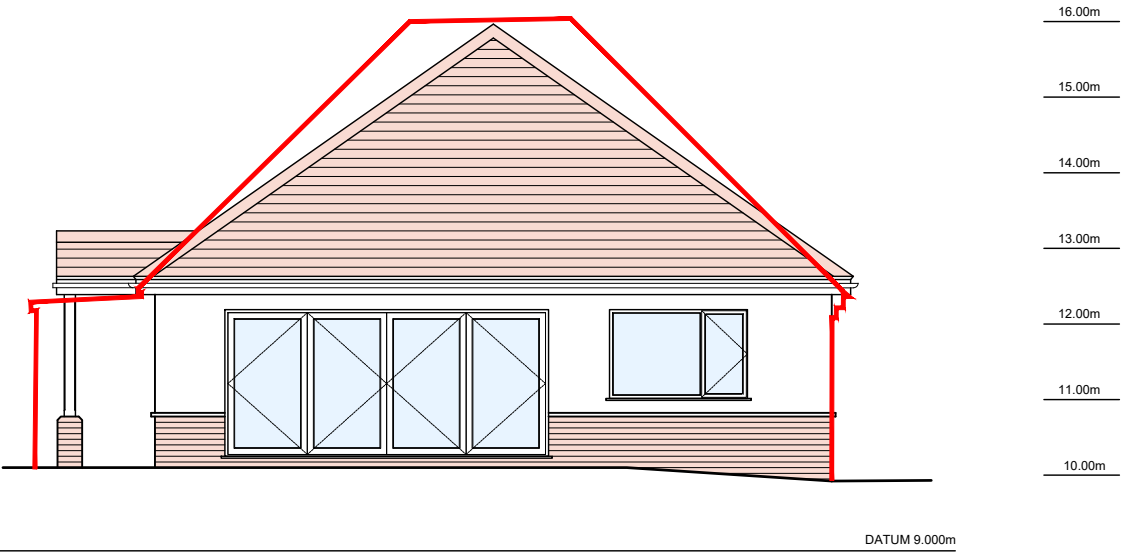

PROPOSED SOUTH ELEVATION

Client's Name	Mr D C Marr
Job Title	Clover Lane Ferring

Drawing Title	Existing & Proposed Ground Floor Plan
Scale	1:100 @ A3

Drawn	Checked	Date
cb	cb	22.10.21
Job No	Drawing No	Rev
CLF	200	
Status	APPROVAL	

Rev	Date	Revision Details	Dr	Ch