




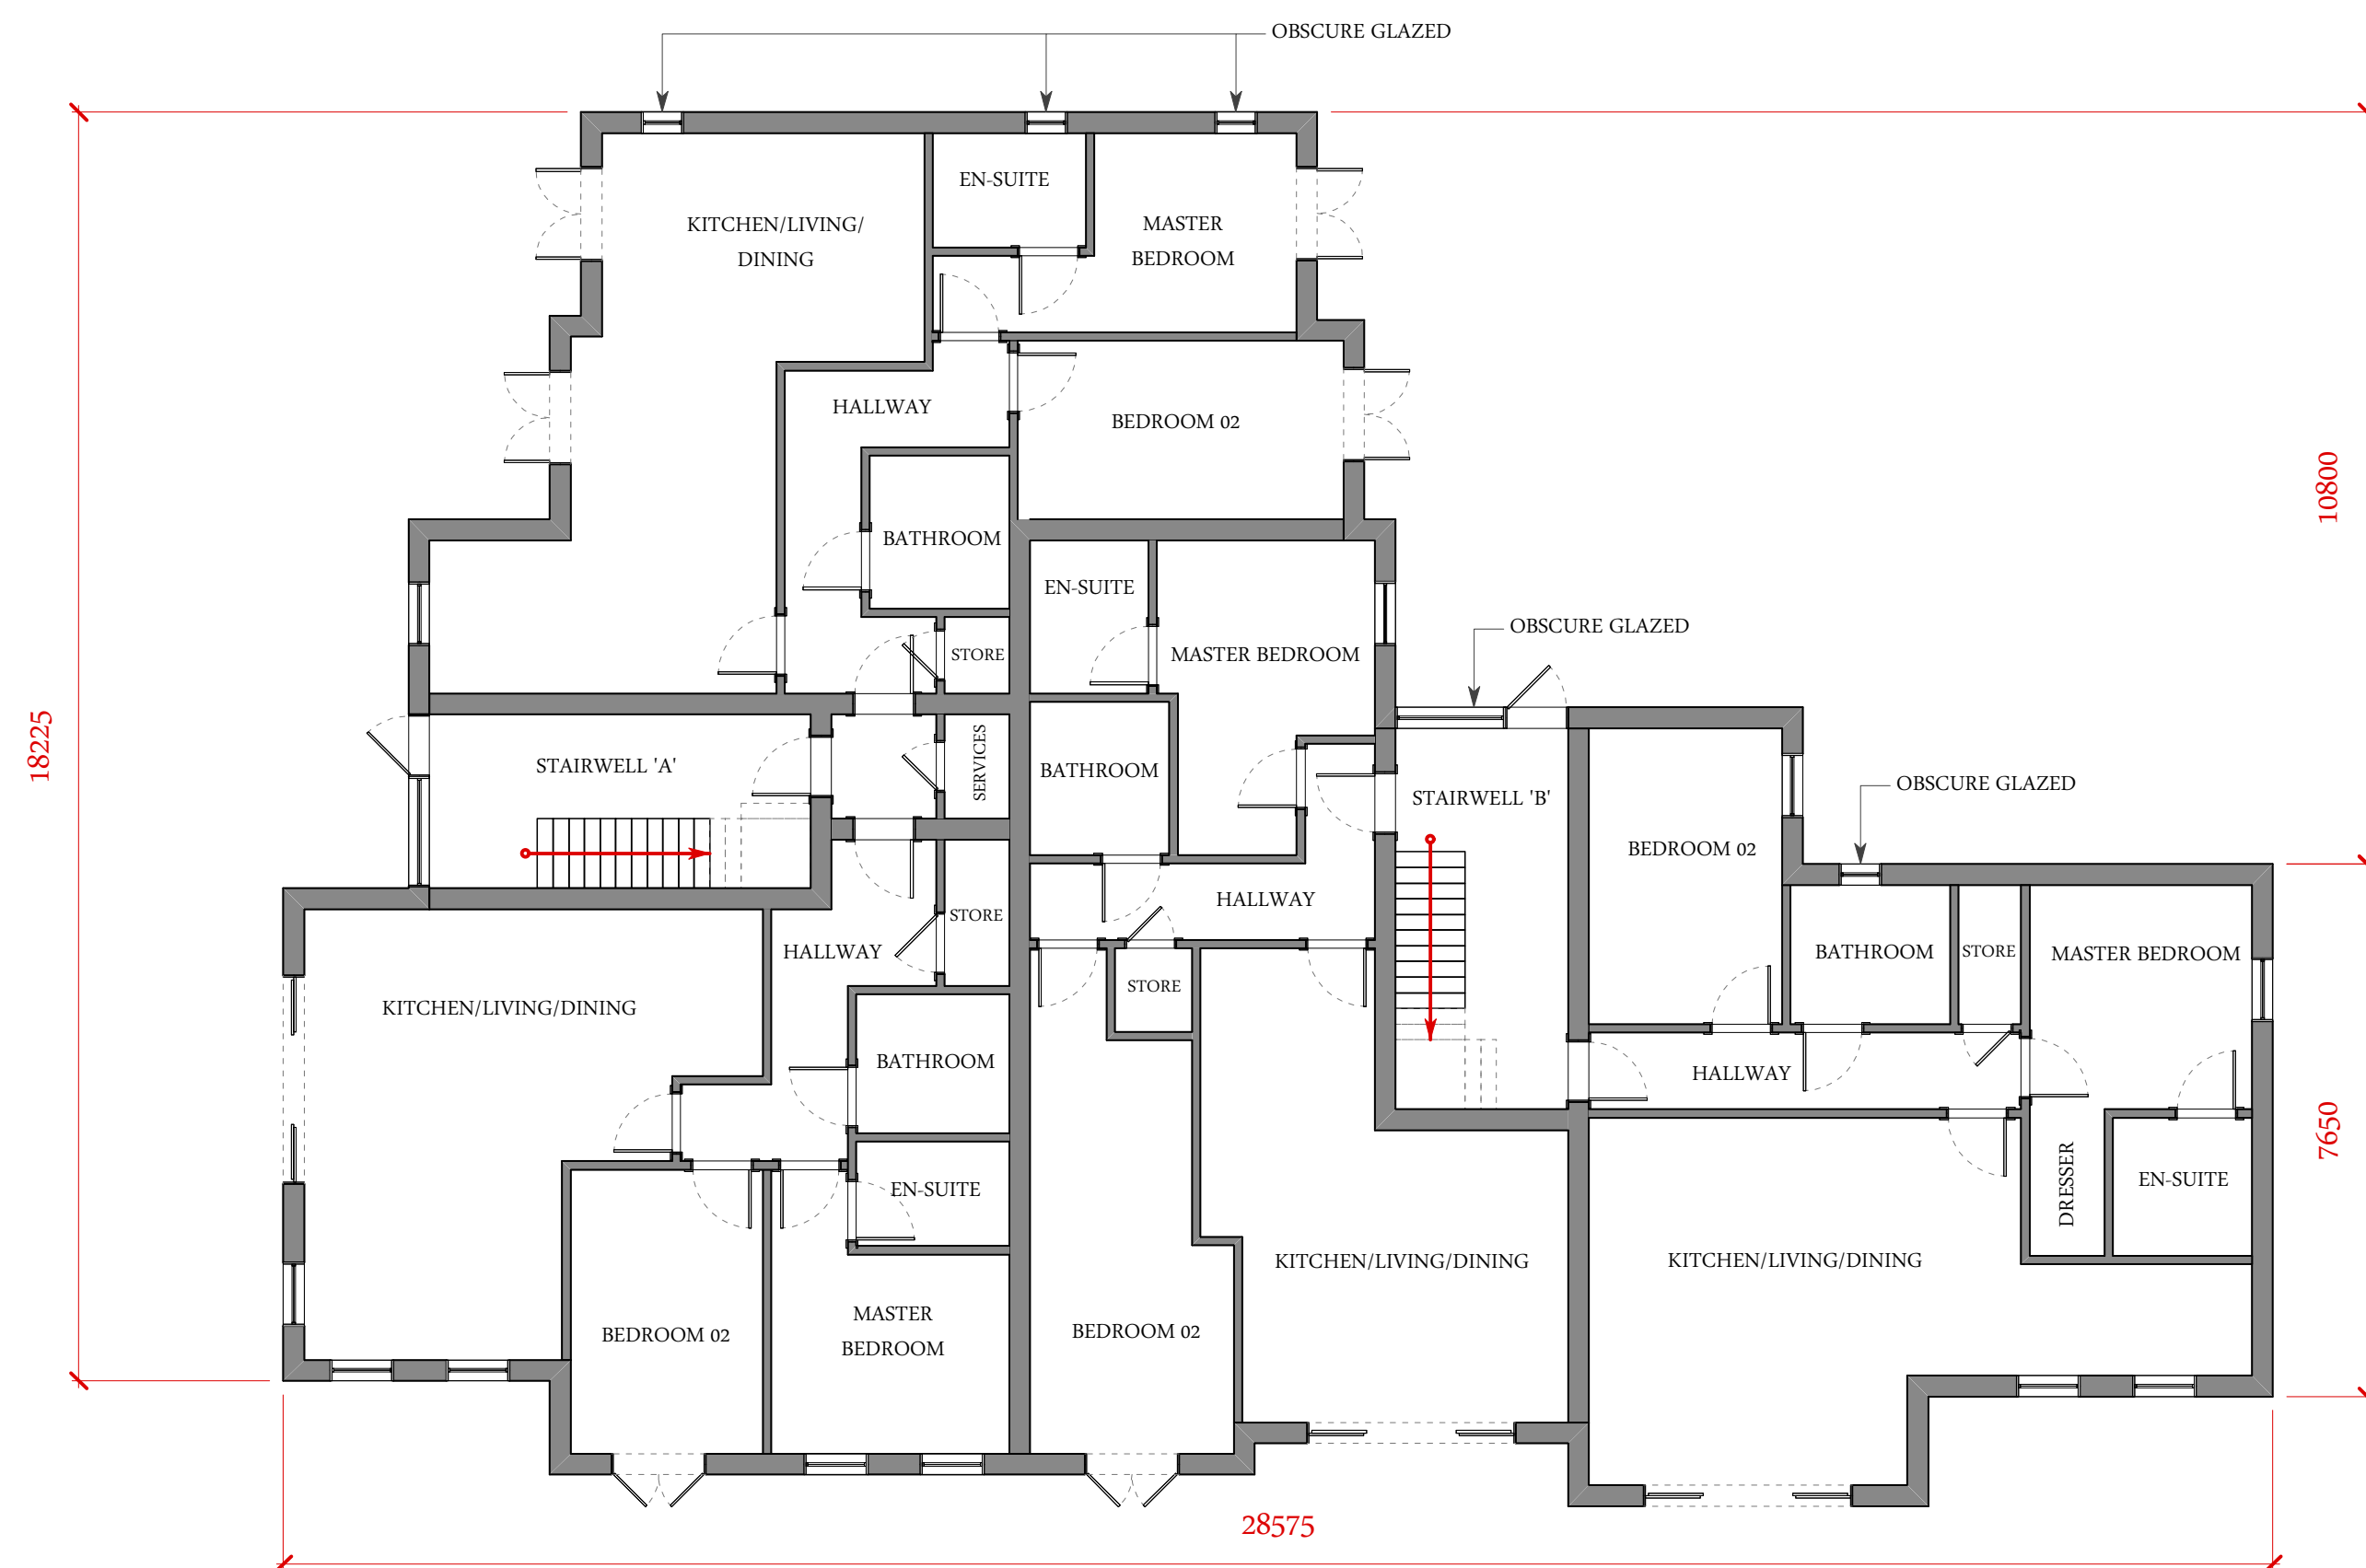

GROUND FLOOR PLAN

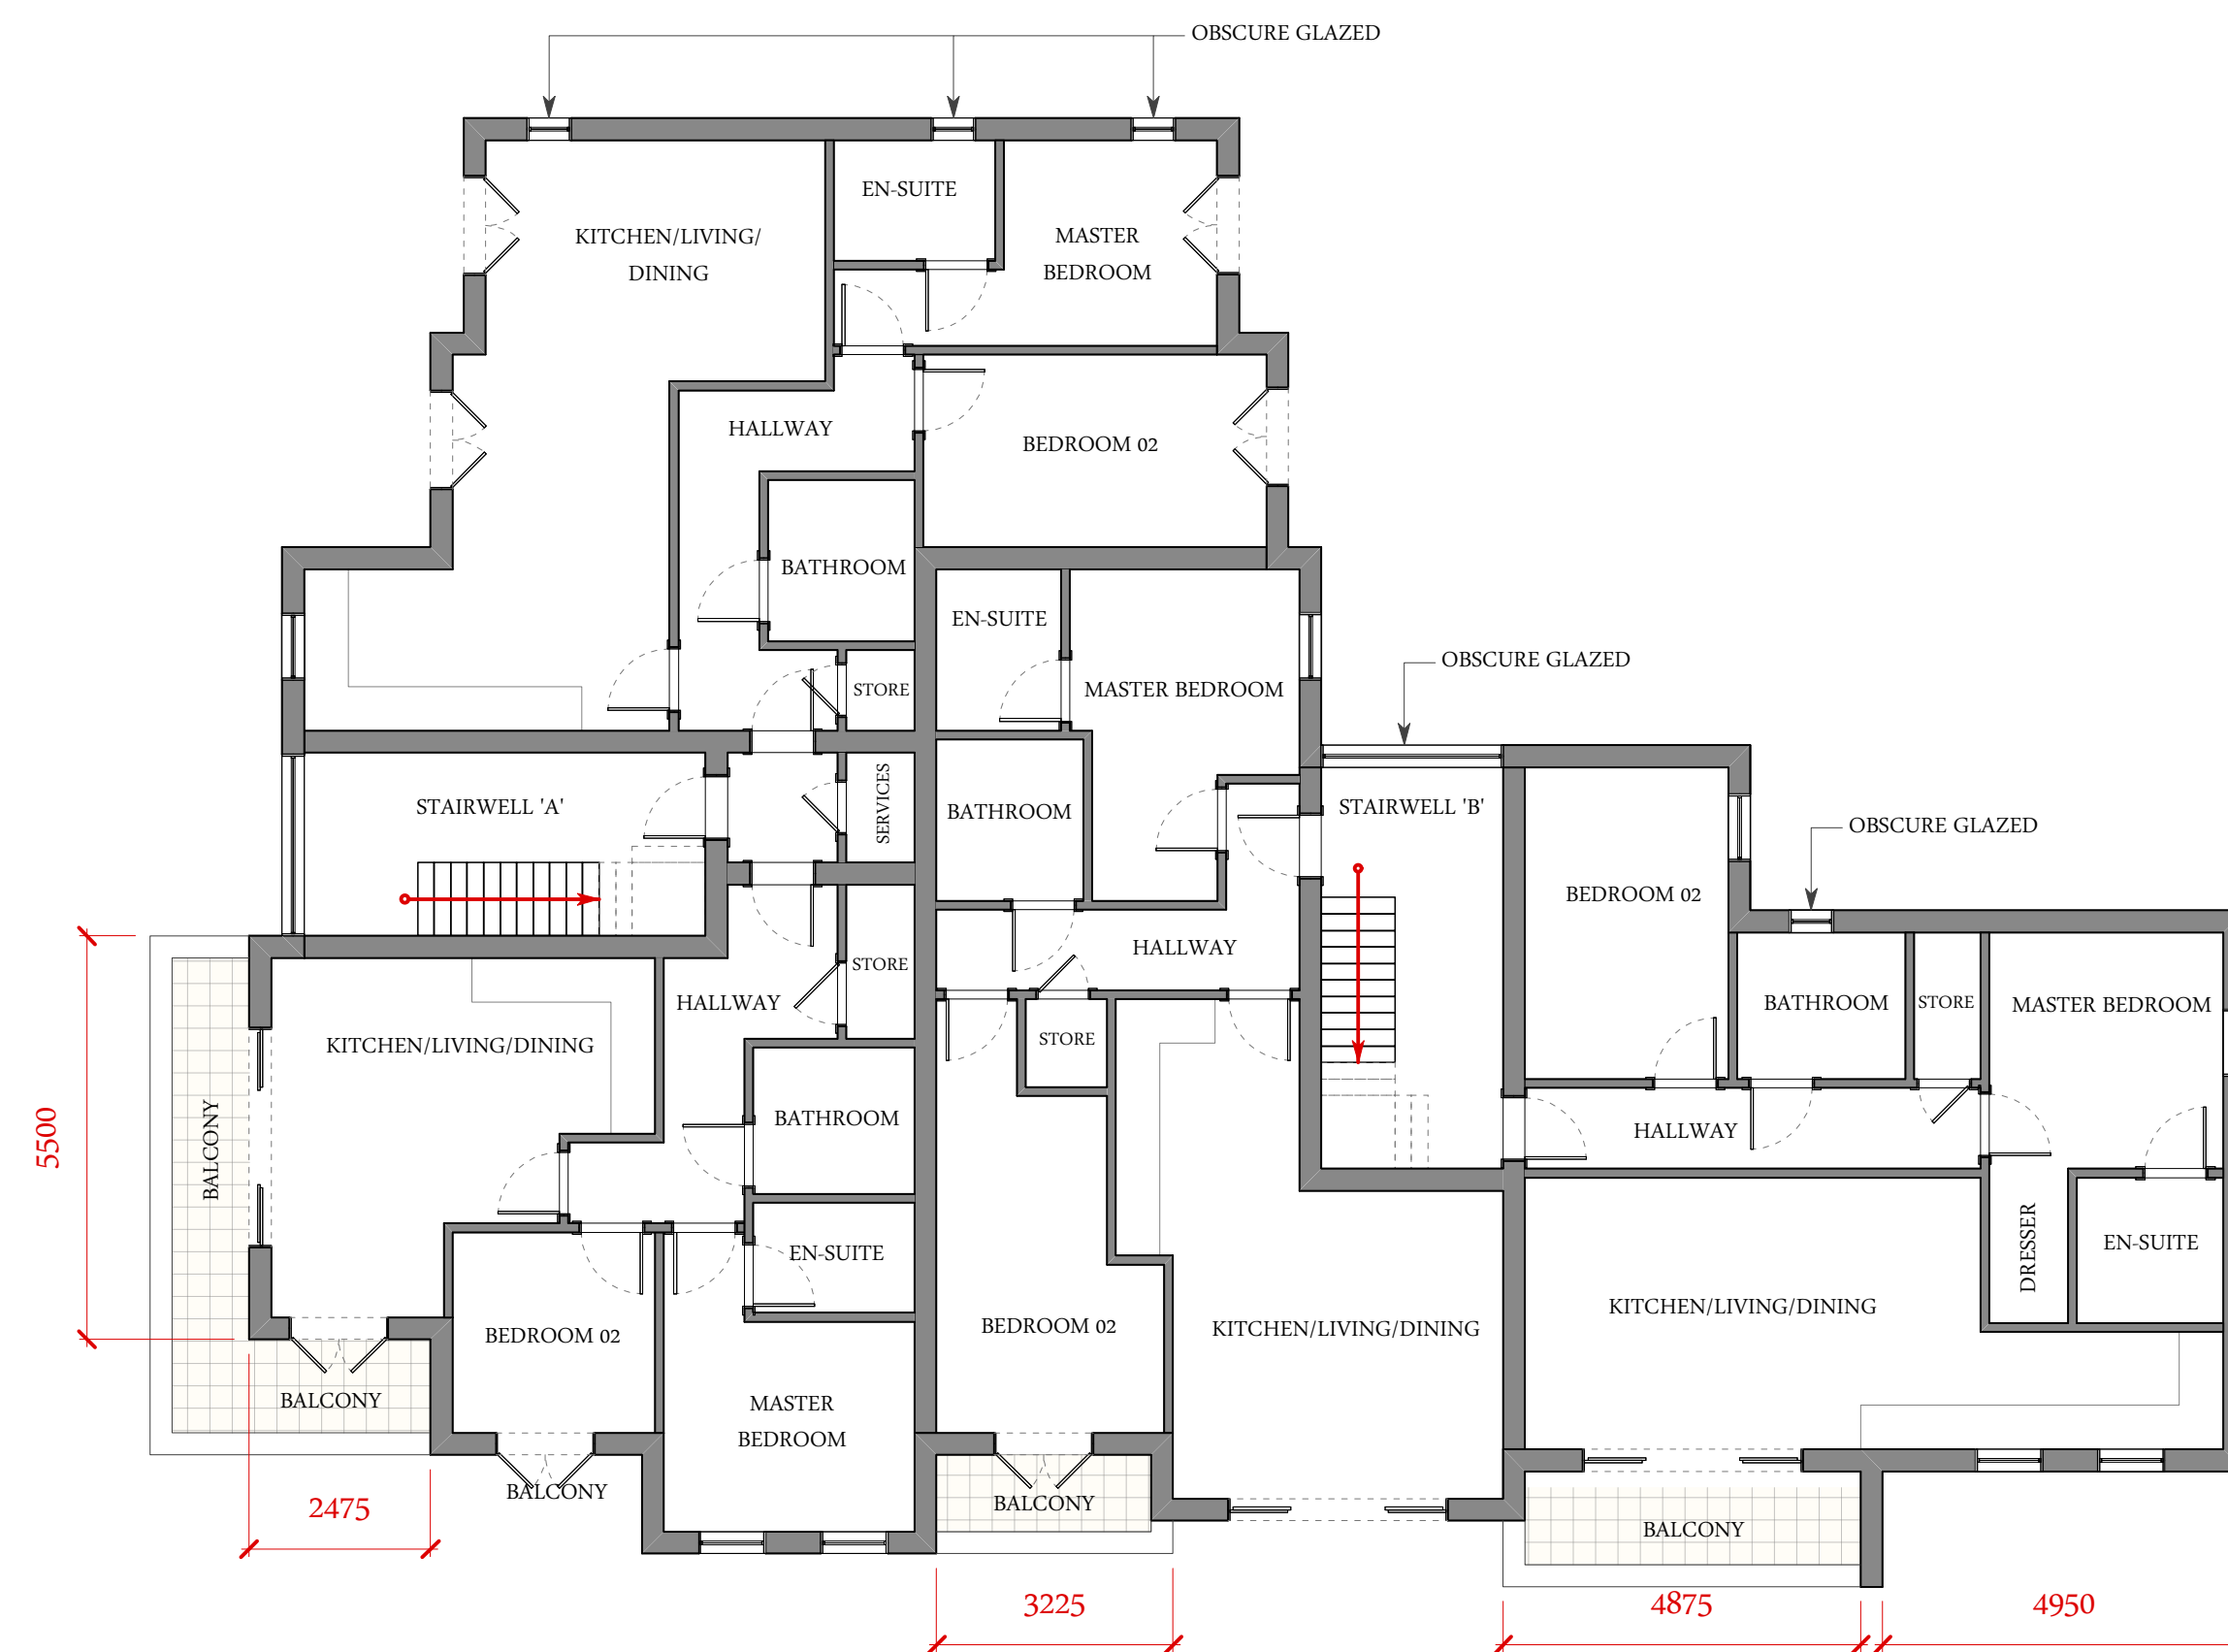

FIRST FLOOR PLAN

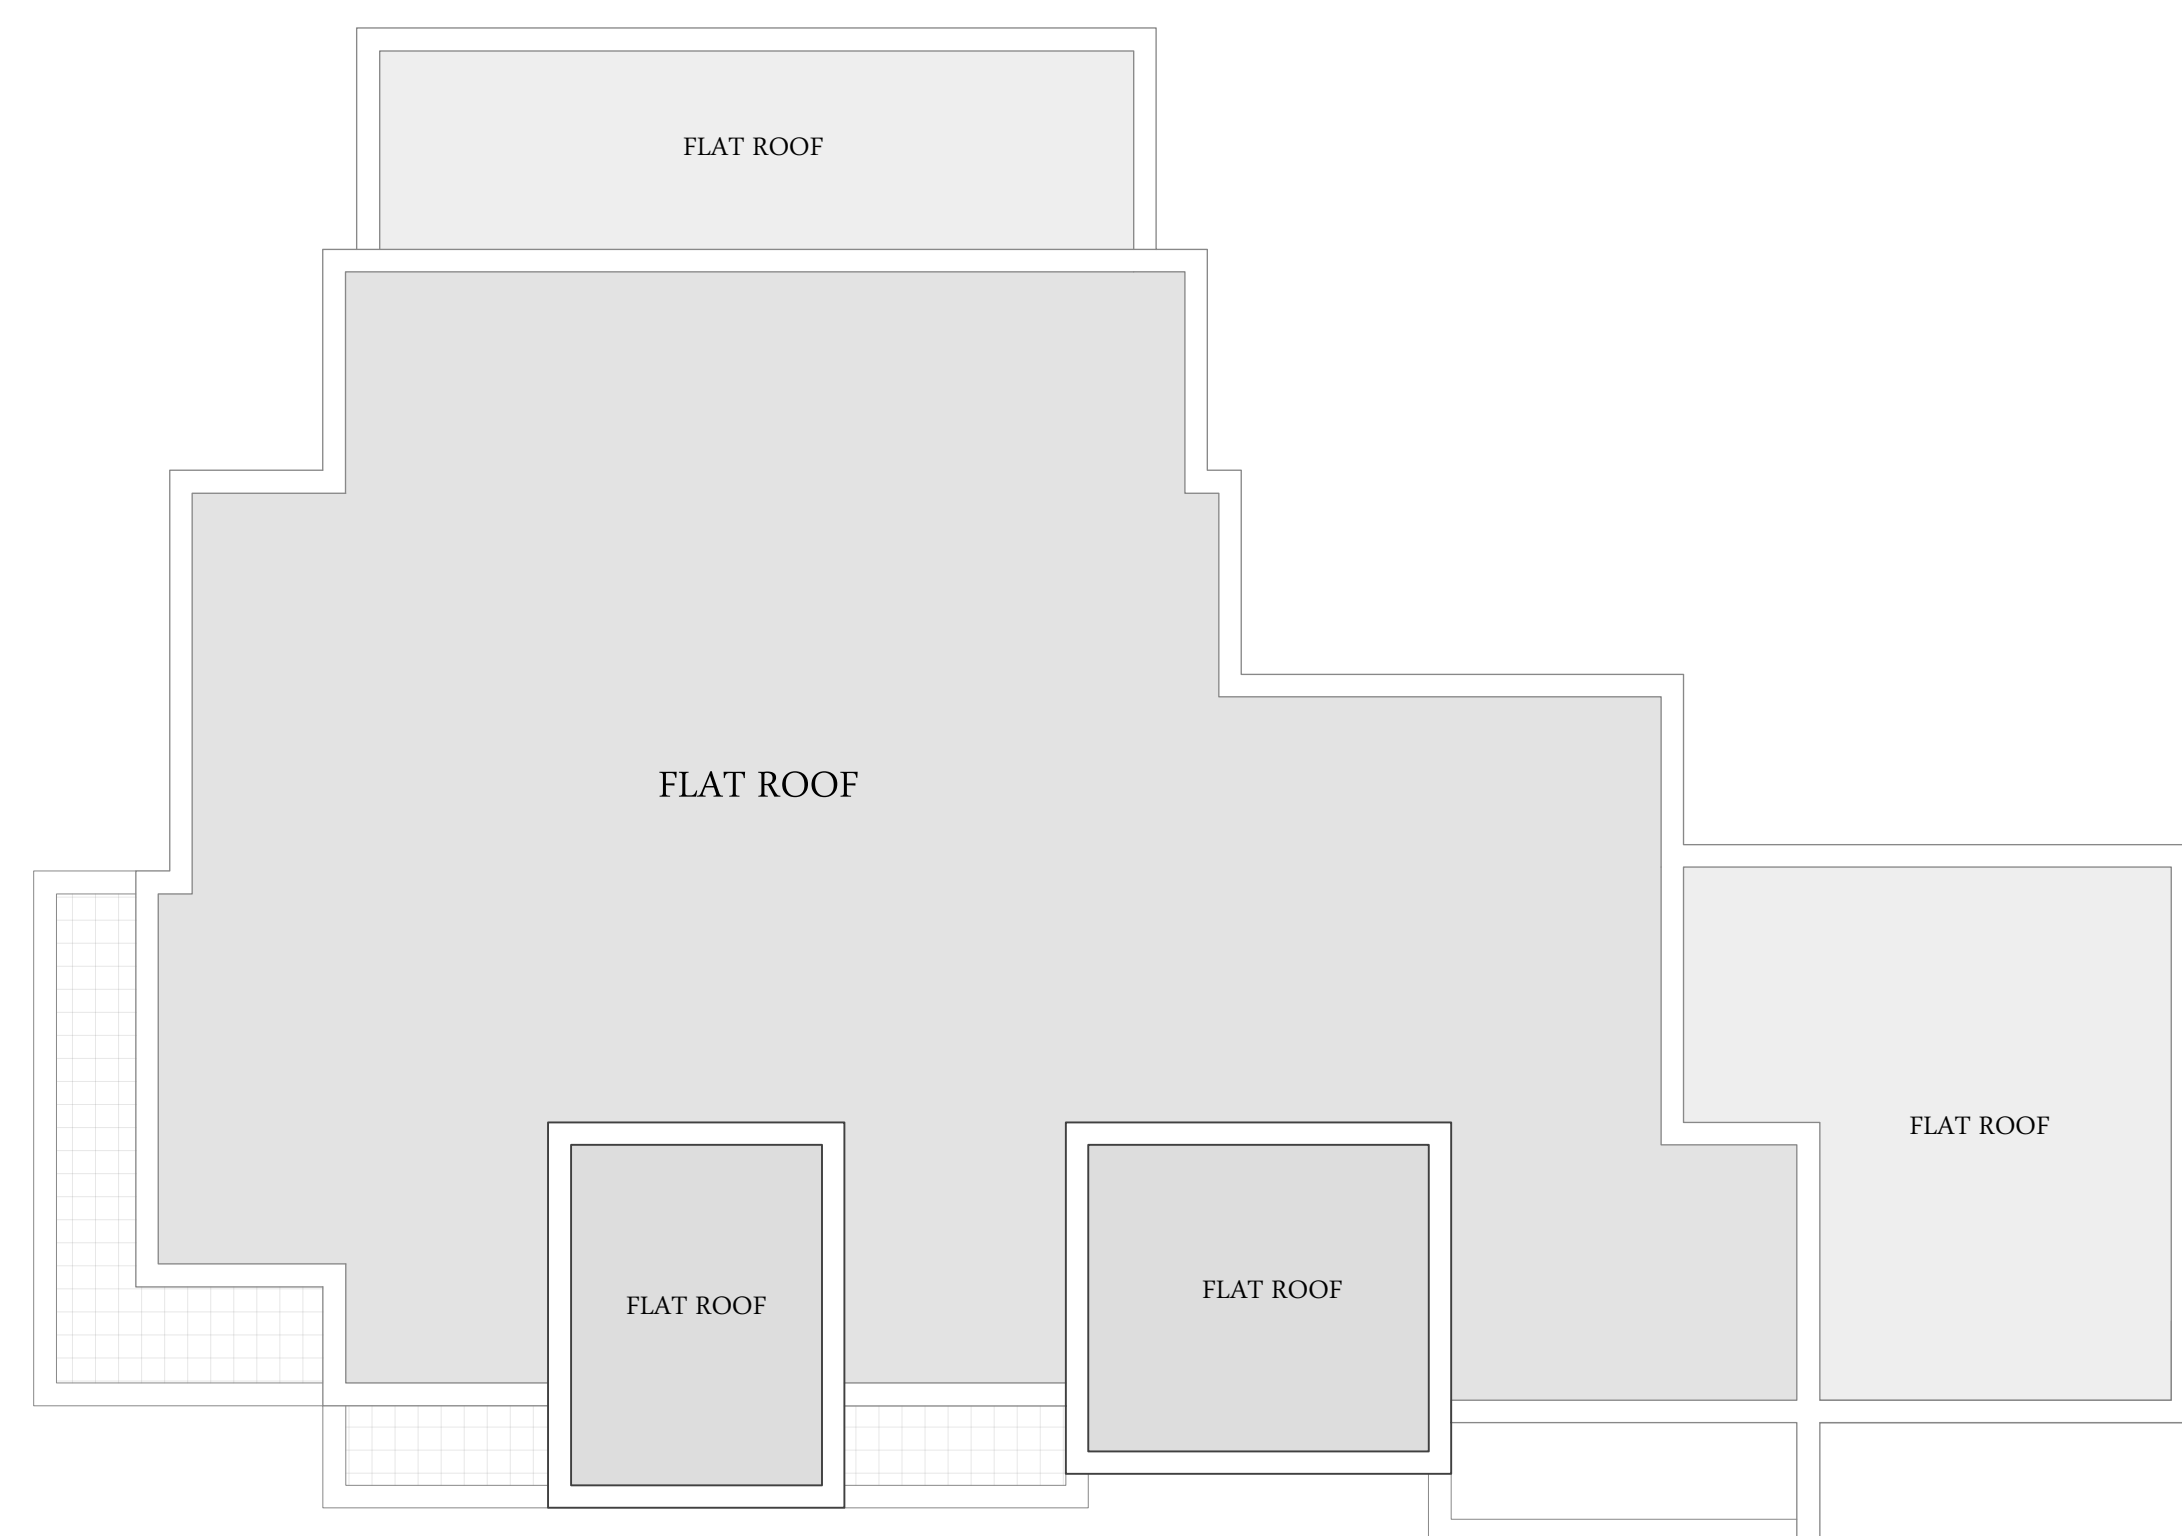

ROOF PLAN

Do not scale from these drawings, all dimensions to be checked on site.

C	23.11.16	IF REVIEW	RG
B	25.10.16	GF REVIEW	RG
A	24.10.16	GF DESIGN CHANGES AND AMENDMENTS POST PLANNING CONSULTANT REVIEW	RG

JOB: **1 SEA DRIVE,
FERRING, WORTHING
BN12 5HD**

DWG: **PROPOSED PLANS**

JOB NO: **046**

DWG. NO: **046/PL04**

REVISION: **C**

SCALE: **1:100 @ A1**

DATE: **23/08/2016**

DRAWN BY: **RYAN GODFREY**

CHECKED BY: **MICHAEL T LUCAS**

DWG. STATUS: **PLANNING**




11A WEST STREET, REIGATE

SURREY, RH2 9BL

Tel: 01737 243 340 Fax: 01737 244 836

Email: info@lucas-design.co.uk

www.lucas-design.co.uk

 

SCALE @ 1:100