


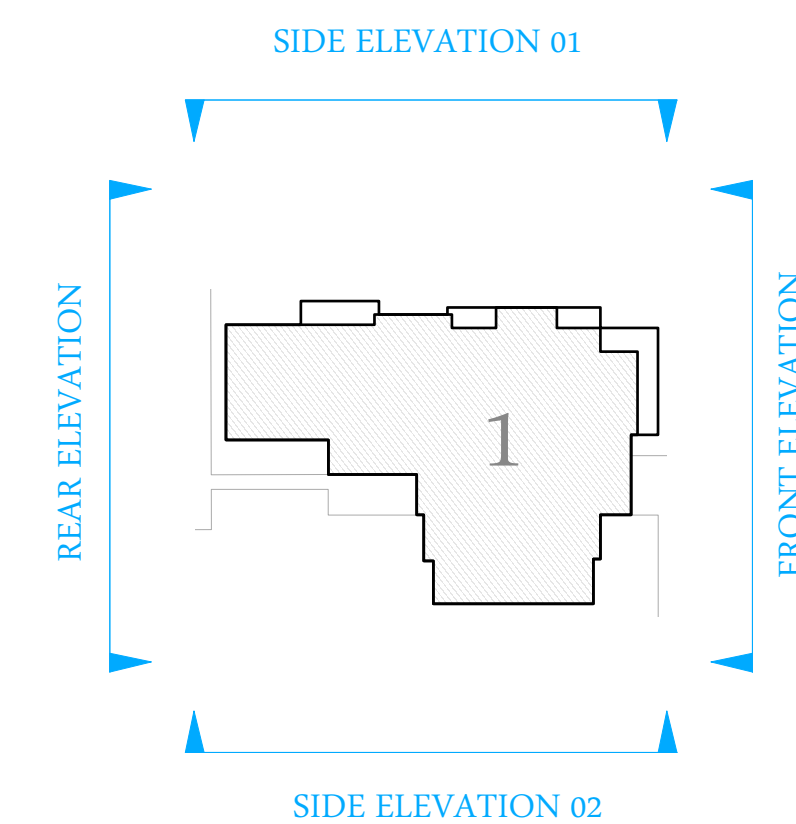

--- ASSUMED SITE
BOUNDARY

NOTE:


Elevations shown on this drawing are for planning purposes only and are shown at the scale 1:100 @ A1. The street scenes below are shown at 1:200 @ A1.



FRONT ELEVATION
(SOUTH)



REAR ELEVATION
(NORTH)

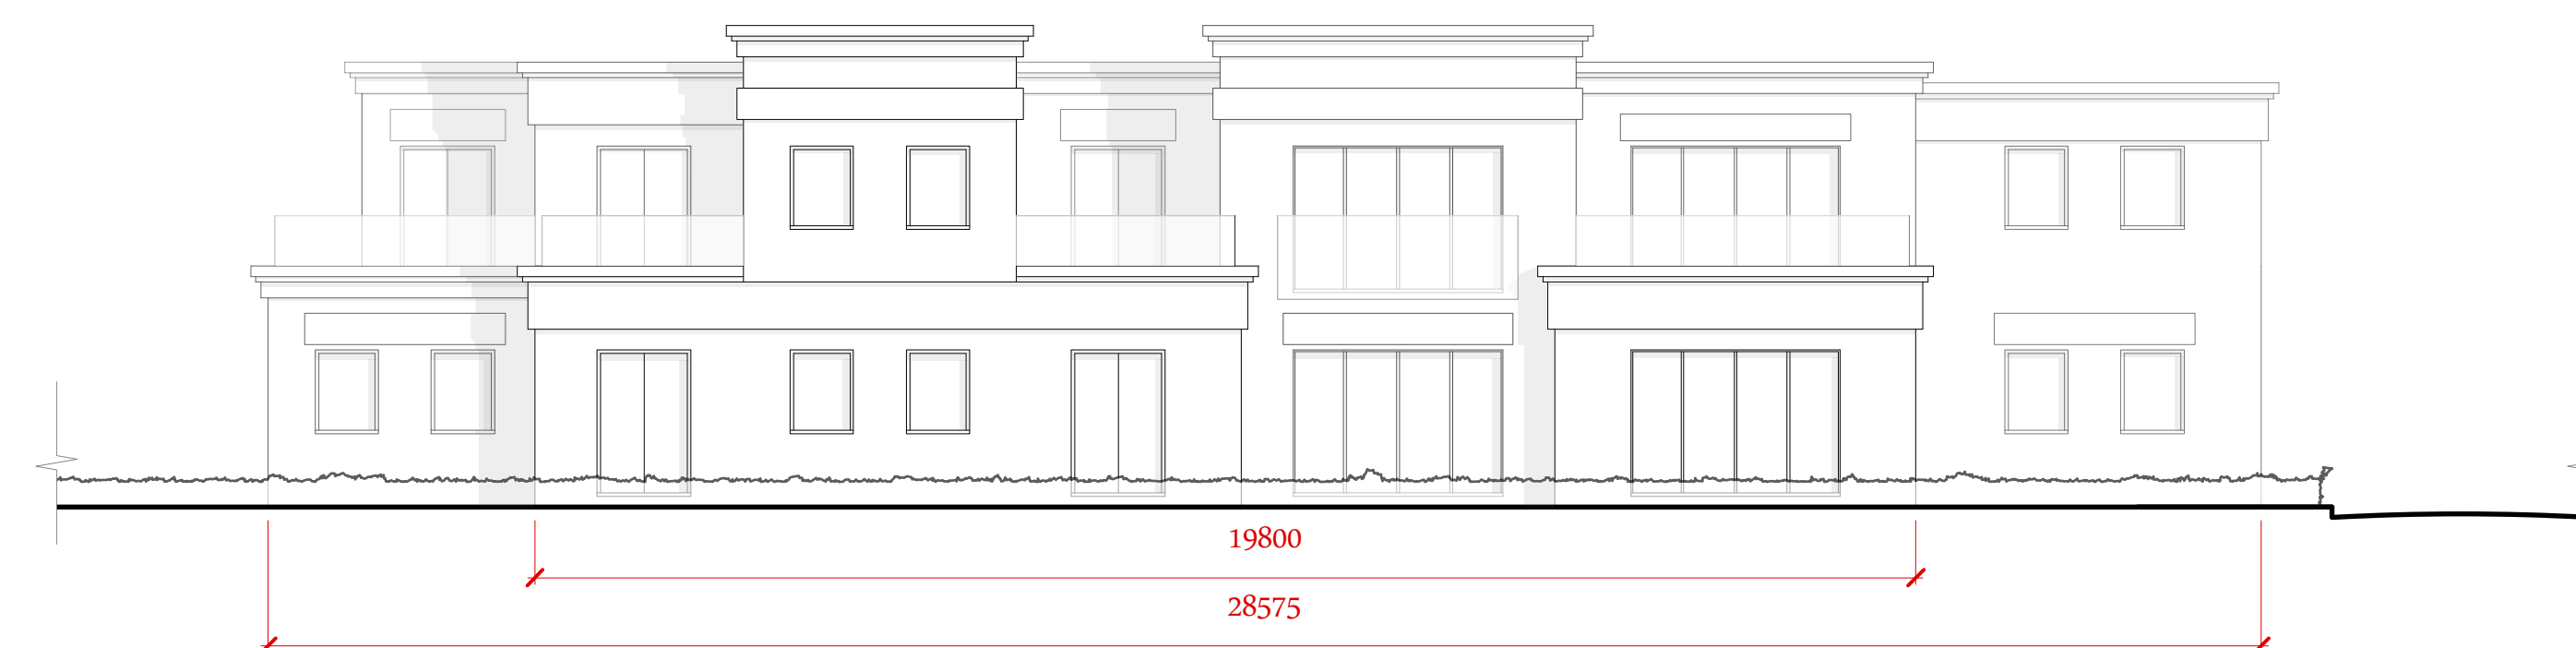

SIDE ELEVATION 01
(EAST)



STREET SCENE FROM SEA DRIVE
SCALE @ 1:200



SIDE ELEVATION 02
(WEST)



STREET SCENE FROM SEA LANE
SCALE @ 1:200

Do not scale from these drawings, all dimensions to be checked on site.

C	25.10.16	GP REVIEW	RG
B	24.10.16	DESIGN AMENDMENTS POST REVISION TO PLANS	RG
A	28.09.16	AMENDMENTS POST PLANNING CONSULTANT REVIEW	RG

JOB: **1 SEA DRIVE,
FERRING, WORTHING
BN12 5HD**

DWG: **PROPOSED ELEVATIONS
AND STREET SCENES**

JOB NO: **046**

DWG. NO: **046/PL05**

REVISION: **C**

SCALE: **1:100 & 1:200 @ A1**

DATE: **23/08/2016**

DRAWN BY: **RYAN GODFREY**

CHECKED BY: **MICHAEL T LUCAS**

DWG. STATUS: **PLANNING**



11A WEST STREET, REIGATE

SURREY, RH2 9BL

Tel: 01737 243 340 Fax: 01737 244 836

Email: info@lucas-design.co.uk

www.lucas-design.co.uk