



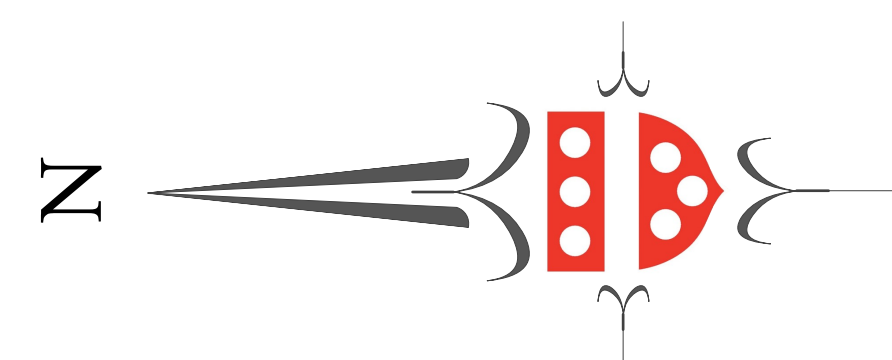

SCALE @ 1:100

- CURB STONE
- HEDGING/VEGETATION
- ASSUMED SITE BOUNDARY
- EXISTING BUILDING OUTLINE
- SINGLE STOREY BALCONIES
- FULL HEIGHT PROPOSED BUILDING FOOTPRINT

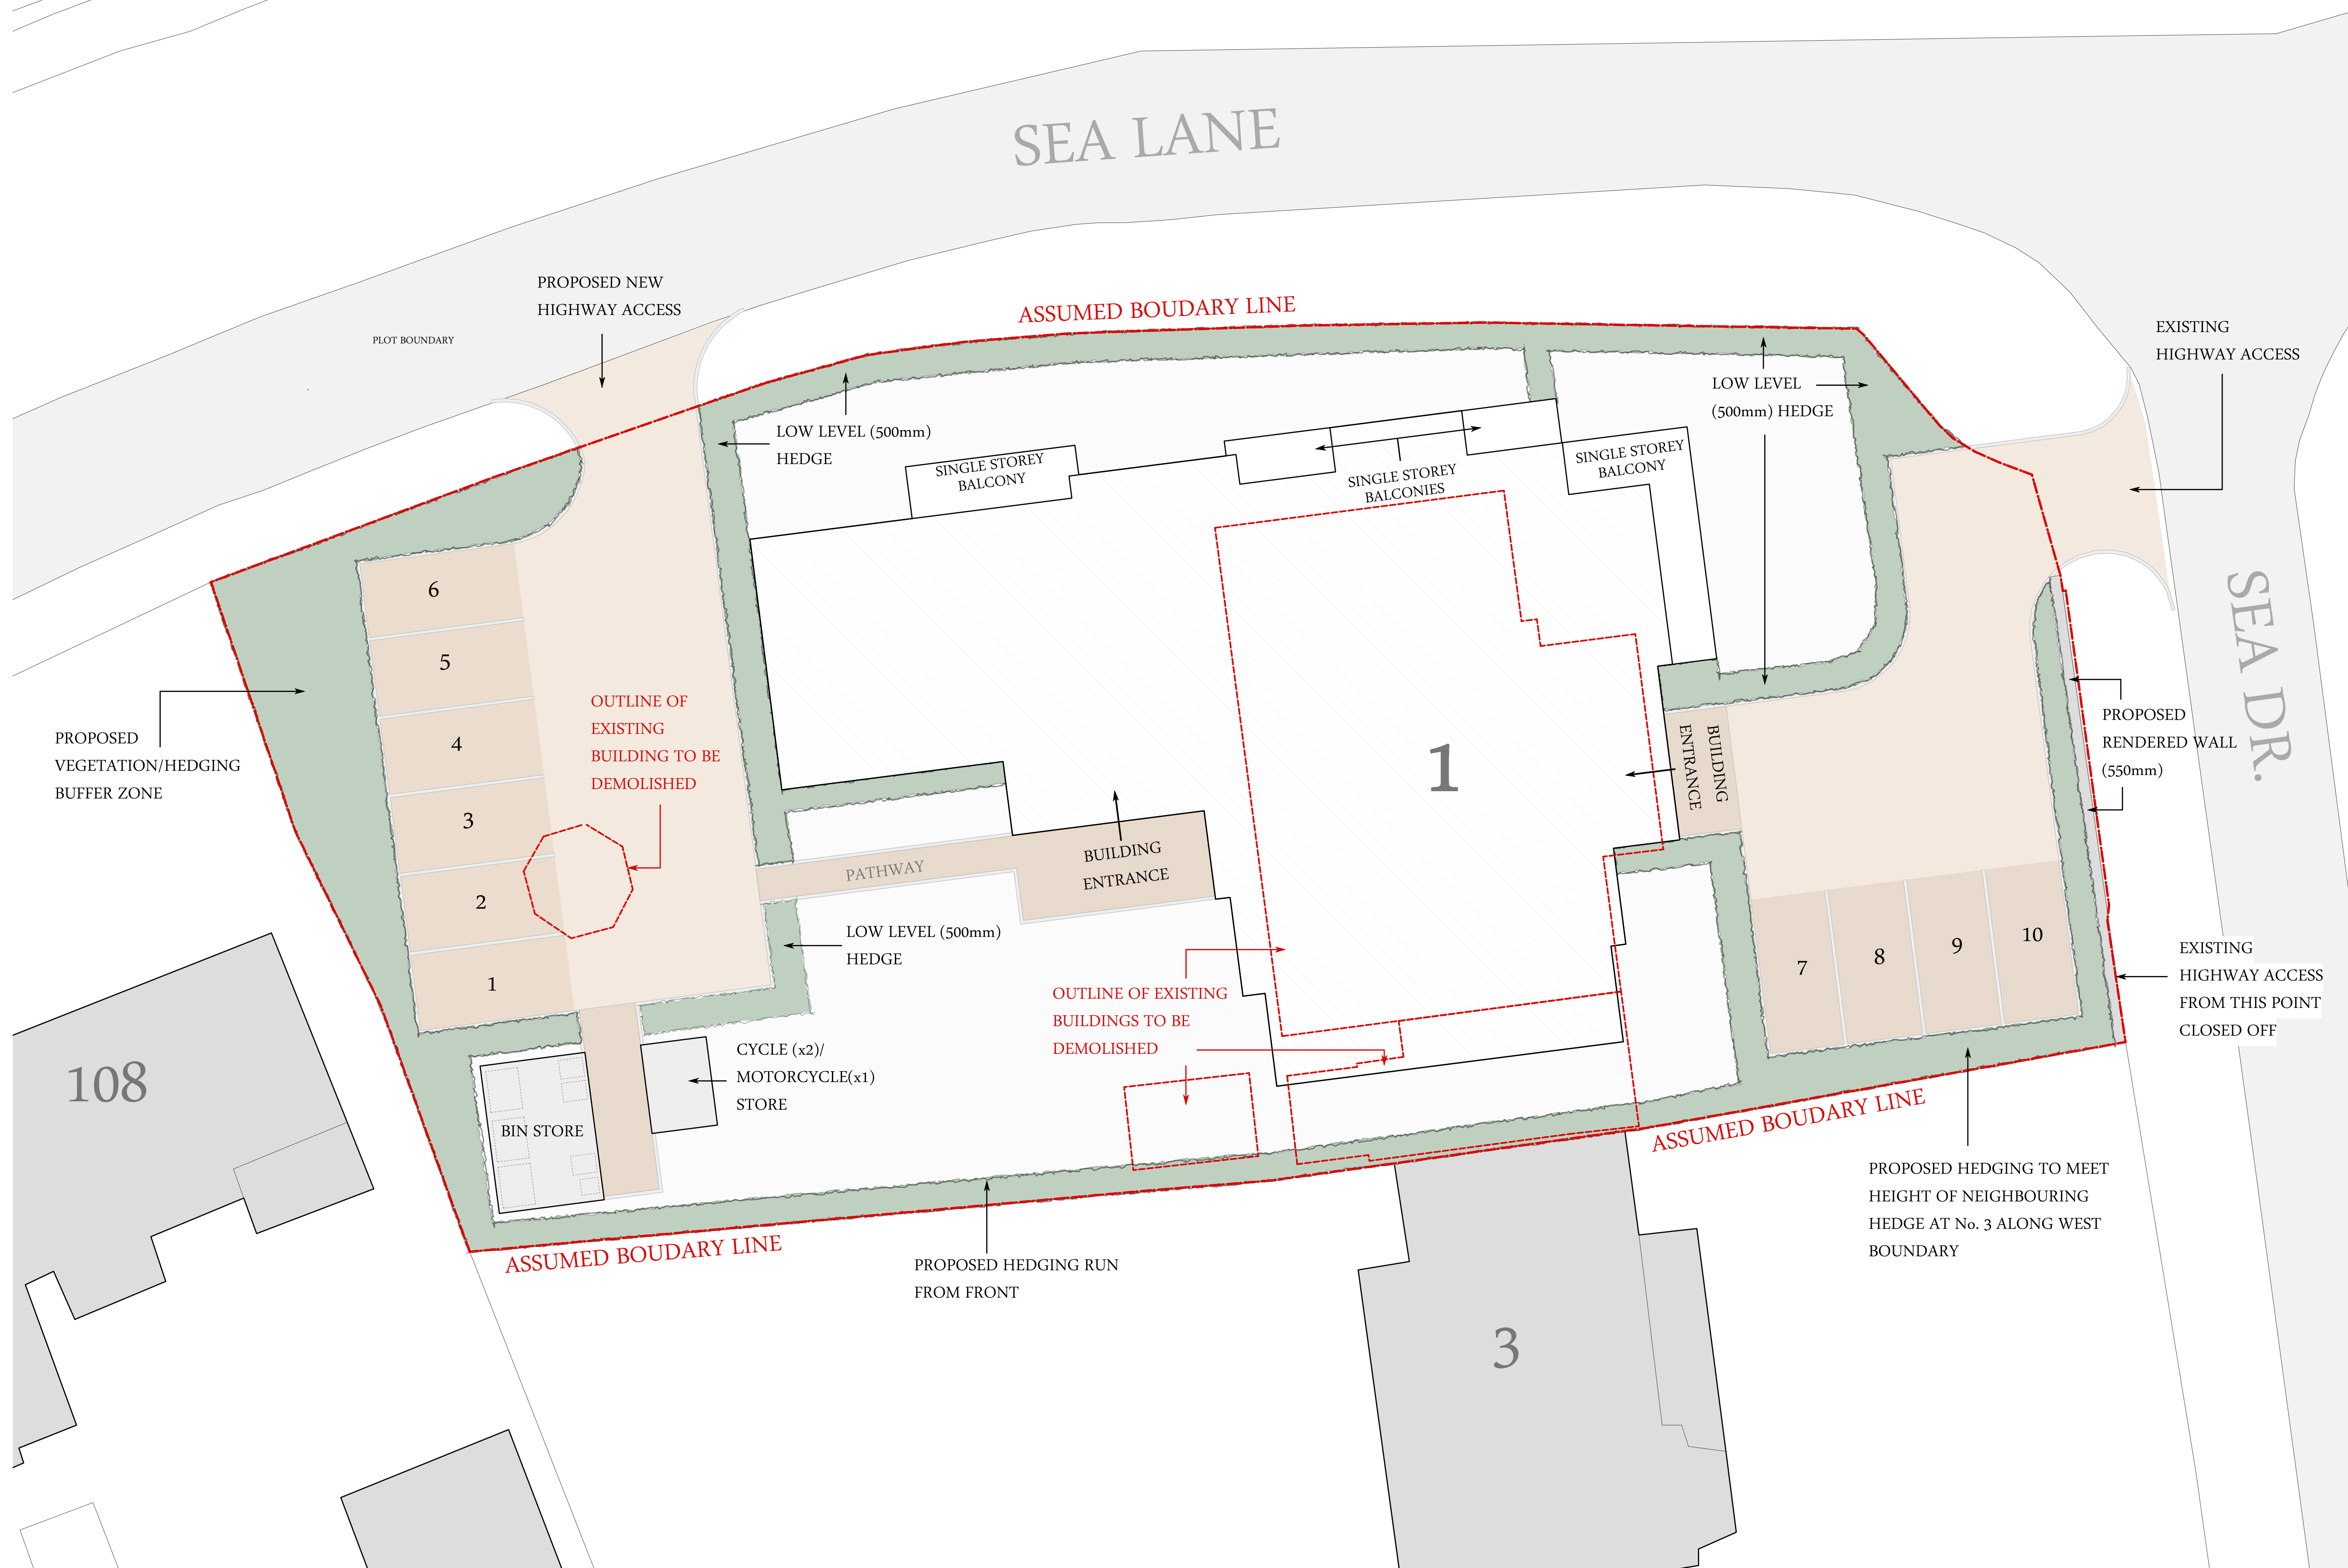

Do not scale from these drawings, all dimensions to be checked on site.

B	25.10.16	22 REVIEW	RG
A	24.10.16	22 DESIGN CHANGES AND AMENDMENTS POST PLANNING CONSULTANT REVIEW	RG

JOB: 1 SEA DRIVE,
FERRING, WORTHING
BN12 5HD

DWG: PROPOSED SITE PLAN

JOB NO:	046
DWG. NO:	046/PL02
REVISION:	B
SCALE:	1:200 @ A1
DATE:	23/08/2016
DRAWN BY:	RYAN GODFREY
CHECKED BY:	MICHAEL T LUCAS
DWG. STATUS	PLANNING