




OUTLINE OF EXISTING
BUILDING TO BE
DEMOLISHED



FRONT ELEVATION
(SOUTH)




REAR ELEVATION
(NORTH)

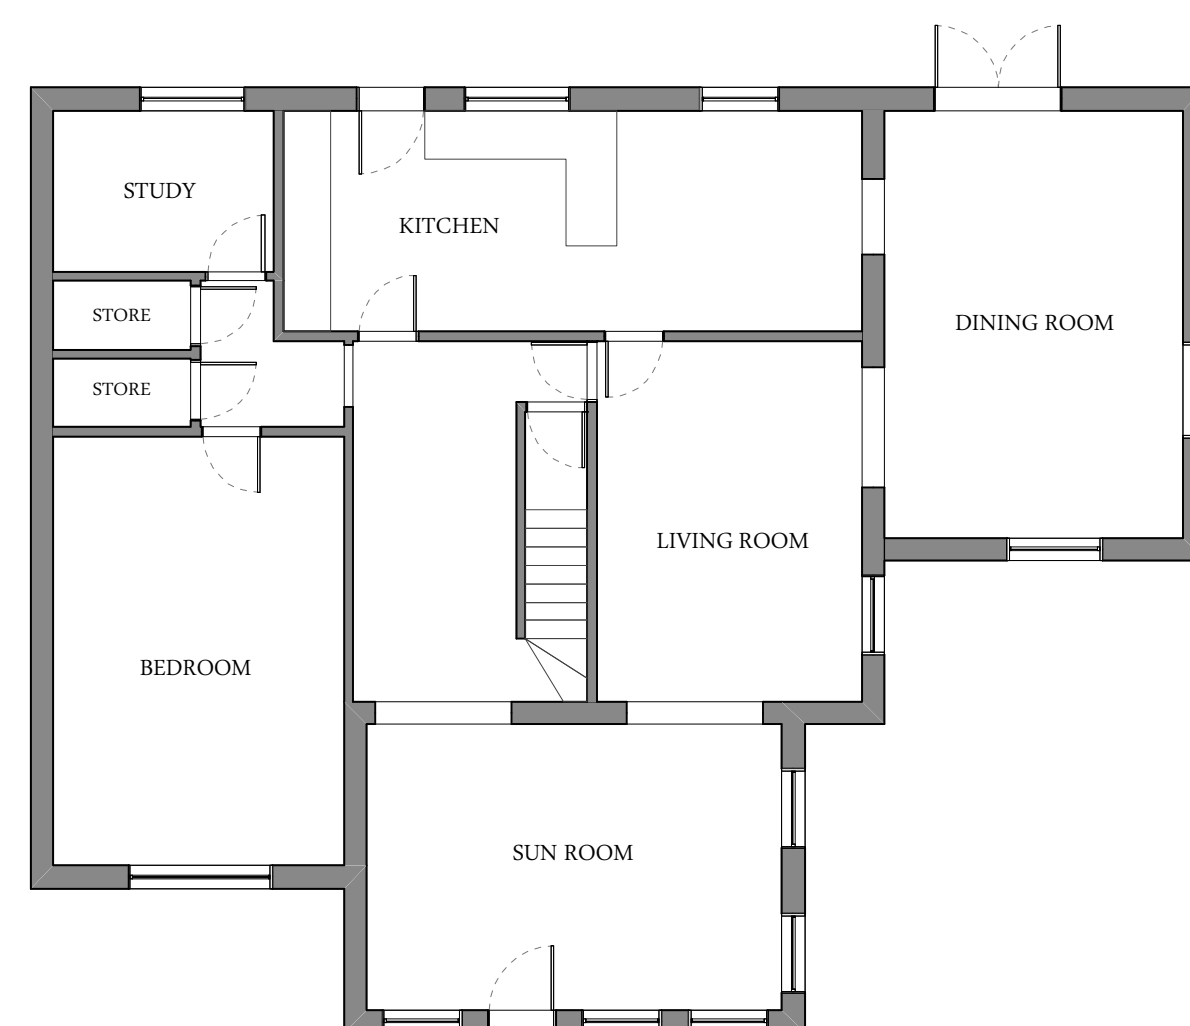


EXISTING GROUND FLOOR PLAN




SIDE ELEVATION 01
(EAST)

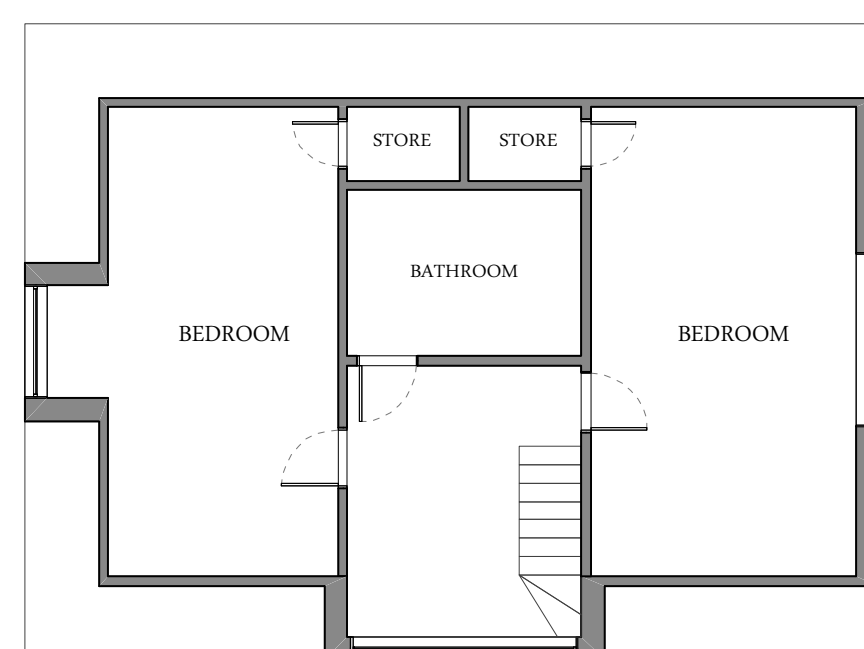


EXISTING FIRST FLOOR PLAN

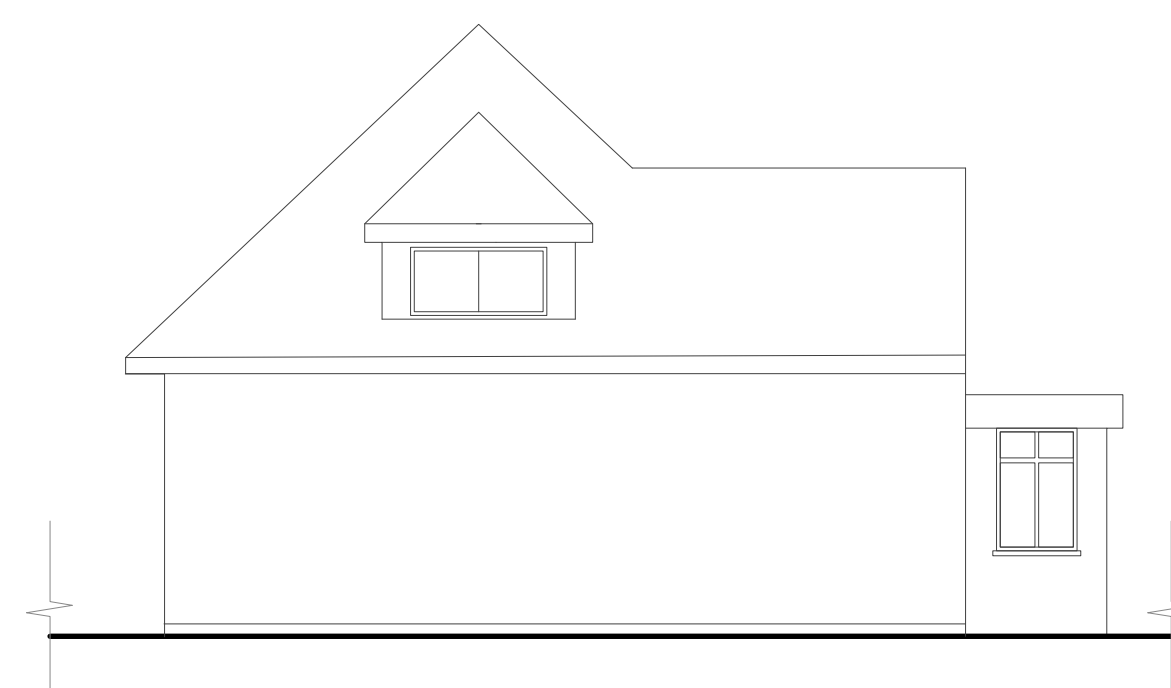

SIDE ELEVATION 02
(WEST)

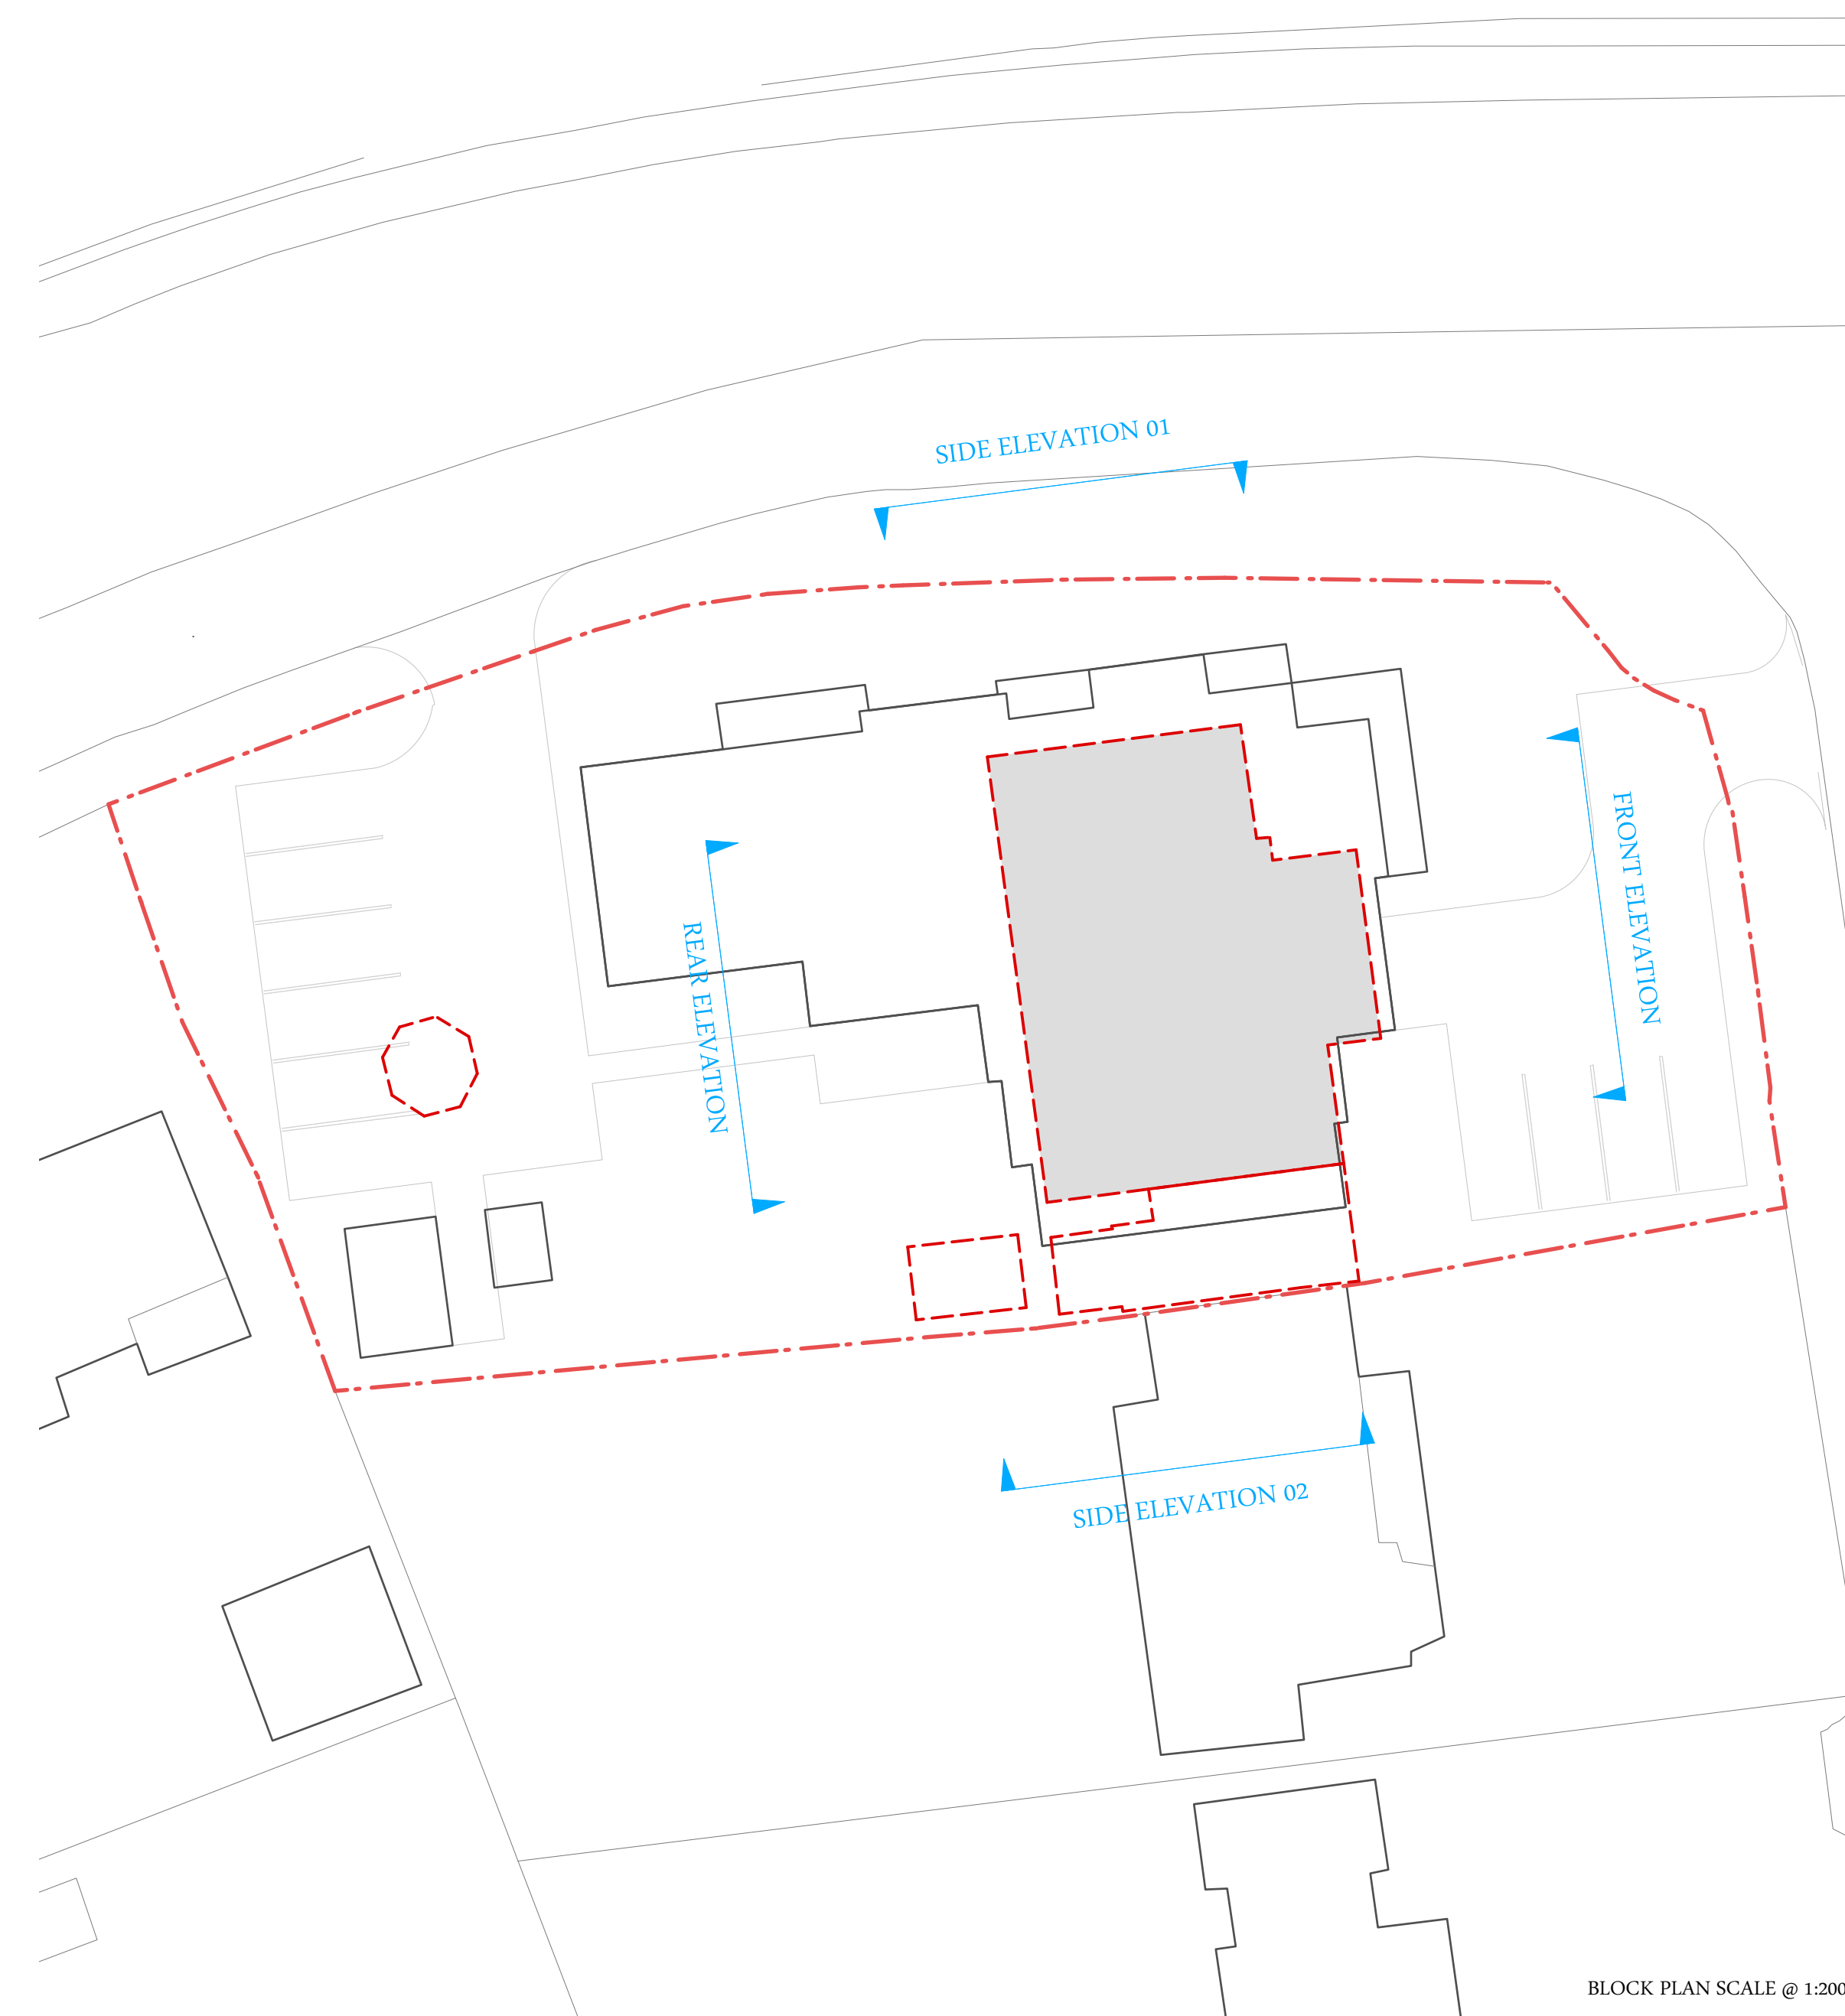

BLOCK PLAN SCALE @ 1:200

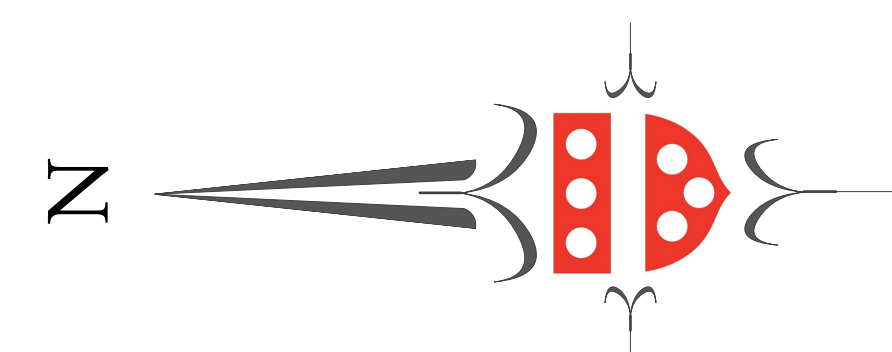

SCALE @ 1:100

Do not scale from these drawings, all
dimensions to be checked on site.

JOB: **1 SEA DRIVE,
FERRING, WORTHING
BN12 5HD**

DWG: **EXISTING PLANS AND
ELEVATIONS**

JOB NO: **046**

DWG. NO: **046/PL06**

REVISION:

SCALE: **1:100 @ A1**

DATE: **03/01/2017**

DRAWN BY: **RYAN GODFREY**

CHECKED BY: **GARY FERRIER**

DWG. STATUS: **PLANNING**



11A WEST STREET, REIGATE
SURREY, RH2 9BL
Tel: 01737 243 340 Fax: 01737 244 836
Email: info@lucas-design.co.uk
www.lucas-design.co.uk