




SEA LANE

SEA DR.

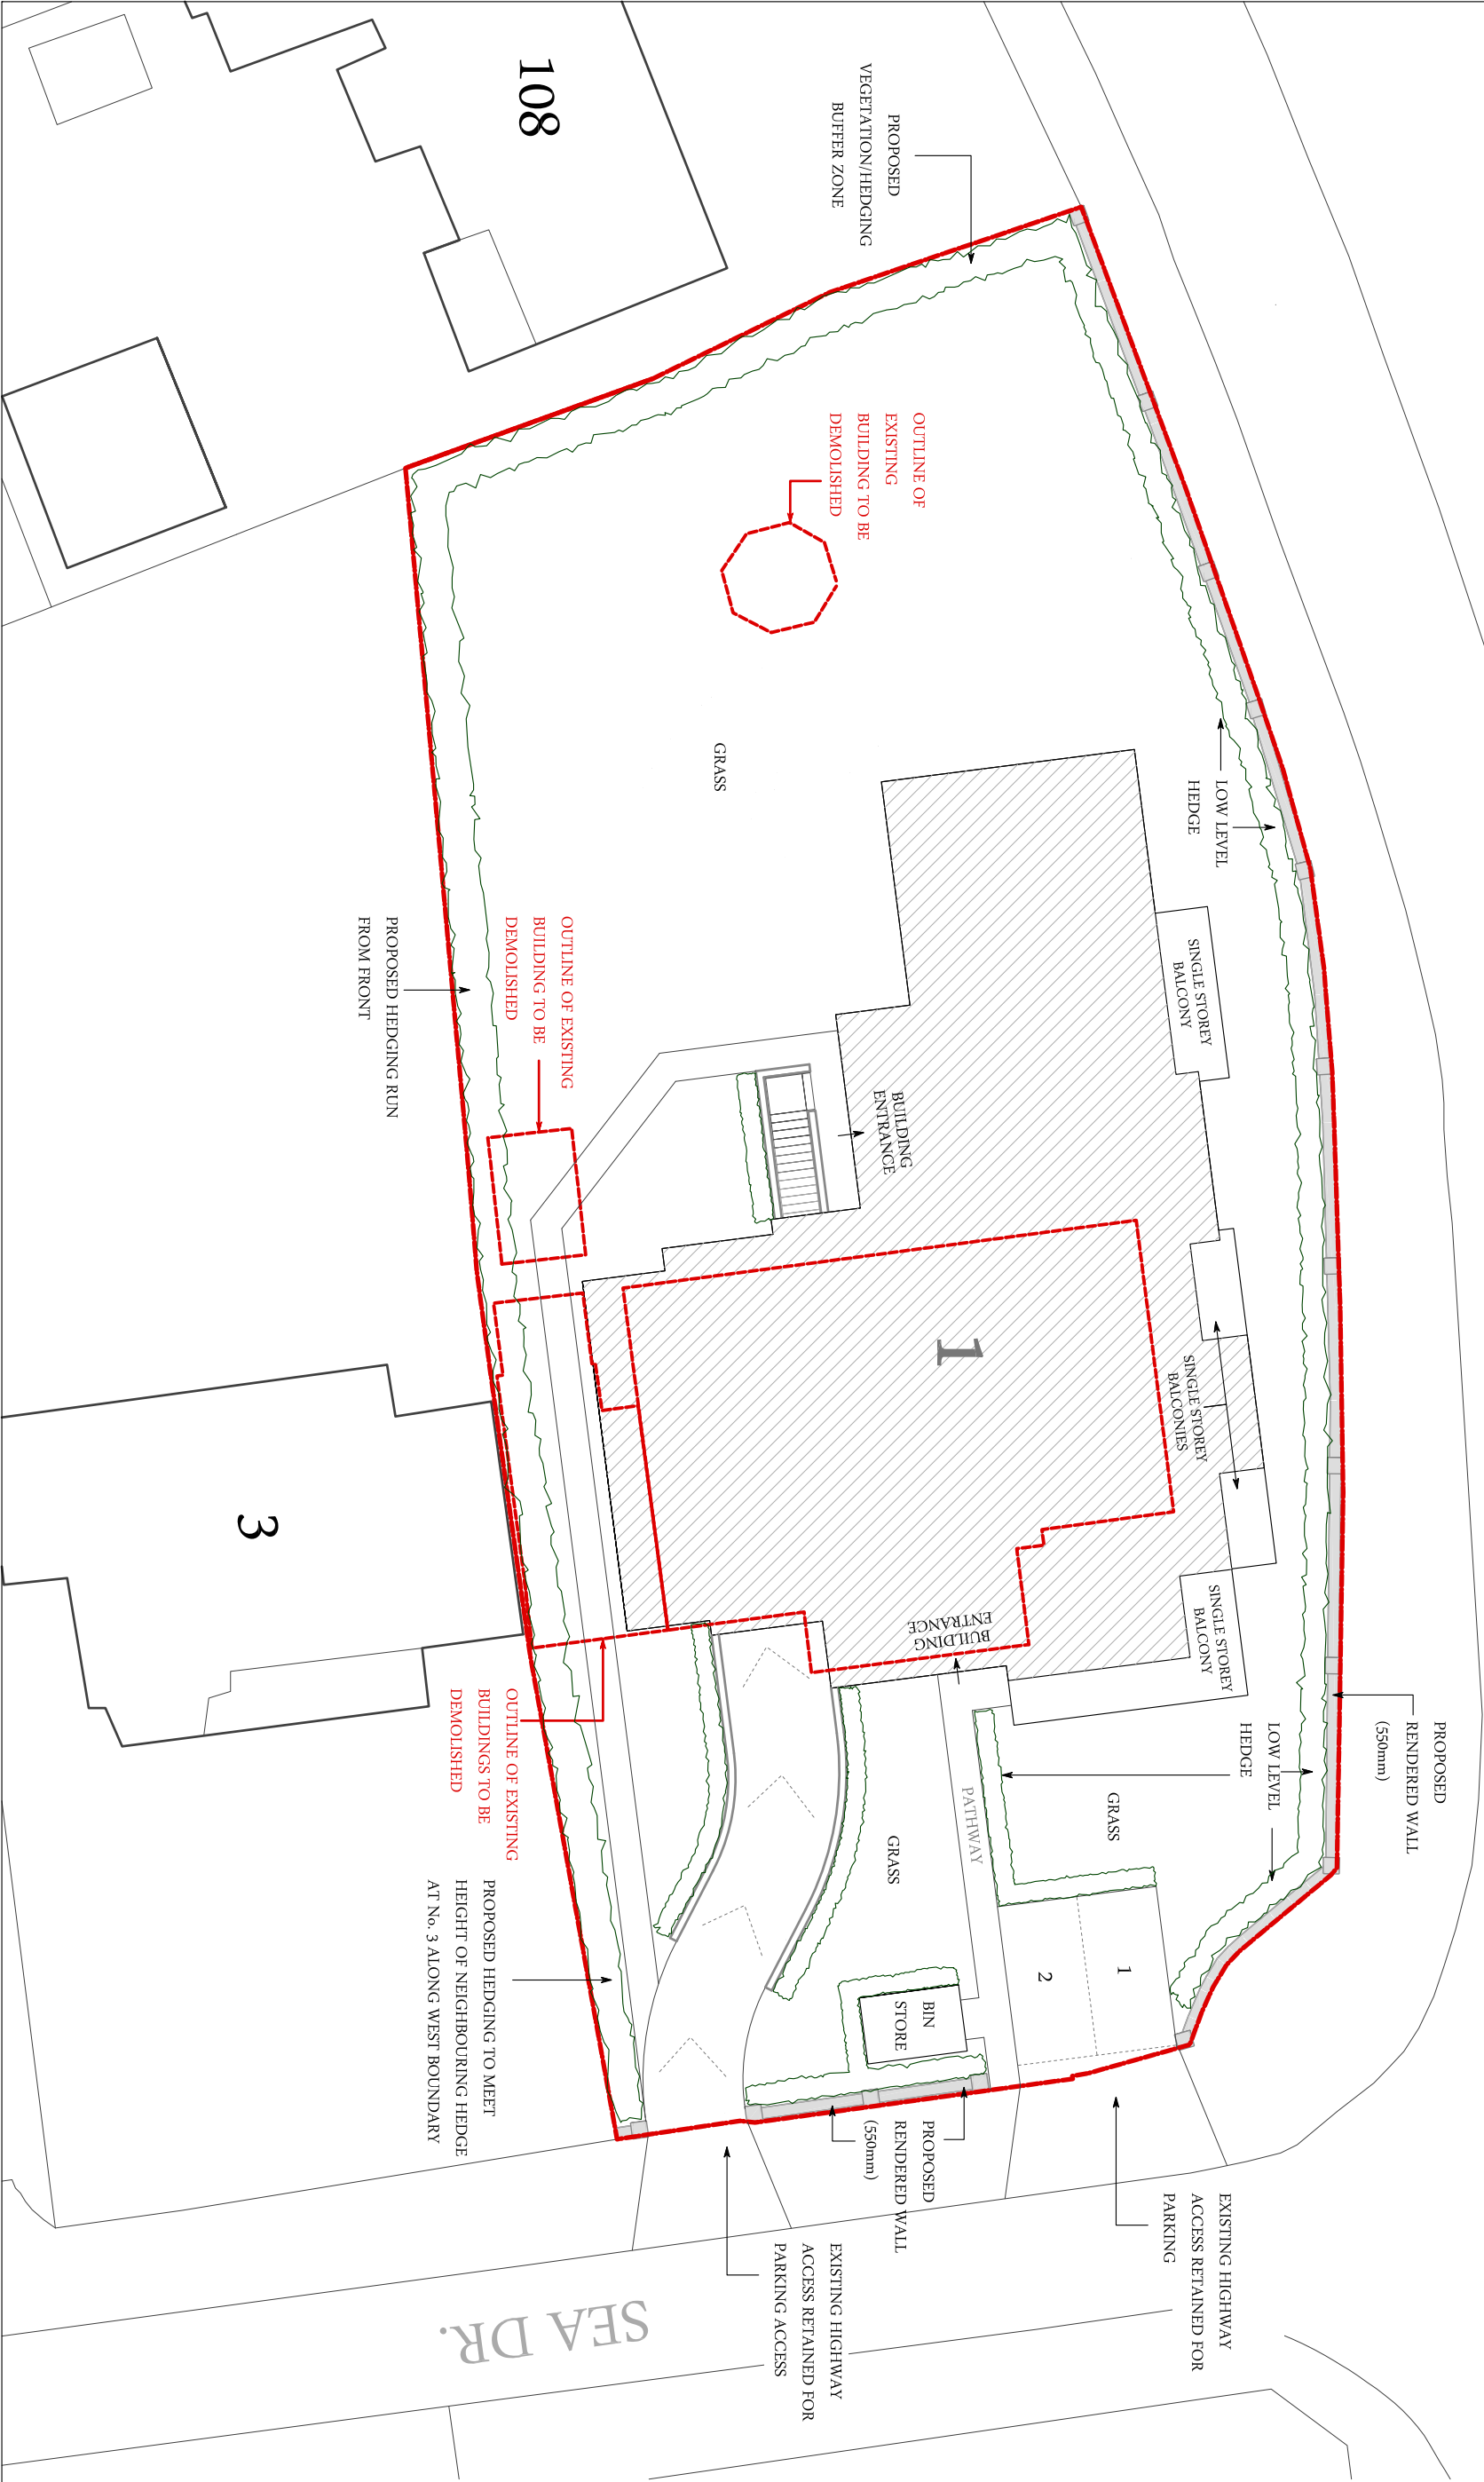

1	Drawn	Reviewed	20/11/2016	Completed
2	Check	Check	20/11/2016	Completed
3	Check	Check	20/11/2016	Completed
Project: 1 SEA DRIVE
FERRING, WORTHING
BN12 5HD

TITLE: PROPOSED SITE PLAN

PROJECT NO.	16/046
DWG. NO.	PL002
REVISION:	E
SCALE:	1200 @ A3
DATE:	AUG16
DRAWN BY:	GF
CHECKED BY:	
DWG. STATUS:	PLANNING



11A WEST STREET, BRIGHTON
SUSSEX, BN1 9BE
Tel: 01273 243 240 Fax: 01273 244 184
Email: info@lucasdesign.co.uk
www.lucasdesign.co.uk