




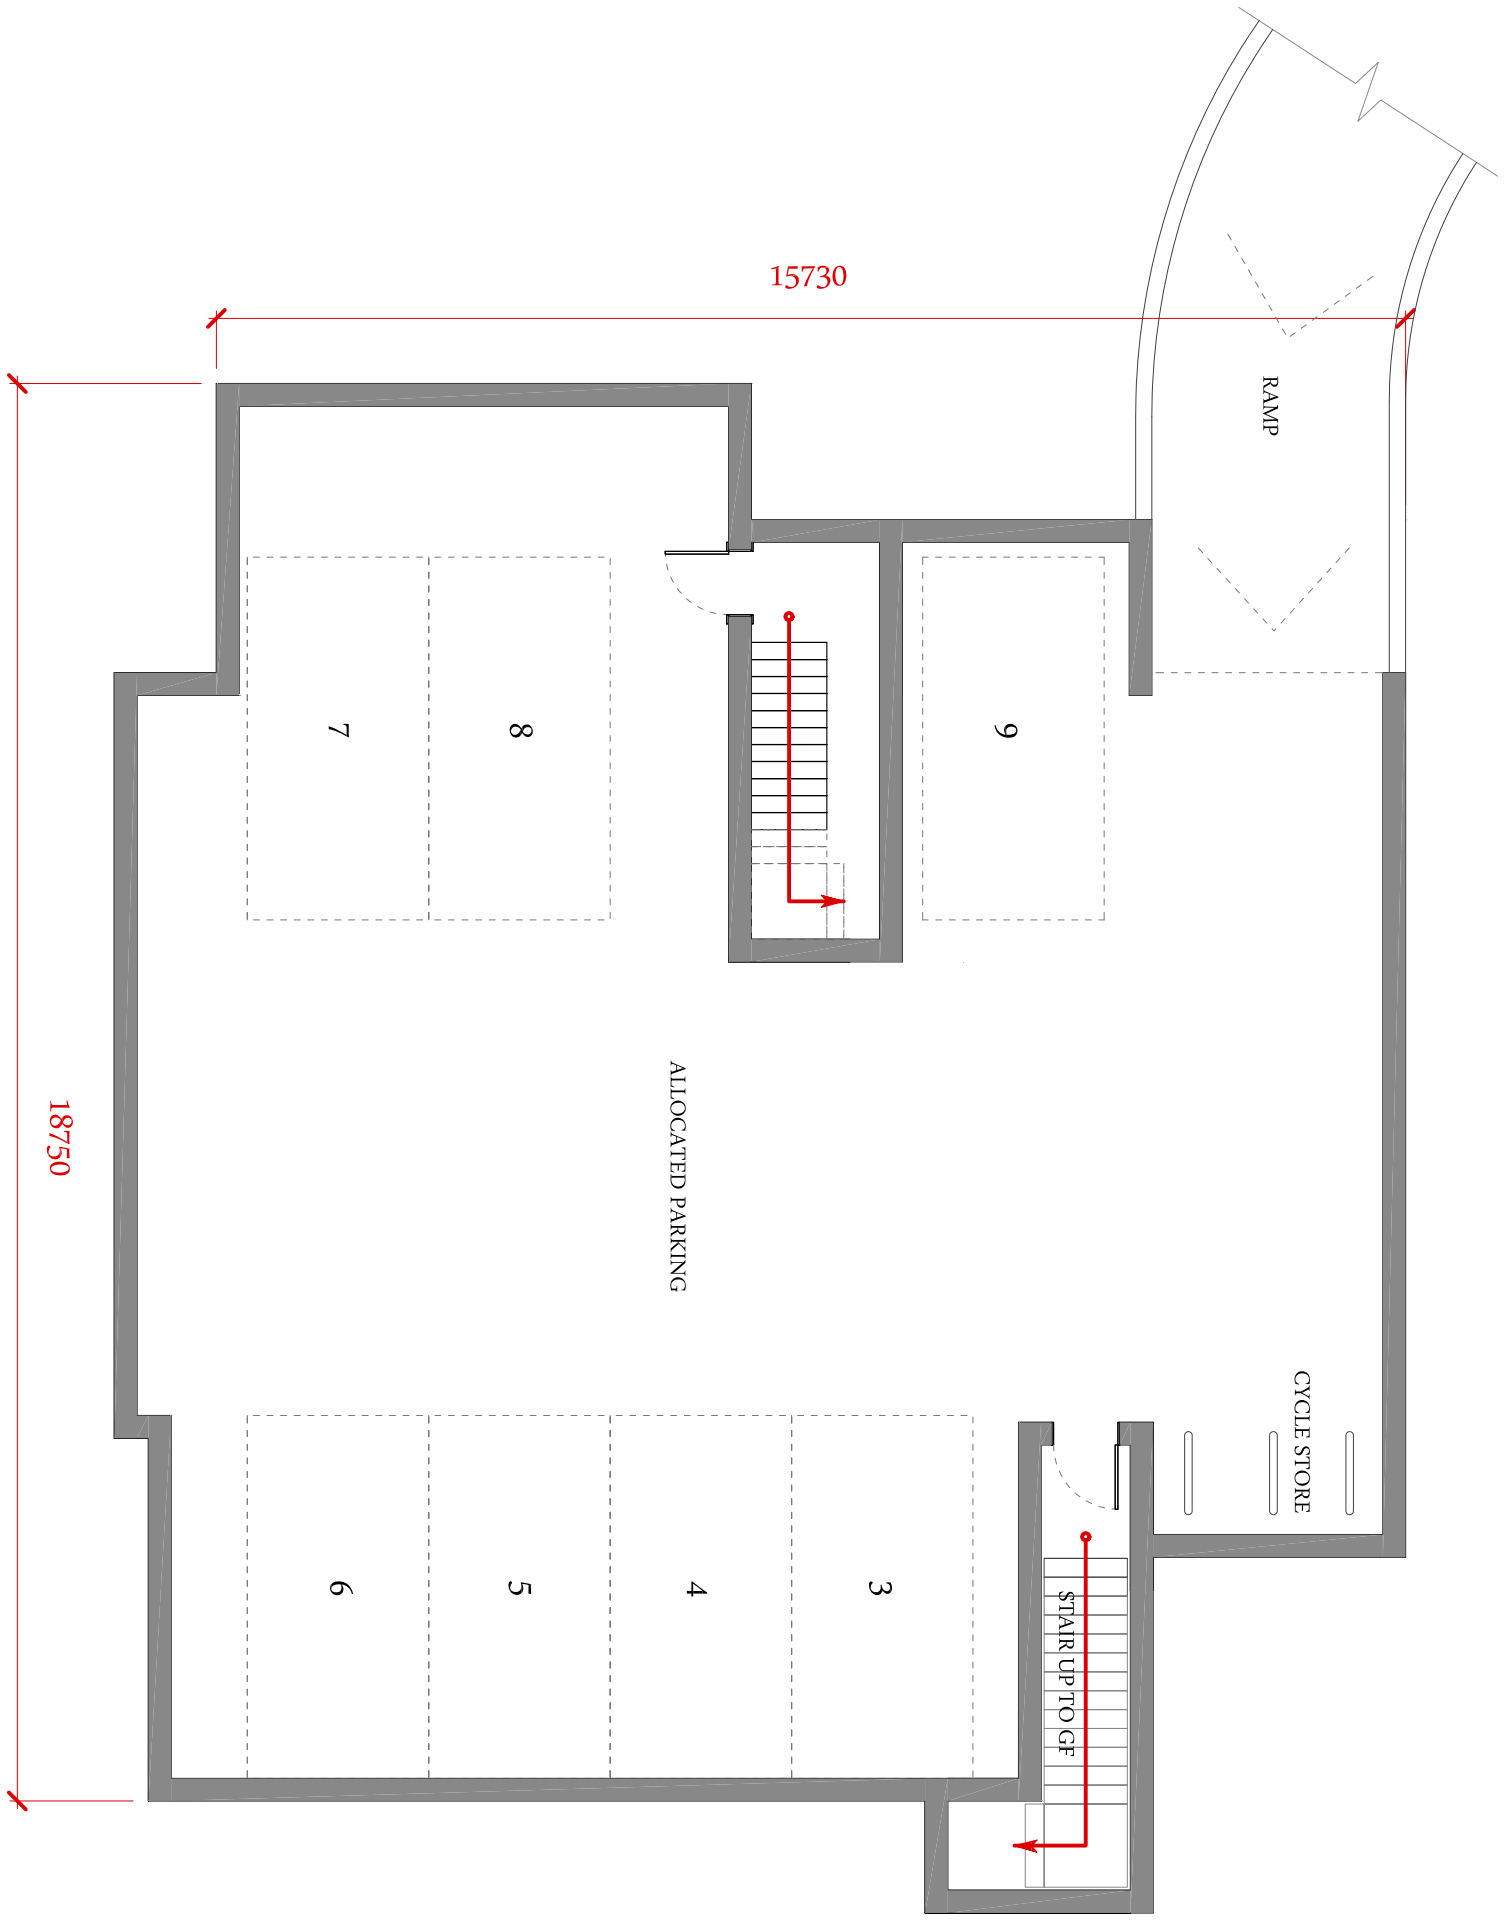


BASEMENT FLOOR PLAN

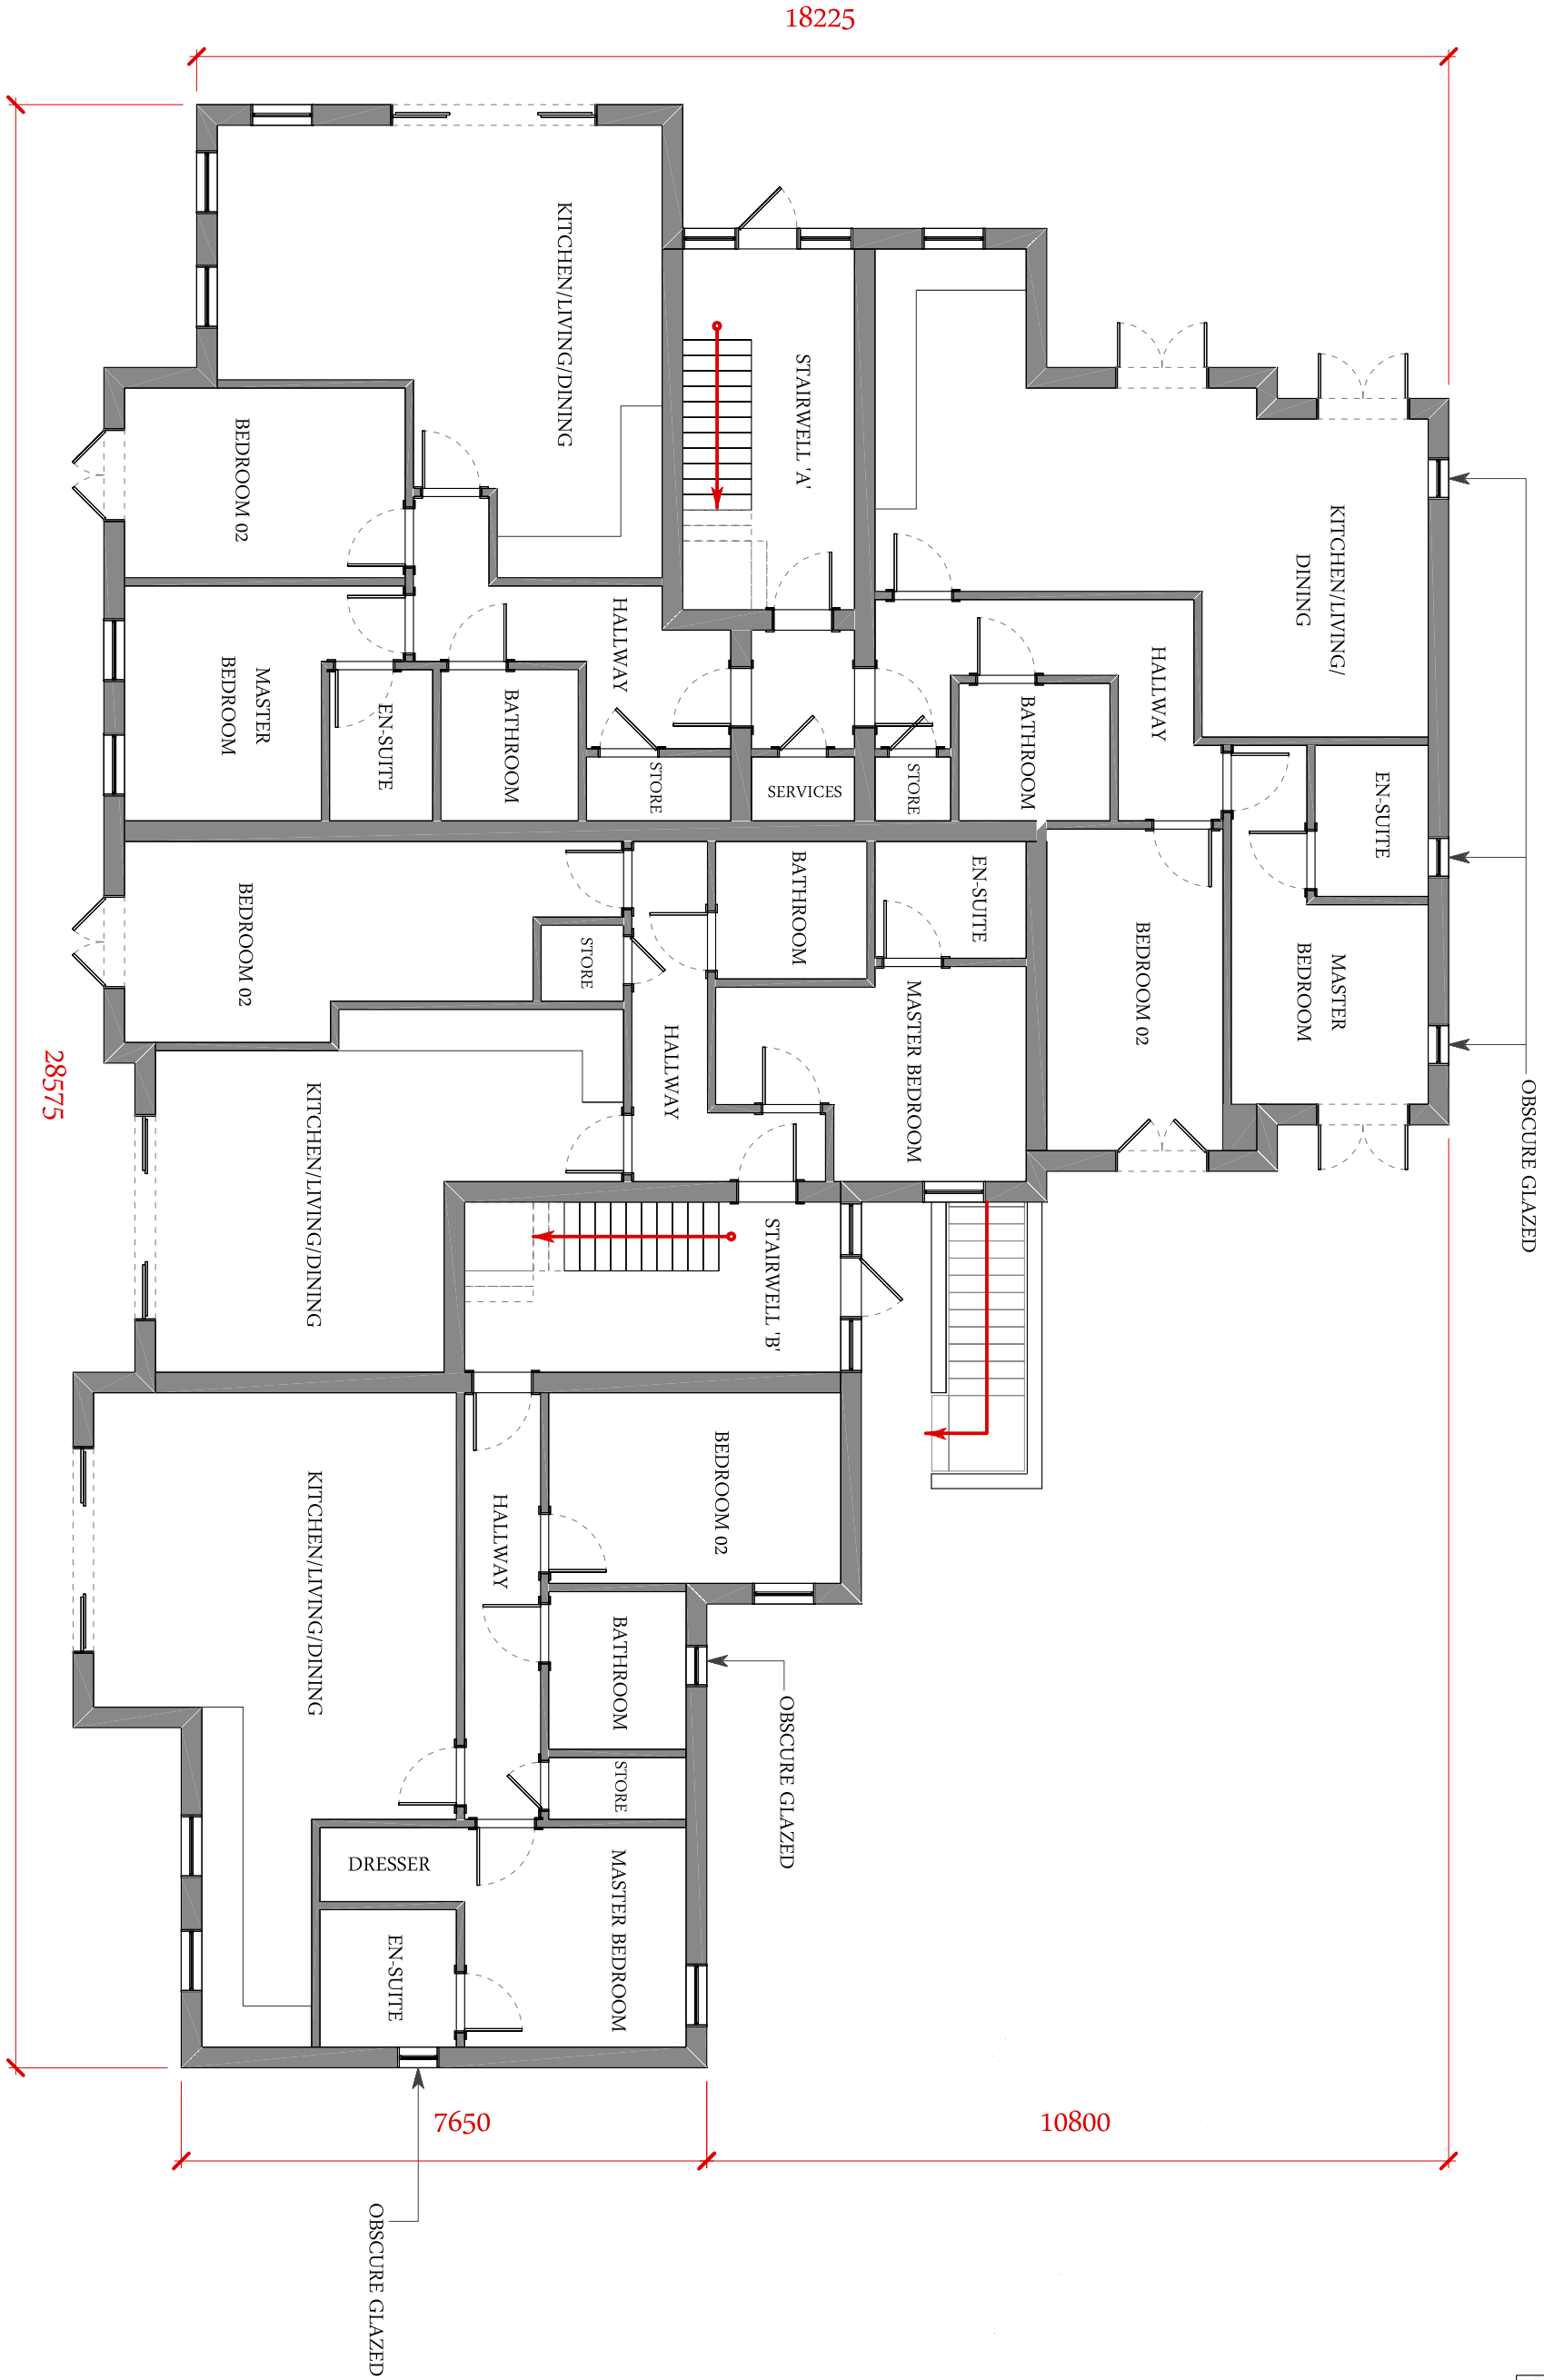

GROUND FLOOR PLAN

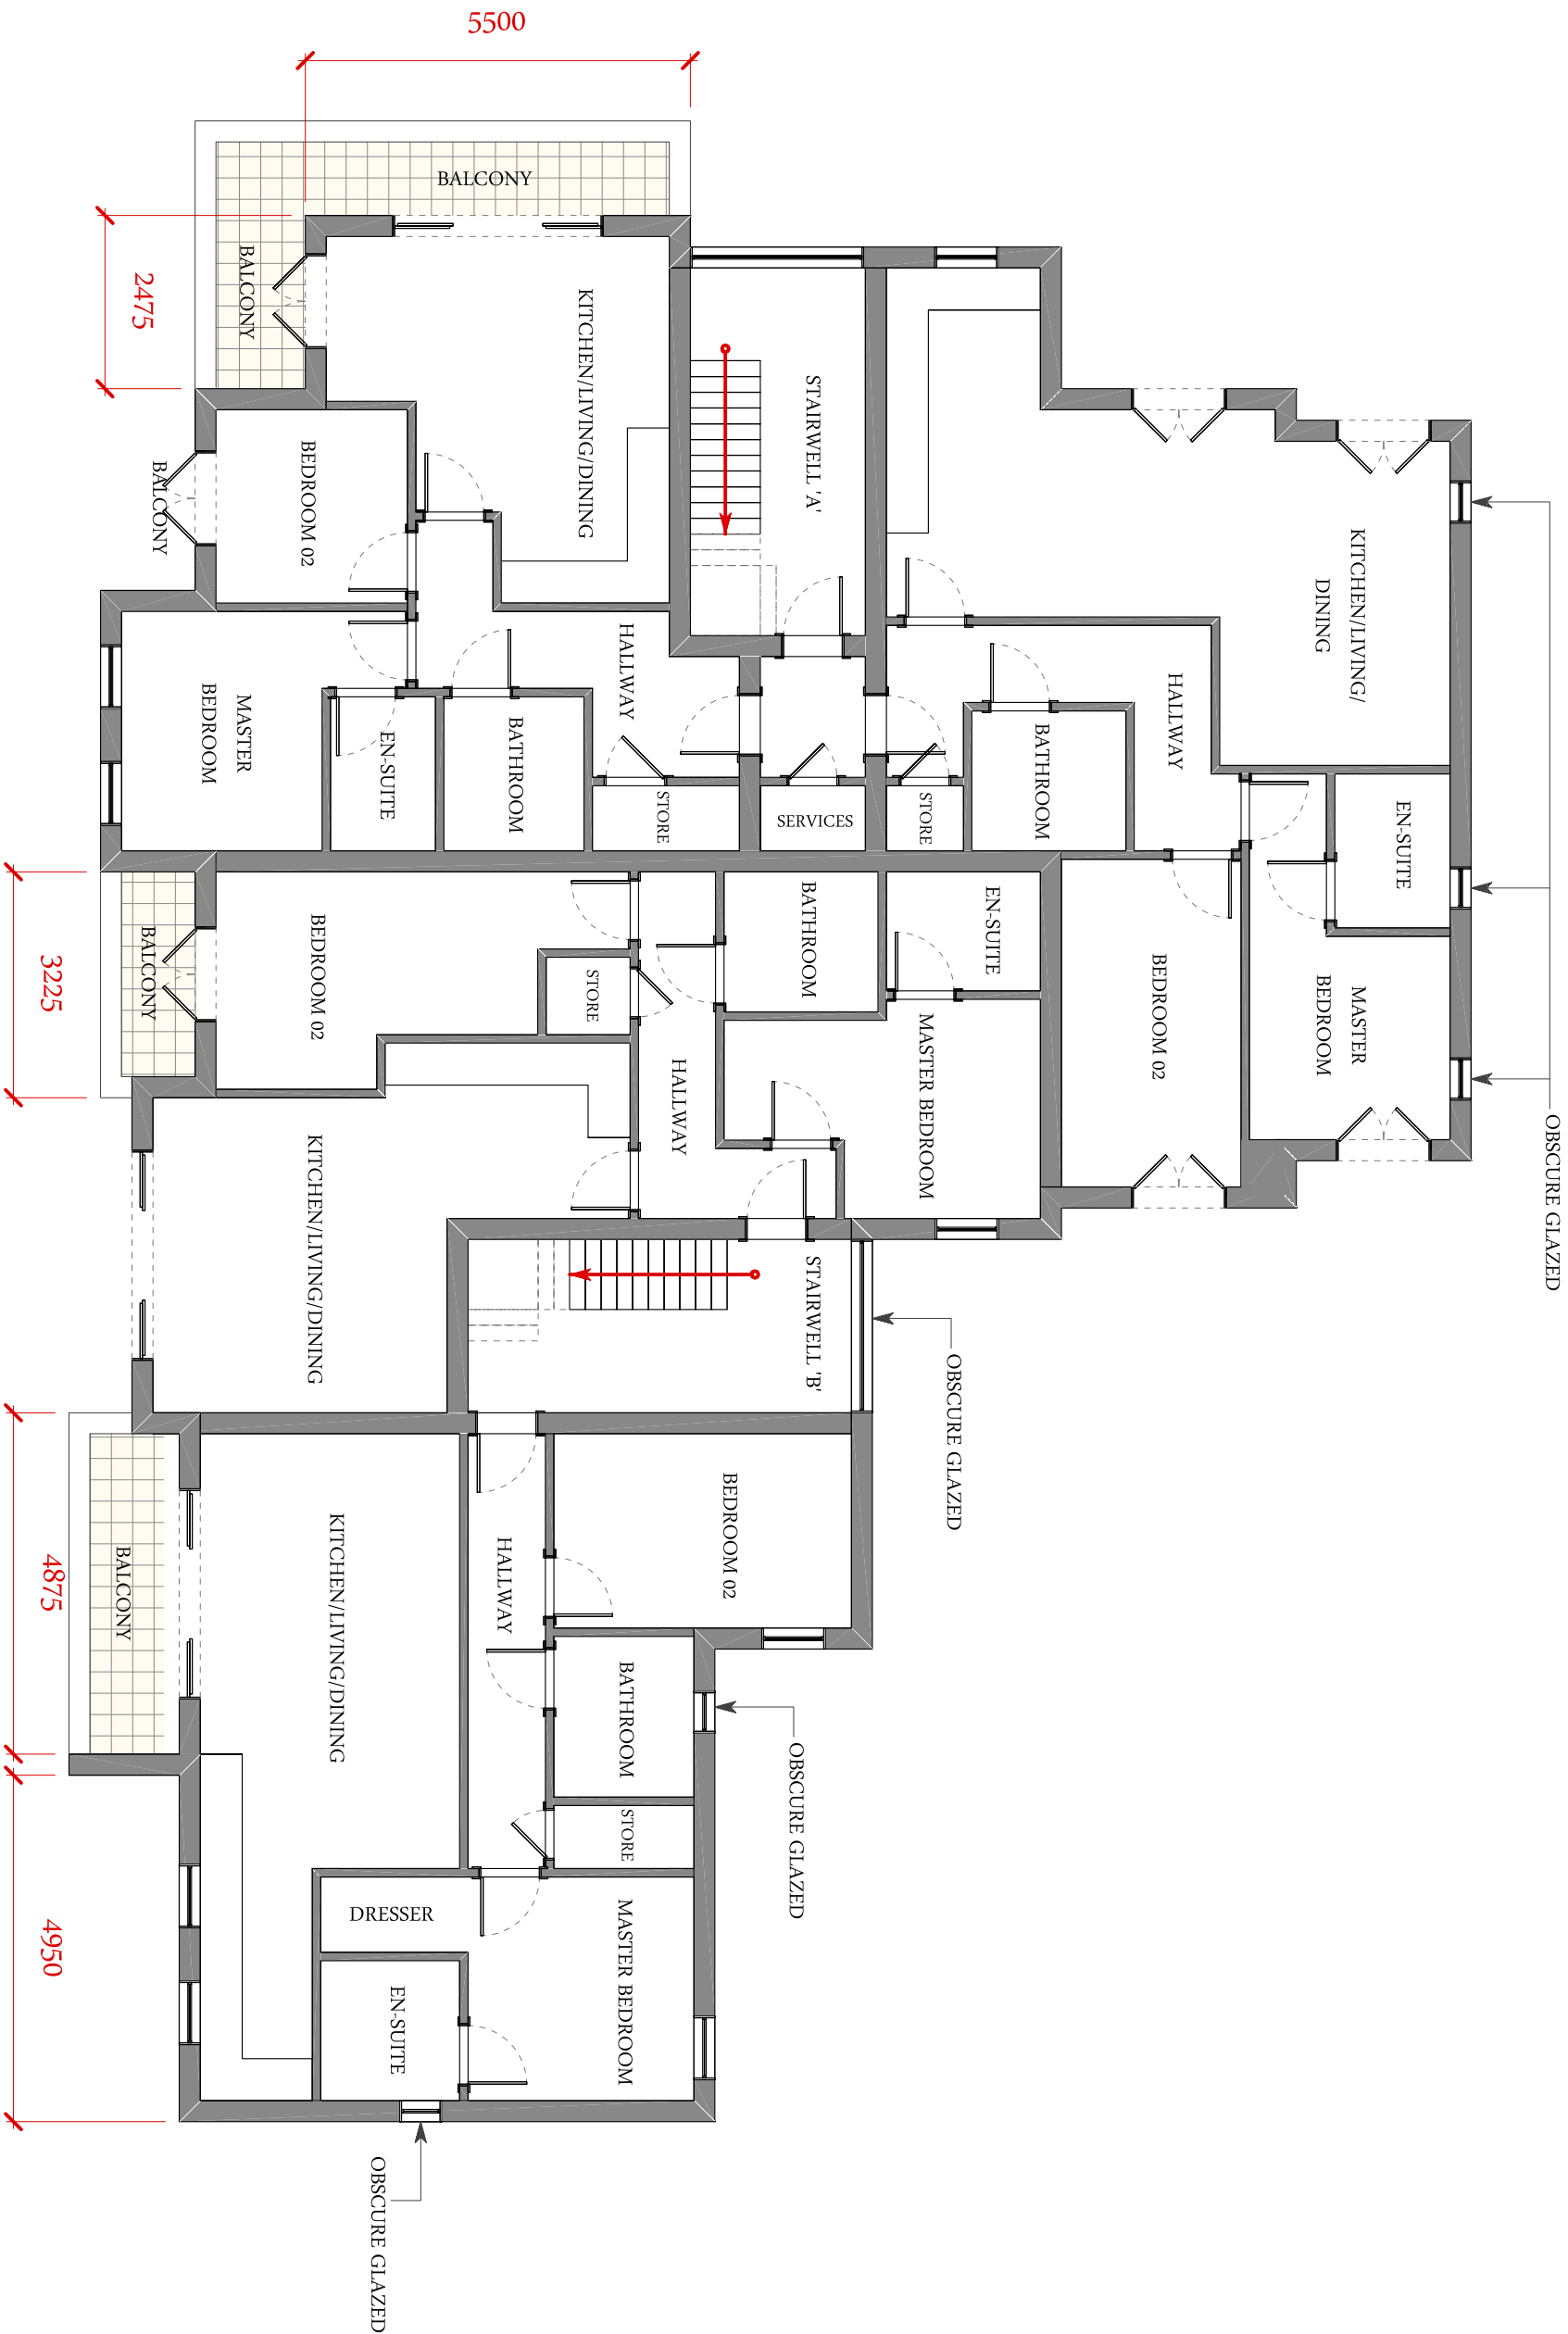

FIRST FLOOR PLAN

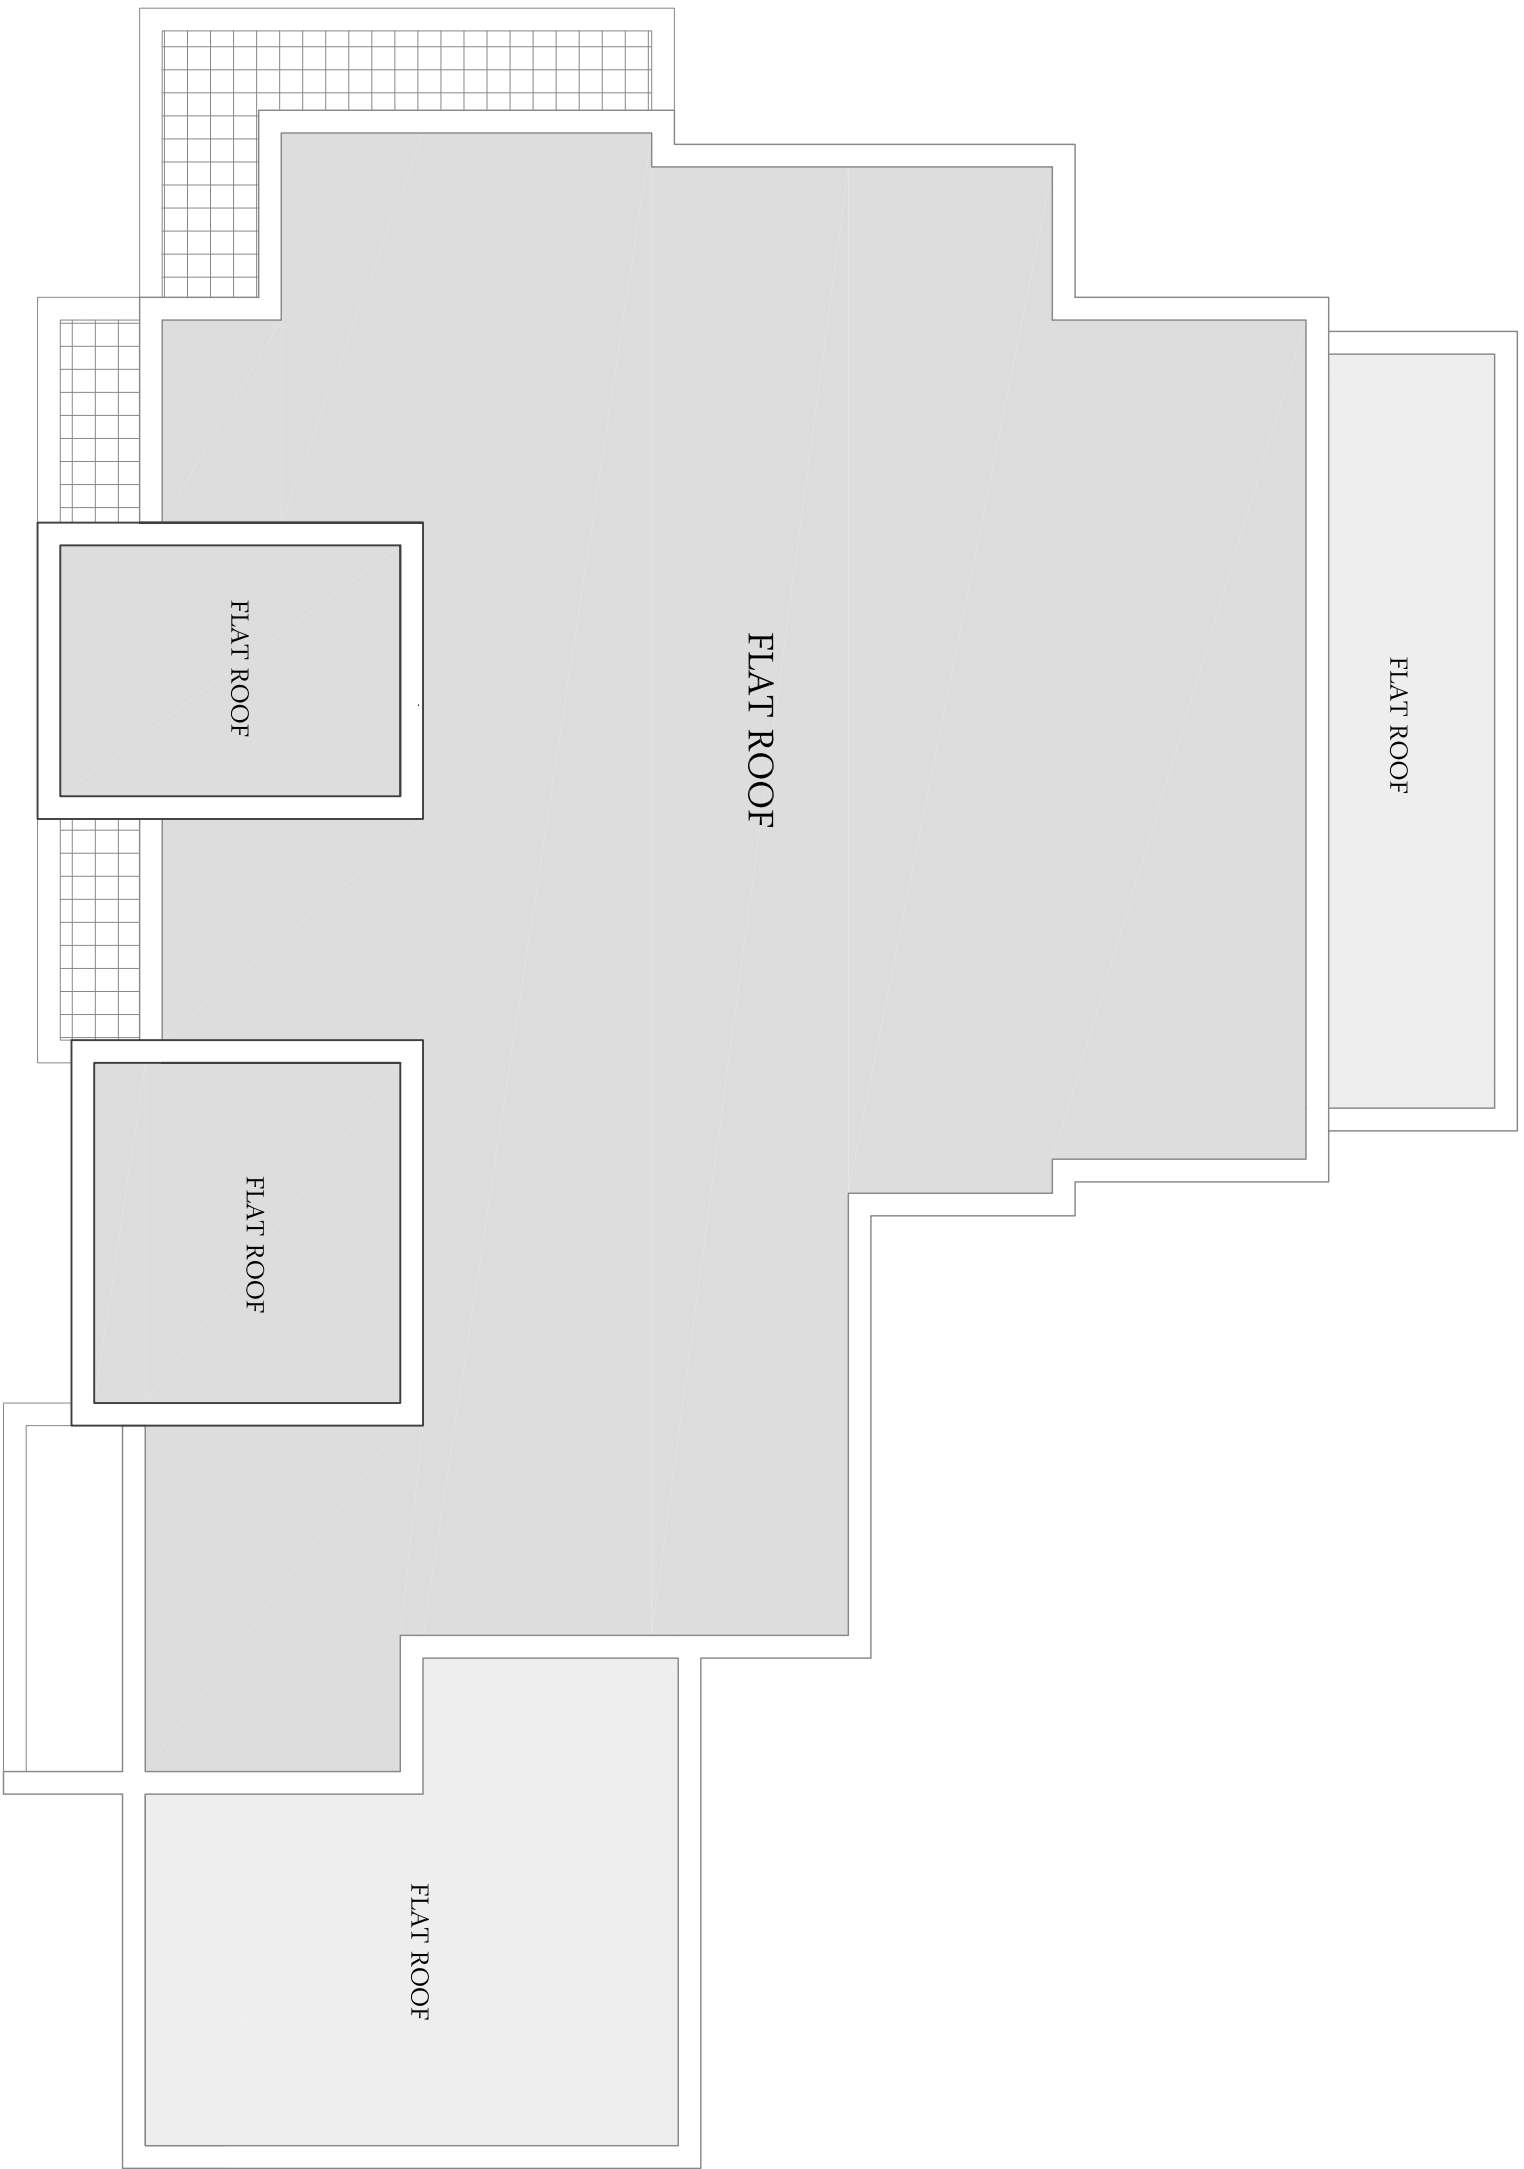

ROOF PLAN

11A WEST STREET, REIGATE, SURREY, RH4 5HL

Tel: 01737 243 340 Fax: 01737 244 856

Email: info@lucas-design.co.uk

www.lucas-design.co.uk

11A WEST STREET, REIGATE, SURREY, RH4 5HL	11A WEST STREET, REIGATE, SURREY, RH4 5HL
Tel: 01737 243 340	Tel: 01737 243 340
Fax: 01737 244 856	Fax: 01737 244 856
Email: info@lucas-design.co.uk	Email: info@lucas-design.co.uk
www.lucas-design.co.uk	www.lucas-design.co.uk

PROJECT: 1 SEA DRIVE, REIGATE, SURREY, RH4 5HL

TITLE: PROPOSED PLANS

PROJECT NO: 16/066

DWG NO: P/004

REVISION: H

SCALE: 1:100 @ A1

DATE: AUG16

DRAWN BY: GH

CHECKED BY:

DWG STATUS: PLANNING



11A WEST STREET, REIGATE, SURREY, RH4 5HL

Tel: 01737 243 340 Fax: 01737 244 856

Email: info@lucas-design.co.uk

www.lucas-design.co.uk