

SEA LANE

SEA DR.

108

3

4

1

1

2

BIN
STORE

14540

13070






16190

4425

2747

15000

31750

 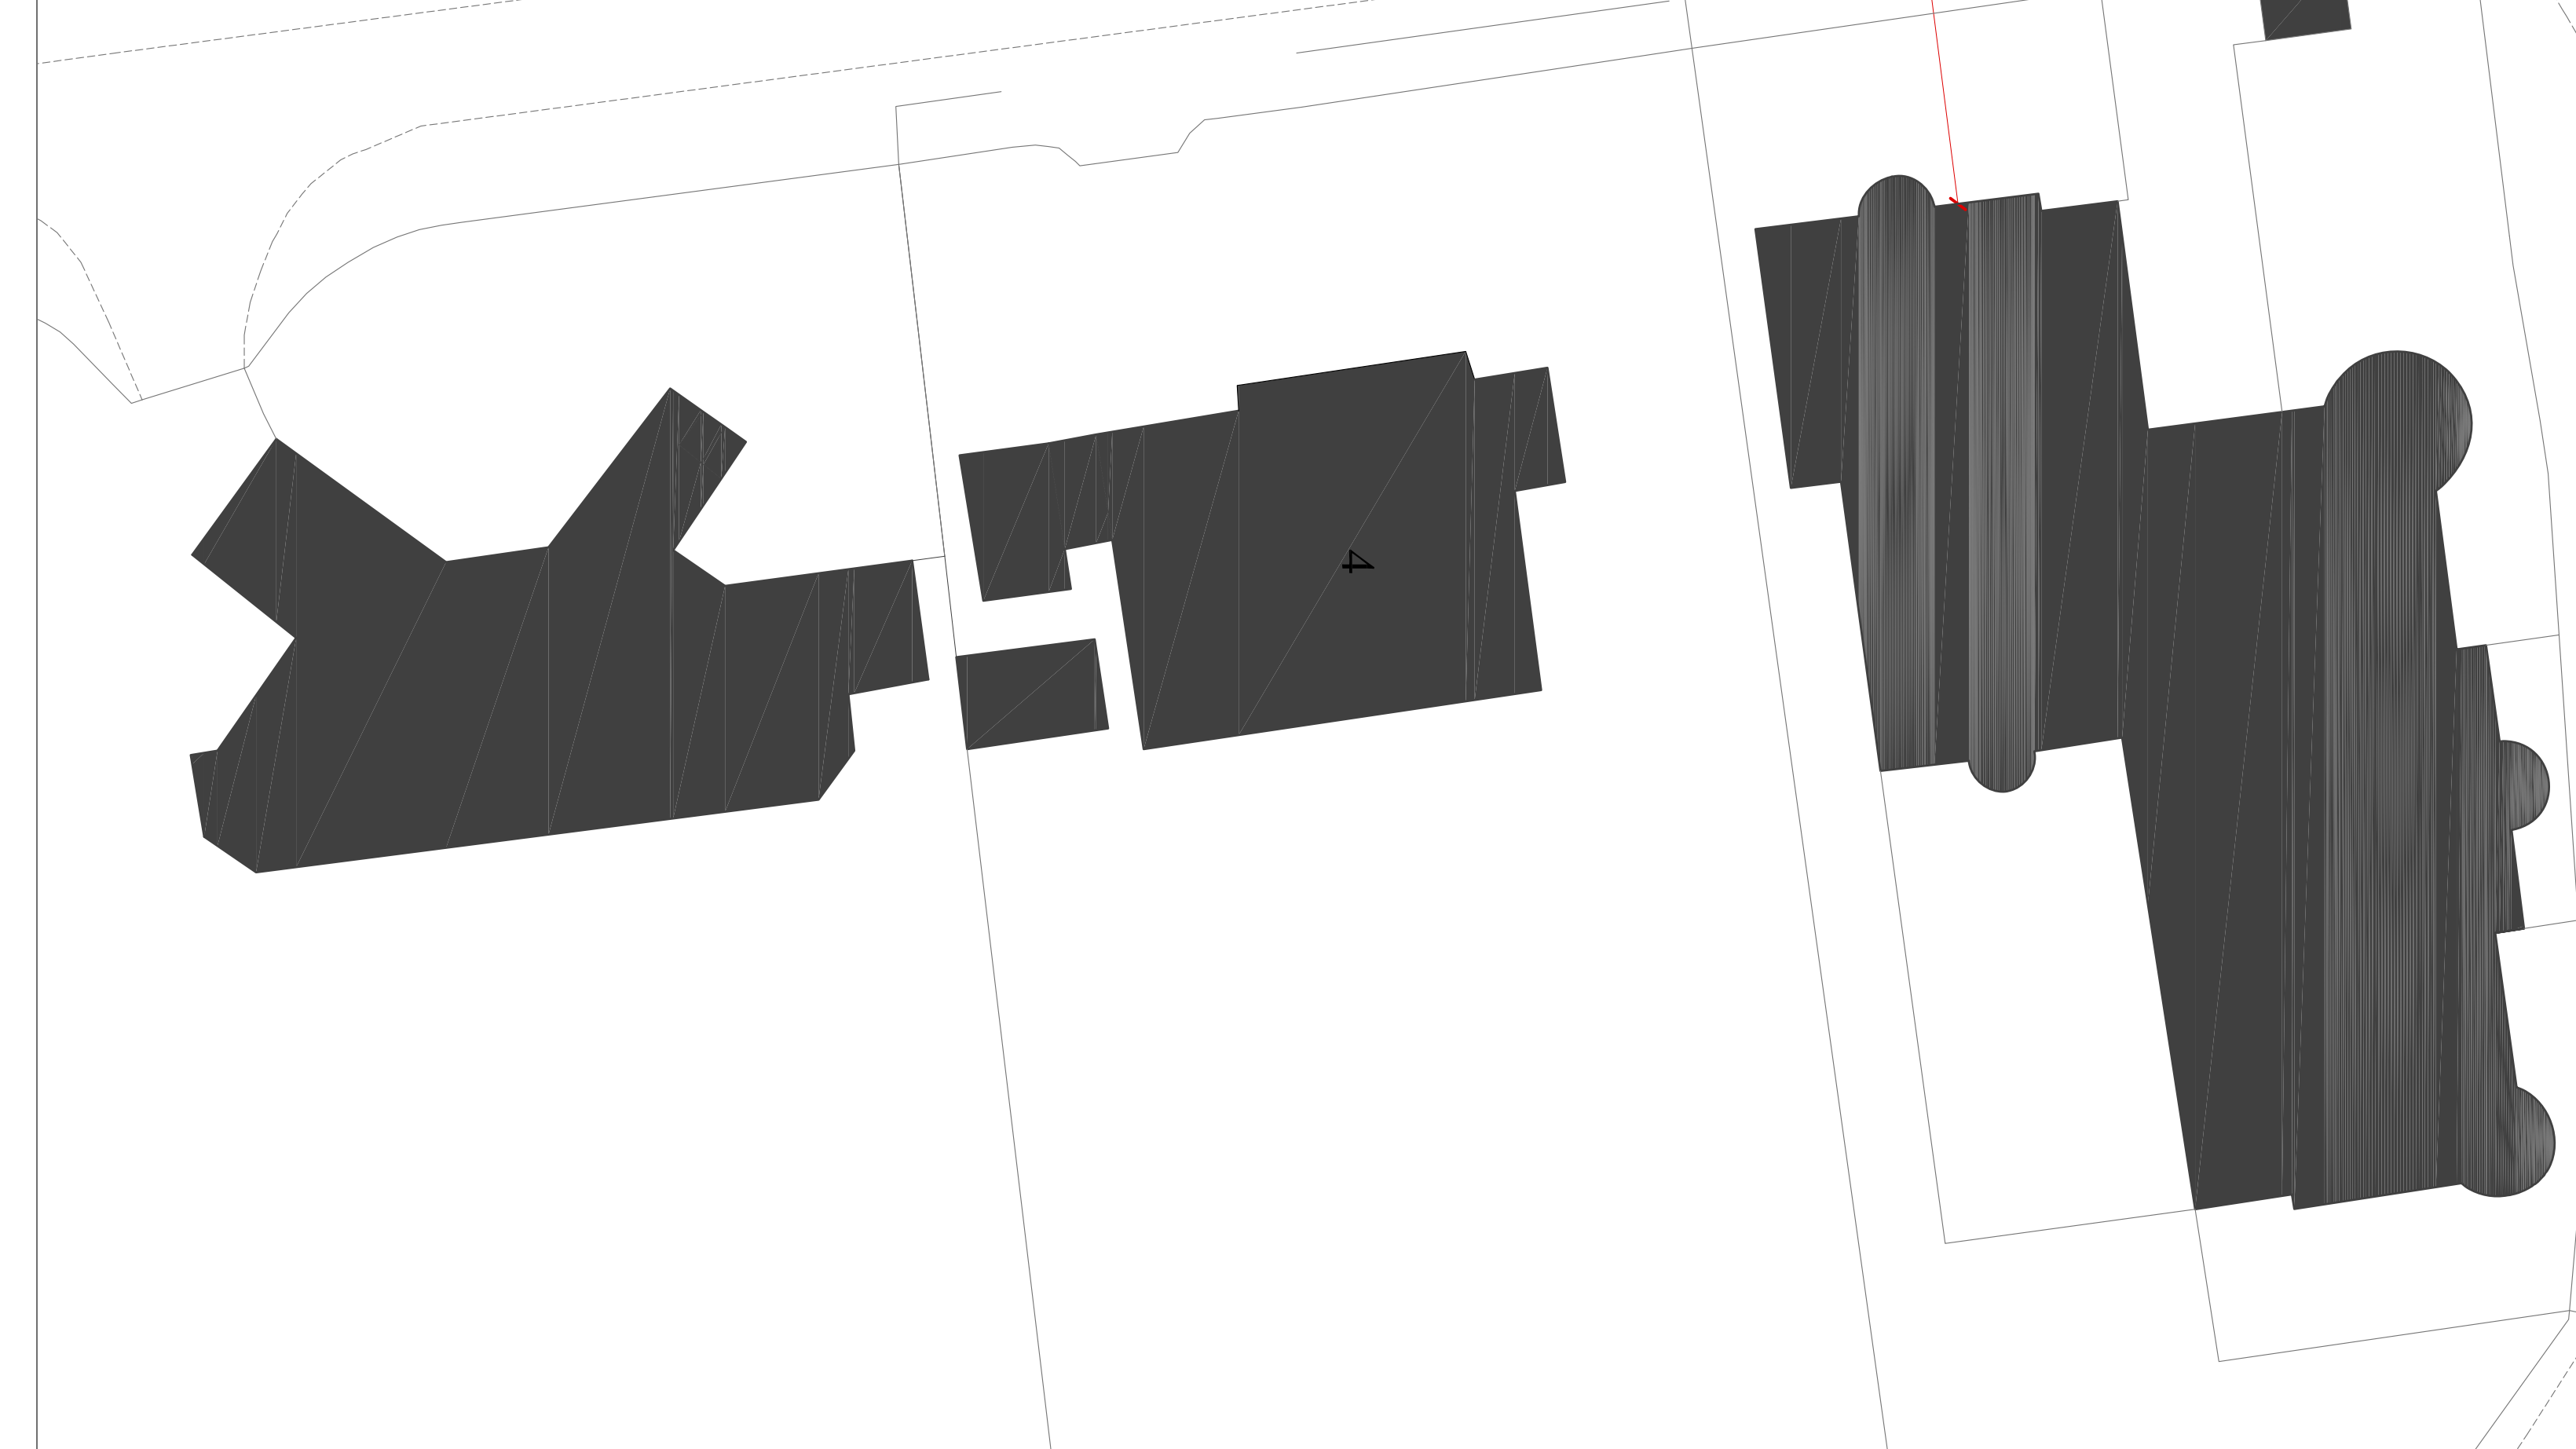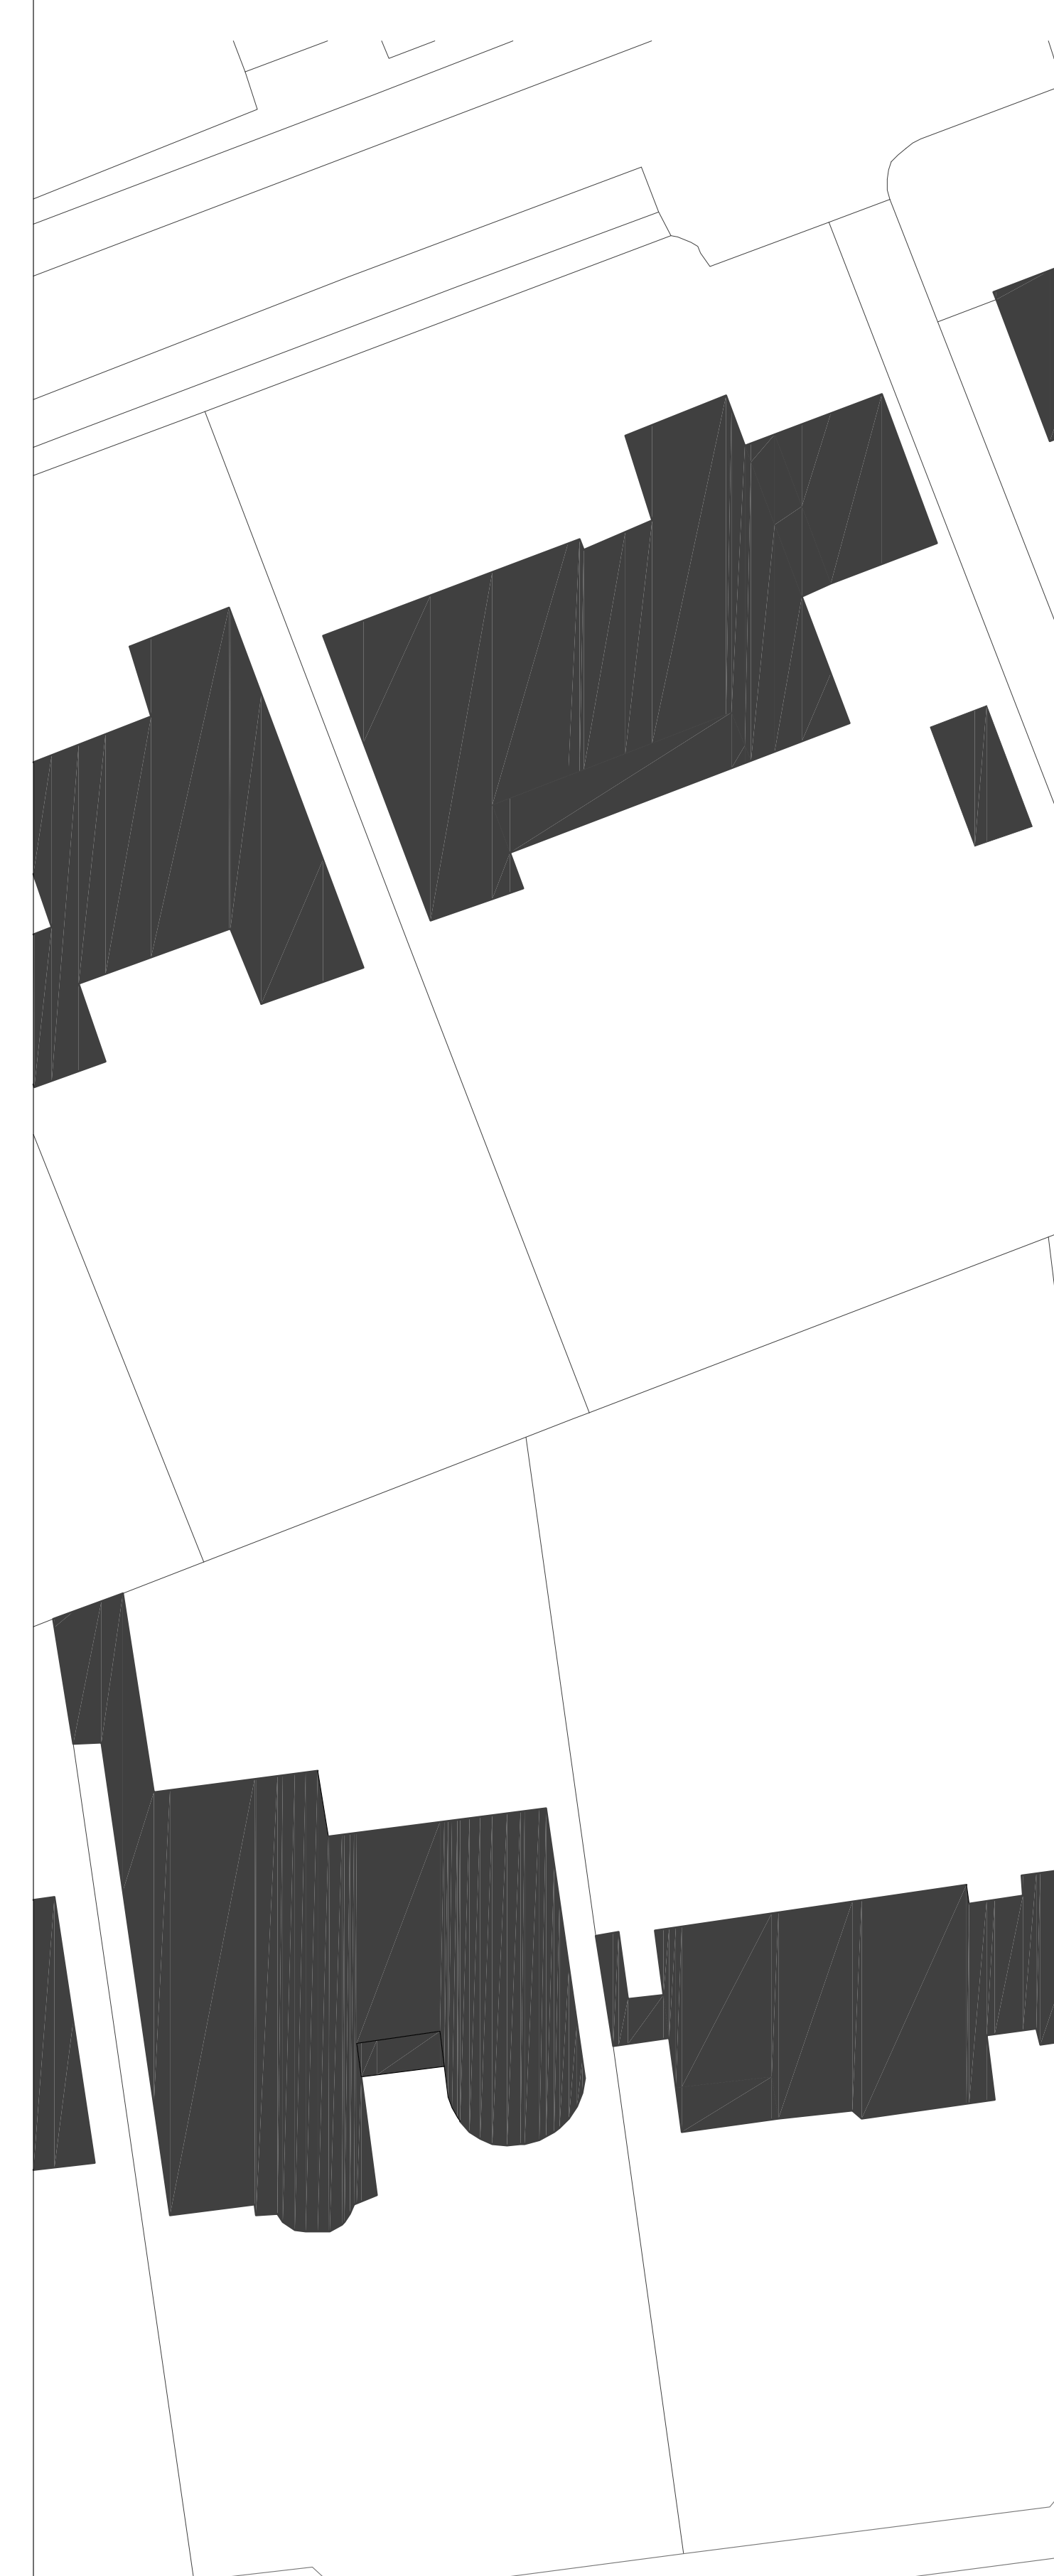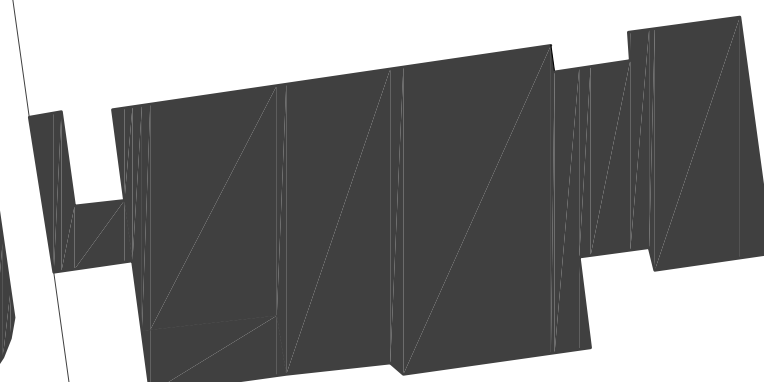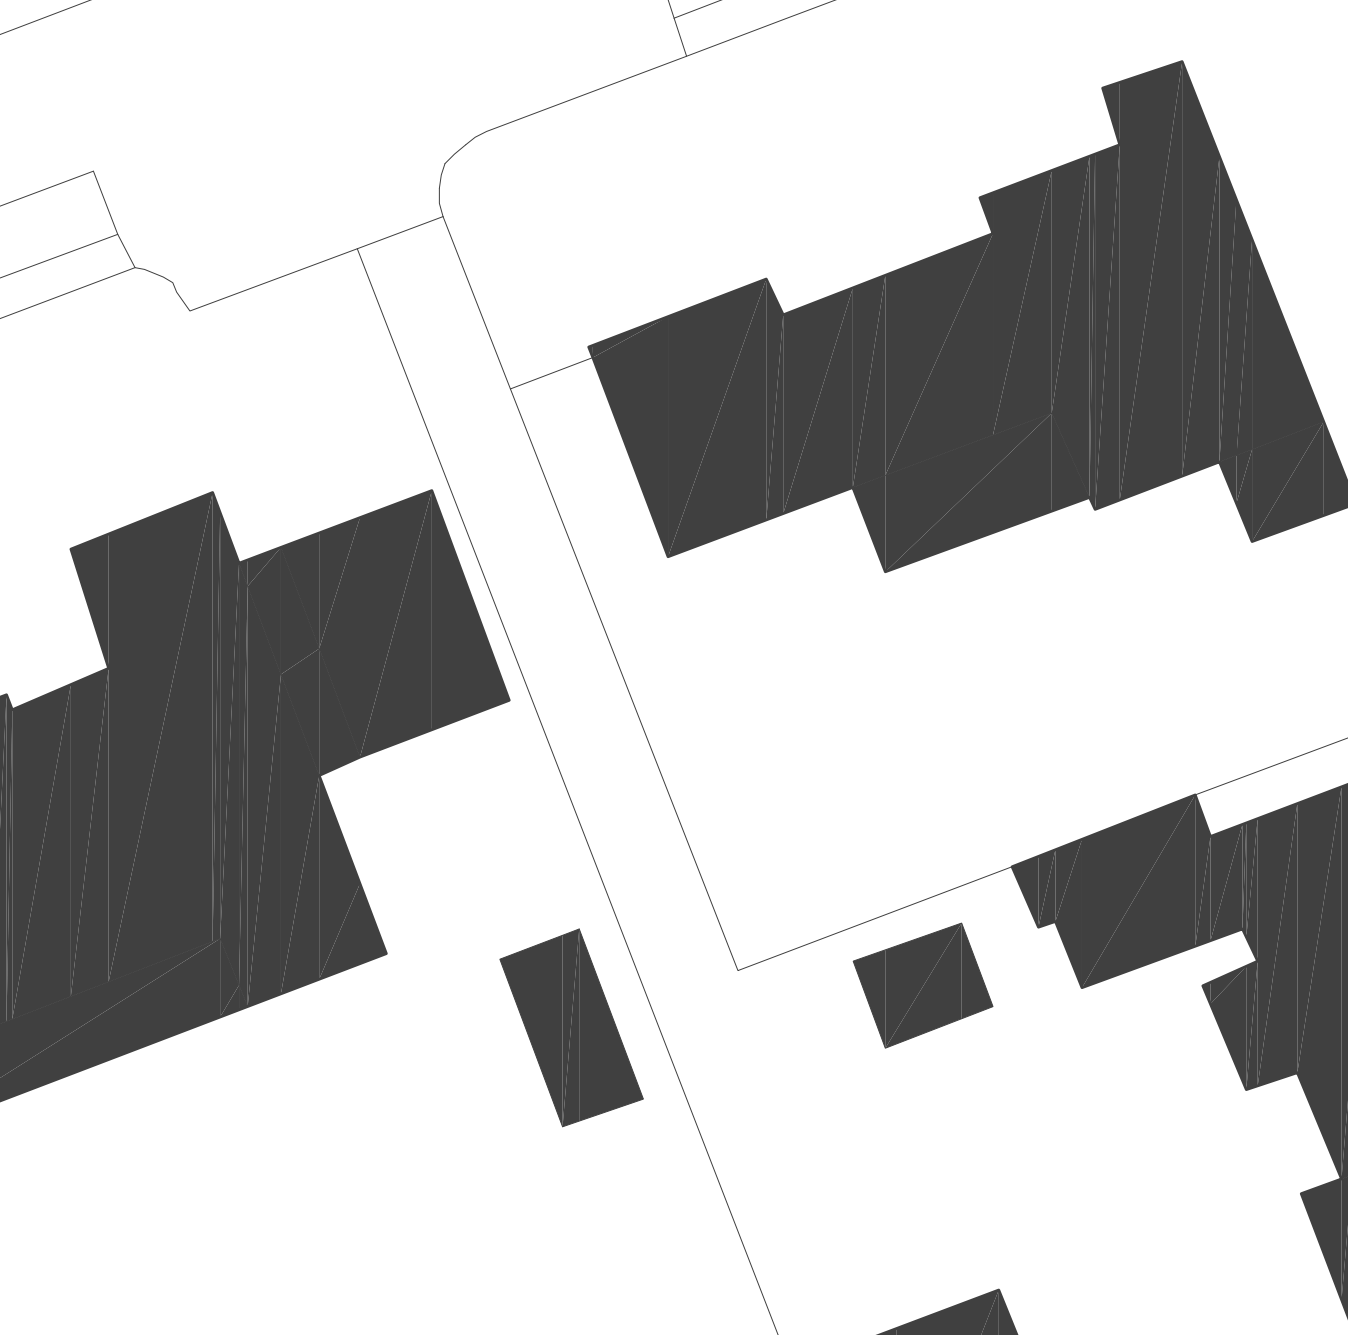

F	10/04/17	REVISED TO A COMMUNITY	EJ
E	12/04/17	OF REVIEW AND REVISIONS TO SITE	MC
D	14/04/17	OF REVIEW AND REVISIONS TO SITE	MC
C	02/04/17	ADDITIONAL DRAINAGE	MC
B	25/03/16	OF REVIEW	MC
A	14/04/16	CONSULTING AND REVISIONS	MC
		POST PLANNING CONSULTANT REVIEW	
REV	DATE	DETAILS	BY

Do not scale from this drawing. Except for planning purposes, all dimensions to be checked by the Contractor prior to construction. Any discrepancies or omissions must be reported immediately to the Designer for clarification.

PROJECT: 1 SEA DRIVE
PETERBOROUGH
BN1 5HD

TITLE:

PROPOSED SITE PLAN

PROJECT NO: 16/046

DWG. NO: P/003

REVISION: F

SCALE: 1:200 @ A1

DATE: APR 17

DRAWN BY: EJ

CHECKED BY:

DWG. STATUS: PLANNING



11A WEST STREET, REICATE

SURREY, RH4 9HL

Tel: 01753 243 340 Fax: 01753 244 856

Email: info@lucas-design.co.uk

www.lucas-design.co.uk