


SCALE @ 1:100

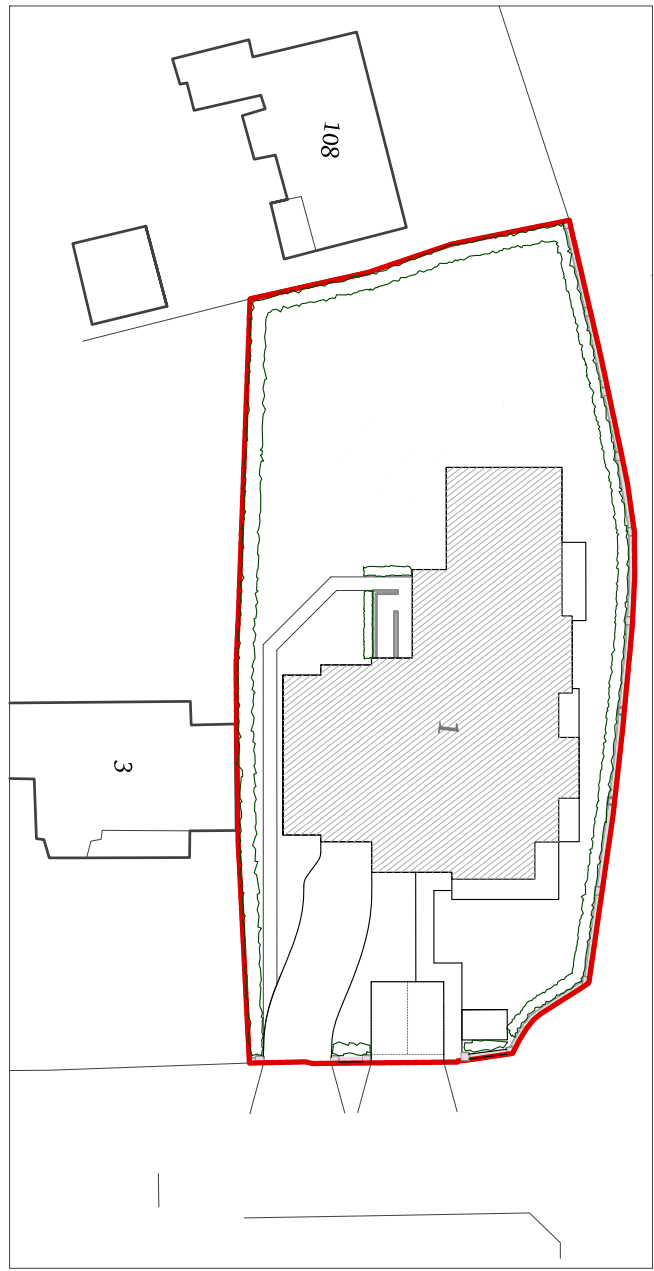


SCALE 1:500



FRONT ELEVATION




REAR ELEVATION

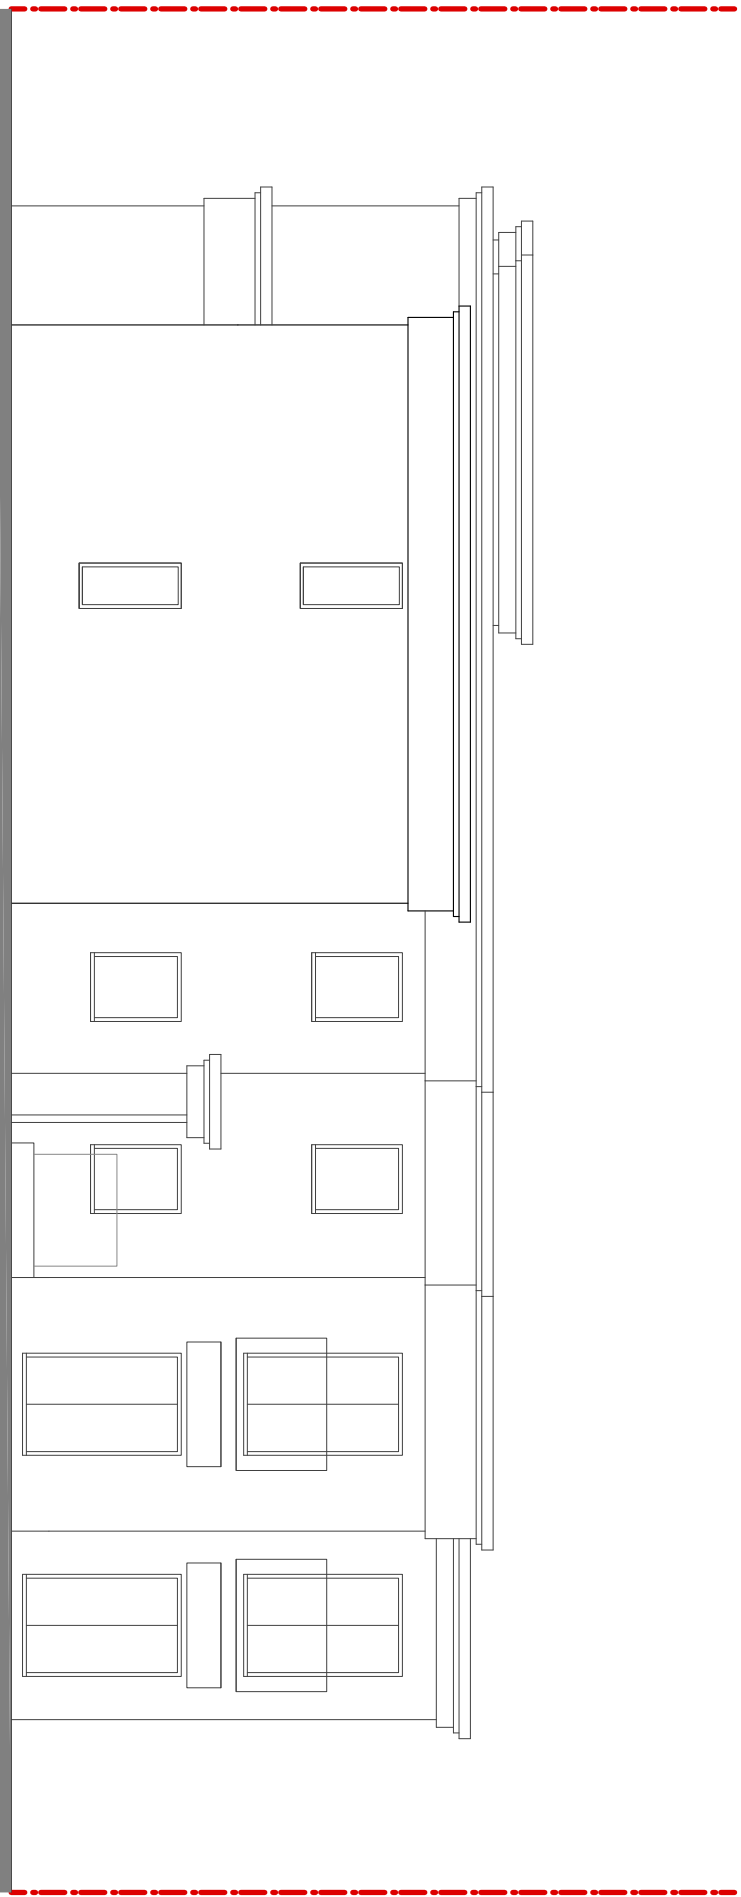

SIDE ELEVATION

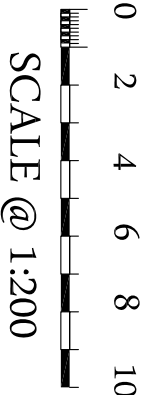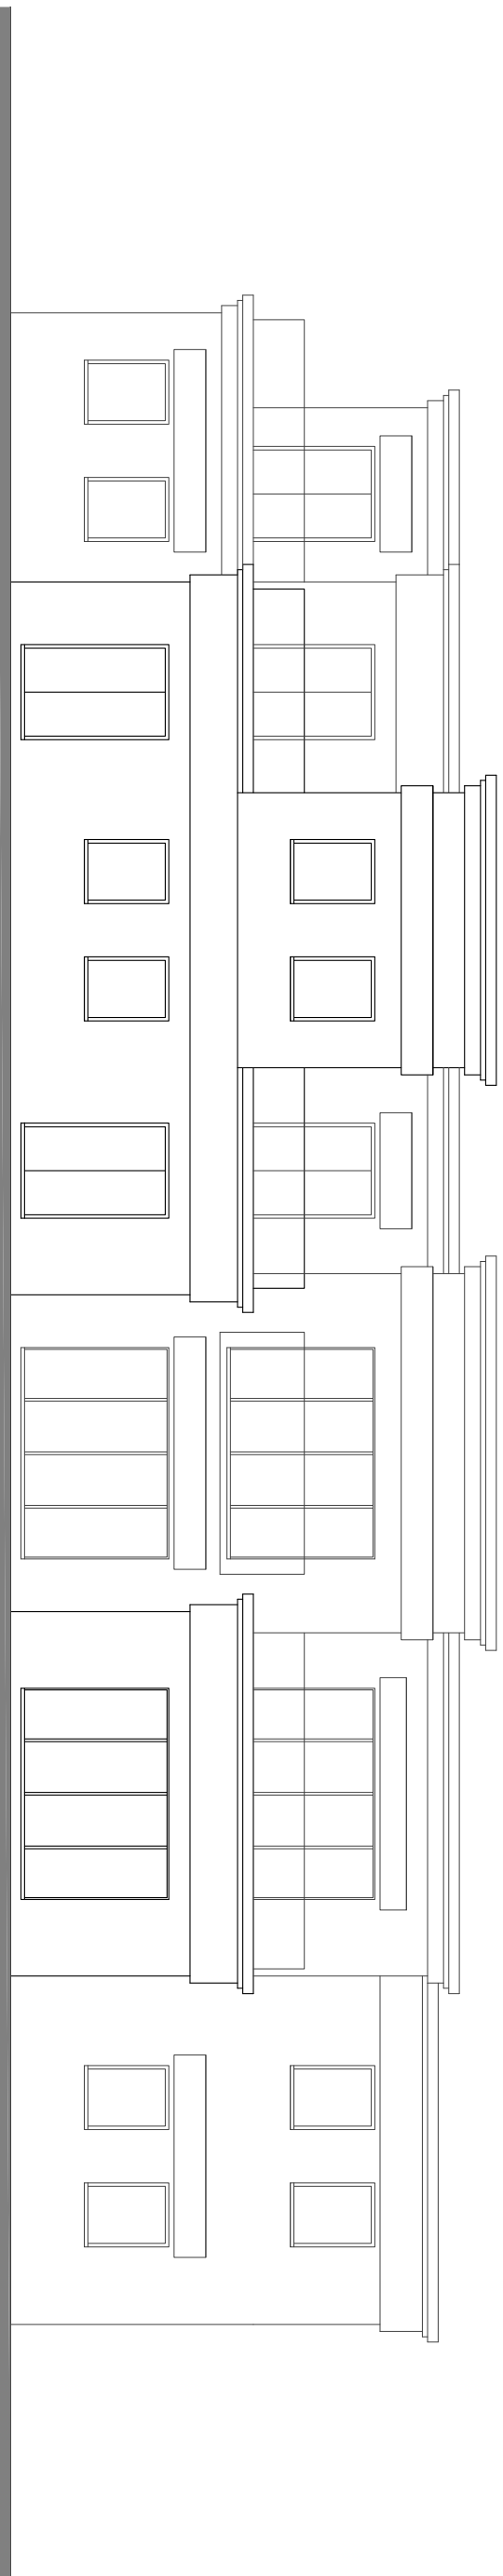


SCALE @ 1:200

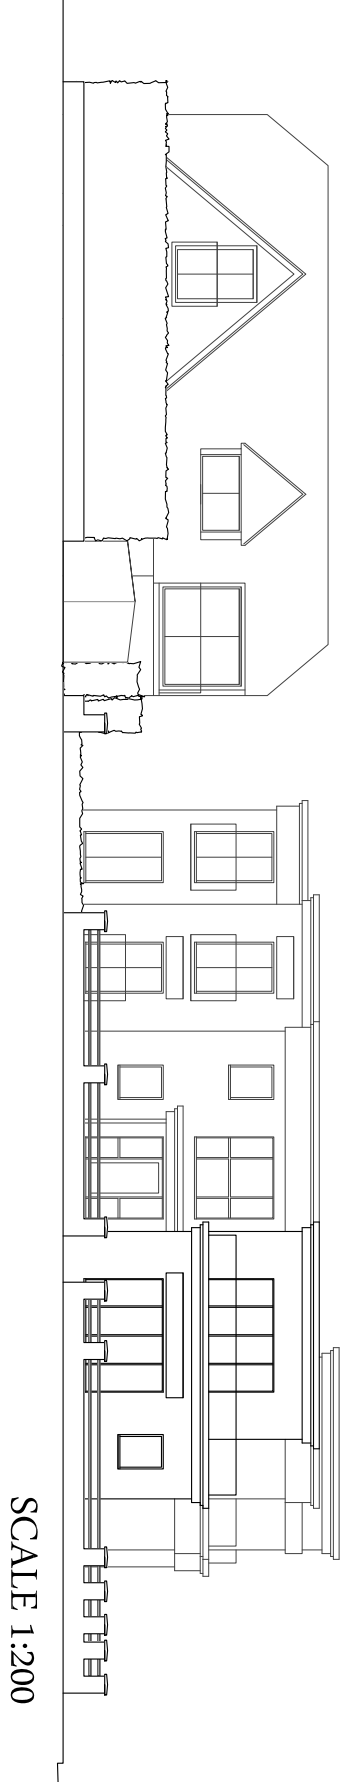


SCALE 1:200


STREET SCENE SEA DRIVE

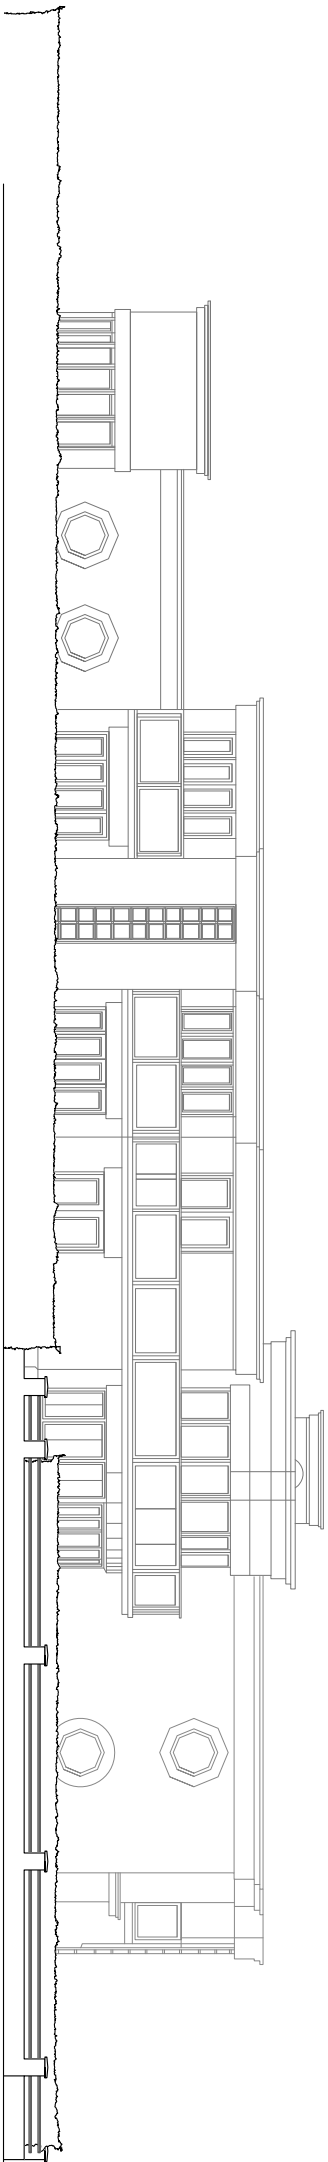

SIDE ELEVATION

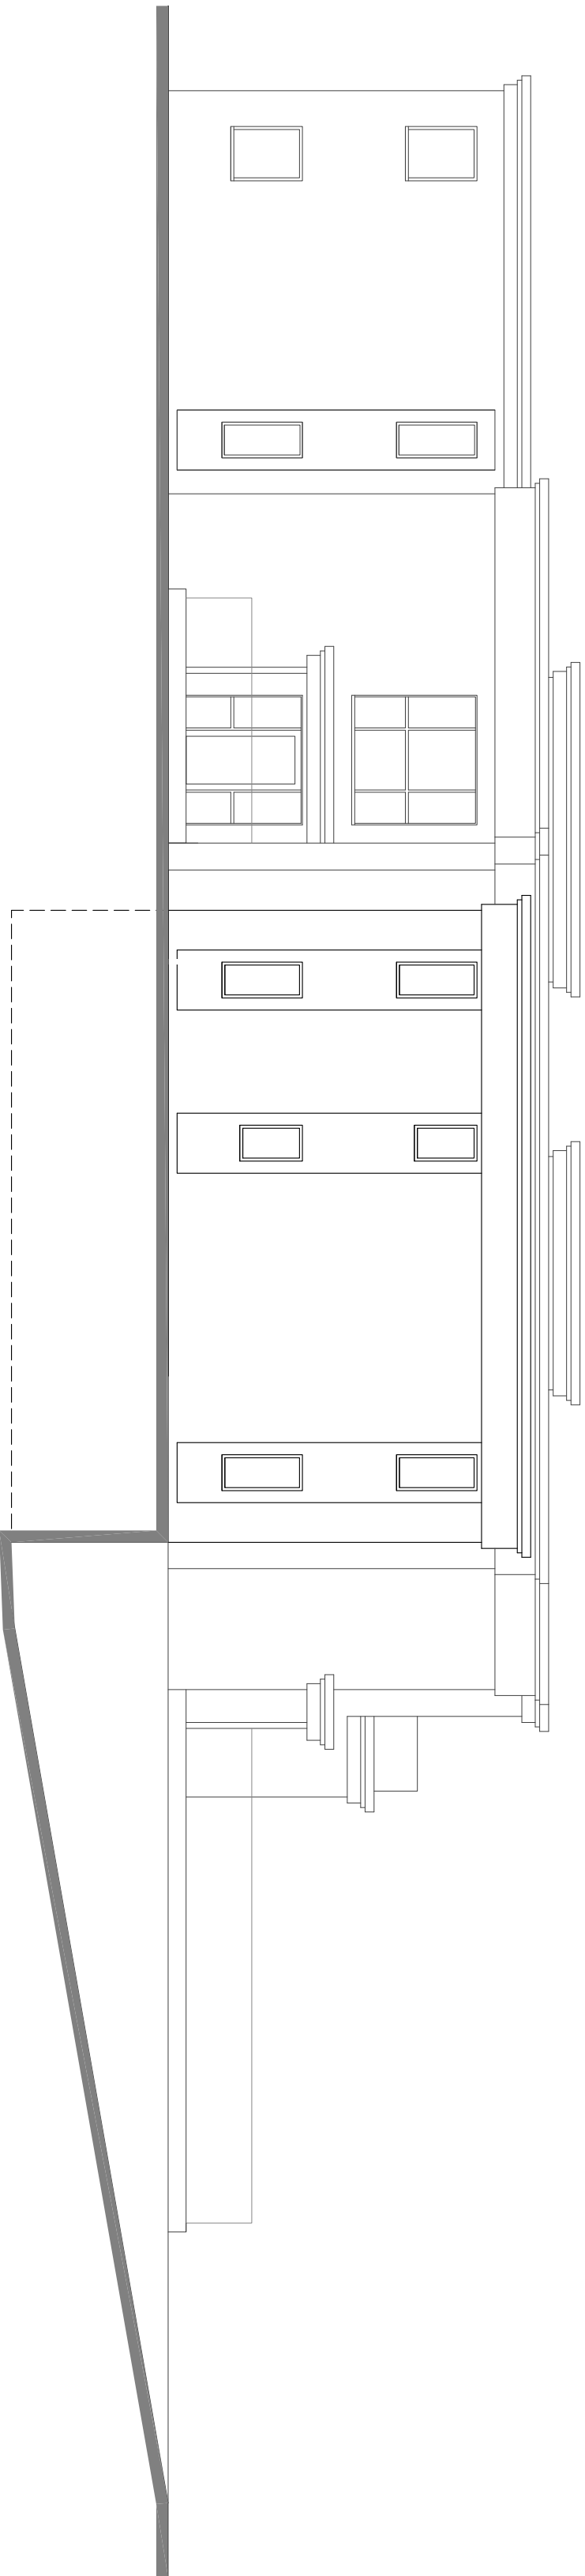

STREET SCENE SEA LANE

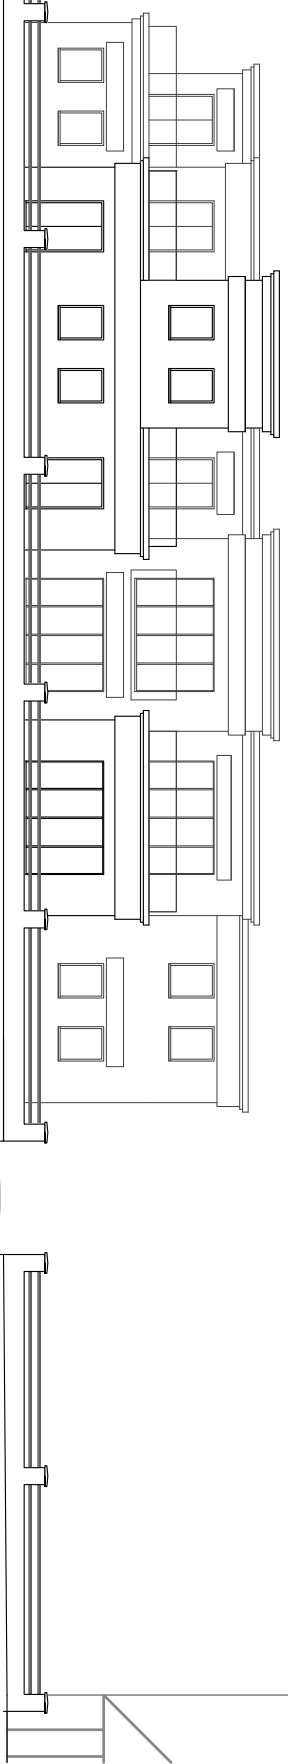

SCALE 1:200

PROJECT: 1 SEA DRIVE
HARRISON WORTHING
BRIEF 5/10
TITLE: PROPOSED ELEVATIONS
AND STREET SCENES

PROJECT NO: 16/046
DWG NO: P/005
REVISION: F
SCALE: 1:100 @ A1
DATE: MAR17
DRAWN BY: EJ
CHECKED BY:
DWG STATUS: PLANNING



11A WEST STREET, REIGATE
SURREY, RH4 9HL
Tel: 01737 243 340 Fax: 01737 244 856
Email: info@lucas-design.co.uk
www.lucas-design.co.uk