




SCALE @ 1:100

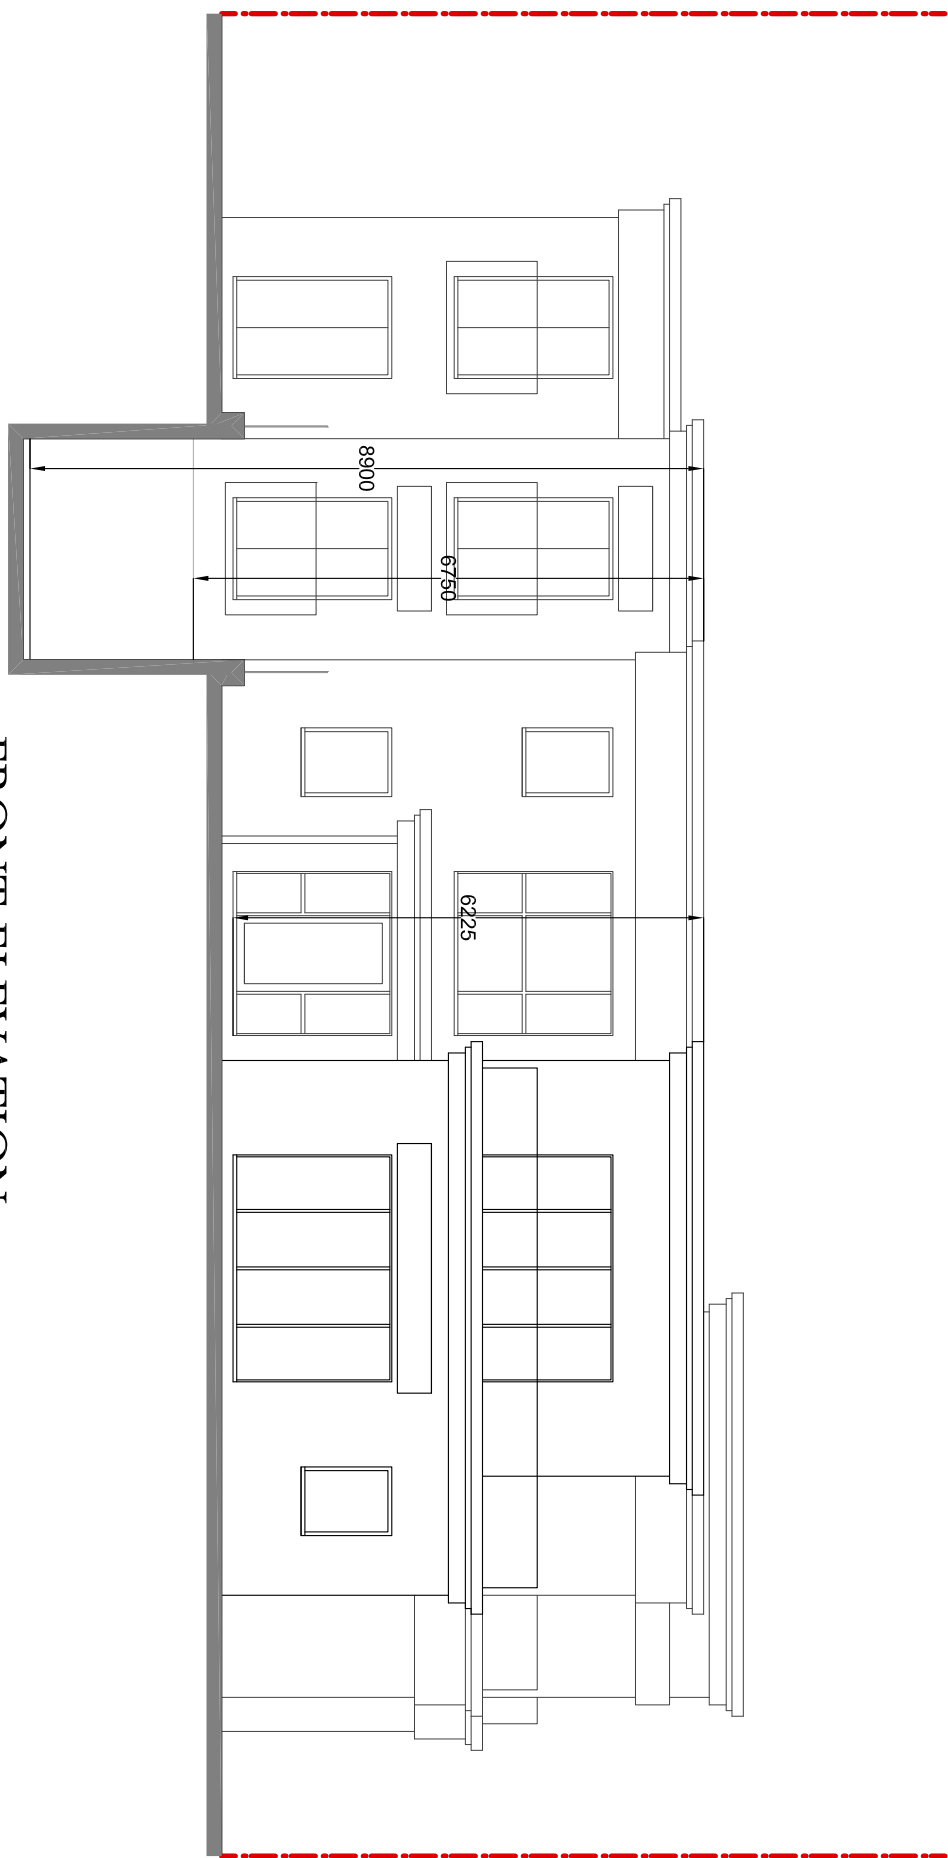

FRONT ELEVATION

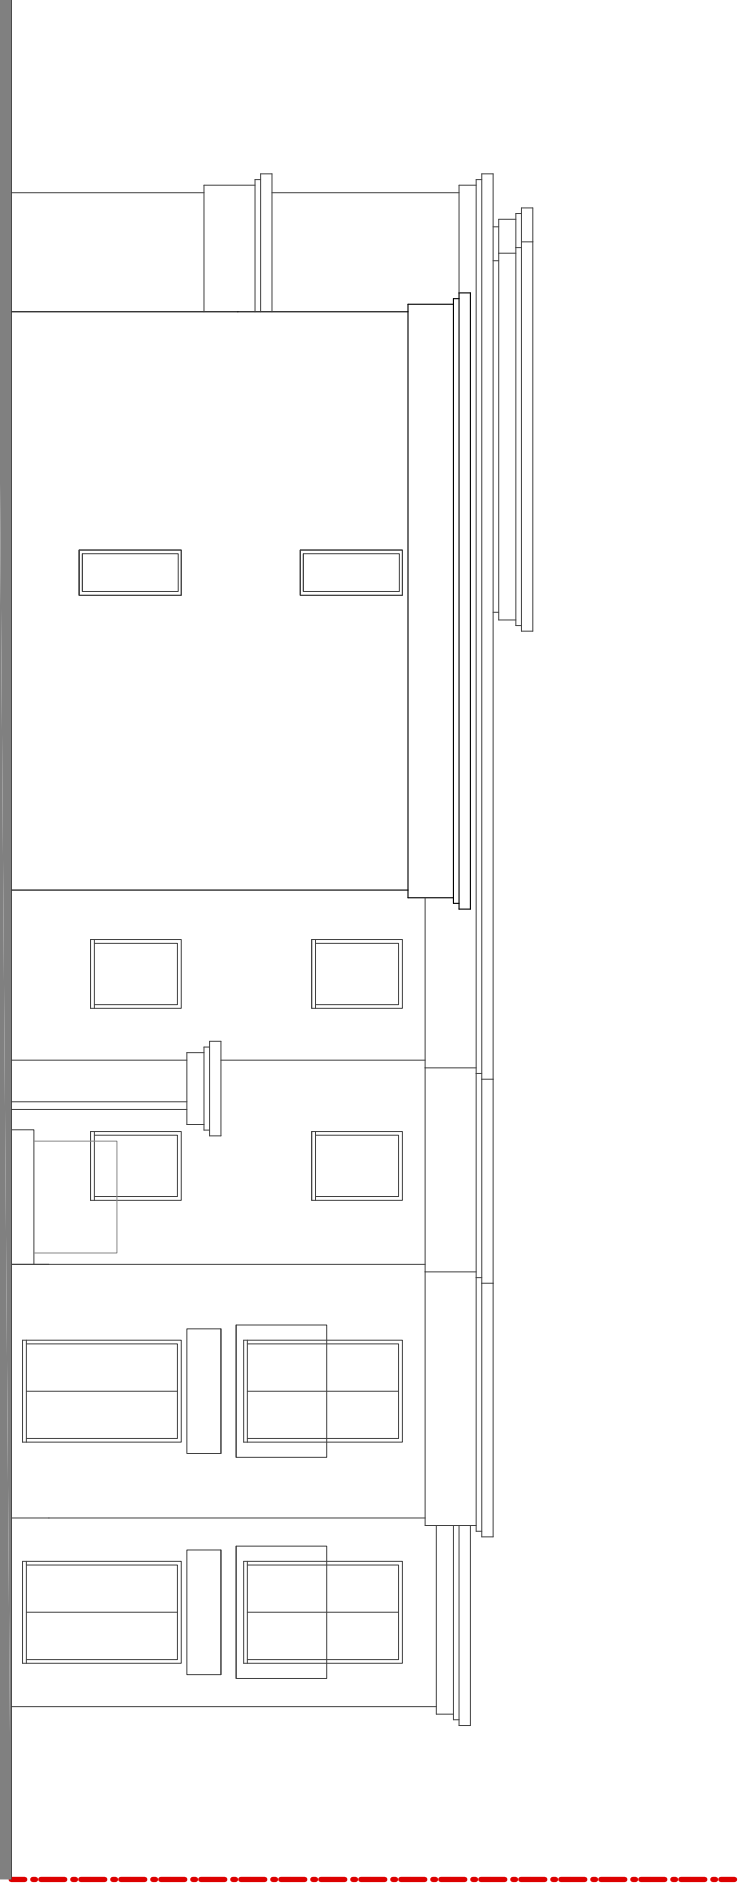


REAR ELEVATION

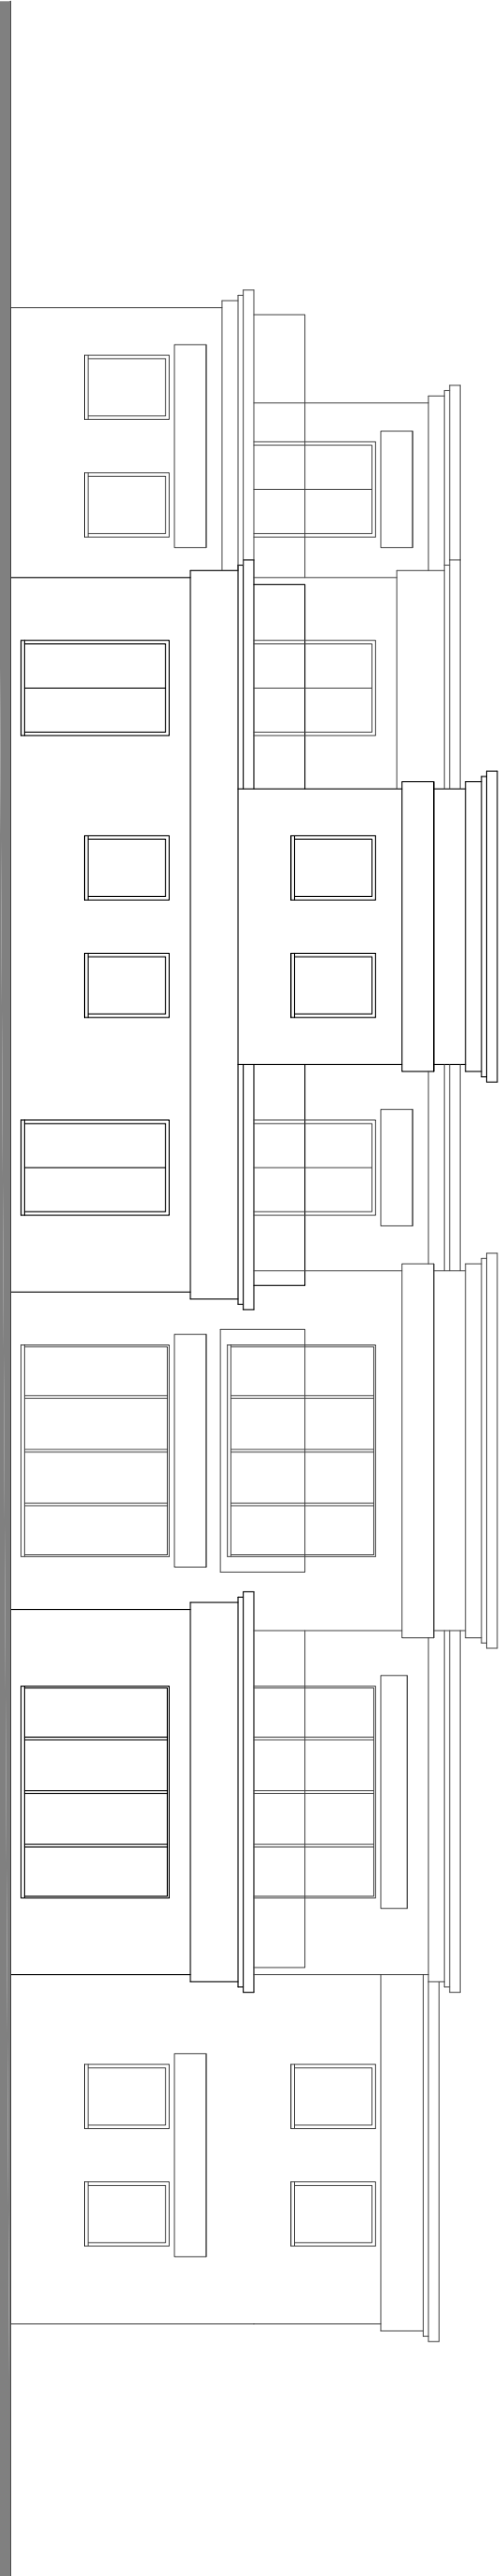

SIDE ELEVATION




SCALE @ 1:200

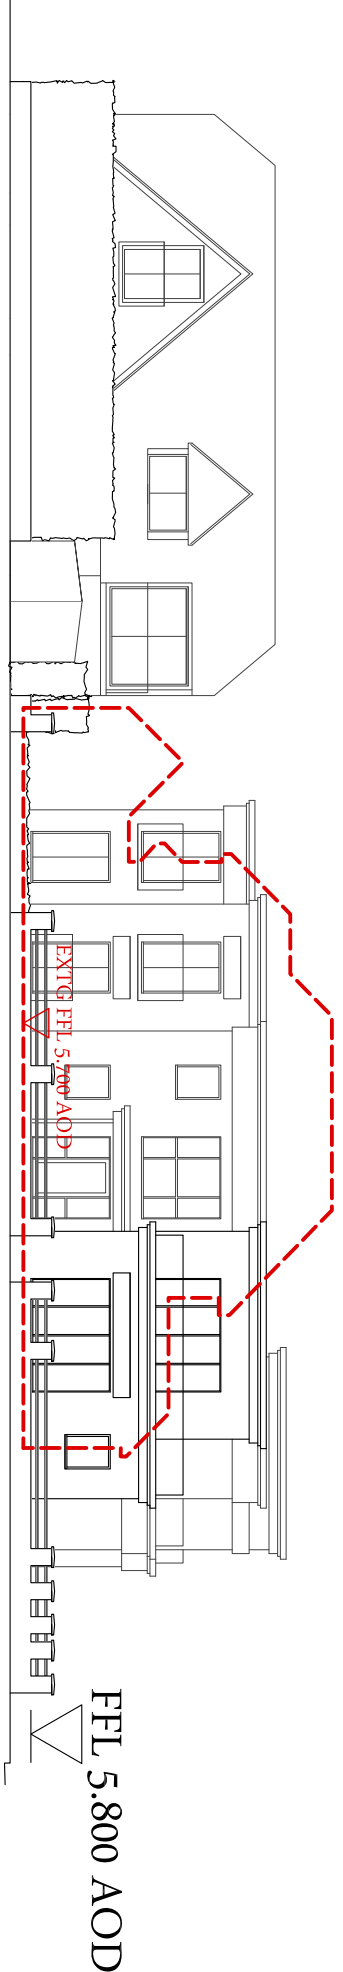


SCALE 1:200

STREET SCENE SEA DRIVE

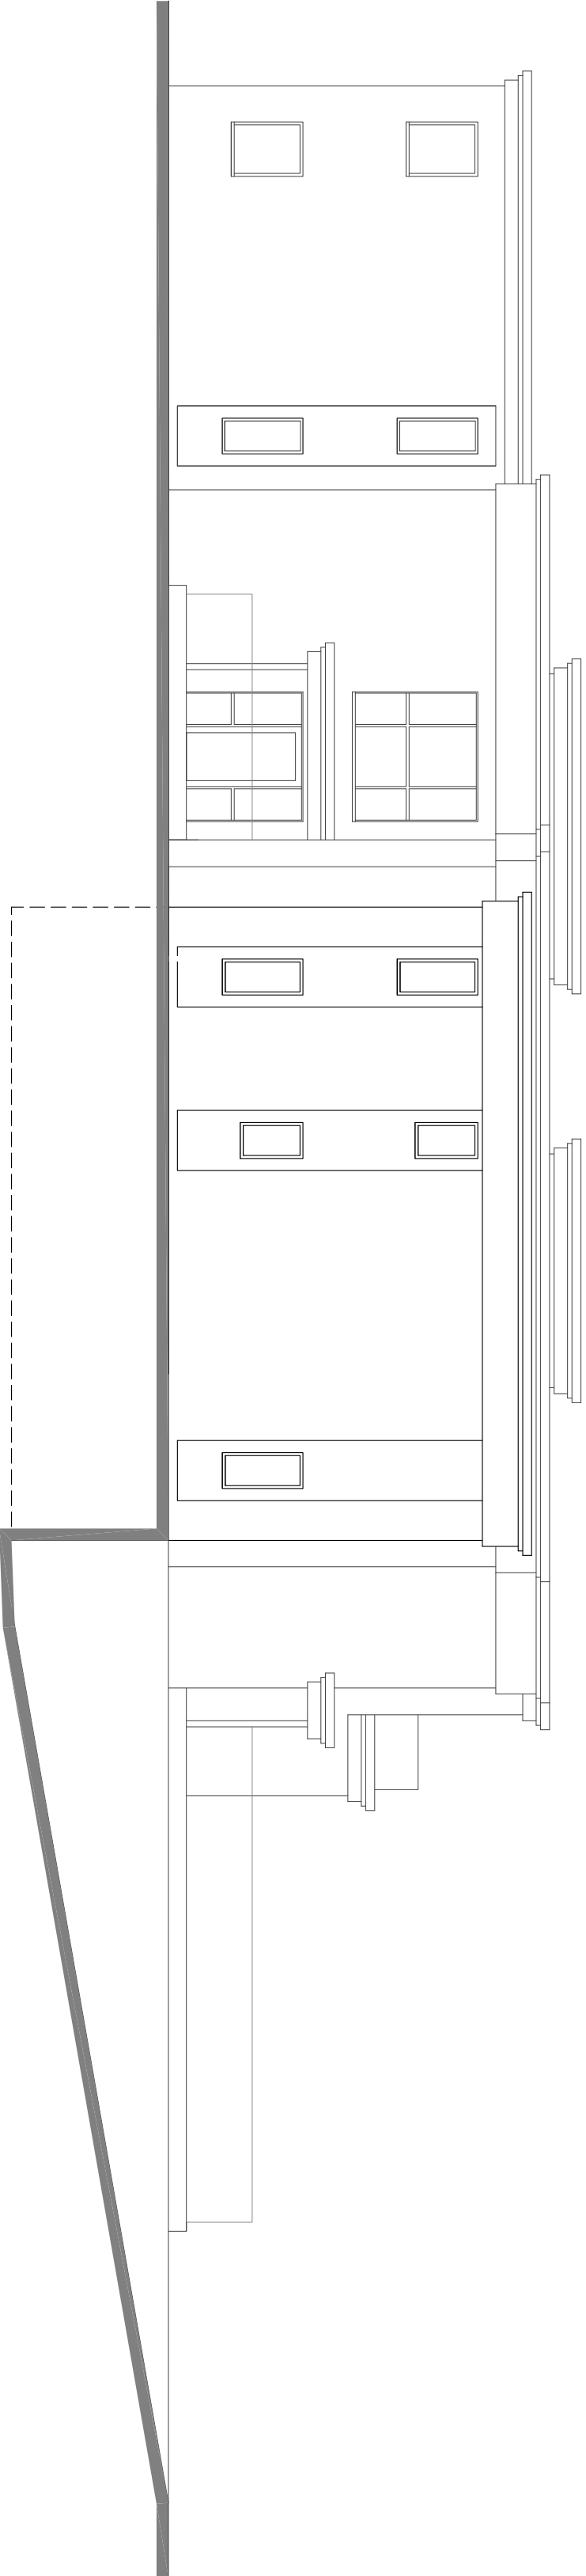

SIDE ELEVATION

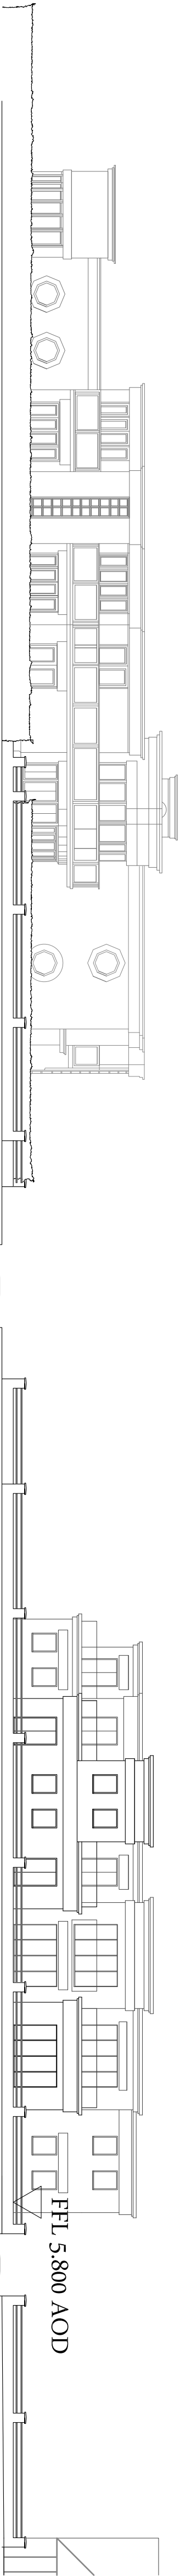

SCALE 1:200

STREET SCENE SEA LANE

1	20.04.17	1	1:100 @ A1	1	1:100 @ A1
2	20.04.17	2	1:100 @ A1	2	1:100 @ A1
3	20.04.17	3	1:100 @ A1	3	1:100 @ A1
4	20.04.17	4	1:100 @ A1	4	1:100 @ A1
5	20.04.17	5	1:100 @ A1	5	1:100 @ A1
6	20.04.17	6	1:100 @ A1	6	1:100 @ A1
7	20.04.17	7	1:100 @ A1	7	1:100 @ A1
8	20.04.17	8	1:100 @ A1	8	1:100 @ A1
9	20.04.17	9	1:100 @ A1	9	1:100 @ A1
10	20.04.17	10	1:100 @ A1	10	1:100 @ A1

PROJECT	1 SEA DRIVE
CLIENT	1 SEA DRIVE
LOCATION	1 SEA DRIVE
DATE	1 SEA DRIVE
DRAWN BY	1 SEA DRIVE
CHECKED BY	1 SEA DRIVE
DWG STATUS	1 SEA DRIVE

PROJECT NO.	16/046
DWG NO.	P/005
REVISION	J
SCALE	1:100 @ A1
DATE	MAR 17
DRAWN BY	EJ
CHECKED BY	
DWG STATUS	PLANNING



11A WEST STREET, REIGATE
SURREY, RH4 9HL
Tel: 01737 243 340 Fax: 01737 244 856
Email: info@lucas-design.co.uk
www.lucas-design.co.uk